



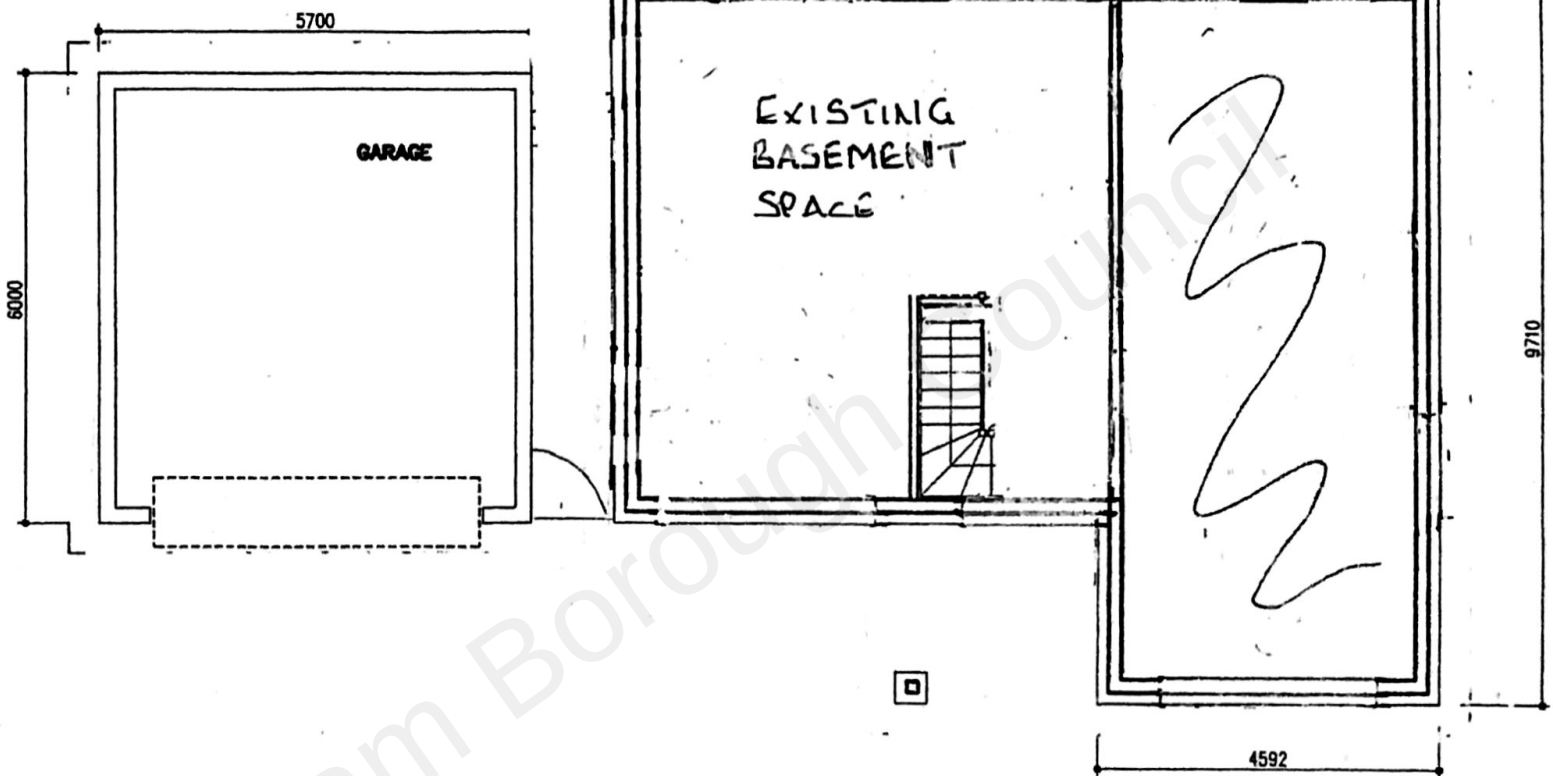

EXISTING BASEMENT FLOOR PLAN

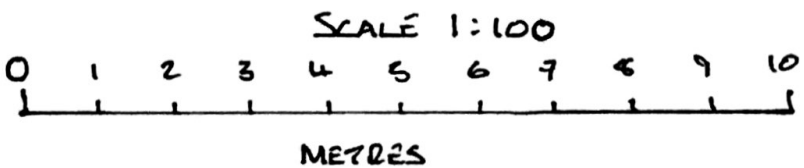

The Self-Build House Company Limited. GROWN LODGE, GRANSTON ROAD, EAST GRINSTEAD WEST SUSSEX, RH19 3BJ			
FOR JOHN MASON			
SITE DOWNHILL HERON HILL LANE CULVERSTONE MEOPHAM KENT DA13 0DT			
TITLE ELEVATIONS			
C/No. 2312		O/No.	
JOB TECHNICIAN		SCALE 1:100	
DESIGN MK	DRAWN MK	CHKD MK	DATE 21/5/21
DRAWING NUMBER 04			REV A