


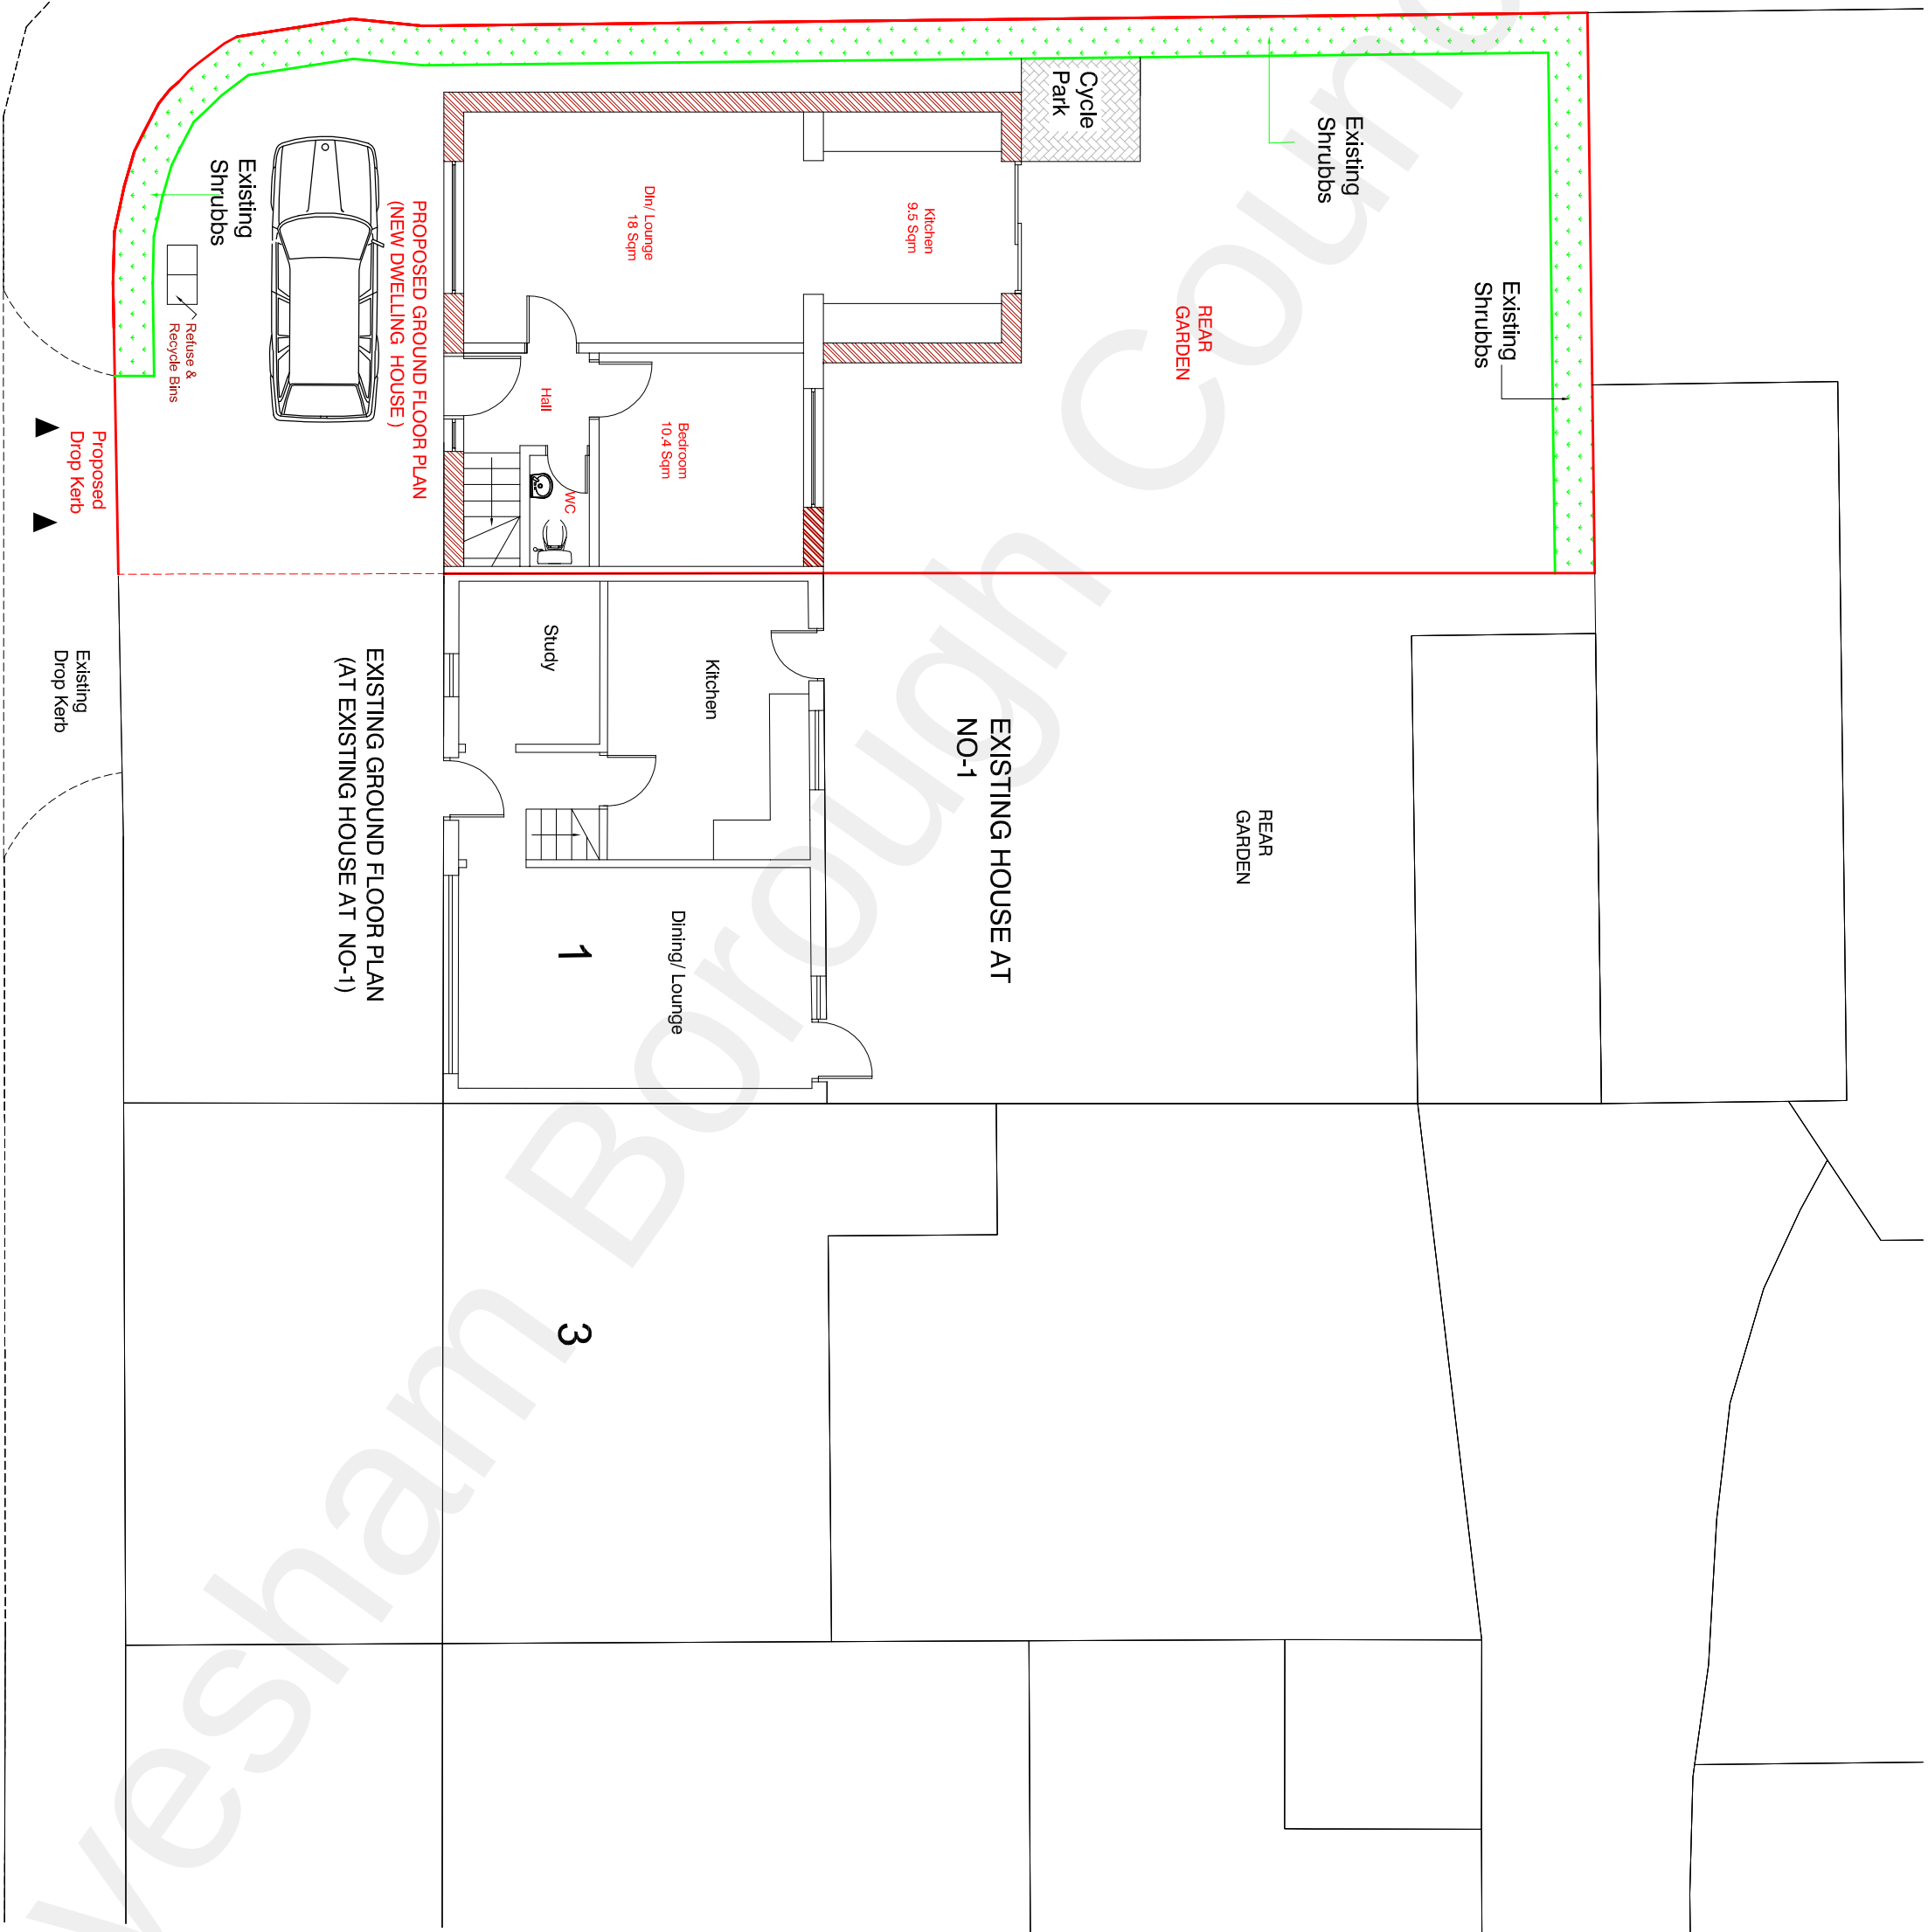

## EXISTING & PROPOSED GROUND FLOOR PLAN

SCALE BAR

0m 4m 8m 12m 16m

CODRINGTON GARDENS

ON CRESCENT

|   |   |
|---|---|
|                                  |   |
| Suite - 104 ,<br>344-348 , High Road, Ilford<br>Essex, IG11QP<br>Tel:07402234647<br>Email:futurevisions27@gmail.com |   |
| CLIENT   | Mr Hardeep Singh   |
| JOB TITLE   | Erection of a 3 Bedroom House and provision of off street parking site to the side garden at 1- Coddington Gardens , Gravesend , DA12 5DB |
| DRAWING TITLE   | Existing & Proposed Plans   |
| SCALE   | 1:100@A2   |
| DRAWING NO.   | FA-2021-02 C   |
| DATE   | 05-10-2021   |
| REVISION-C   |   |