
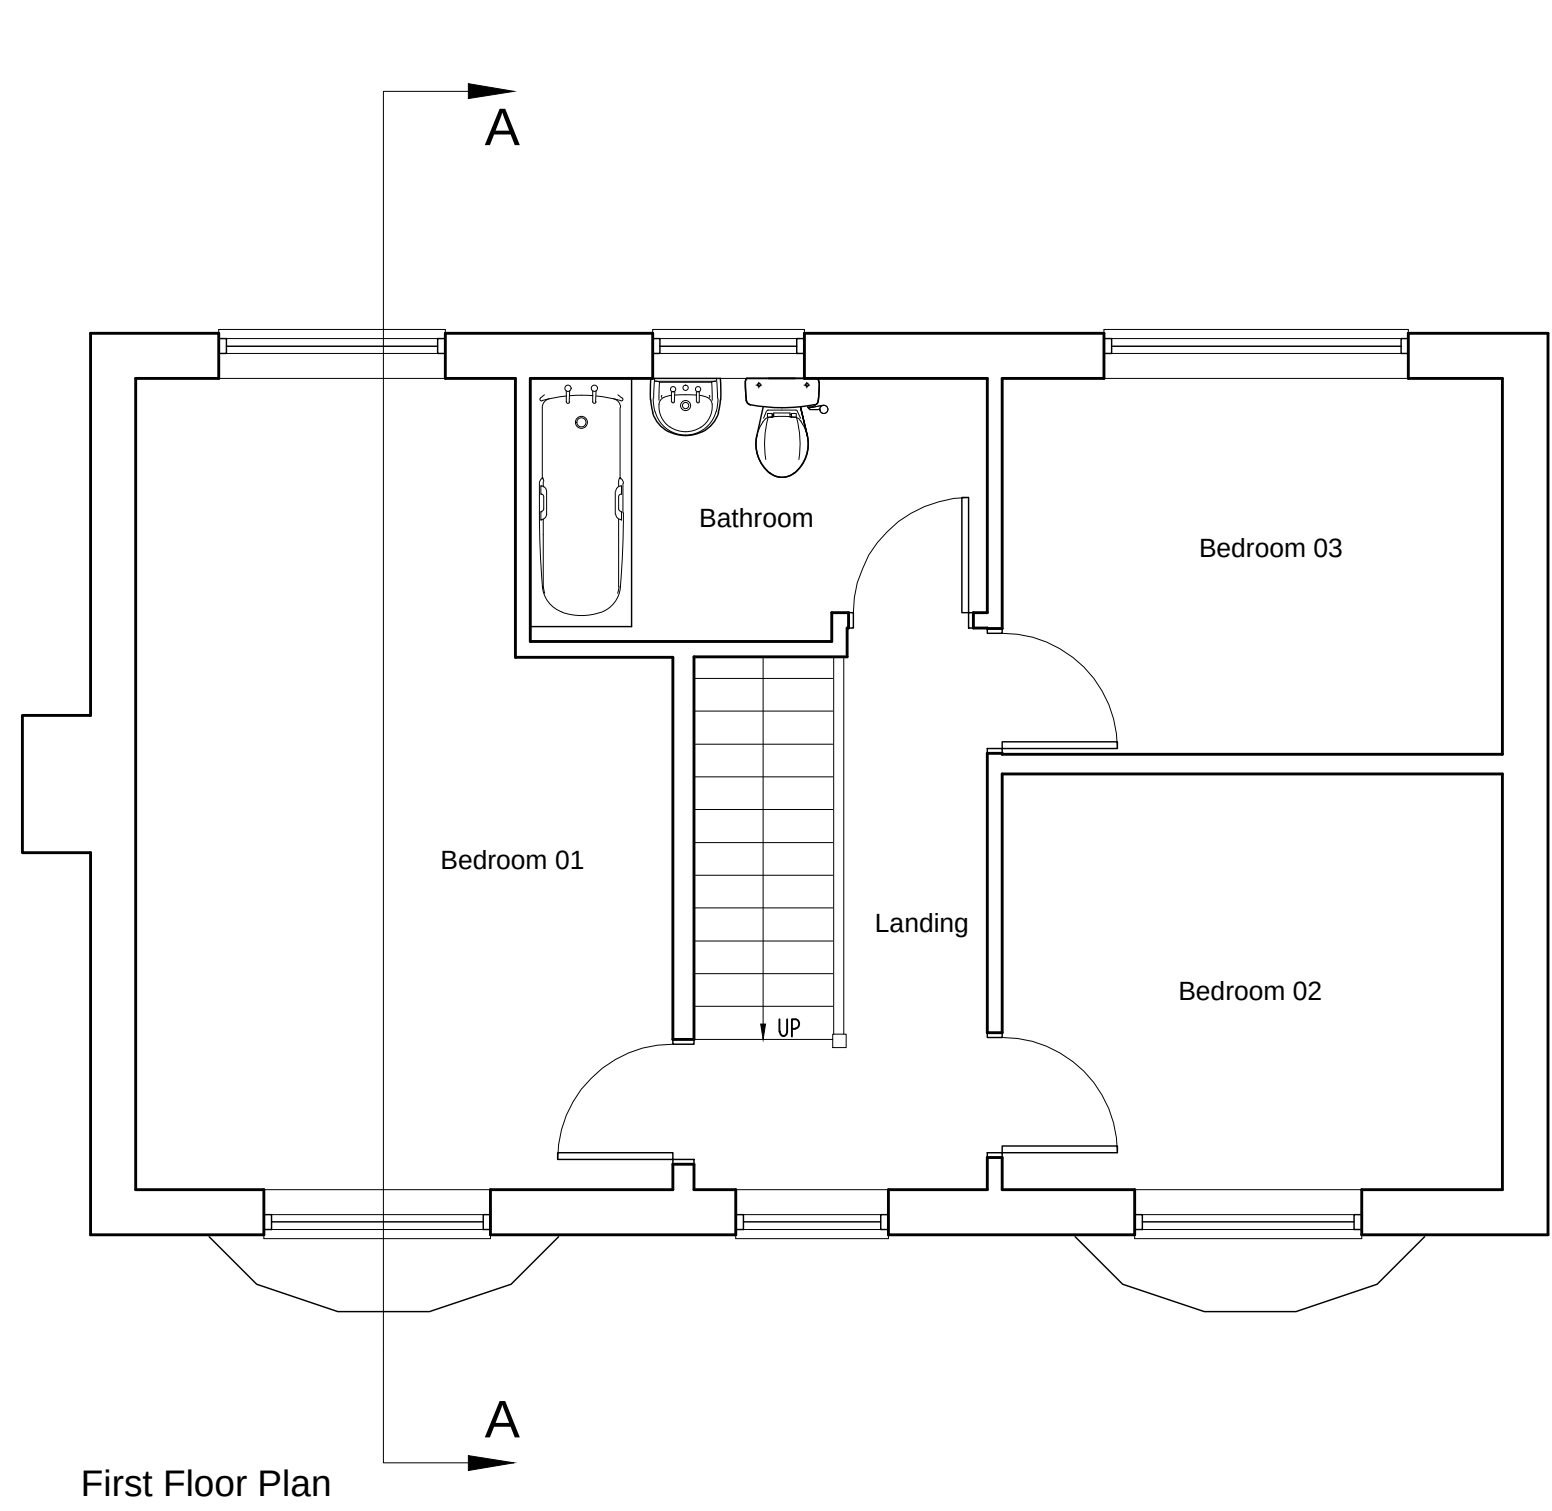
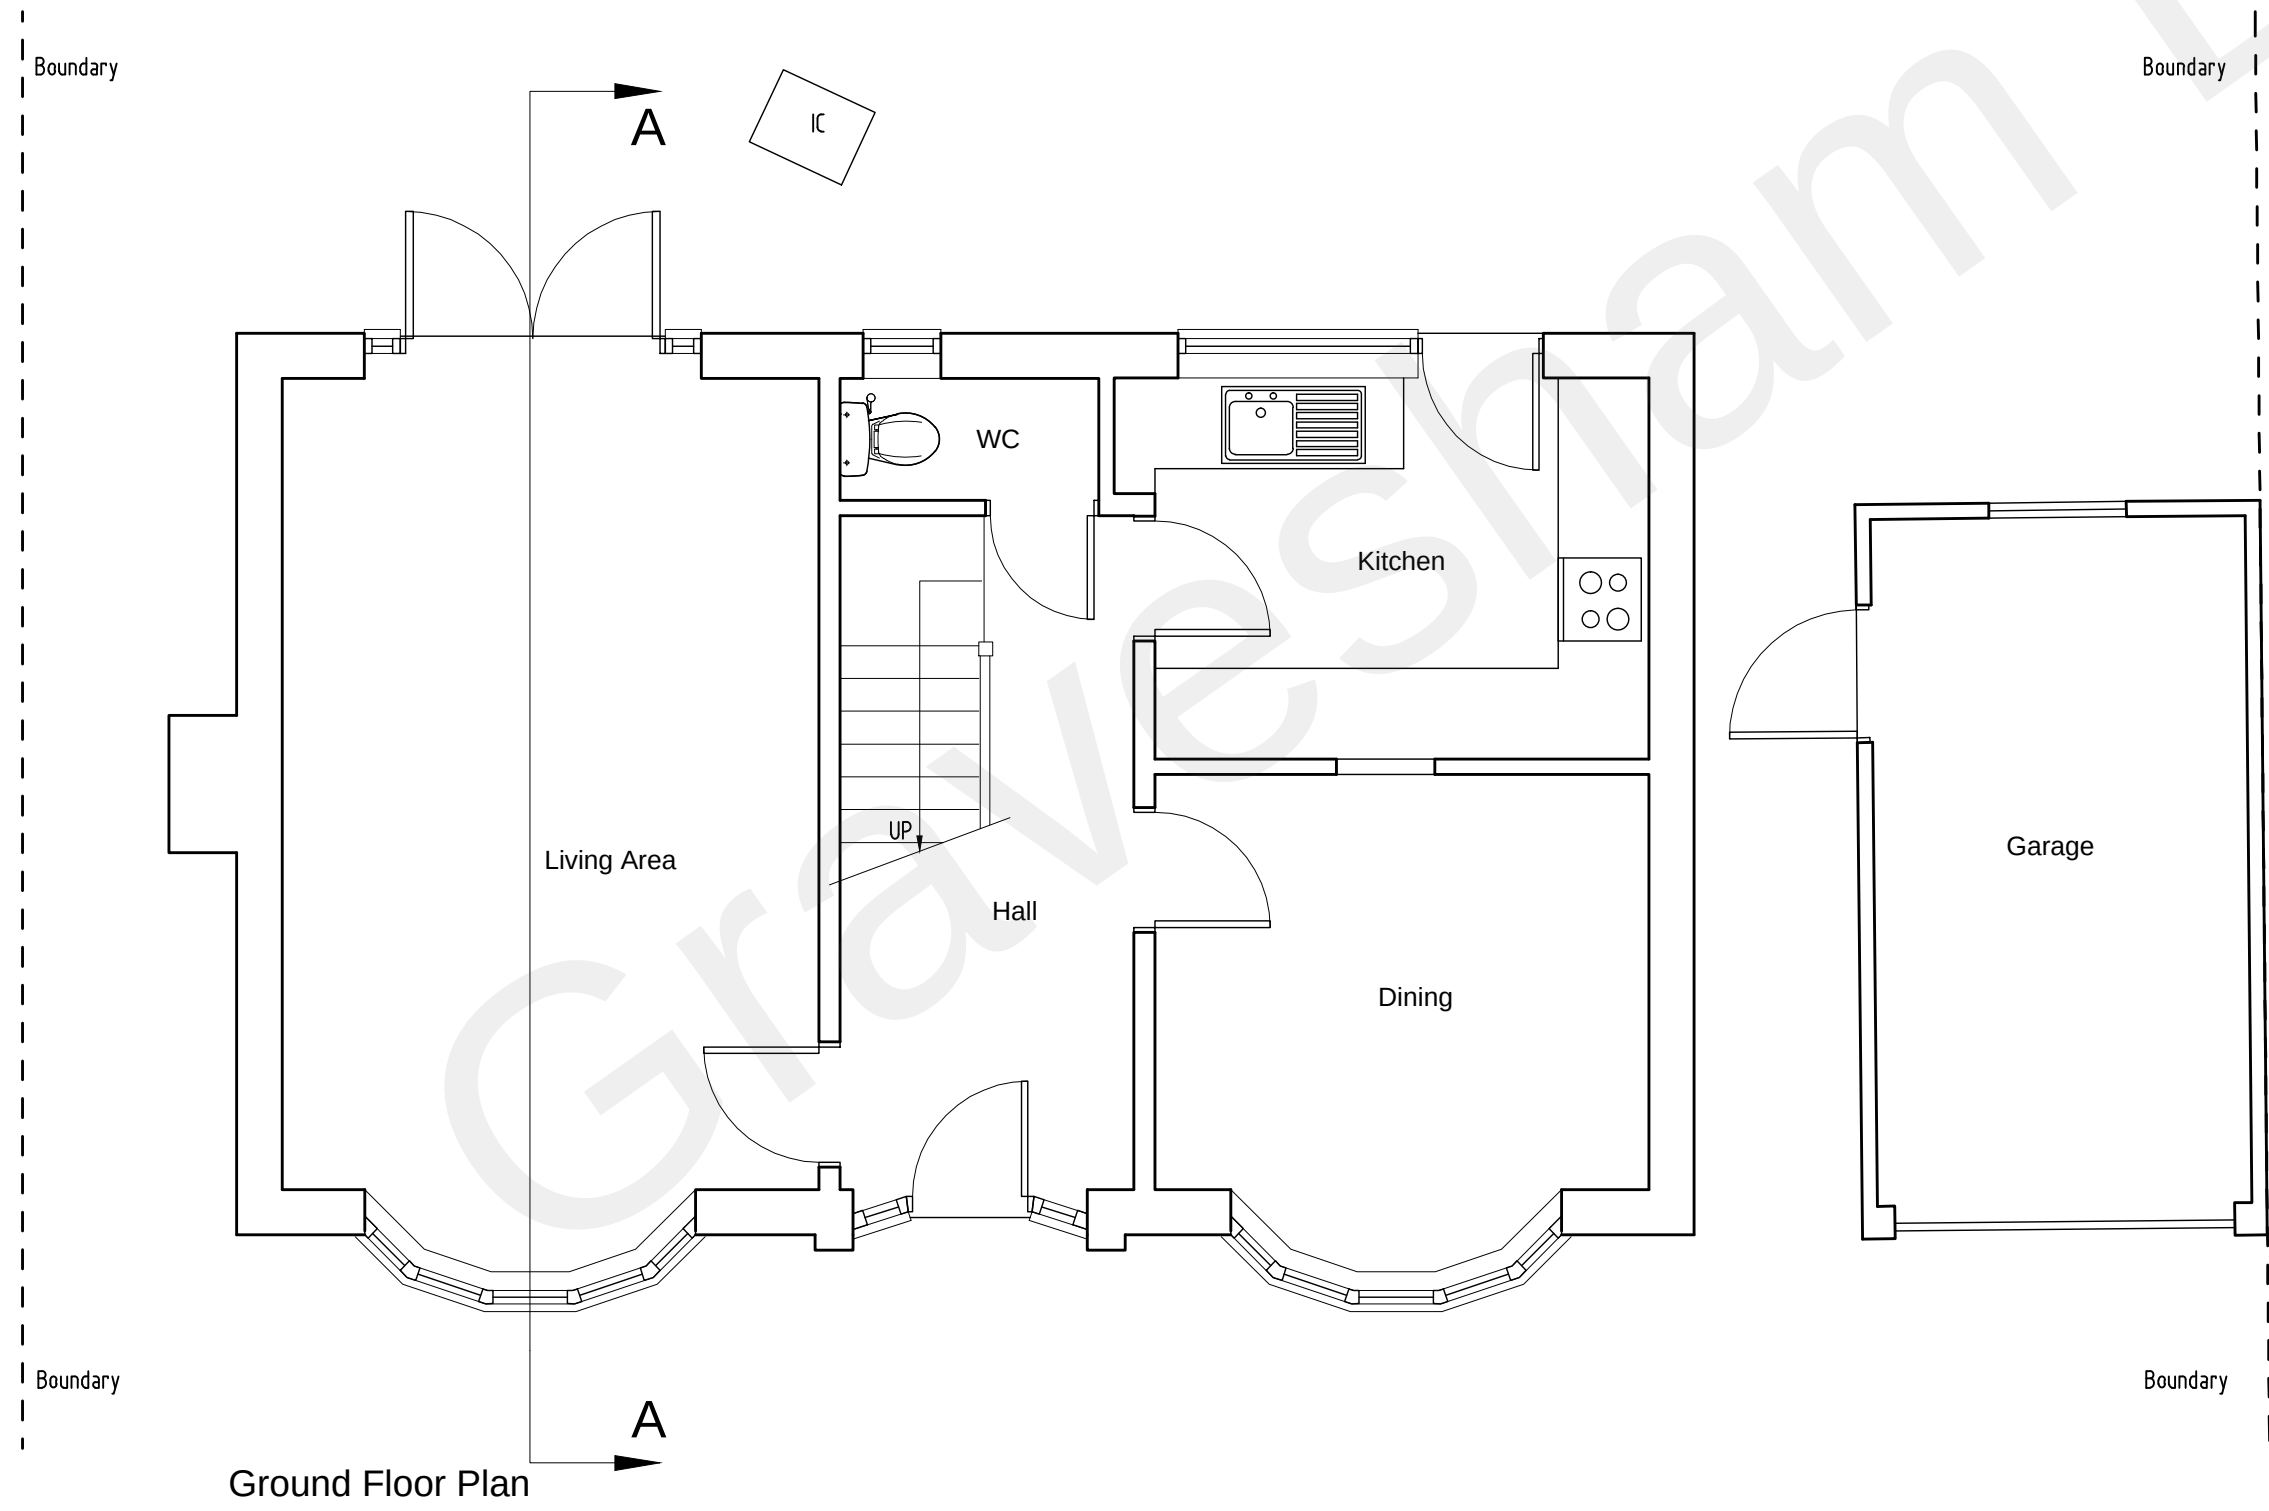


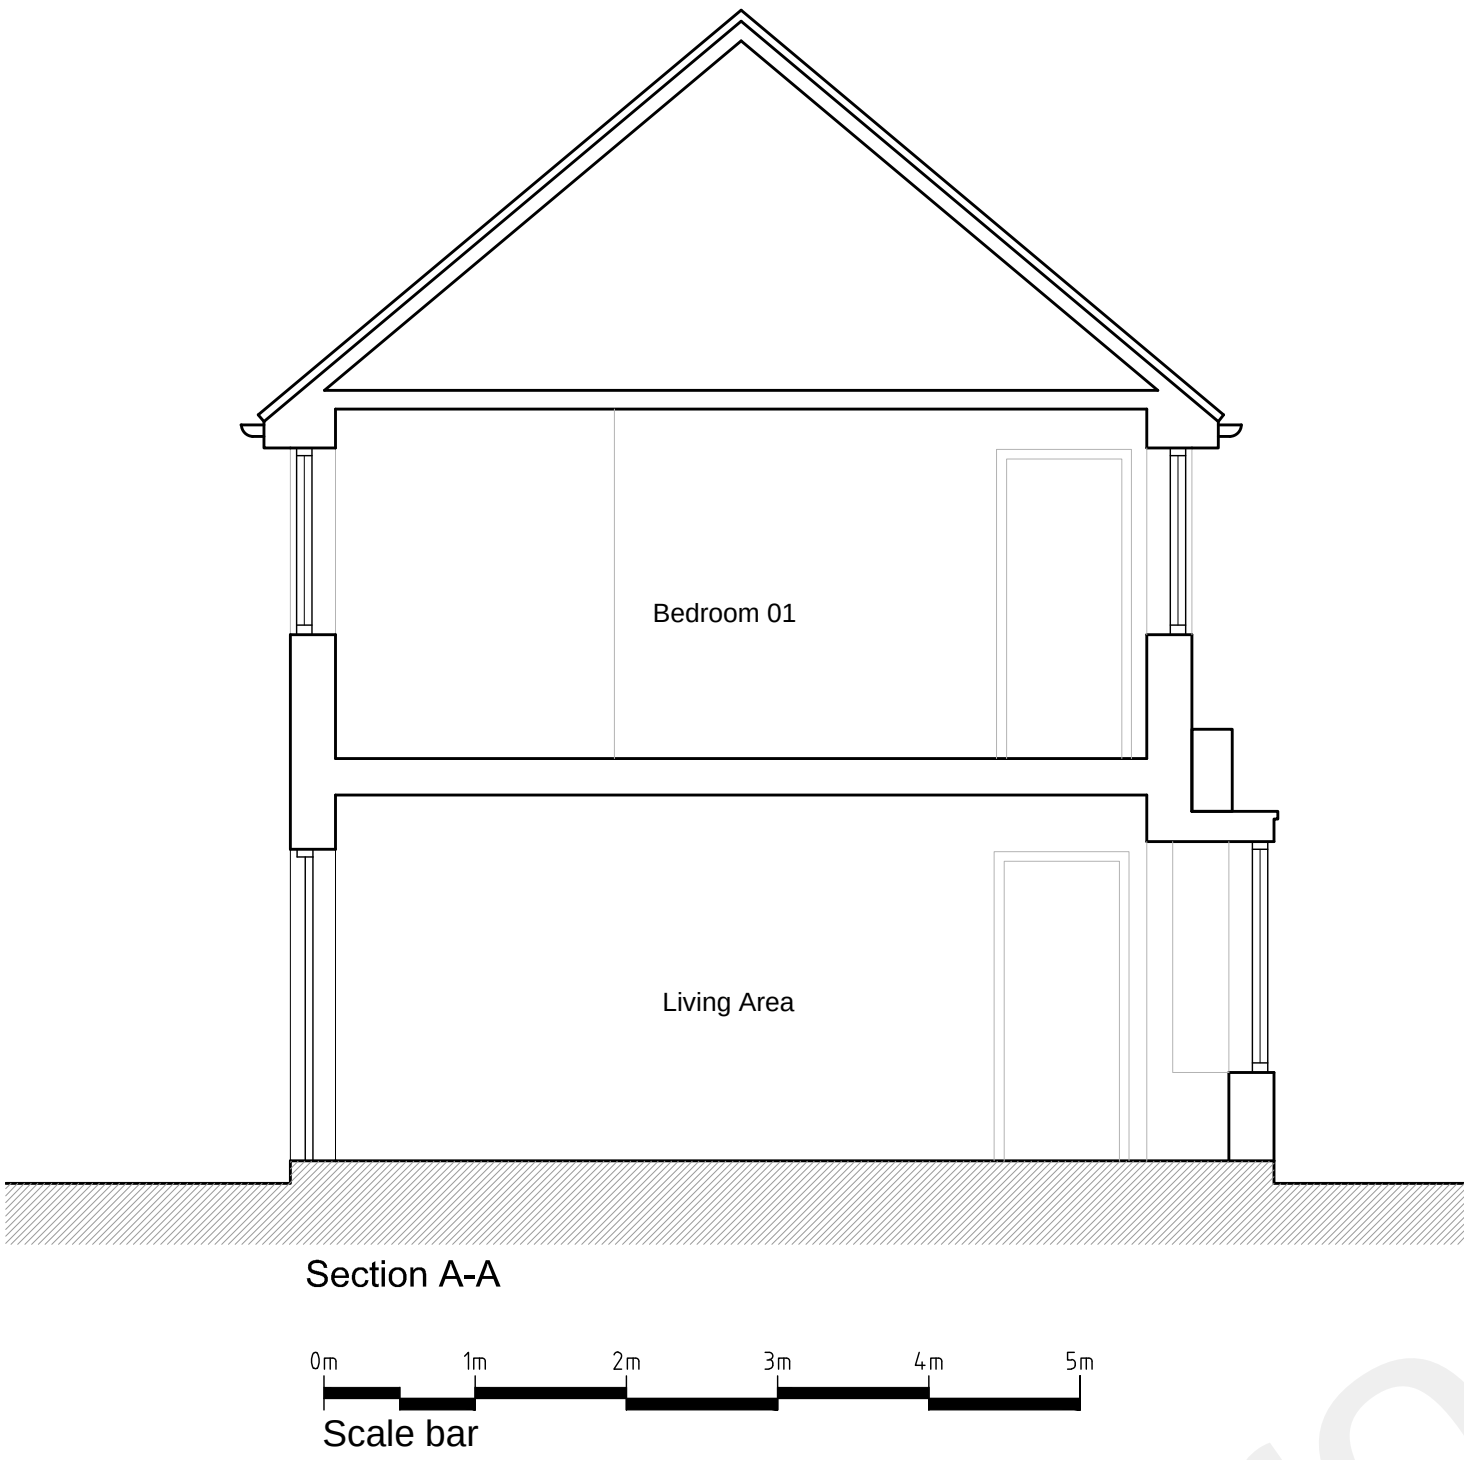

REV	DESCRIPTION	DATE	INT	CHKD
STATUS	FOR INFORMATION			

Client
Mr & Mrs Usher

Project
11 Cheyne Walk, Meopham,
Kent. DA13 0PF

Title
Existing Floor Plans & Section

Scale 1:50@A1	Date 21/06/2021	Drawn N/A	Checked N/A
Project No: 2021/169	Drawing No. 002	Revision ~	