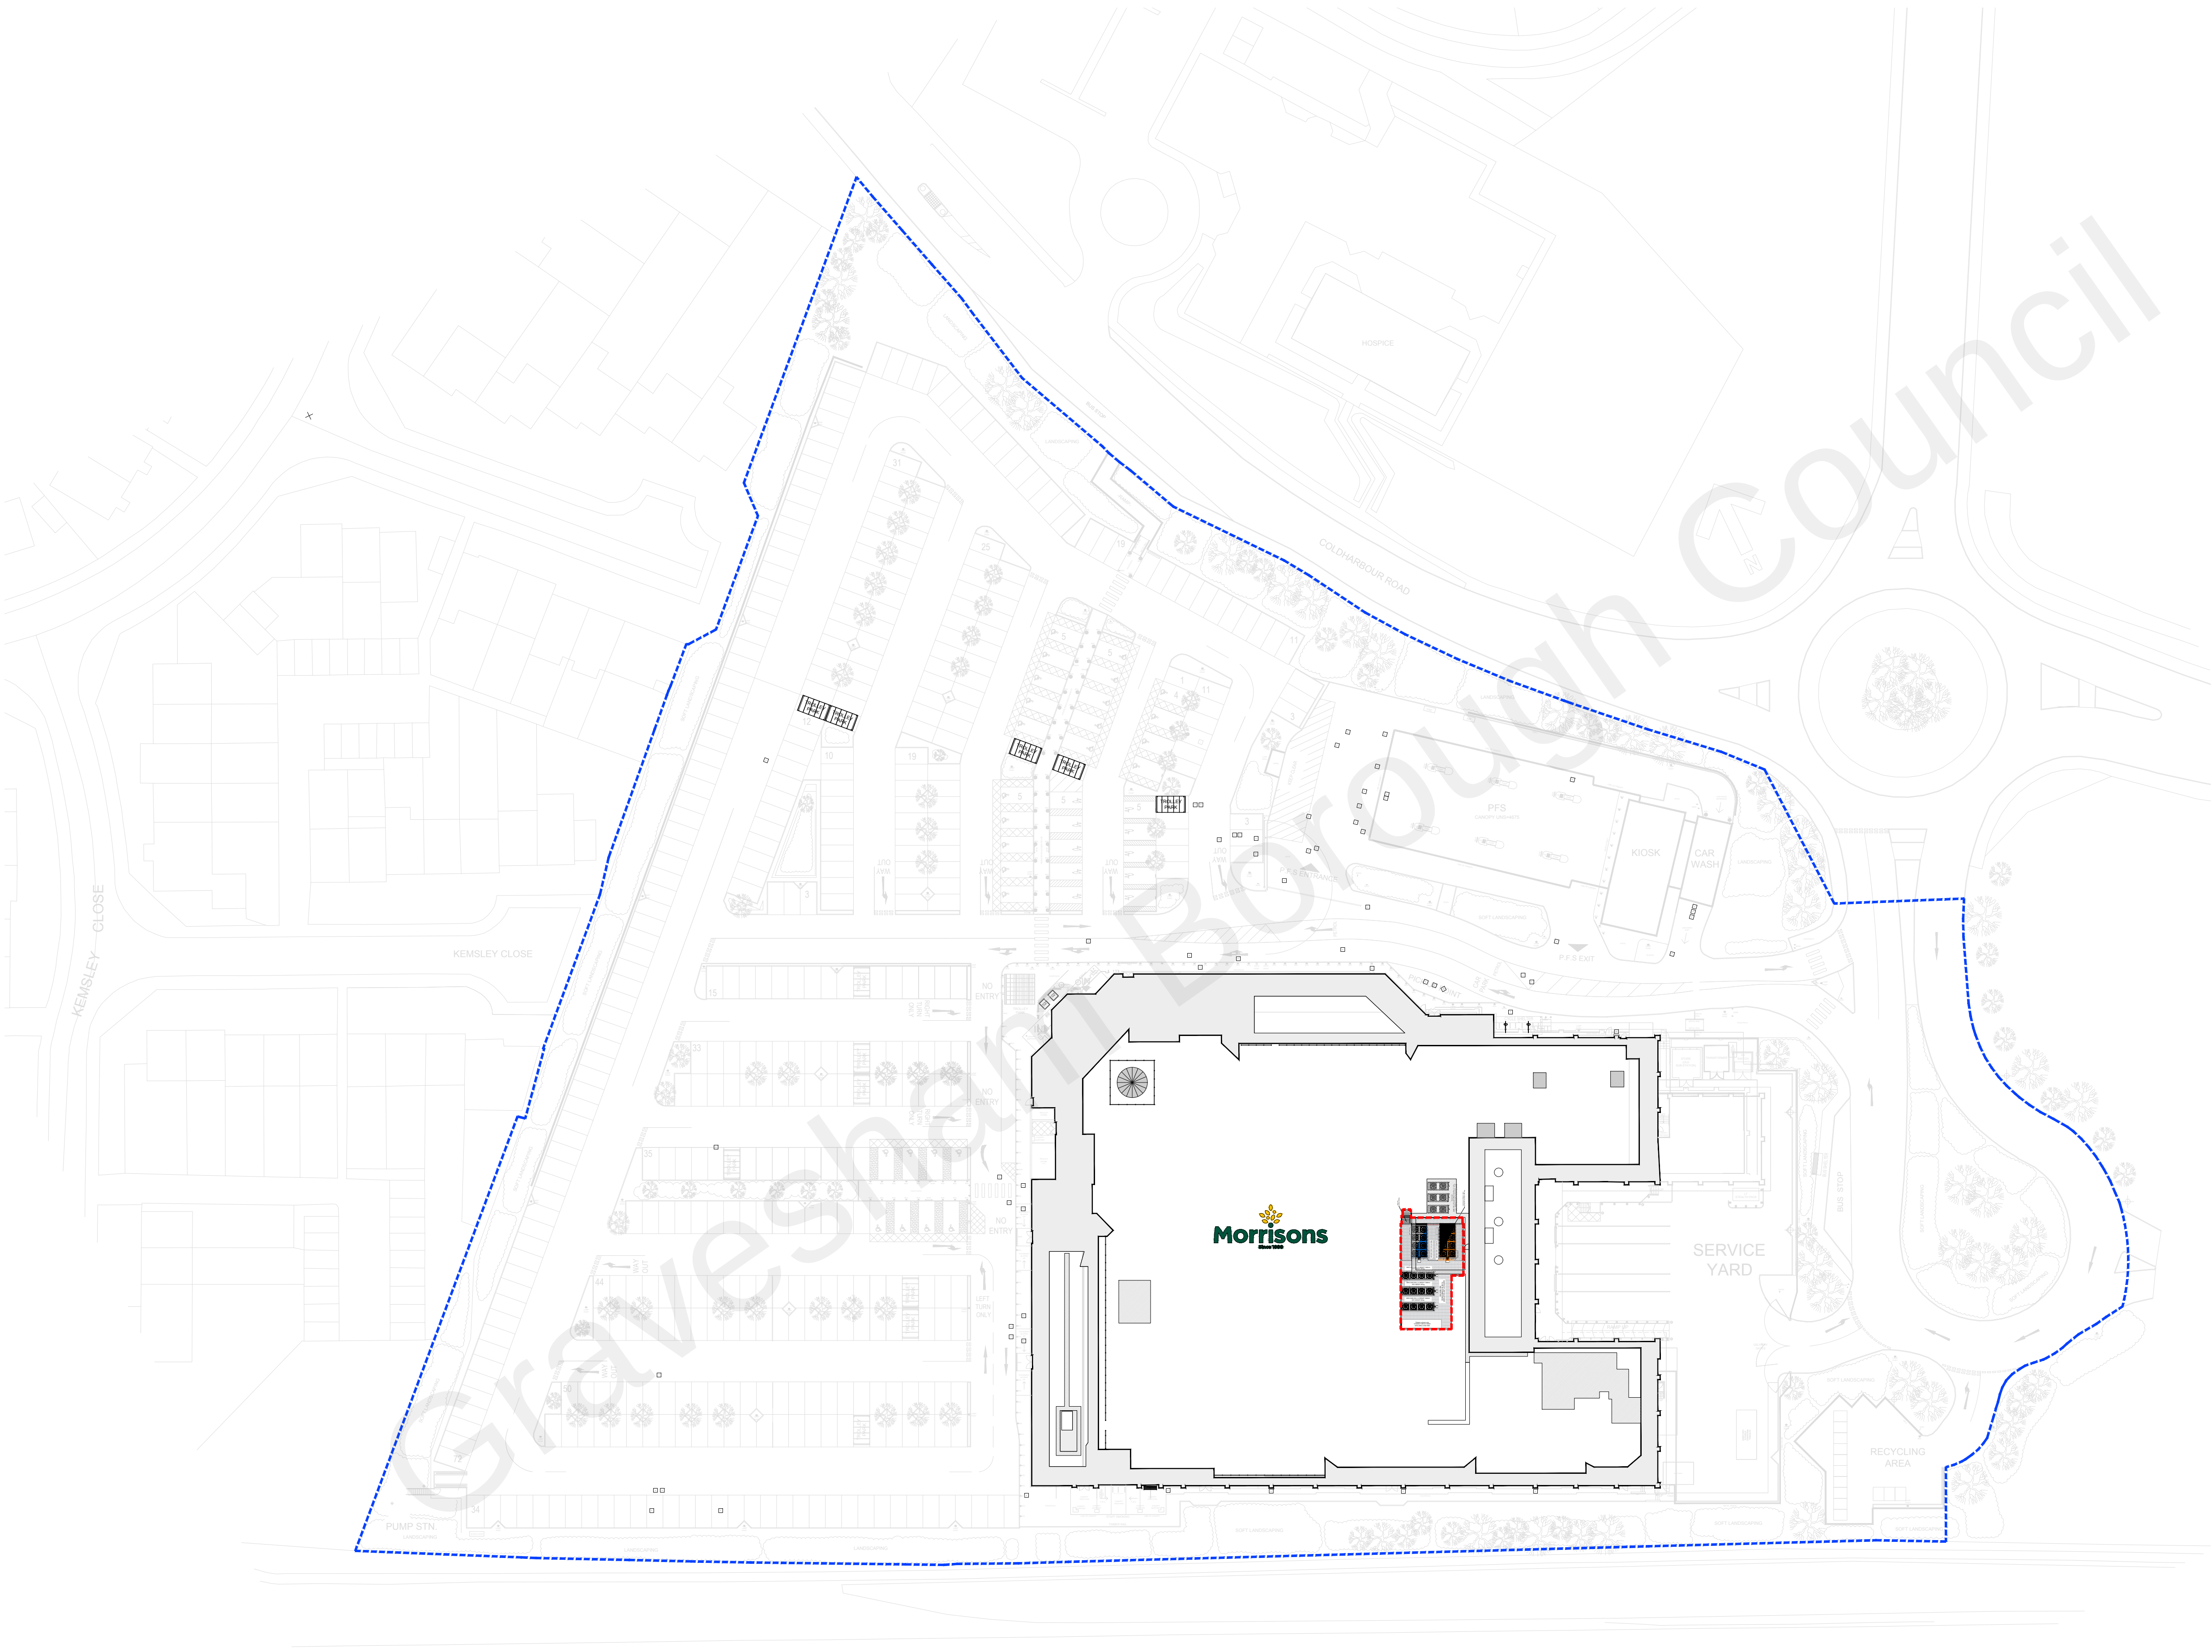


GENERAL NOTES

All work to be carried out in strict accordance with the current Building Regulations and its latest amendments, and to the complete satisfaction of the Local Authorities Building Control.

Contractors are responsible for complying with all relevant BS etc., and check that Building Control and Environmental Health Departments are satisfied with the scope and content of all work on completion and obtain any necessary certificates.

All existing construction levels and dimensions to be checked prior to construction, especially where new construction levels and dimensions are to match existing.

All site dimensions and site levels must be checked on site.

This drawing must not be used for construction unless issued for construction.

This drawing should be read in conjunction with all relevant Engineer's and specialist drawings.

- SITE BOUNDARY
- SITE APPLICATION

1 Proposed Site Plan - Roof Plant
1:500 @ A1

0 10 20 30 40 50
1:500
m

A	04.08.21	PLANNING ISSUE, issued to LA as part of planning application. Scale Bar Added.	FG	VG
	03.08.21	PLANNING ISSUE, issued to LA as part of planning application.	FG	VG
REV	DATE	DESCRIPTION	DR	CH

PLANNING ISSUE

darntonB3
ARCHITECTURE

LONDON
84 Great Suffolk Street, London, SE1 0BE.
T: 0207 689 1434 www.darntonb3.com

CLIENT



PROJECT

WMS 'Fresh Look' Refurbishment

#298 WMS GRAVESEND

DRAWING

General Arrangement

Proposed Site Plan - Roof Plant

SCALE @ A1	DRAWN	CHECKED
1:500	FG	VG
CREATION DATE	REVISION	
August 2021	A	

DARNTONB3 DRAWING NO.

14751 - DB3 - 298 - 00 - DR - A - 90_04

PROJECT NO - COMPANY - ZONE - LEVEL - TYPE - ROLE - NUMBER

© COPYRIGHT - ALL RIGHTS RESERVED.

THIS DRAWING MUST BE READ IN CONJUNCTION WITH ALL OTHER RELEVANT DRAWINGS AND INFORMATION.

DO NOT SCALE OFF DRAWINGS USE DISPLAYED DIMENSIONS ONLY.

THE DRAWING OR INFORMATION MUST NOT BE USED FOR CONSTRUCTION UNLESS EXPRESSLY ISSUED FOR CONSTRUCTION.

ANY DISCREPANCIES MUST BE REPORTED TO DARNTONB3 IMMEDIATELY.

DARNTONB3 LTD WORK TO A MANAGEMENT SYSTEM WHICH IS APPROVED TO ISO 9001 BY UKAS - CERTIFICATE NUMBER 150434912