






Front elevation

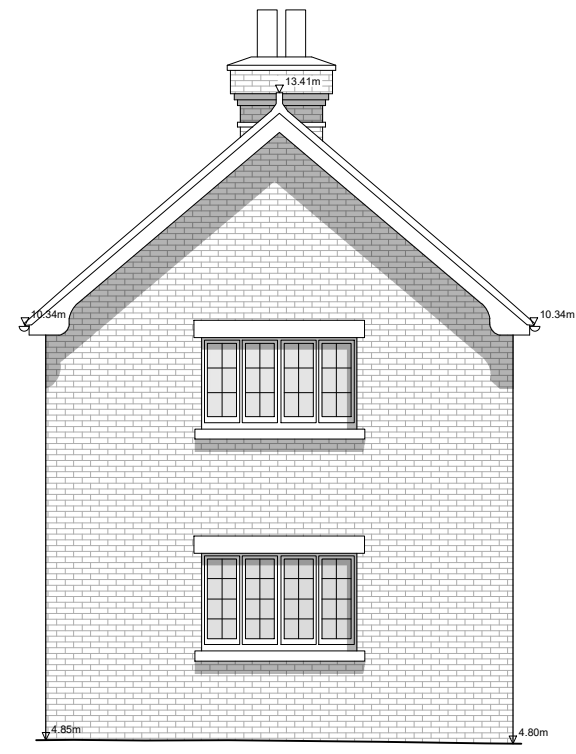


Right flank elevation

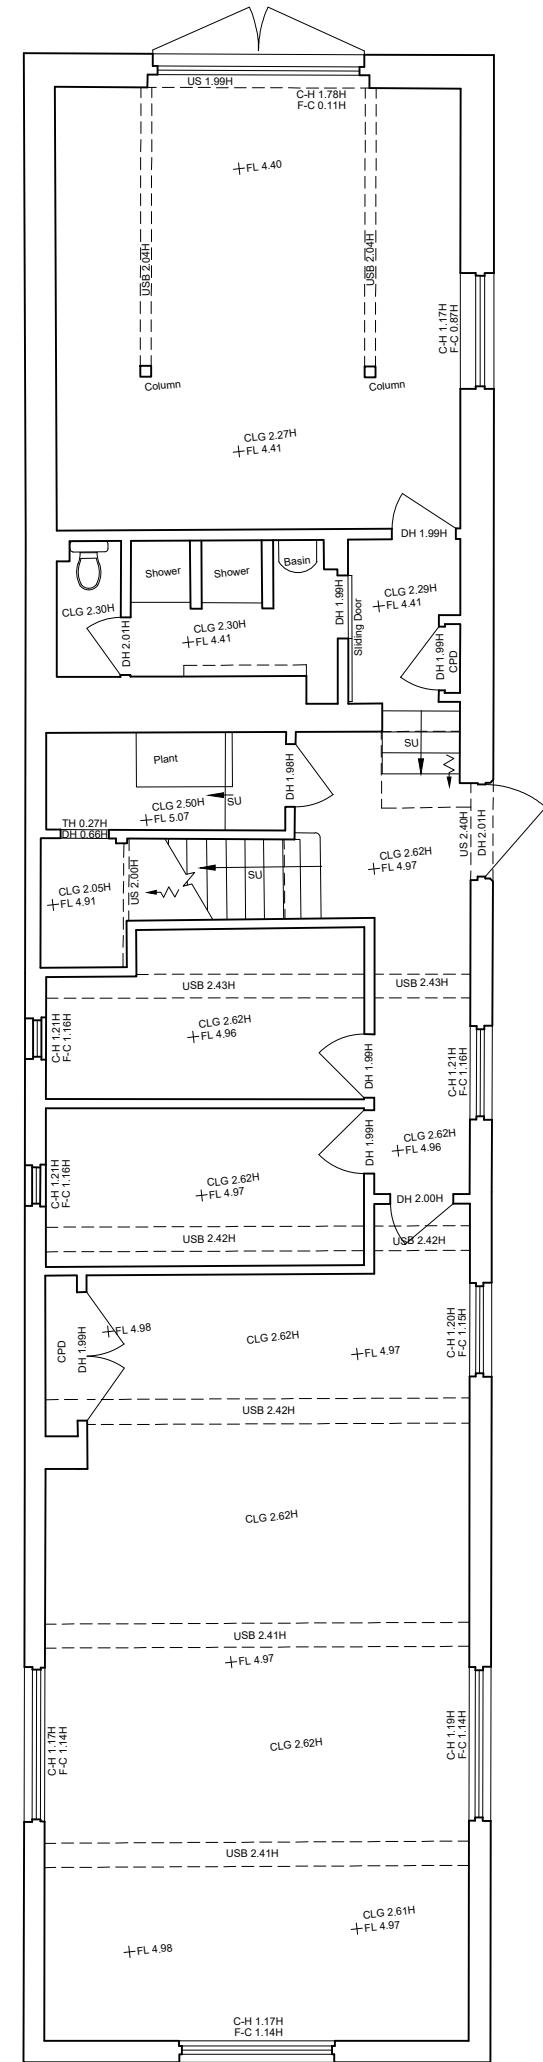


Lower ground floor plan

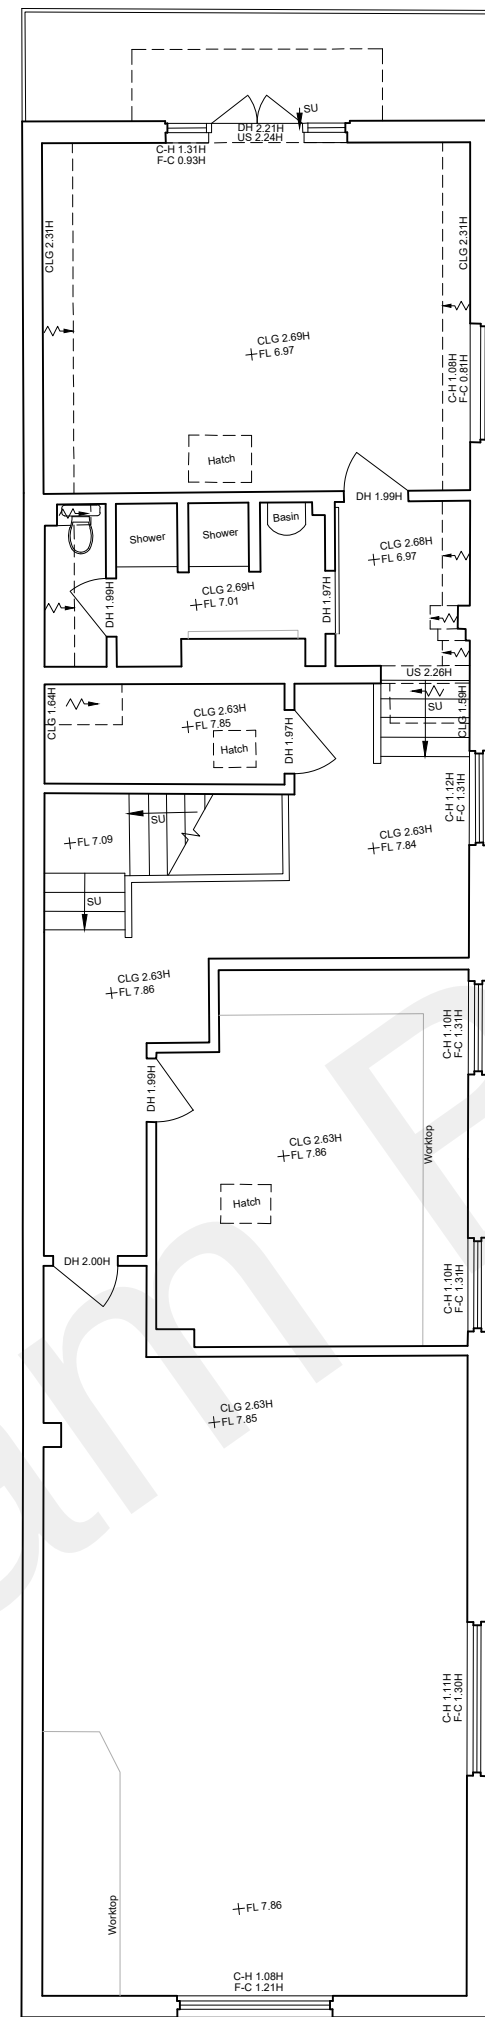

Upper ground floor plan

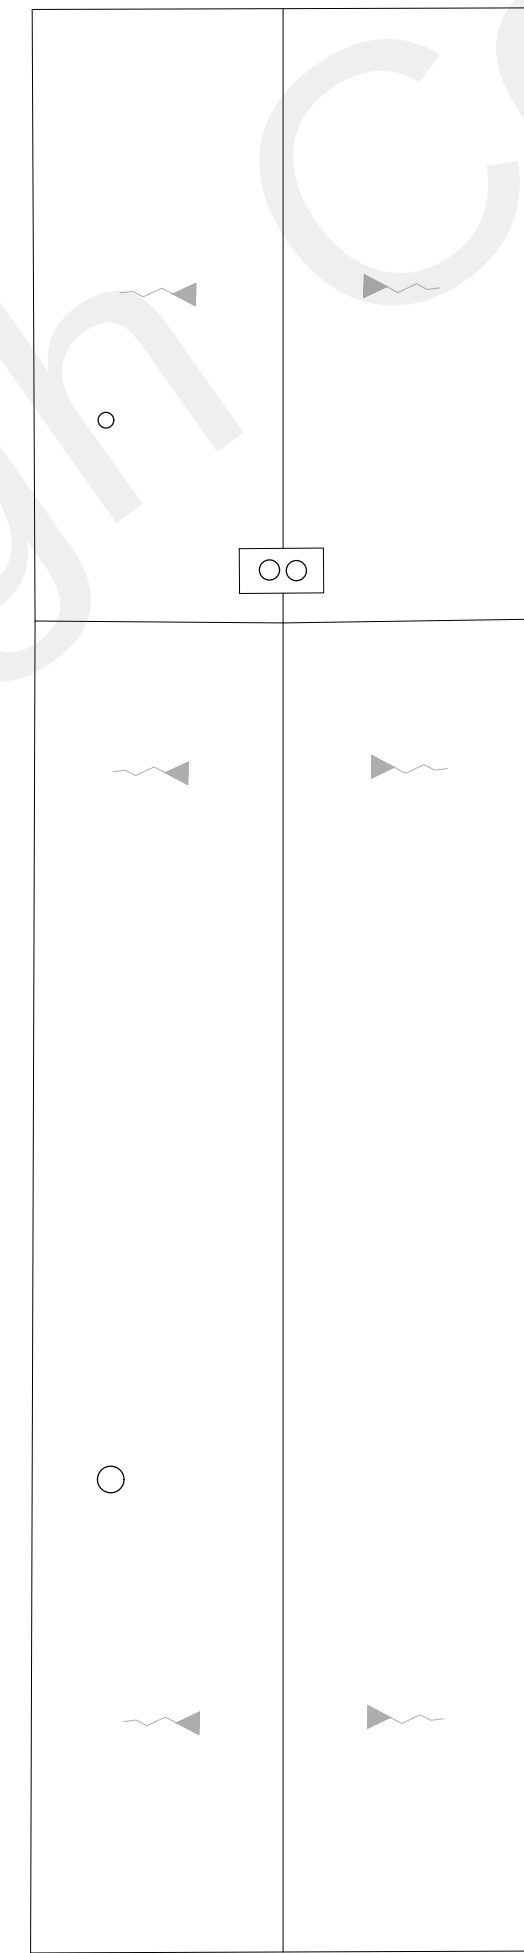


Roof plan

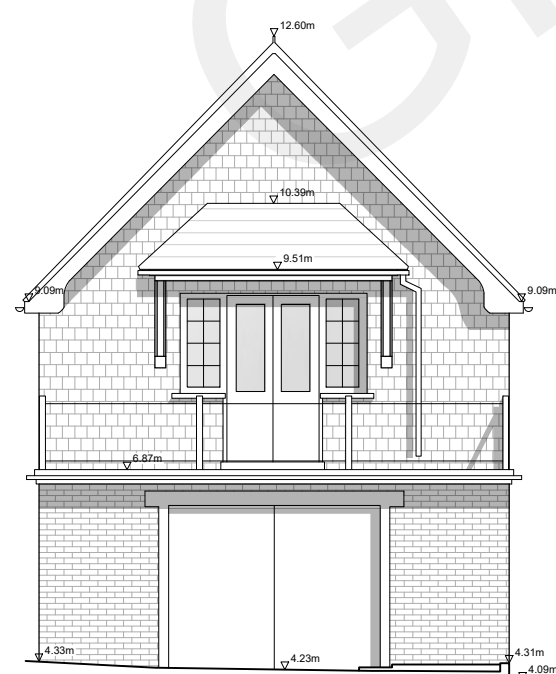

Rear elevation




Left flank elevation

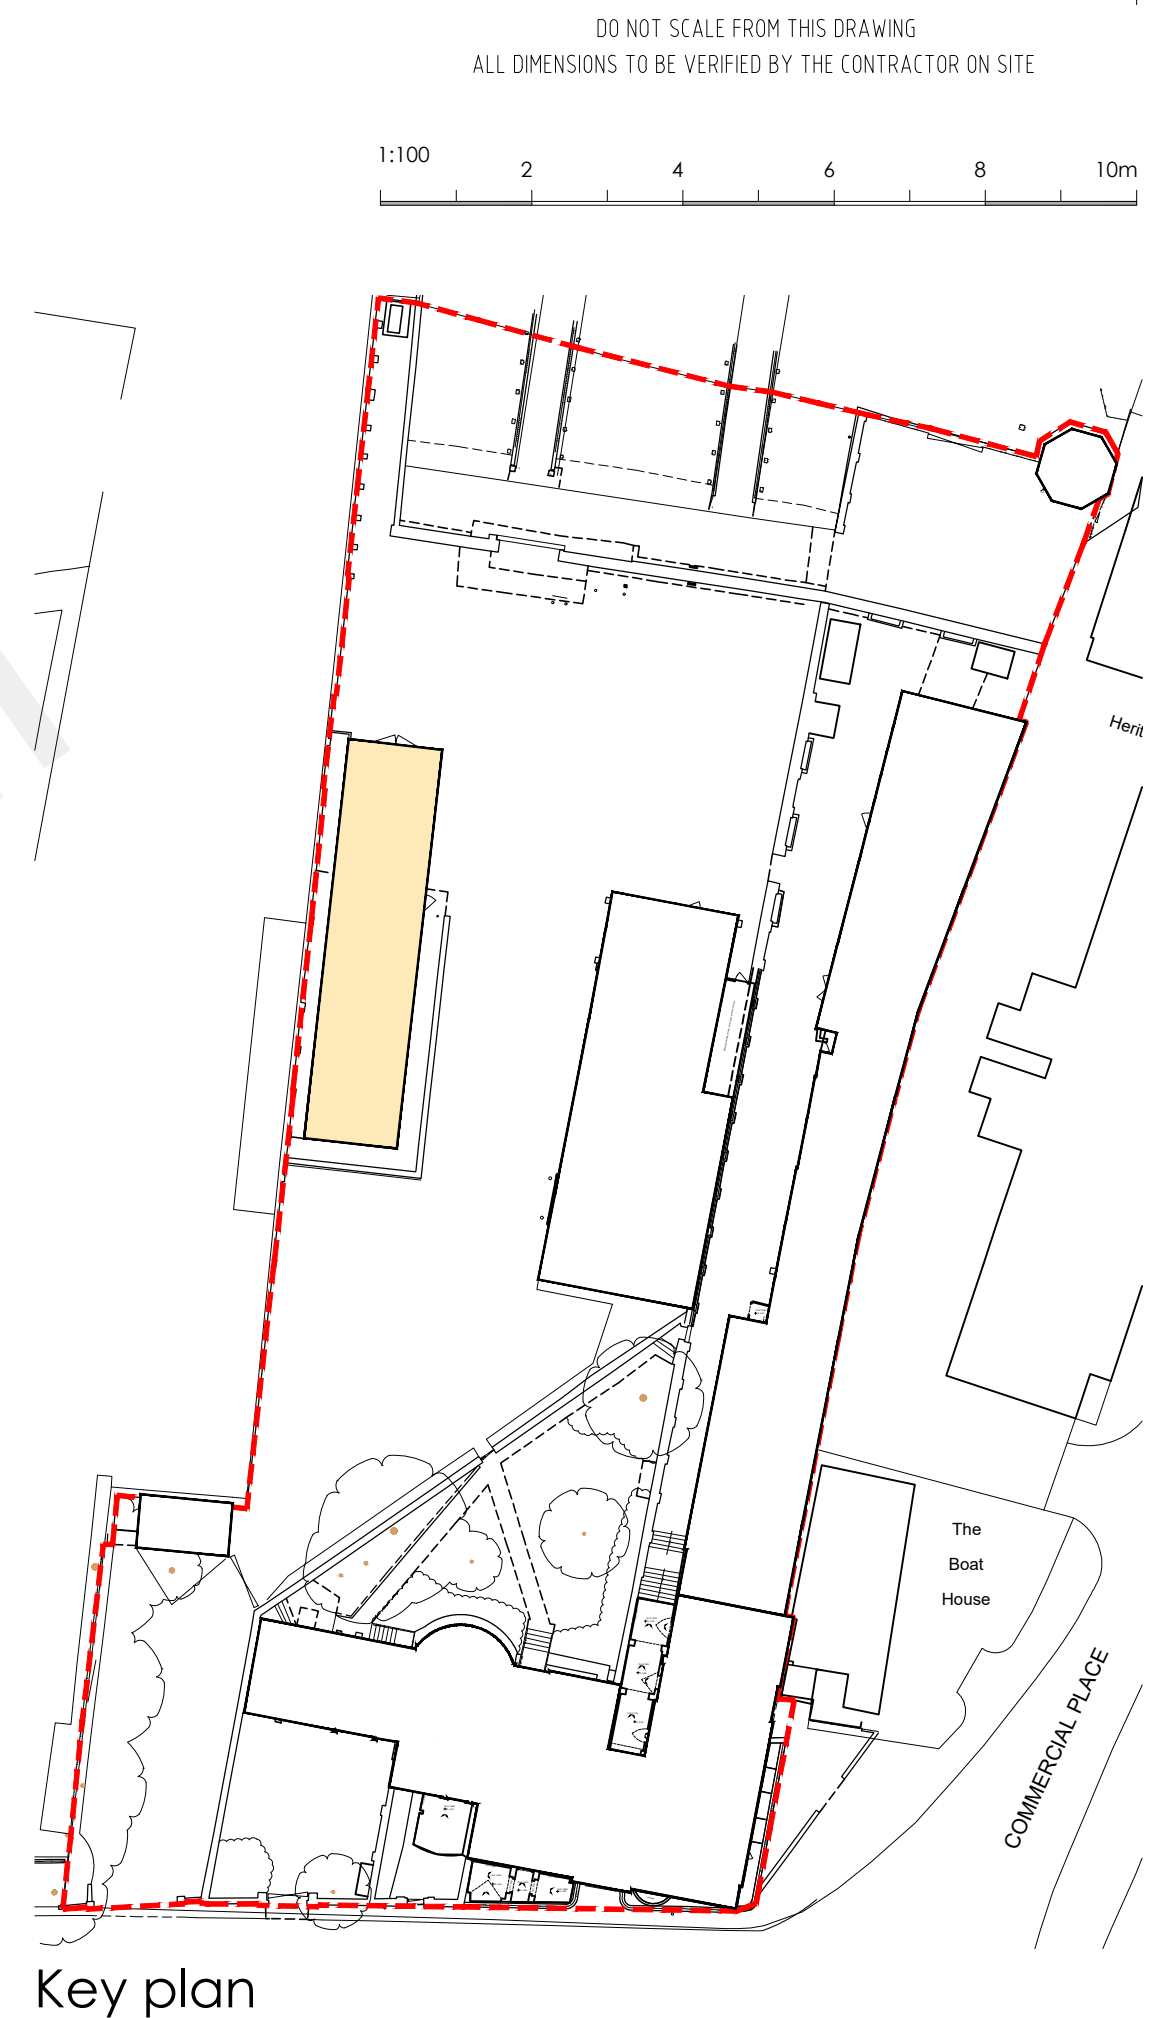

Key plan

DO NOT SCALE FROM THIS DRAWING
ALL DIMENSIONS TO BE VERIFIED BY THE CONTRACTOR ON SITE

1:100 2 4 6 8 10m

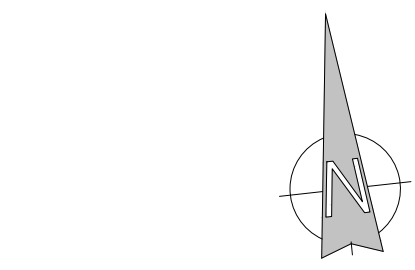

REV	DESCRIPTION	DATE	BY	CHKD
-----	-------------	------	----	------

**TURNER
JACKSON+DAY**
ASSOCIATES

Radio House
Thanet Way, Whitstable
Kent CT5 3DX
t: 01227 261453
e: enquiries@tjda.co.uk
www.turnerjacksonday.co.uk

client details
Mile Property Group Ltd

project details
**Custom House
The Terrace, Gravesend, DA12 2DE**

drawing title
**Boathouse
Existing Plans and Elevations**

date scale drawn by checked by
Feb'21 1:100@A1 NS

project no: 1735	drawing no. 011	revision
----------------------------	---------------------------	----------