




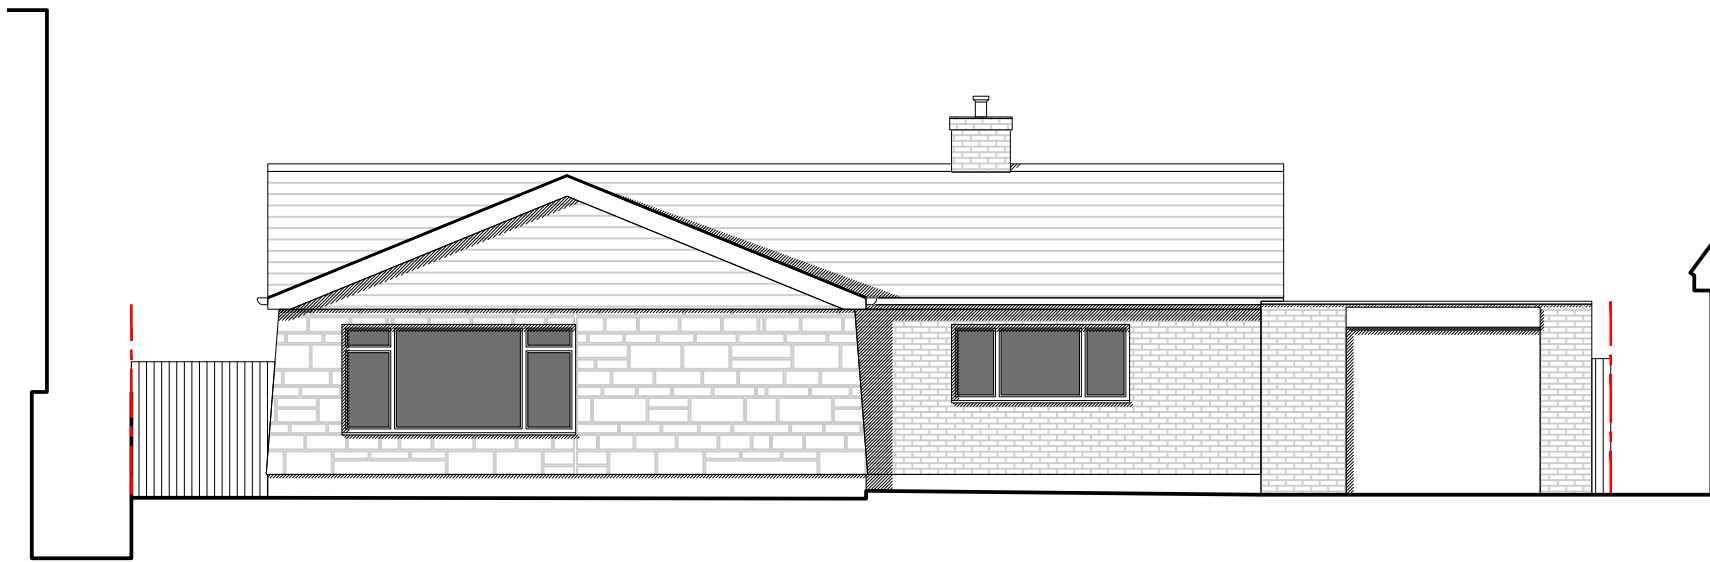


01 | 1:100 | FRONT ELEVATION

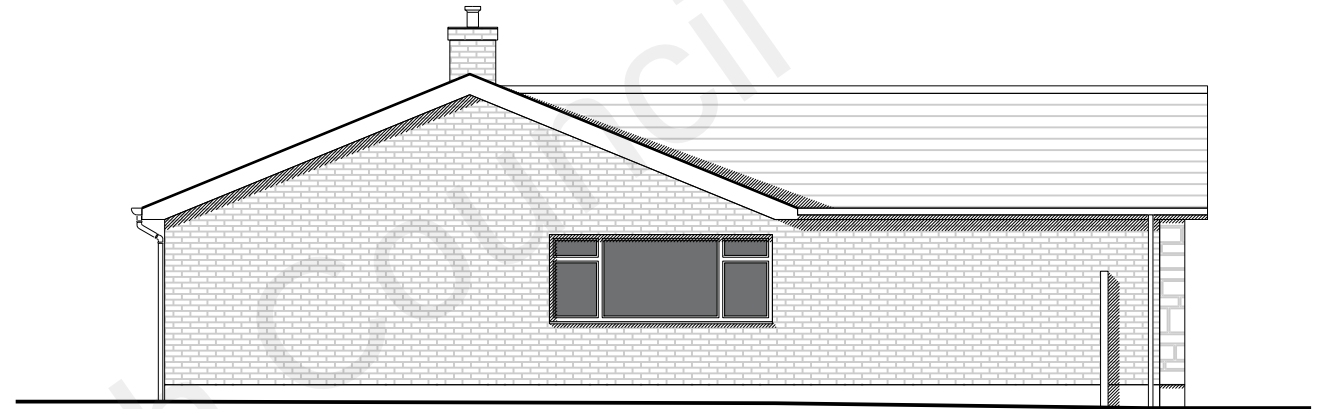

02 | 1:100 | SIDE ELEVATION

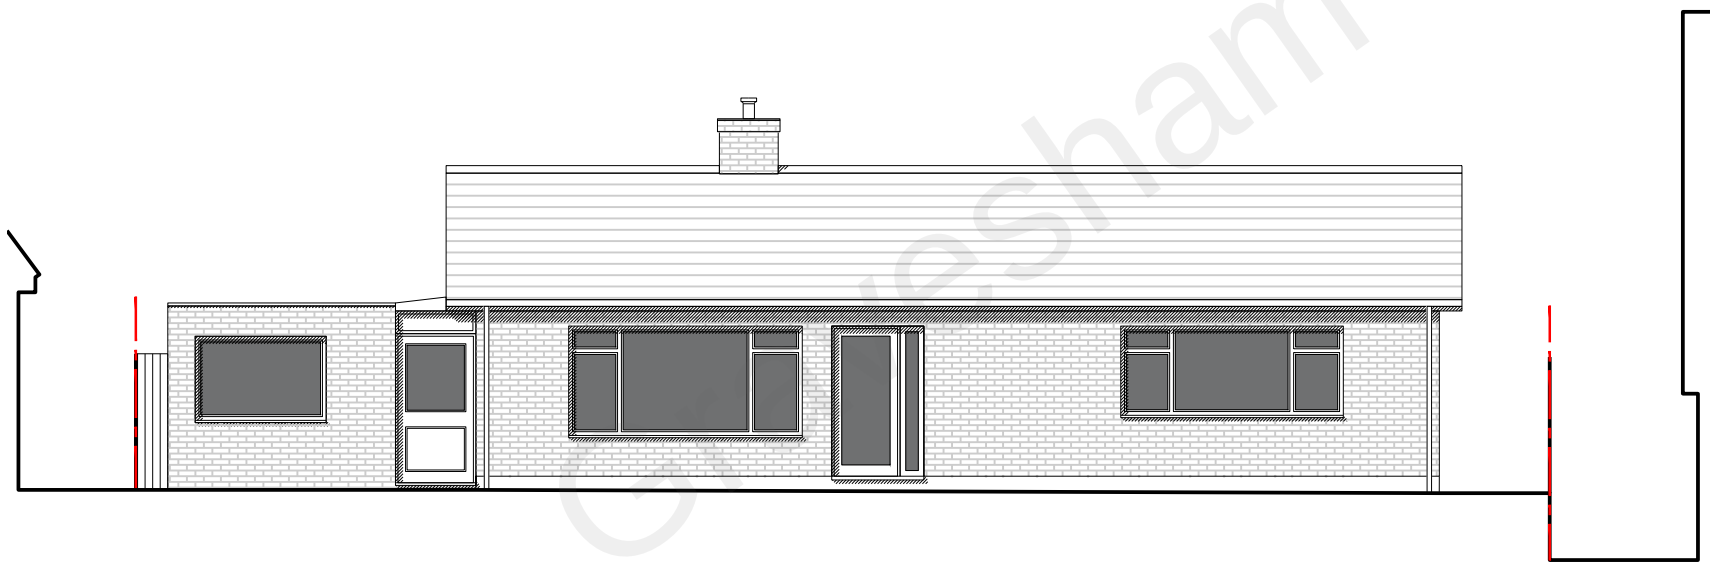

03 | 1:100 | REAR ELEVATION

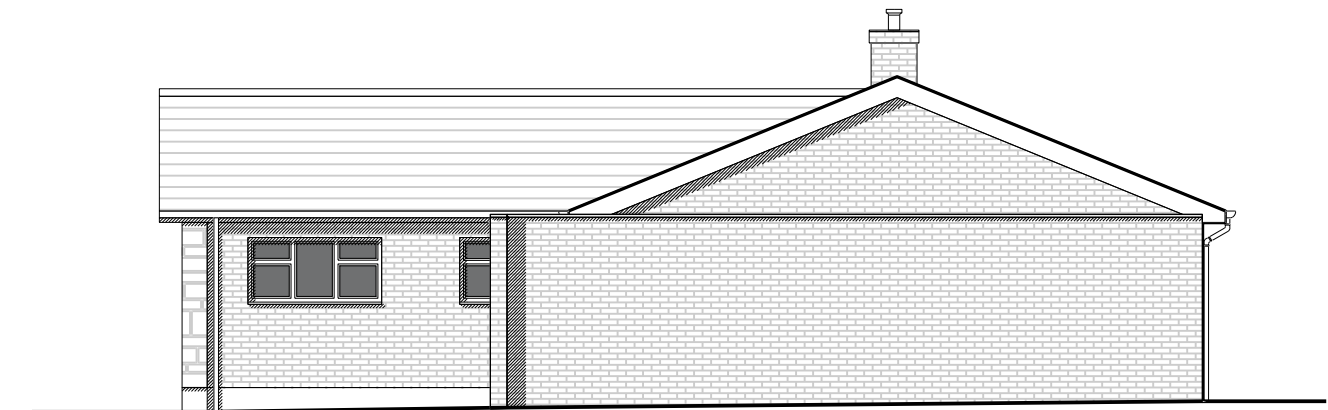

04 | 1:100 | SIDE ELEVATION


SCALE 1:100 10m 1 2 5 10

Application Boundary

D R A W I N G K E Y

STONEWOLD, WHITEPOST LN
CULVERSTONE GREEN DA13 0TW
EXISTING ELEVATIONS

S C A L E 1:100 @ A3
D A T E AUGUST 2022
P U R P O S E SURVEY
R E F E R E N C E 2211 E 020 R E V -

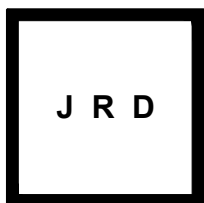

DRAWING INFORMATION D R A W I N G R E V I S I O N S

Drawing copyright of JRD Kent. Do not scale from drawings. Report all discrepancies, errors & omissions. Check dimensions on site before commencing works. Materials, Components & Workmanship to comply with British & European Standards.

JRD Kent Ltd | info@jrdkent.com | www.jrdkent.com