


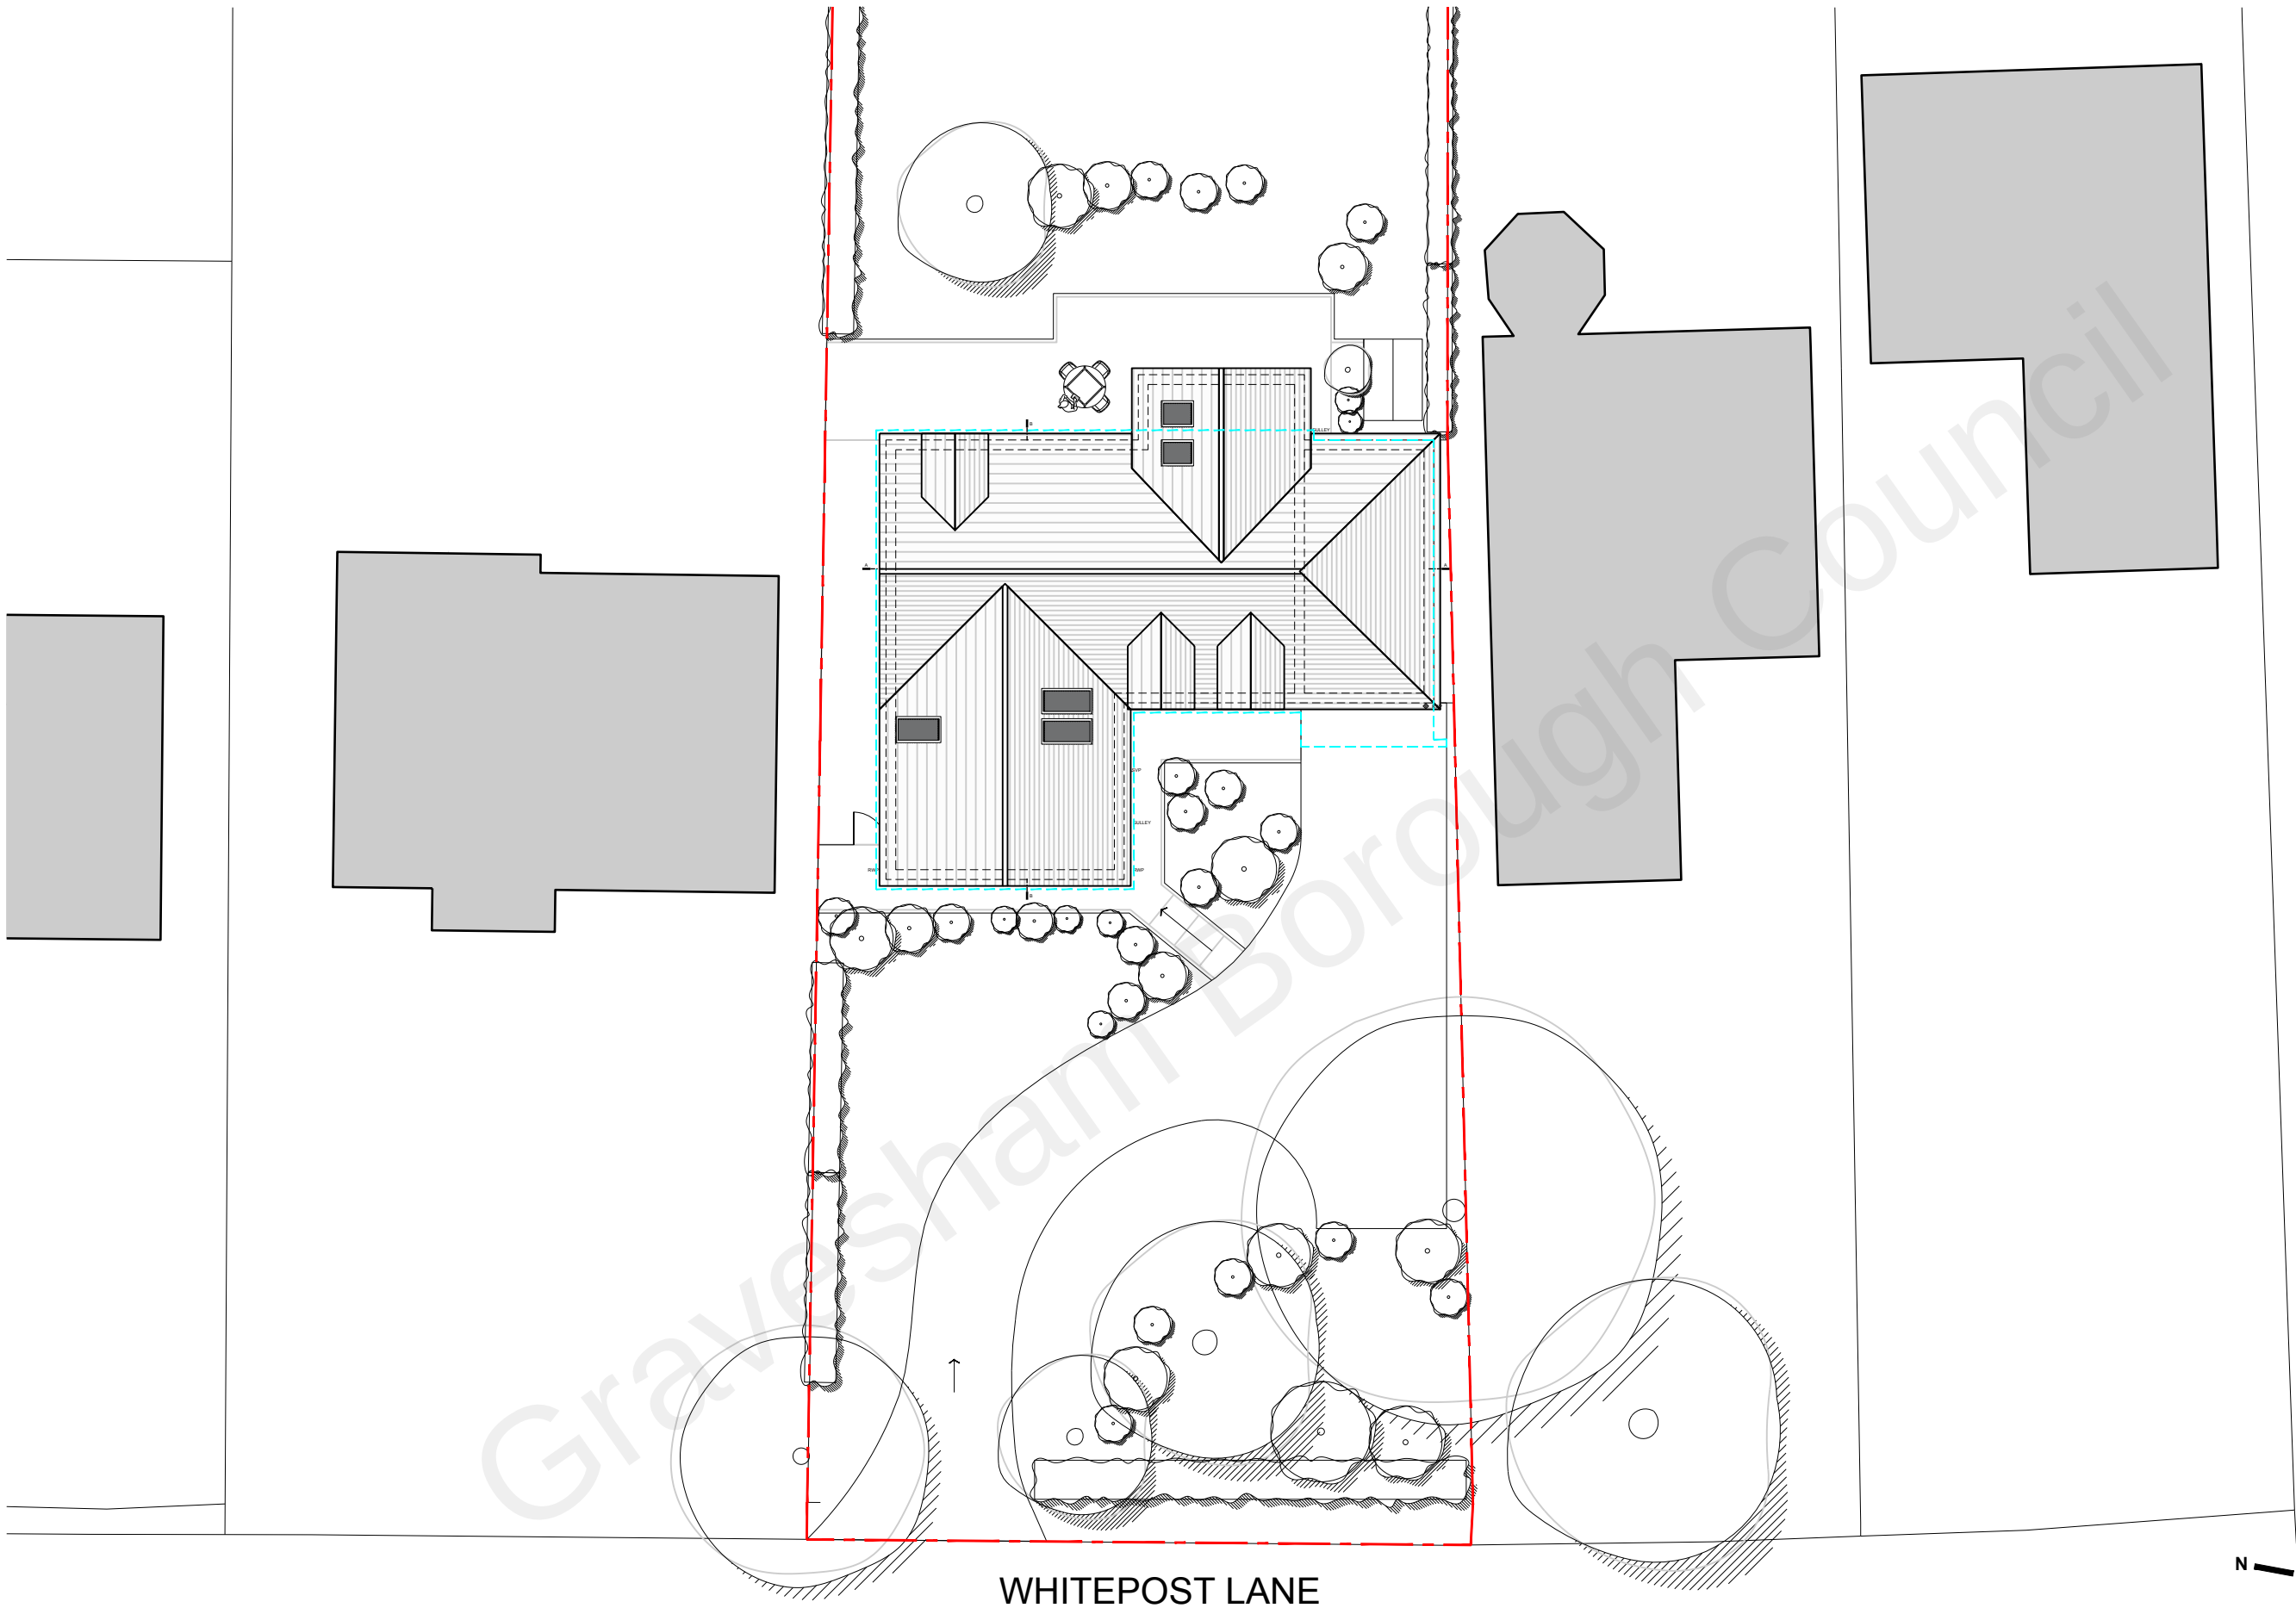

WHITEPOST LANE

N

01 | 1:200 | SITE PLAN

SCALE 1:200 | 0m 2 4 10 20

--- Line of Demolition
--- Existing Building Line
--- Application Boundary

D R A W I N G K E Y

STONEWOLD, WHITEPOST LN
CULVERSTONE GREEN DA13 0TW
PROPOSED SITE PLAN

S C A L E 1:200 @ A3
D A T E NOVEMBER 2022
P U R P O S E PLANNING
R E F E R E N C E 2211 P 100 REV A



DRAWING INFORMATION
Drawing copyright of JRD Kent. Do not scale from drawings. Report all discrepancies, errors & omissions. Check dimensions on site before commencing works. Materials, Components & Workmanship to comply with British & European Standards.

DRAWING REVISIONS

JRD Kent Ltd | info@jrdkent.com | www.jrdkent.com