



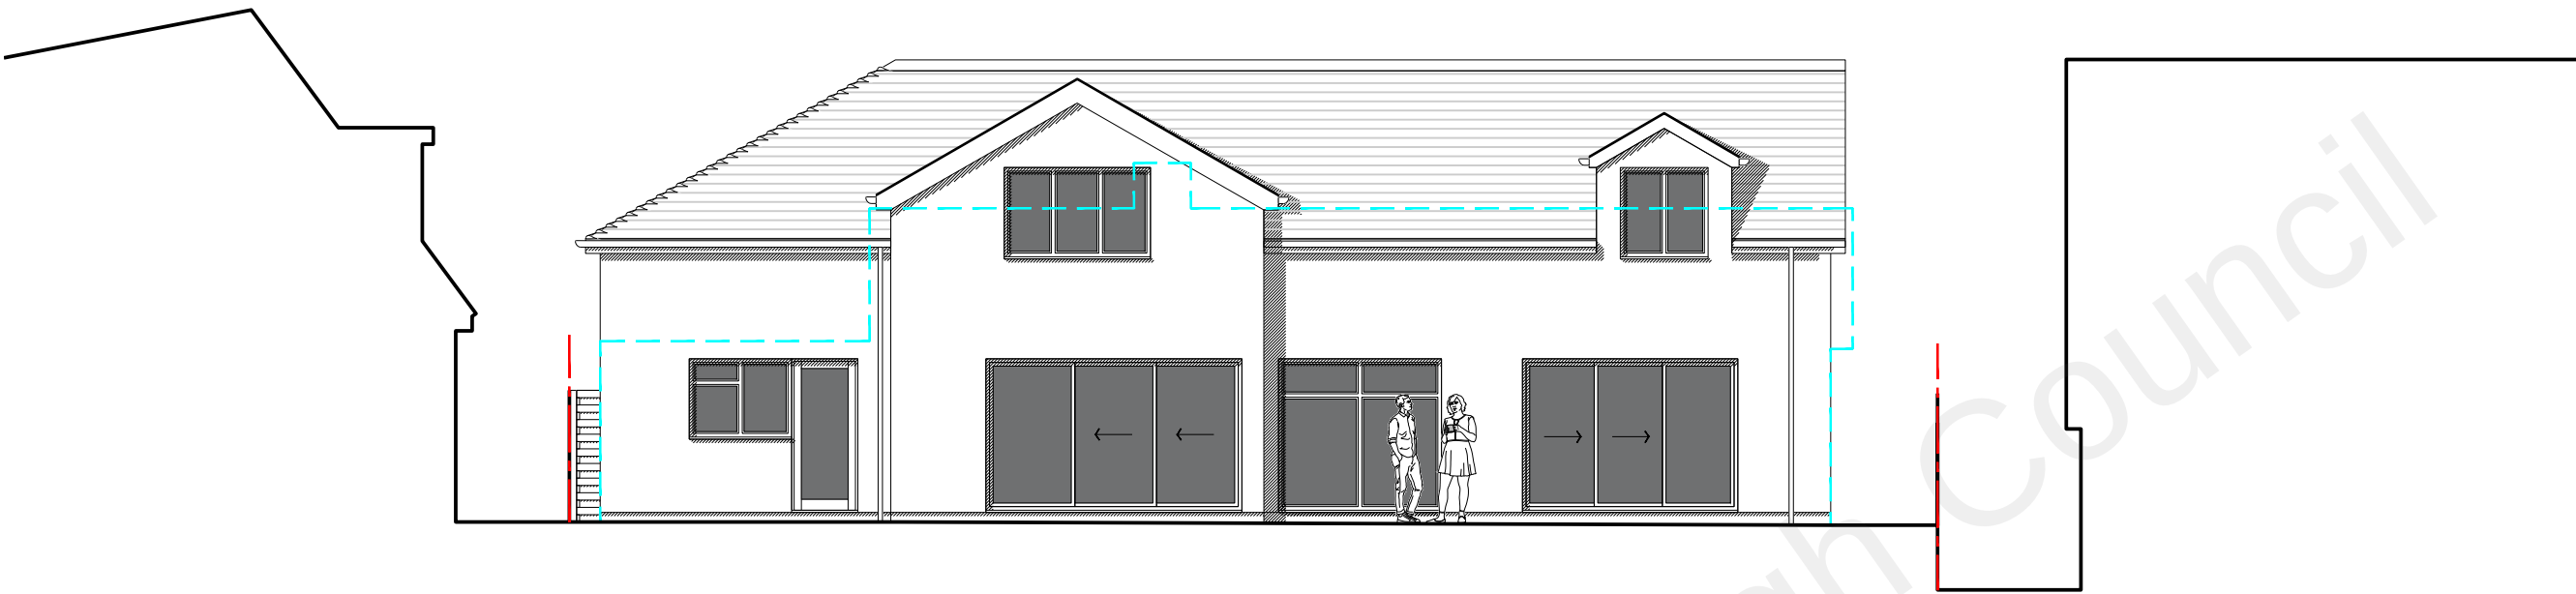

01 | 1:100 | REAR ELEVATION

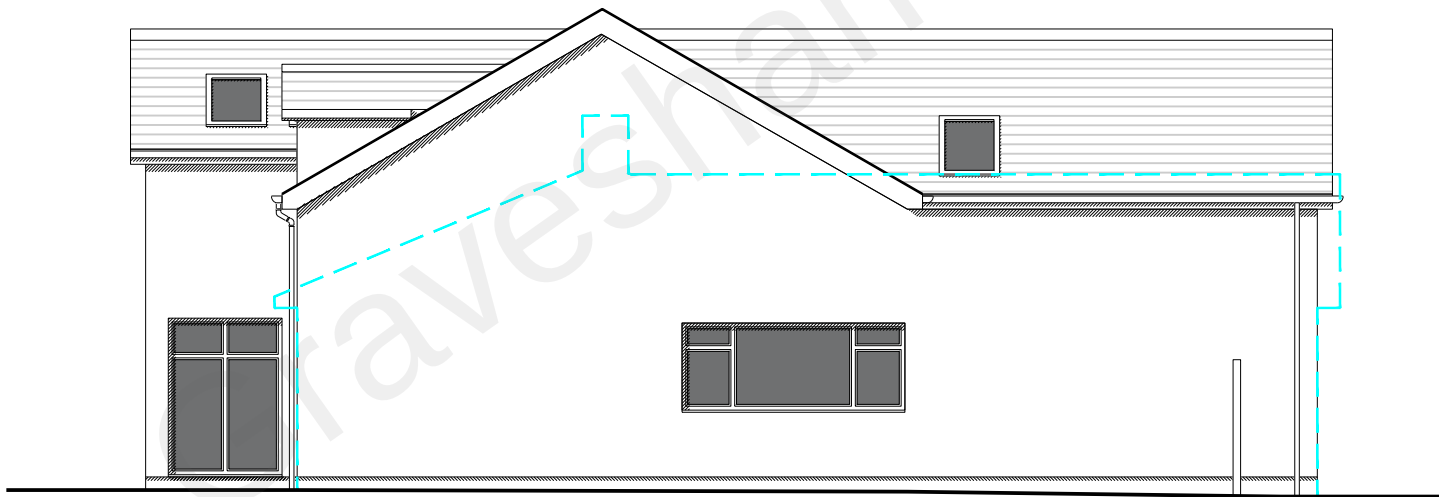

02 | 1:100 | SIDE ELEVATION

SCALE 1:100 | 0m

1 2


5

10

--- Line of Demolition
 --- Existing Building Line
 --- Application Boundary

D R A W I N G K E Y

STONEWOLD, WHITEPOST LN
 CULVERSTONE GREEN DA13 0TW
 PROPOSED REAR & SIDE
 ELEVATIONS
S C A L E 1:100 @ A3
D A T E NOVEMBER 2022
P U R P O S E PLANNING
R E F E R E N C E 2211 P 121 REV A

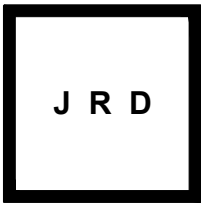

D R A W I N G I N F O R M A T I O N **D R A W I N G R E V I S I O N S**
 Drawing copyright of JRD Kent. Do not scale from drawings. Report all discrepancies, errors & omissions. Check dimensions on site before commencing works. Materials, Components & Workmanship to comply with British & European Standards.
 JRD Kent Ltd | info@jrdkent.com | www.jrdkent.com