


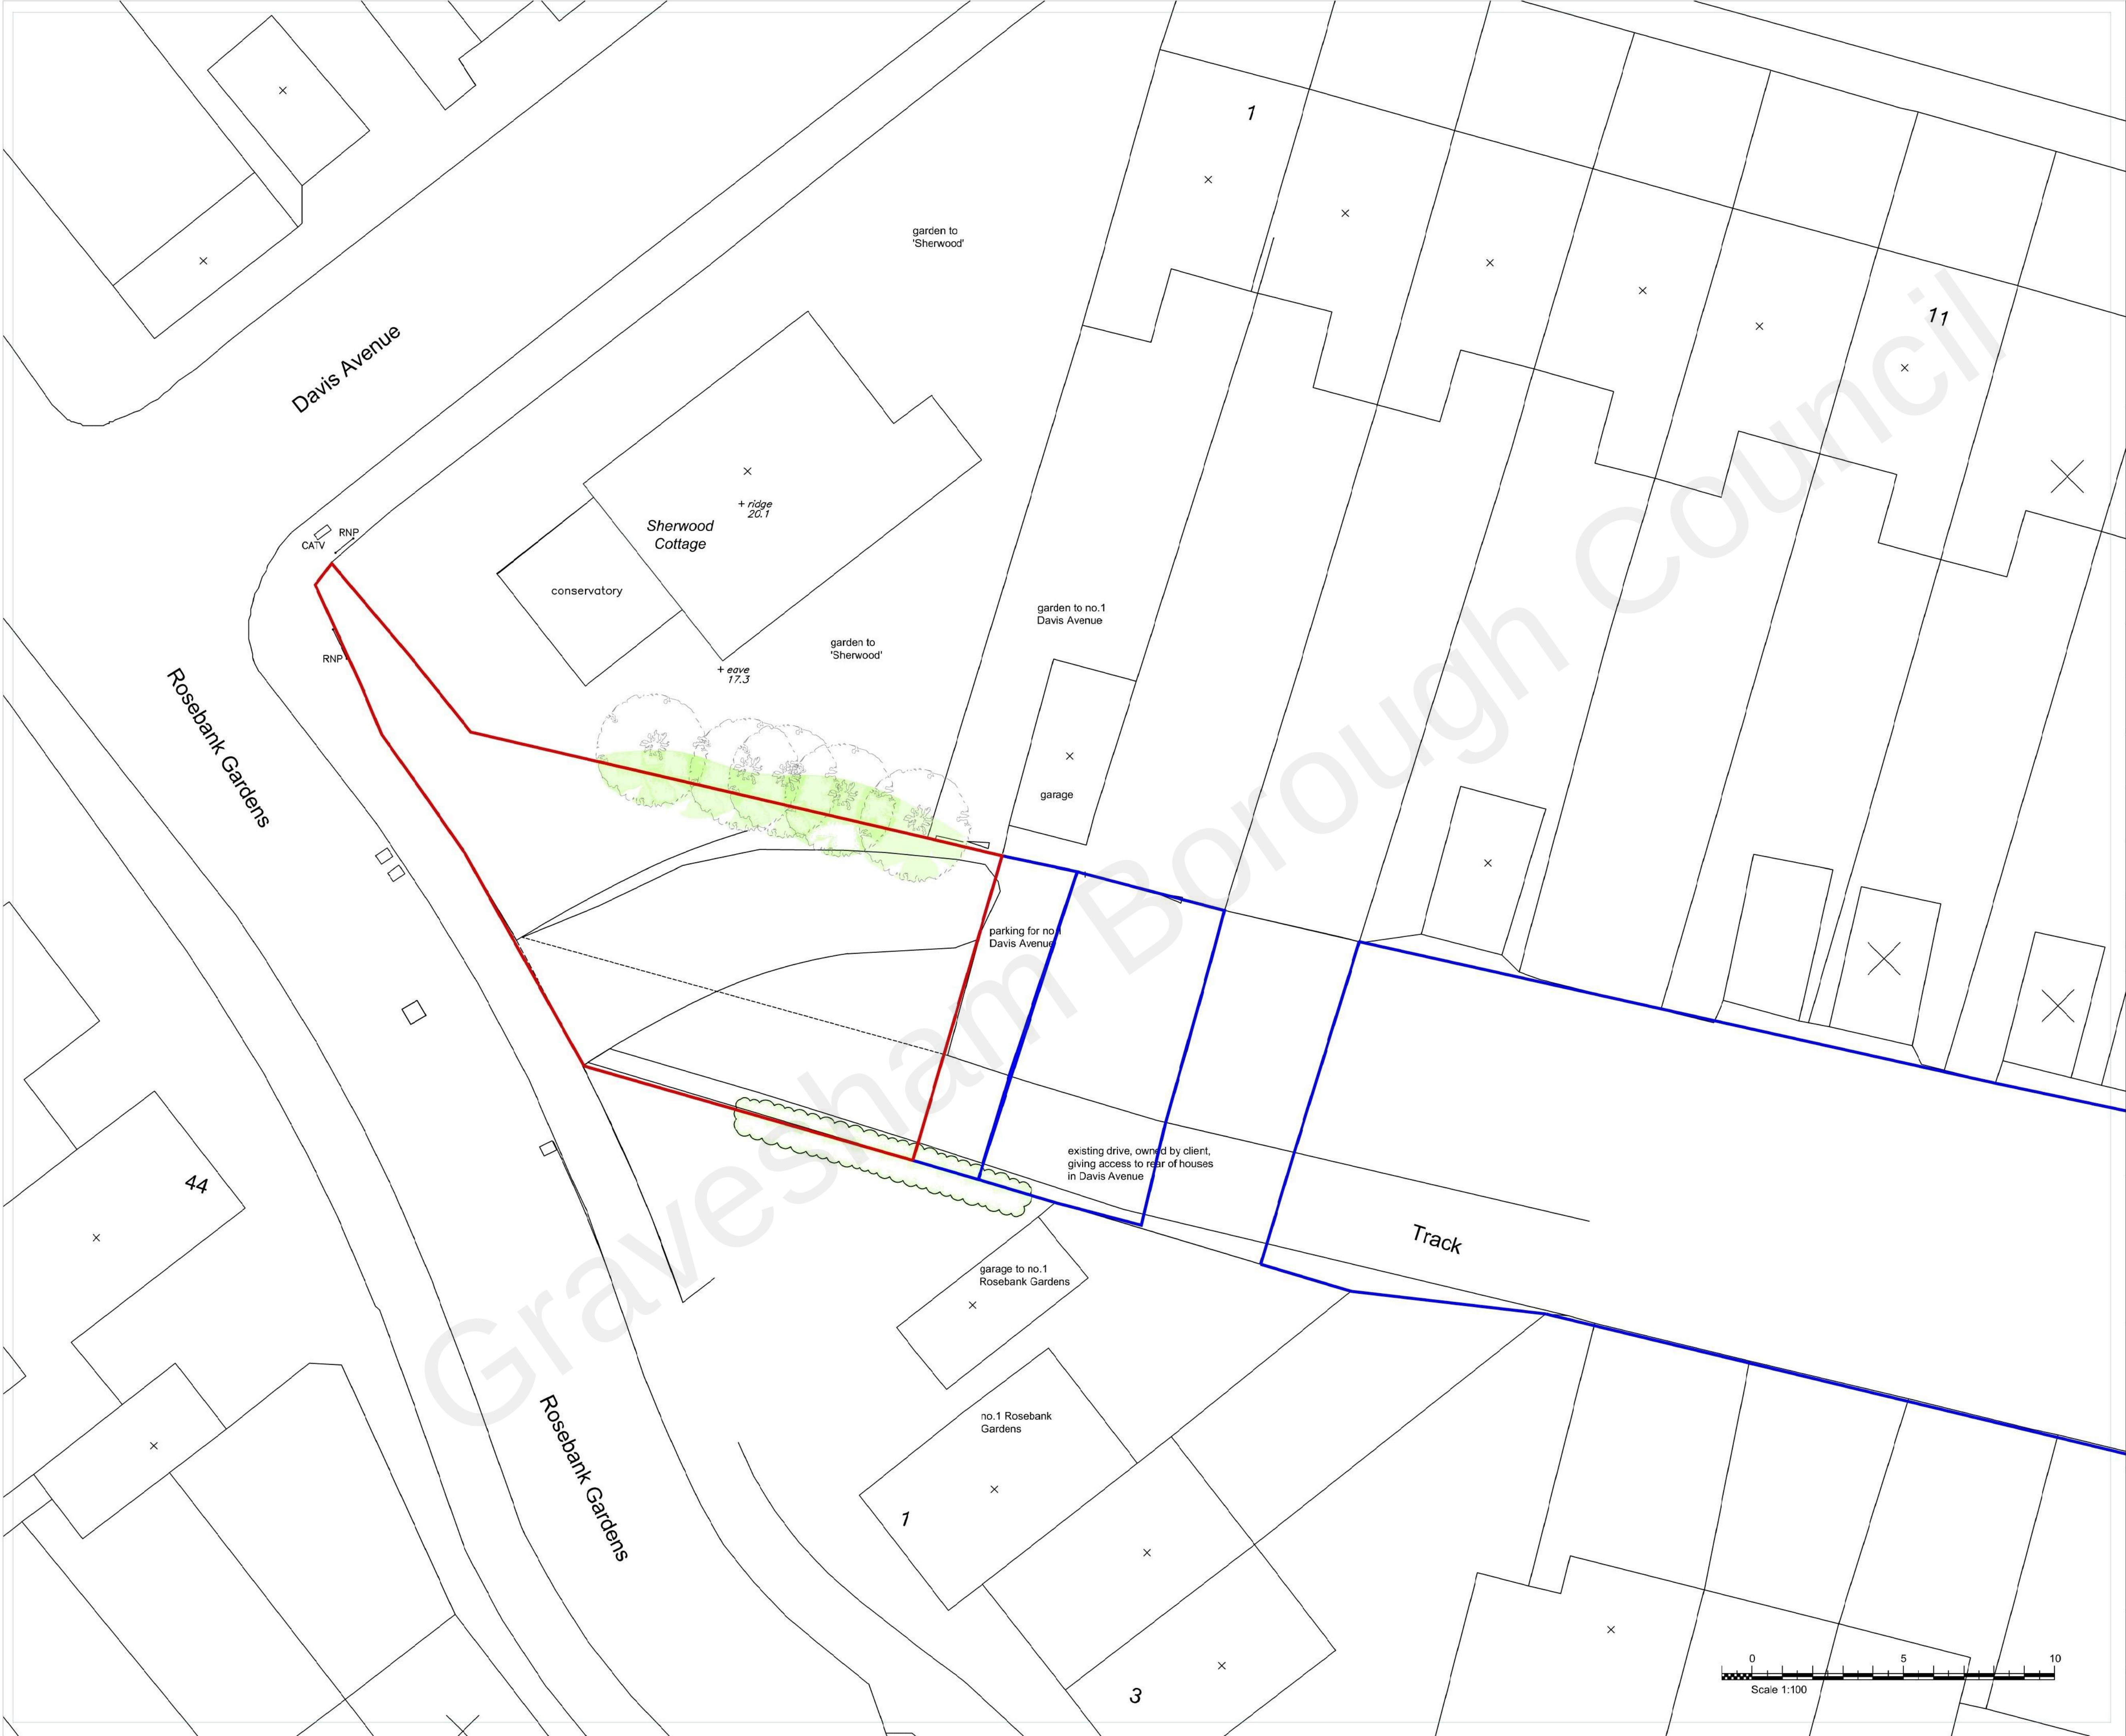

Date	Revisions	By
Project Title		
Land at junction of Rosebank Gardens and Davis Avenue		
Client		
Mr C Adams		
Drawing Title		
Existing Site Plan		
Scale		
1:100 @ A1		
Project No.	Dwg. No.	Rev.
M21/0914	001	