
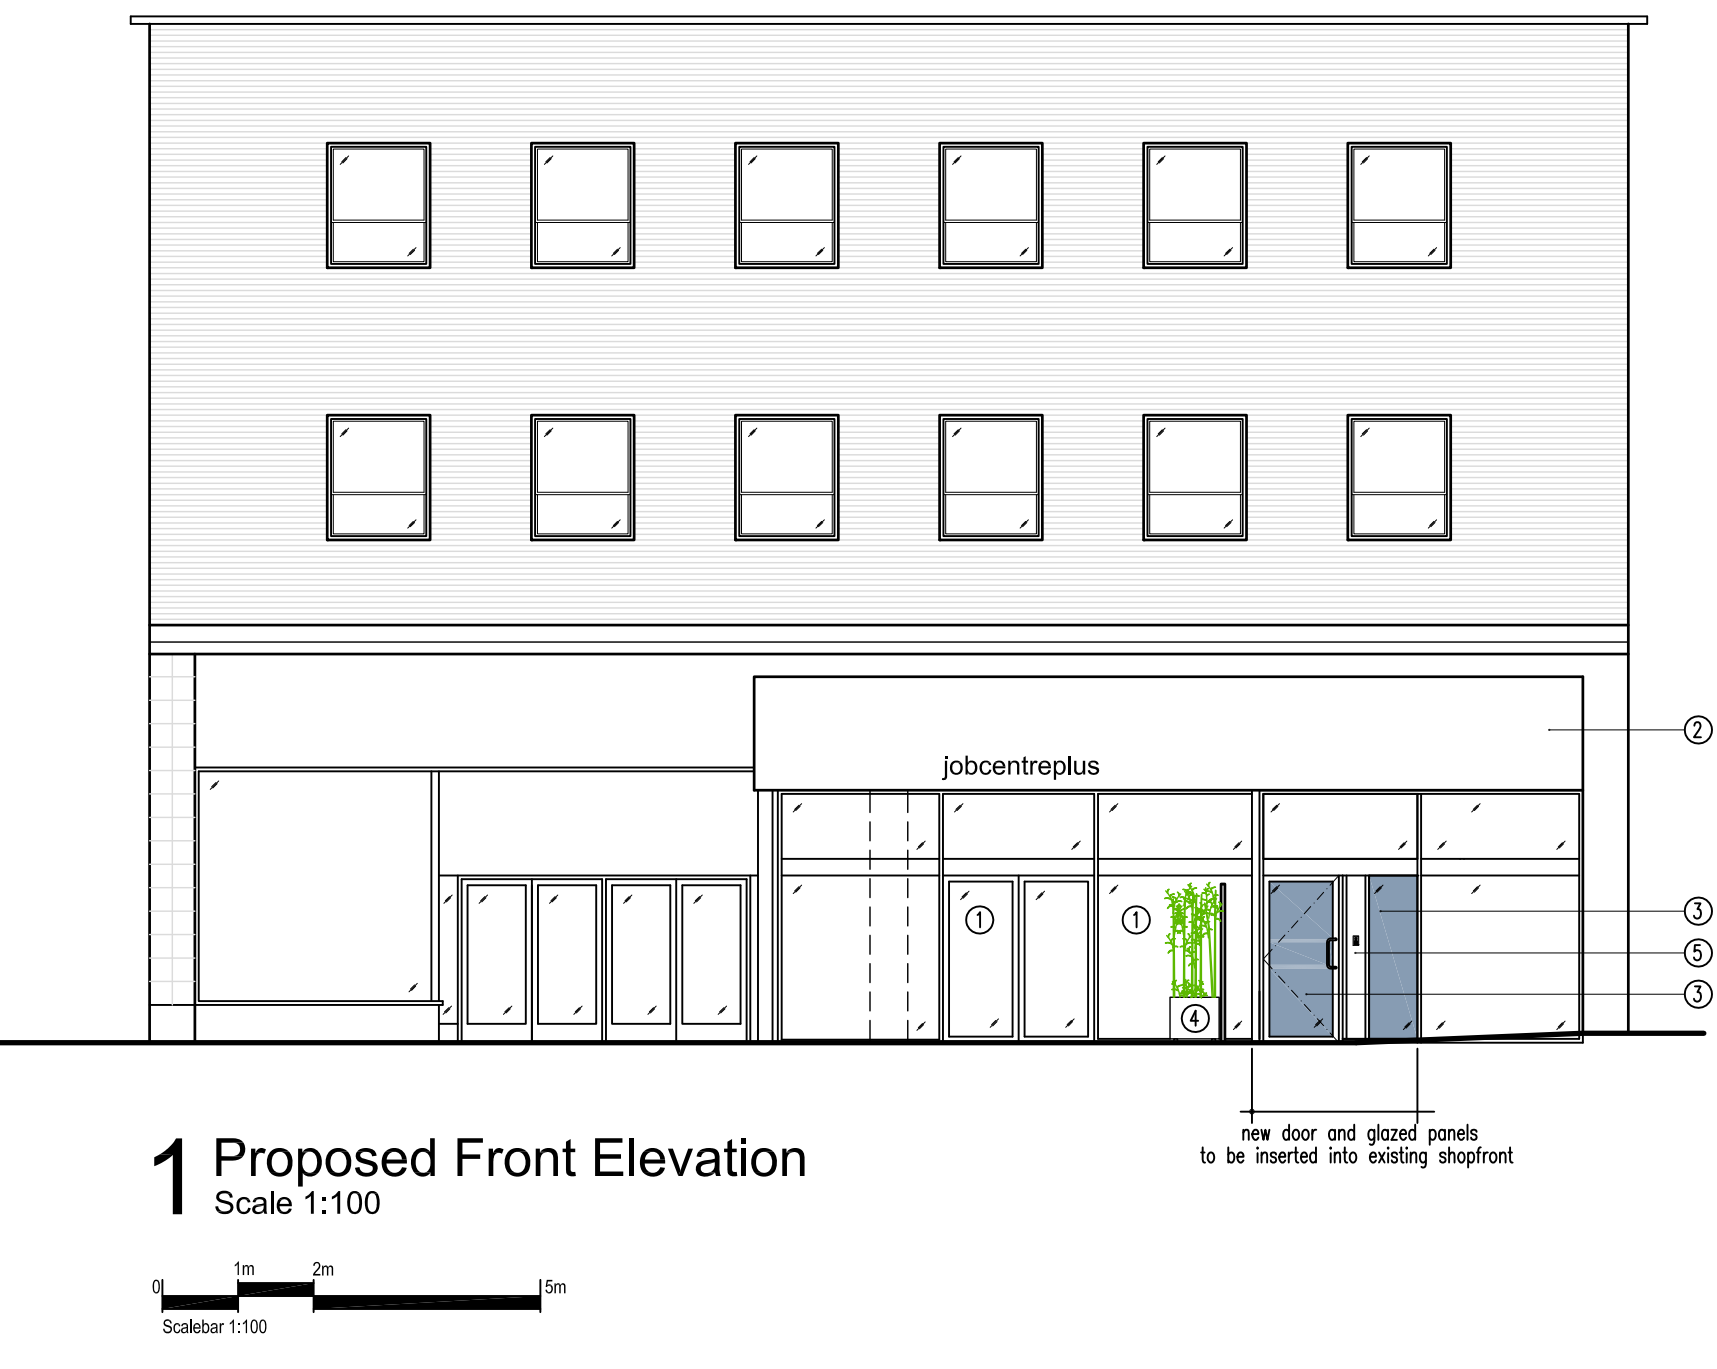
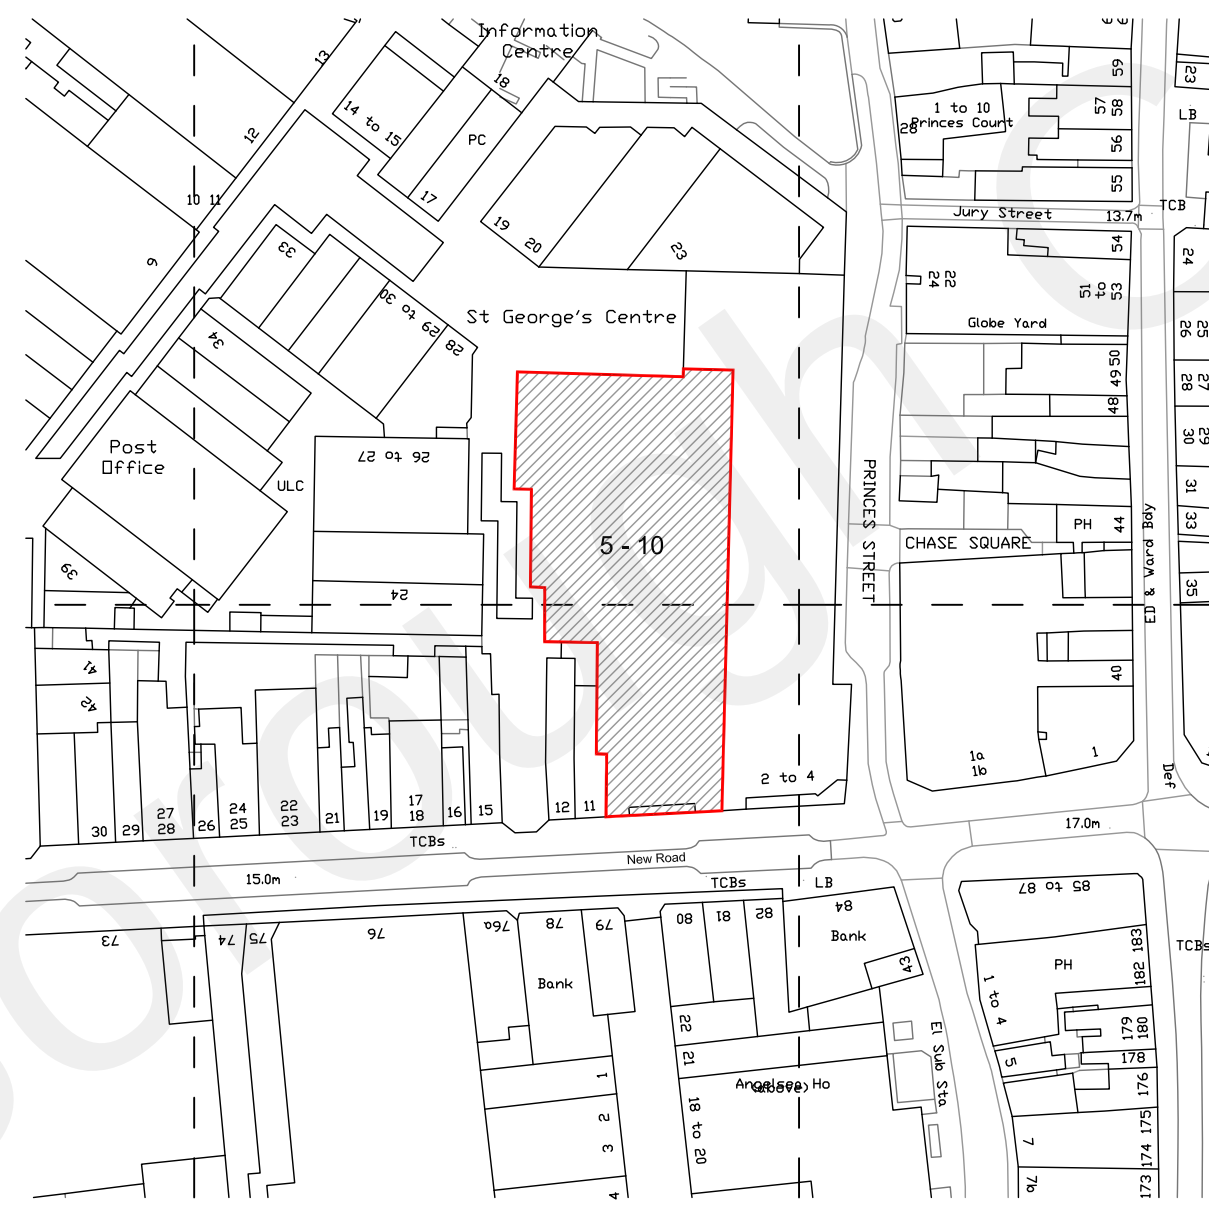


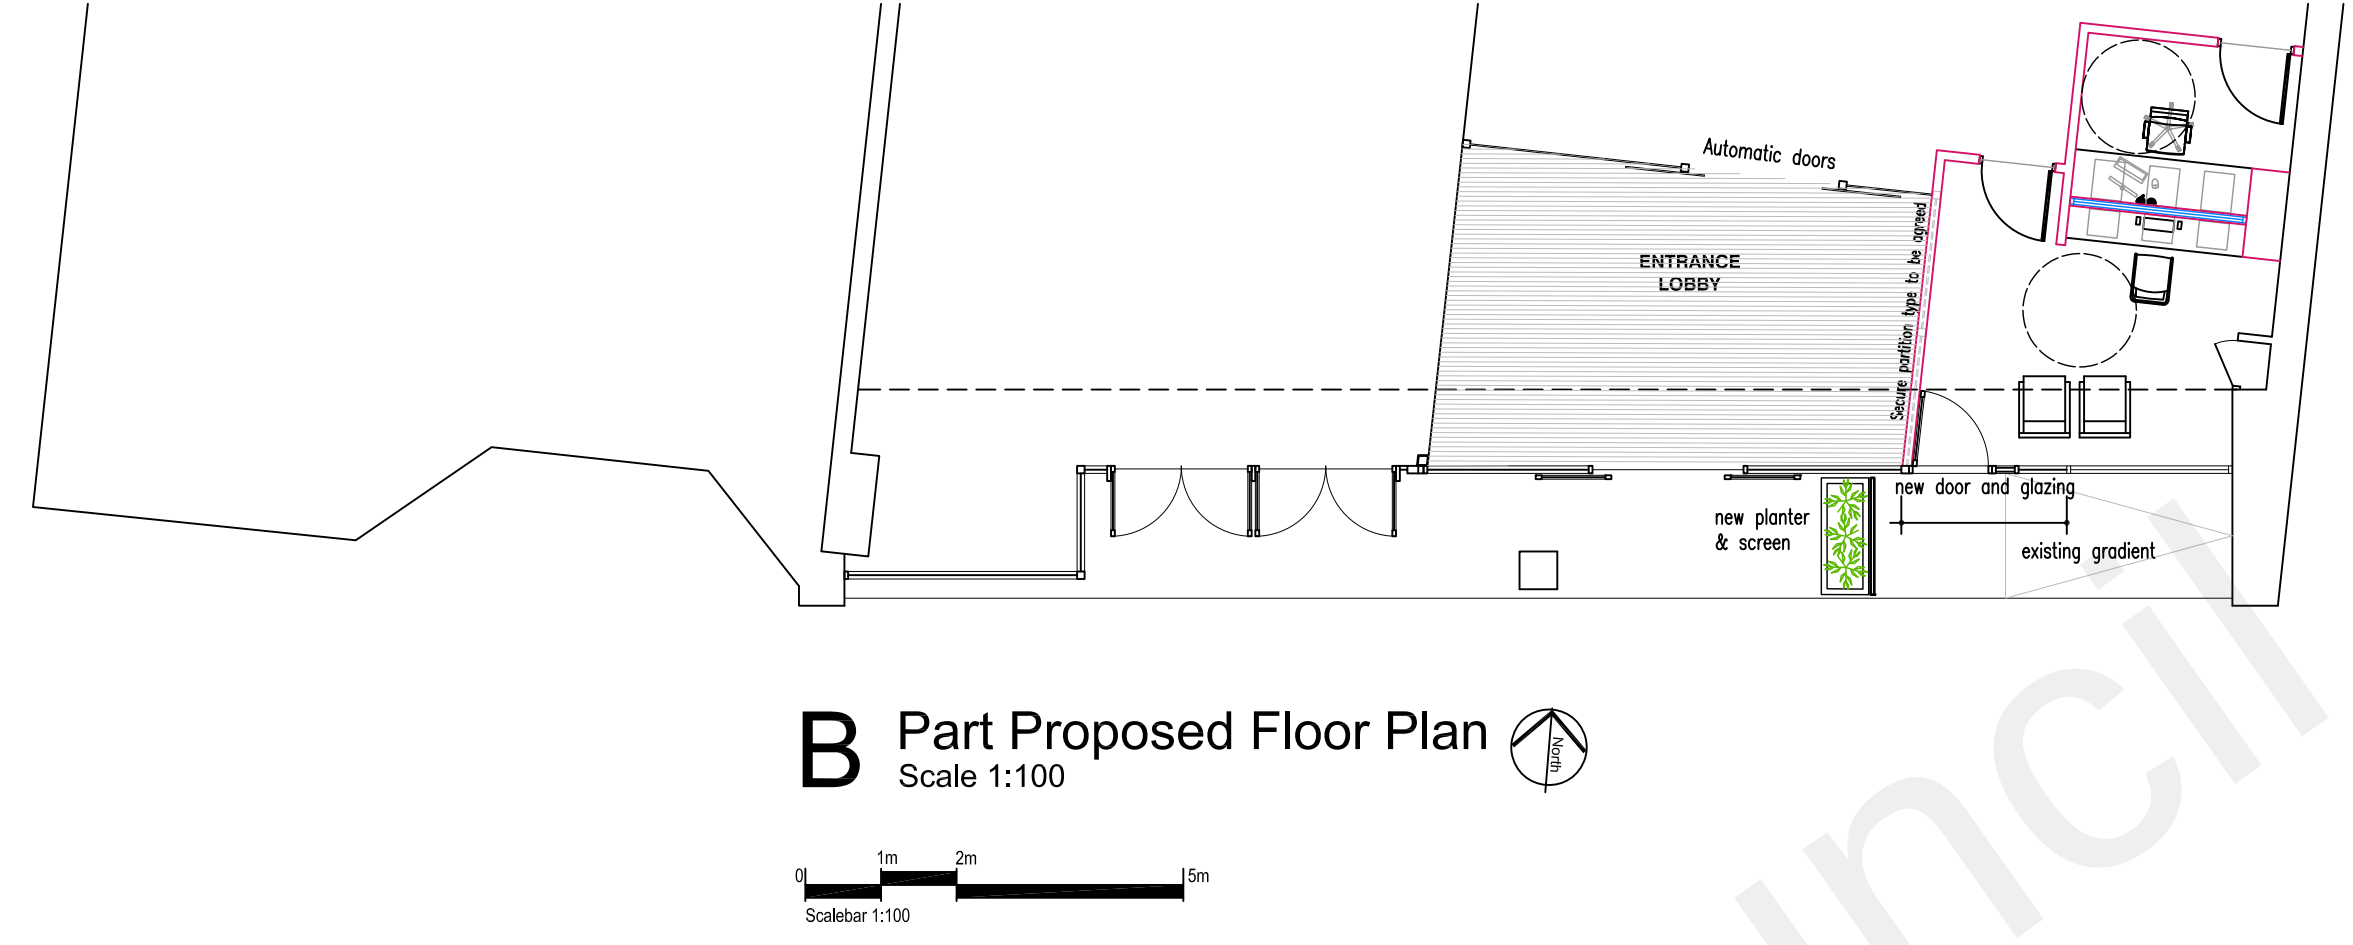

- LEGEND
- ① EXISTING GLAZING & ENTRANCE DOORS TO BE RETAINED
 - ② EXISTING SIGNAGE TO BE RETAINED
 - ③ NEW SHOPFRONT FRAMING, GLAZING & ENTRANCE DOOR TO MATCH EXISTING.
DOOR TO BE COMAR 7PJ POLYESTER POWDER COATED ALUMINIUM TO MEET MIN 1.5 W/M²K U VALUE.
GLAZING TO BE COMAR 9PJ POLYESTER POWDER COATED TO MEET MIN 1.6W/M²K U VALUE.
 - ④ NEW WEIGHTED PLANTER & SCREEN
 - ⑤ NEW PANEL FOR DOOR ENTRY CONTROL POLYESTER POWDER COATED FINISH TO MATCH NEW SHOPFRONT FRAMING

Notes:

C	"Tech" panel for door entry control added	26/09/22	PDW	INT
B	Door and glazing amended	05/09/22	PDW	INT
A	Proposed entrance door amended	26/08/22	PDW	INT
Revision	Revision description	Date	Drawn by	Project Status

PRELIMINARY

Dwg. **GRAVESEND PA01**

Project **New Entrance Door
5 - 10 New Road
Gravesend, Kent**

Client **DWP Estates**

Title **Proposed Site Plan
Site Location Plan
Proposed Front Elevation
Proposed Part Floor Plan**

Start Date	Drawn By	Revision
	PDW	C
Scale	Checked by	
1:100 @A1	-	

Instant
RETHINKING WORKSPACE

The Blue Fin Building,
110 Southwark Street,
London, SE1 0TA.

T: +44(0)20 7298 0611
www.theinstantgroup.com
www.instantoffices.com

All dimensions to be checked on site and used in preference to those given or scaled from this drawing, and must be brought to the attention of the surveyor. Copyright of this drawing remains with the designers.