



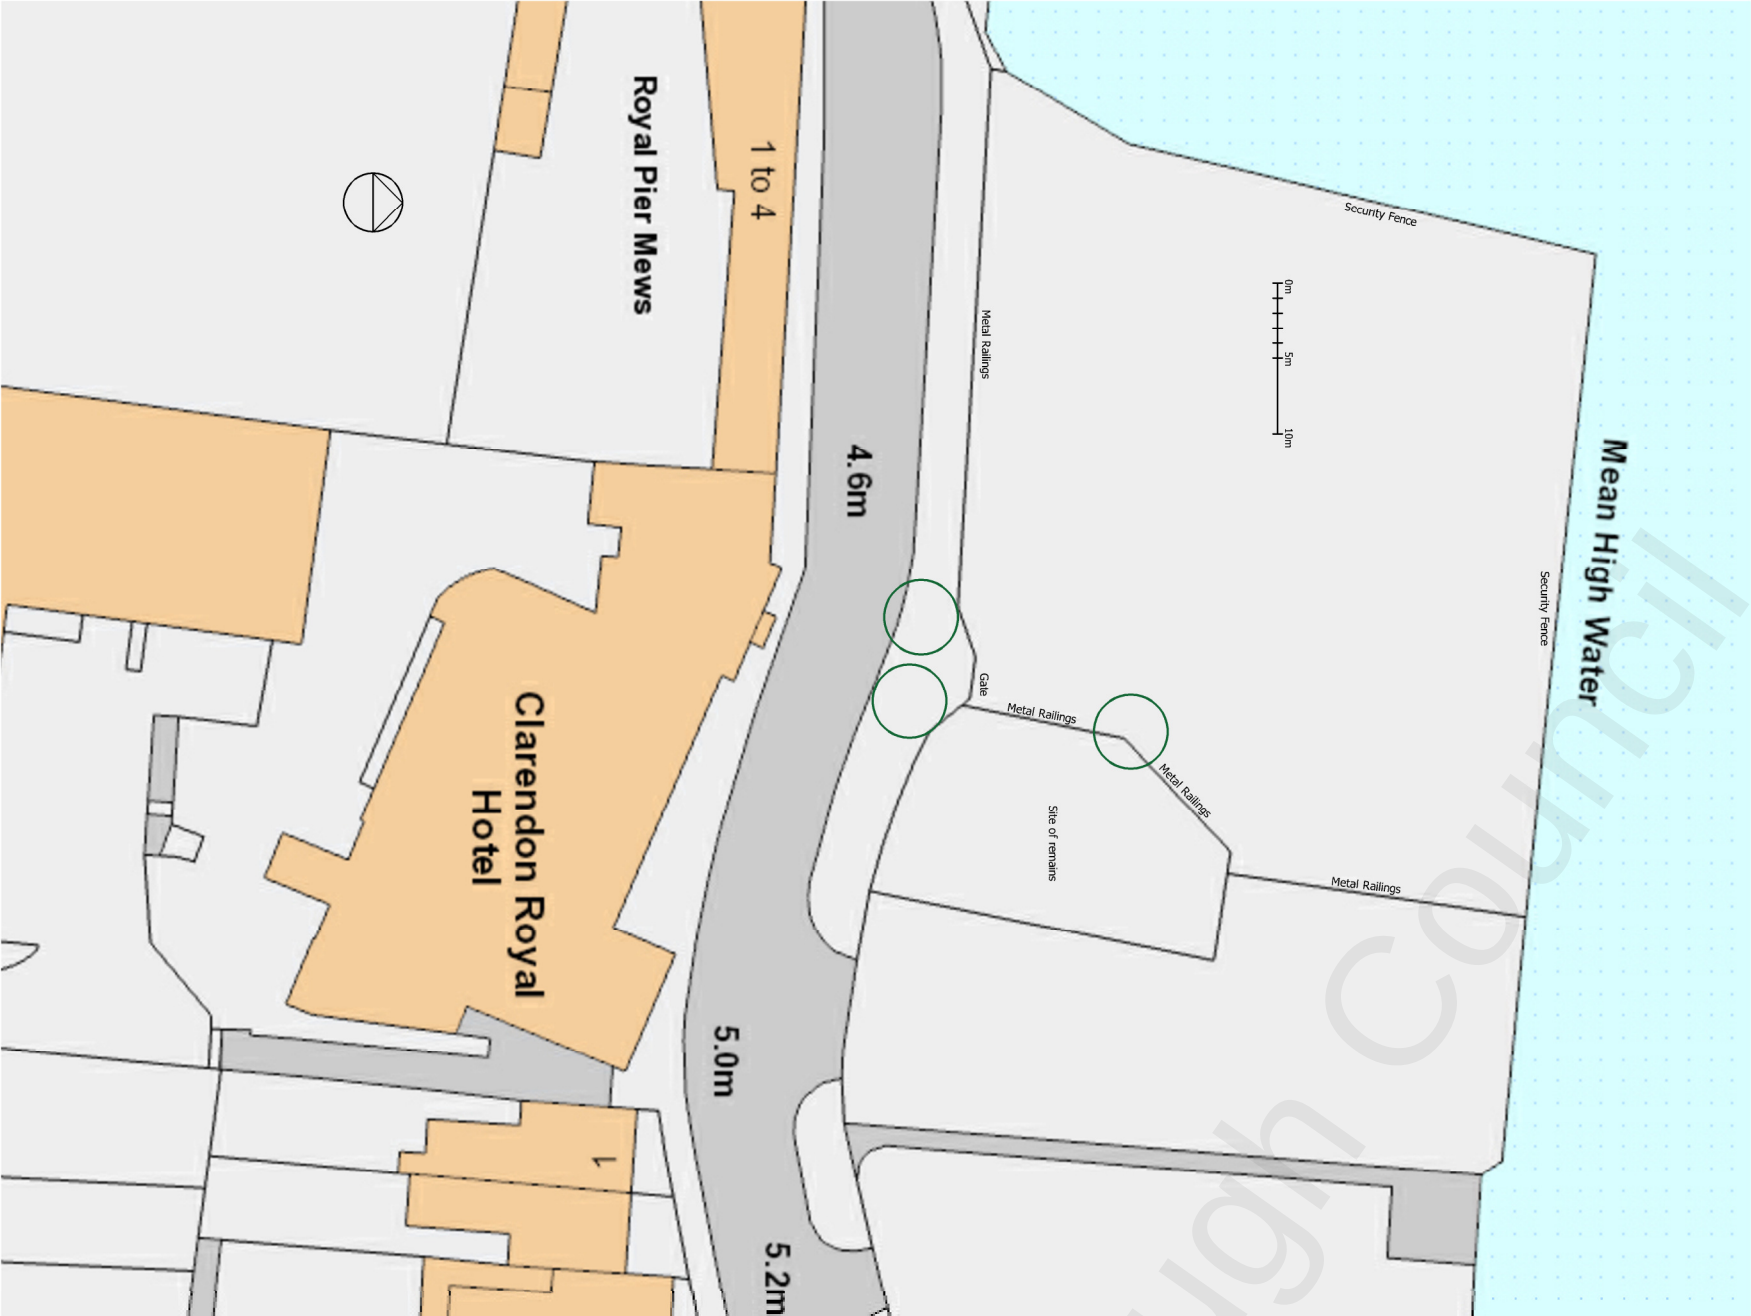

Existing Site Plan 1:500 (A3)

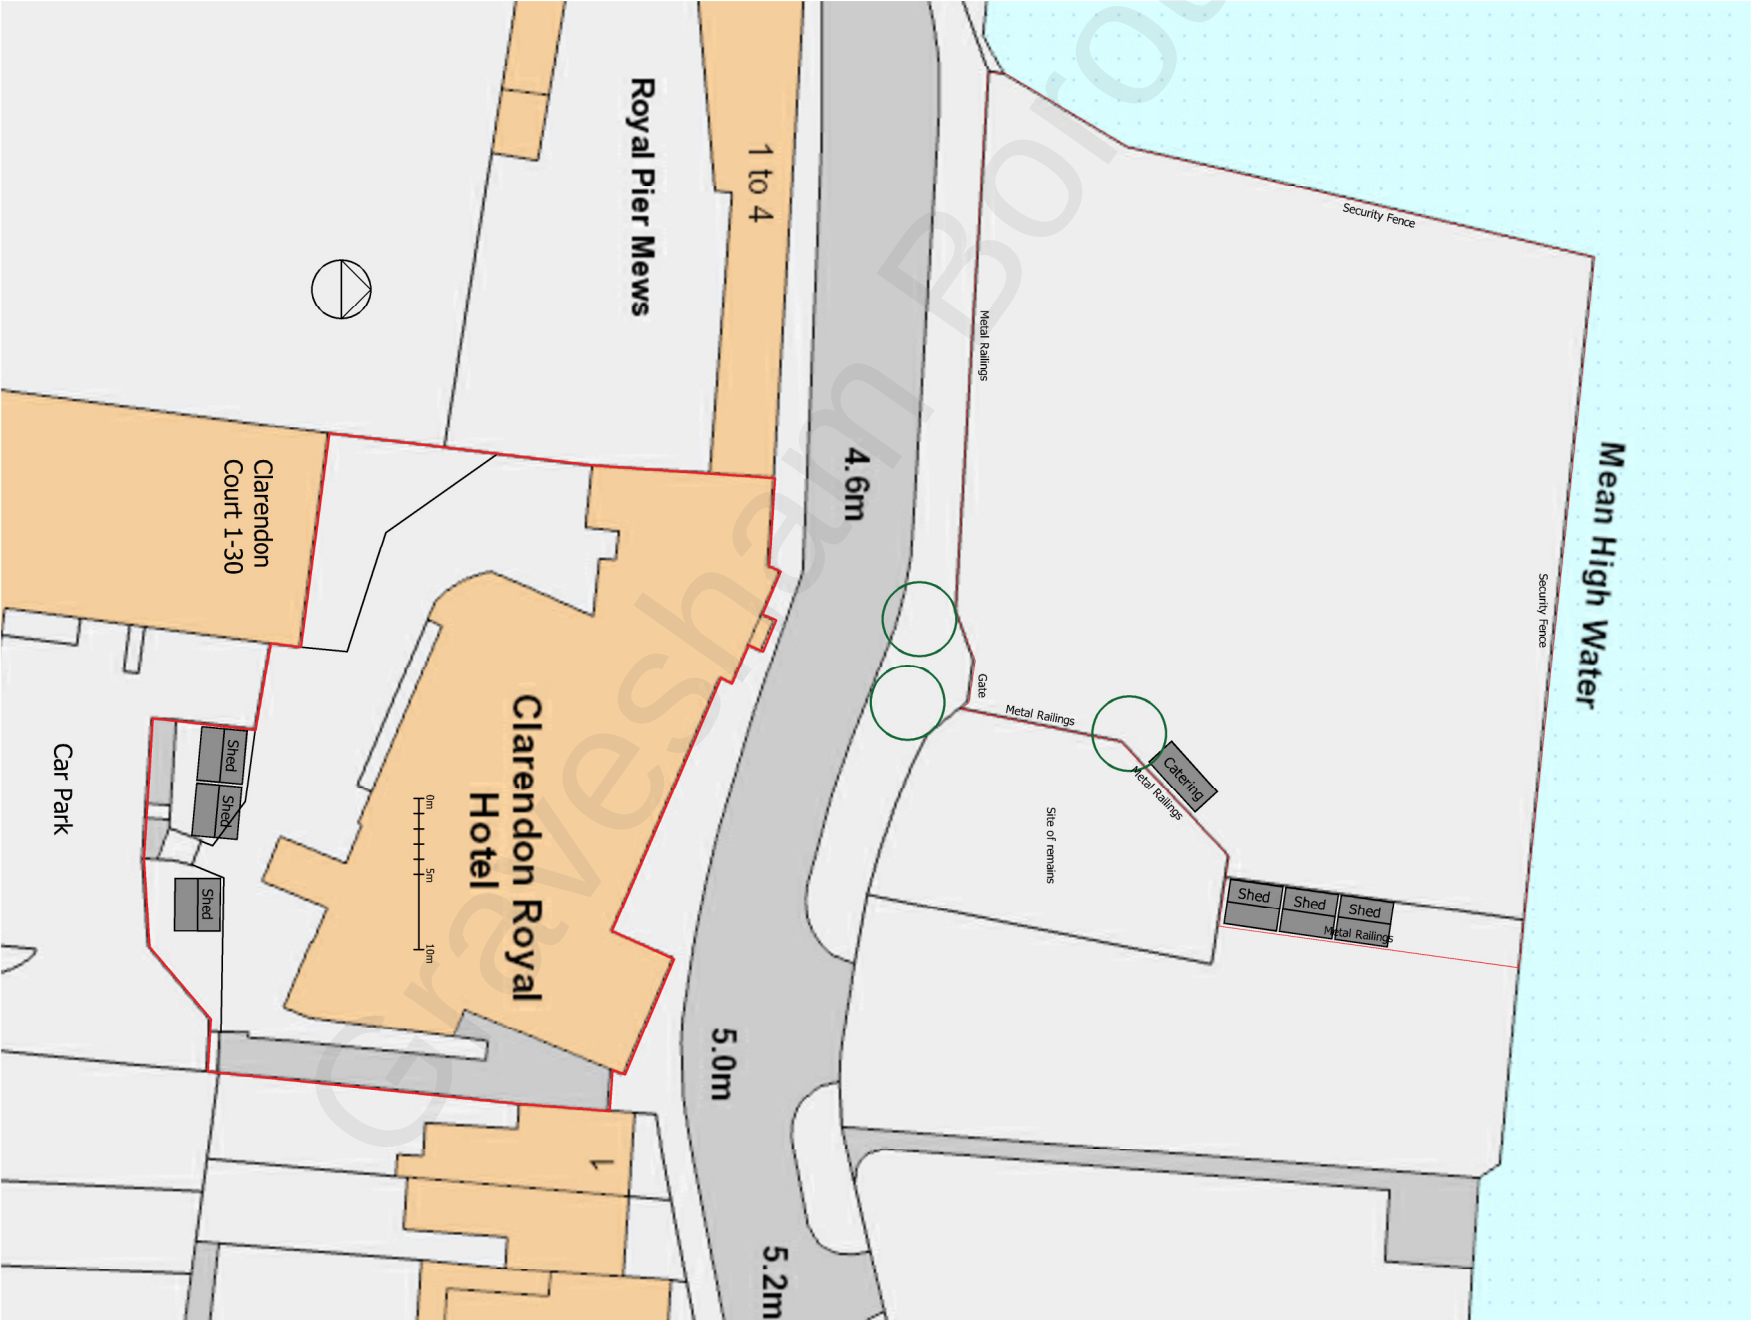

Proposed Site Plan 1:500 (A3)



CLIENT
The Clarendon Royal Hotel
Gravesend
Kent
DA12 2BE

PROJECT
3 No Sheds to rear of Clarendon
Royal Hotel

PLANNING
DRAWING
Existing and Proposed Site Plans

SCALE as shown A3	DRAWN BY MW	DATE 07.10.22
DRAWING NO. 221007-P-003	REV	