


GENERAL NOTES:



1. ALL DIMENSIONS TO BE VERIFIED ON SITE AND ANY DISCREPANCIES TO BE REPORTED TO THE ARCHITECTS.
2. COPYRIGHT OF THIS DRAWING IS RESERVED BY RDT ARCHITECTS.
3. THIS DRAWING IS FOR PLANNING PURPOSES ONLY.

 


NOTE:

1. DRAWING BASED OFF OF BROOKS MURRAY ARCHITECTS DRAWING NO 1862 - 021.

KEY PLAN:

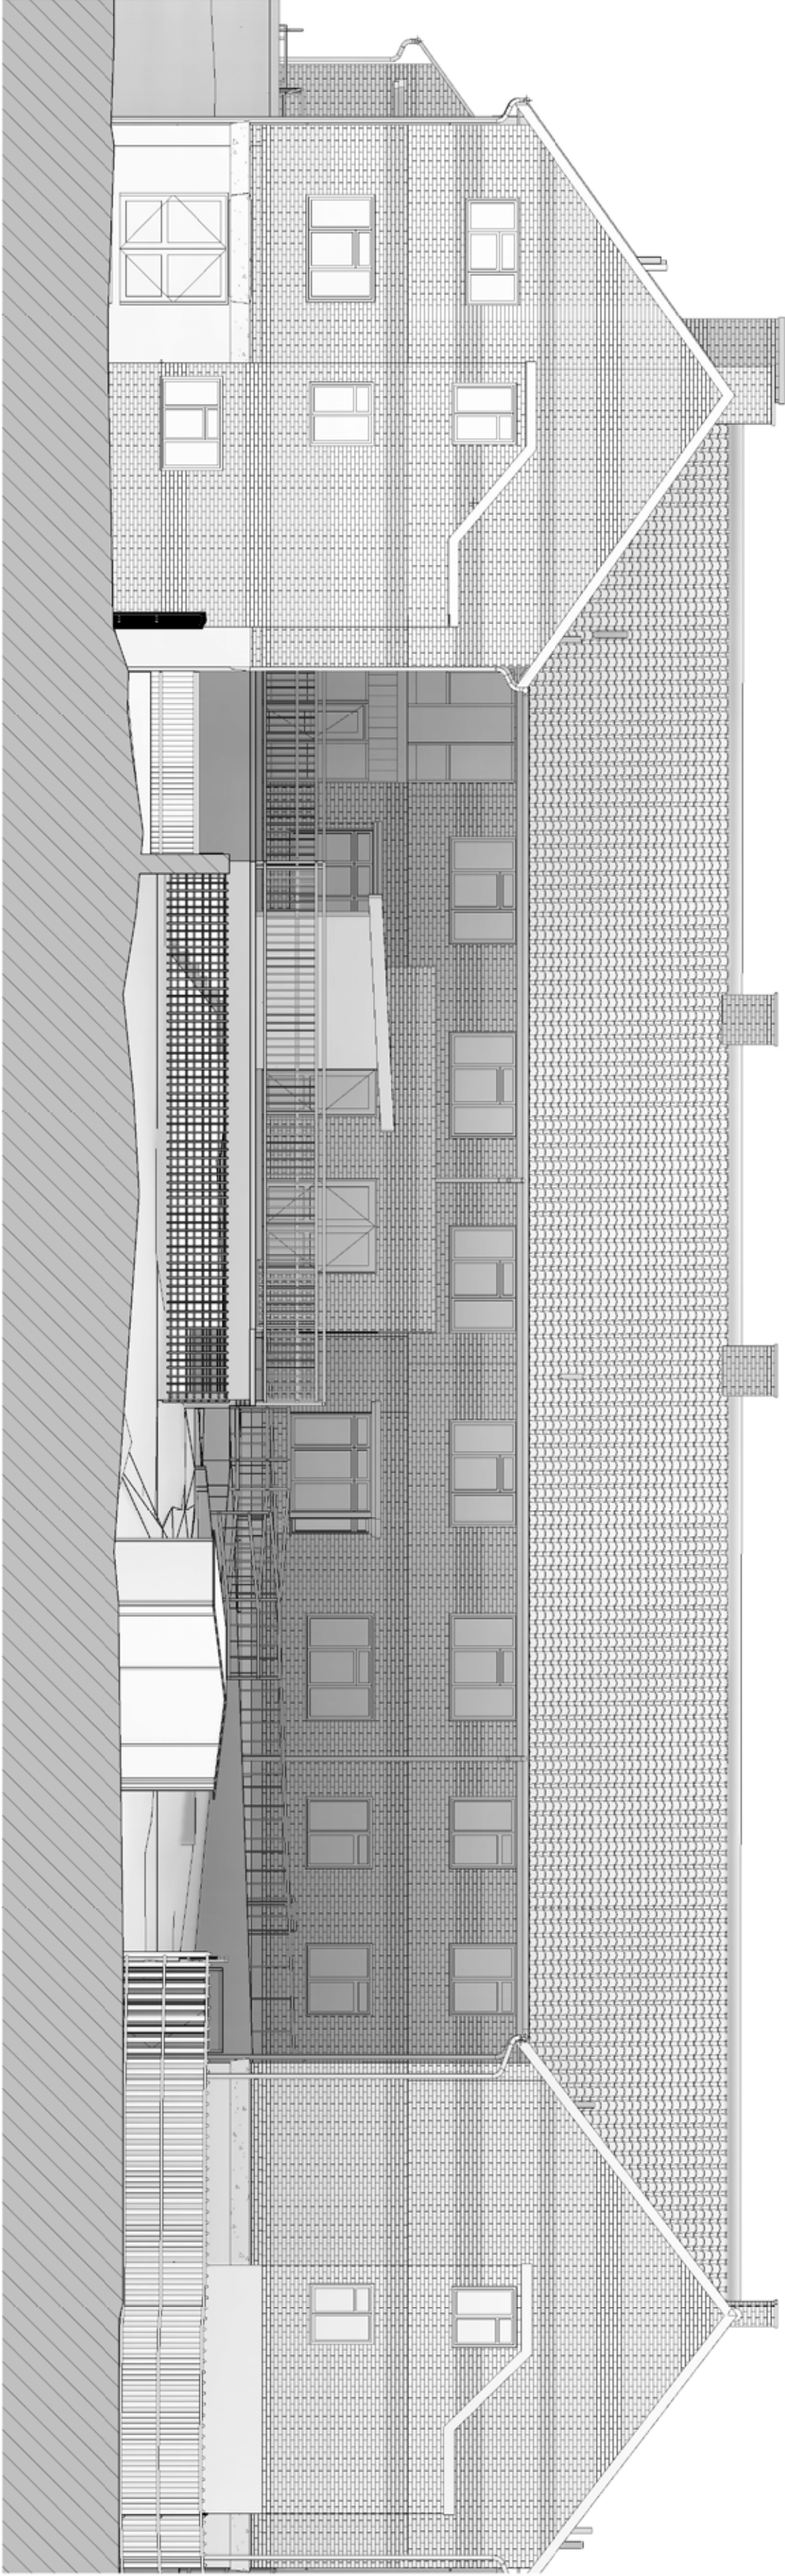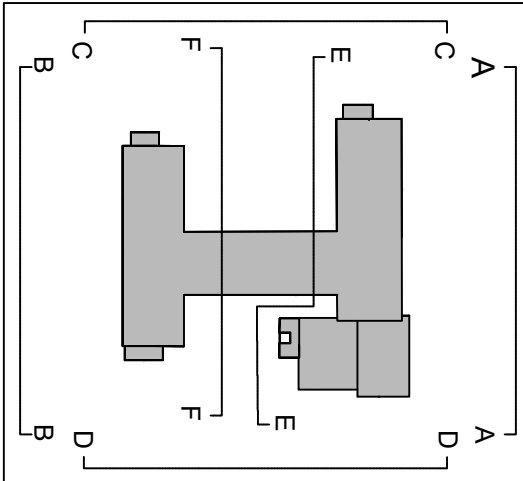

EXISTING WEST ELEVATION C - C

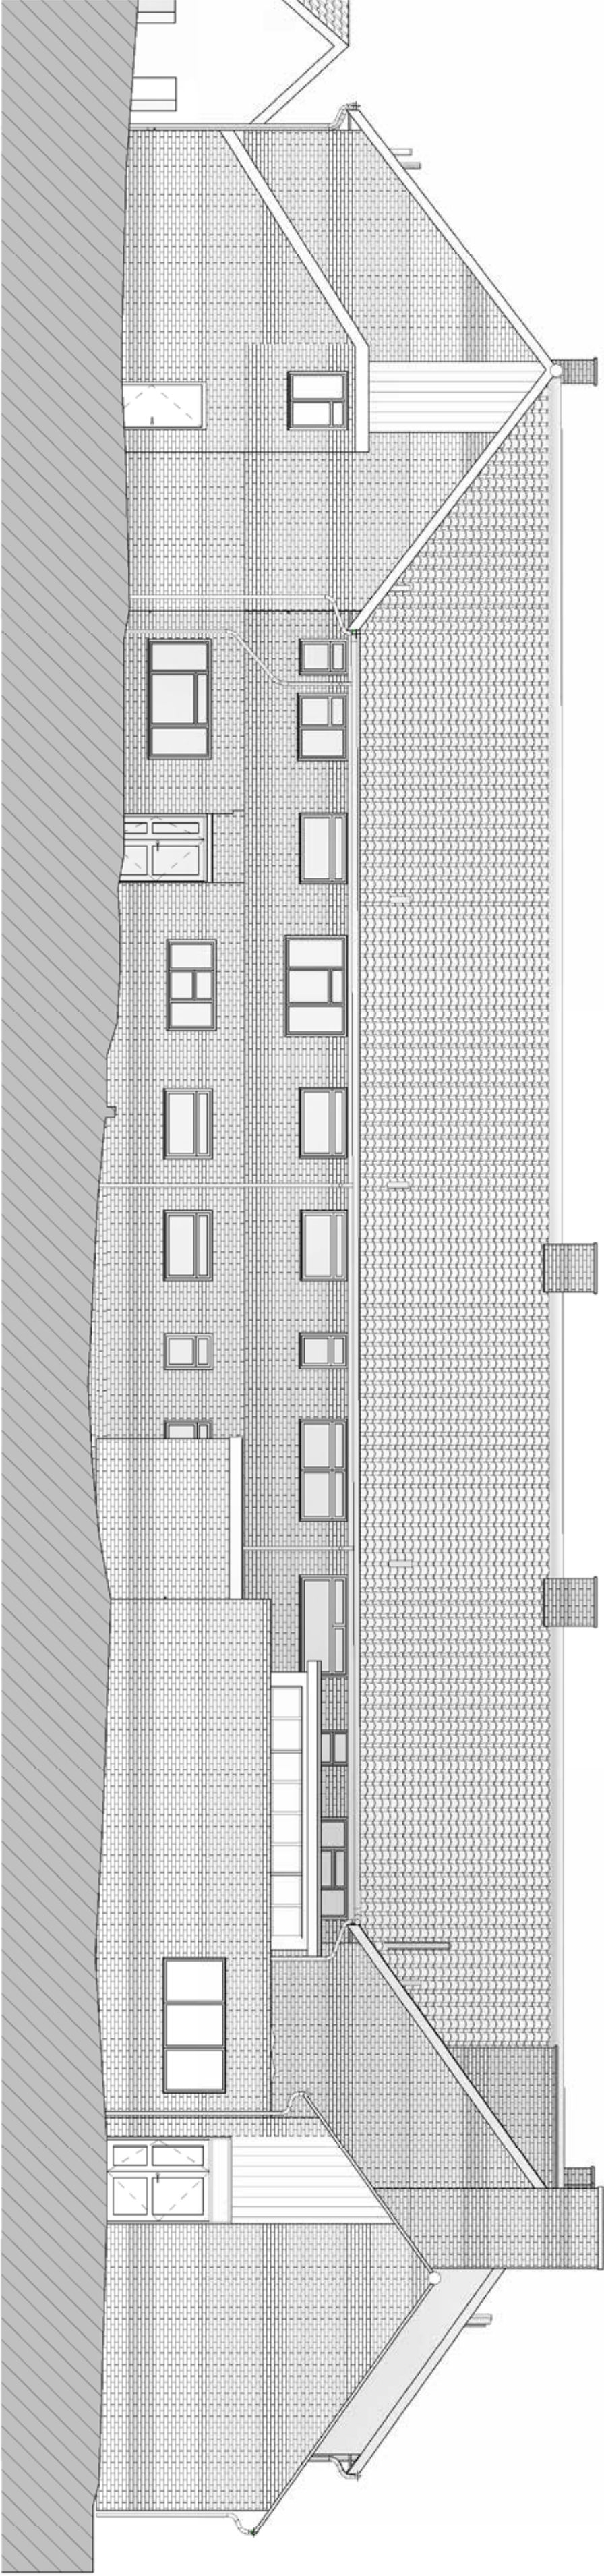

EXISTING EAST ELEVATION D - D

EXISTING EAST & WEST ELEVATIONS

PL01	PLANNING ISSUE	YA	03.03.26
REV	DESCRIPTION	BY	DATE
PROJECT WORK STAGE			

PLANNING

CLIENT

BUILDING CONSTRUCTION
PARTNERSHIP

PROJECT

DENE HOLM, NORTHFLEET,
GRAVESHAM, DA11 8JZ

DWG TITLE

EXISTING WEST & EAST ELEVATIONS

PROJECT	CONTRACTOR	ZONE	DATE	TYPE	ISS	NUMBER
1485PL	RDT	ZZ	ZZ	DR	A	0501
STATUS						
SUITABILITY DESCRIPTION						
DRAWN BY	DATE	SCALE	CHECKED BY			
YA	MAR 26	1:100	LG			
NOT PROJECT REF.				PAPER SIZE	REVISION	
1485				A2	PL01	