


0 5 10 15 20 25m



Scale 1:500

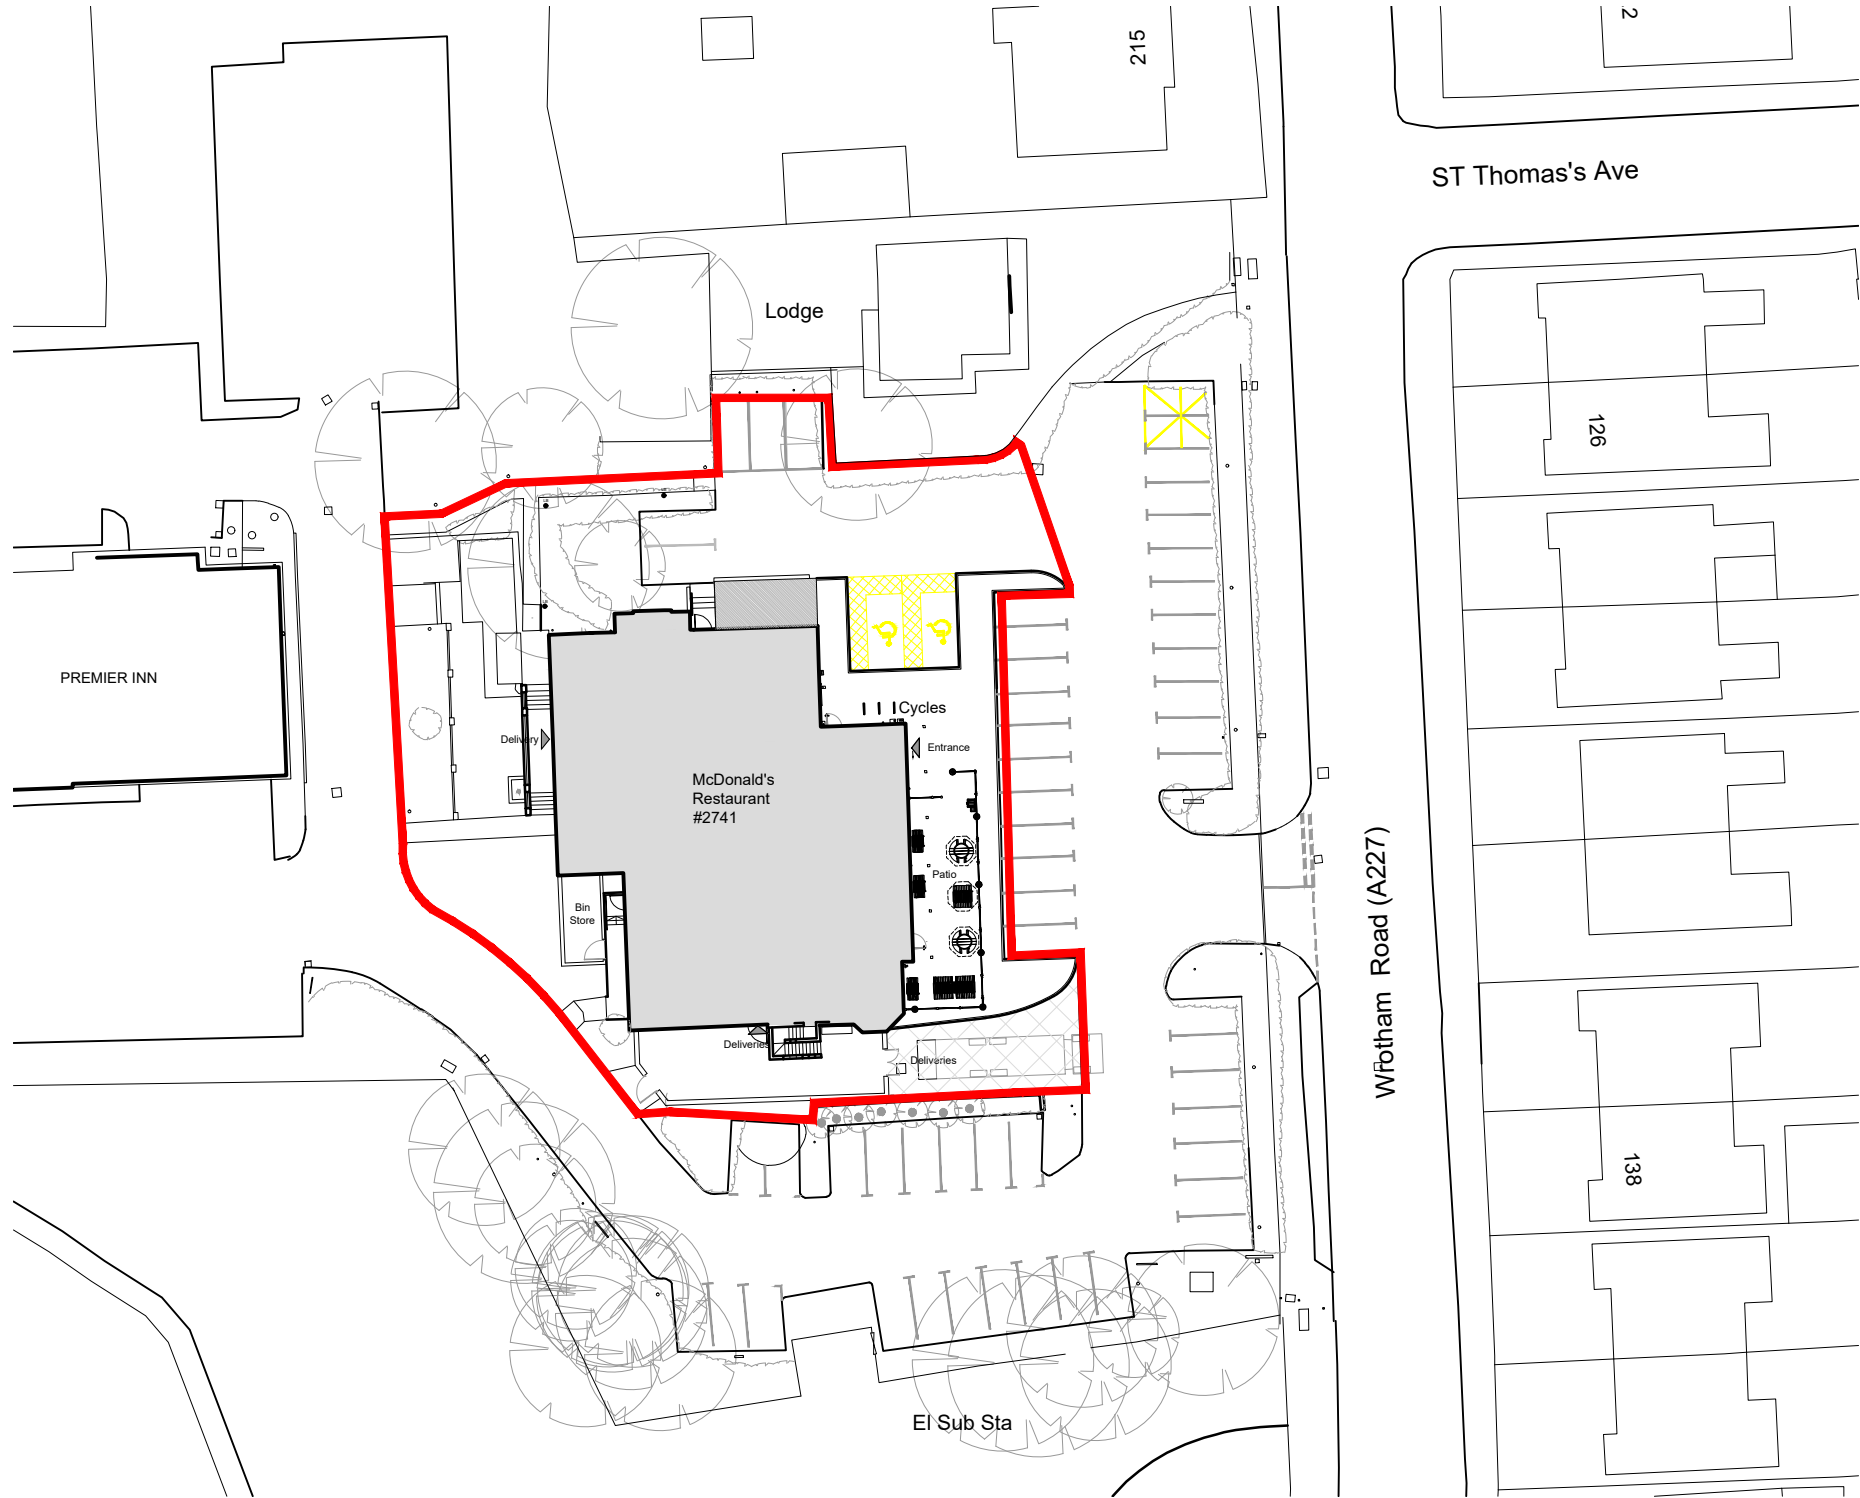

Site Plan
Scale 1:500

Block Plan

NOTES

- All dimensions and levels are to be checked on site.
- Any discrepancies are to be reported to the architect before any work commences.
- Whilst information on this sheet is issued to scale, scaling directly from this drawing may result in inaccuracies. For precise measurements, refer to the stated dimensions or contact the Architect.
- This drawing shall not be reproduced without express written permission from AEW.
- Title overlay drawings and ownership boundaries are produced using all reasonable endeavours. AEW cannot be responsible for the accuracy or scale discrepancy of base plans supplied to them.
- All works are to be undertaken in accordance with Building Regulations and the latest British Standards.
- All proprietary materials and products are to be used strictly in accordance with the manufacturers recommendations.

Project Notes

- All drawings to be read in conjunction with all other drawings as noted on issue sheet.
- Drawing based on: OS pro map 100022432 Glanville Survey drawing No. 4240315-4103

Application Boundary:



	04/03/2026	MC	AJL
Proposed door and stair for fire escape only shown to north elevation			
	13/02/2026	AJL	BSC
Initial Issue			
REV	Date	Drawn by: -	Checked by: -
Purpose of Issue			
For Approval			
drawing stage	Planning		
client			
McDonald's Restaurants Ltd			
project	store		
Gravesend, The Woodlands, DA11 7LF		2741	
drawing title			
Block Plan			
date	13/02/2026	drawn	AJL
scale@A3	1:500	checked	BSC

Planning

Rev

A

14009_AEW_2741_0002

aew architects
0161 214 4370
www.aewarchitects.com

