




Revision	Date	Description

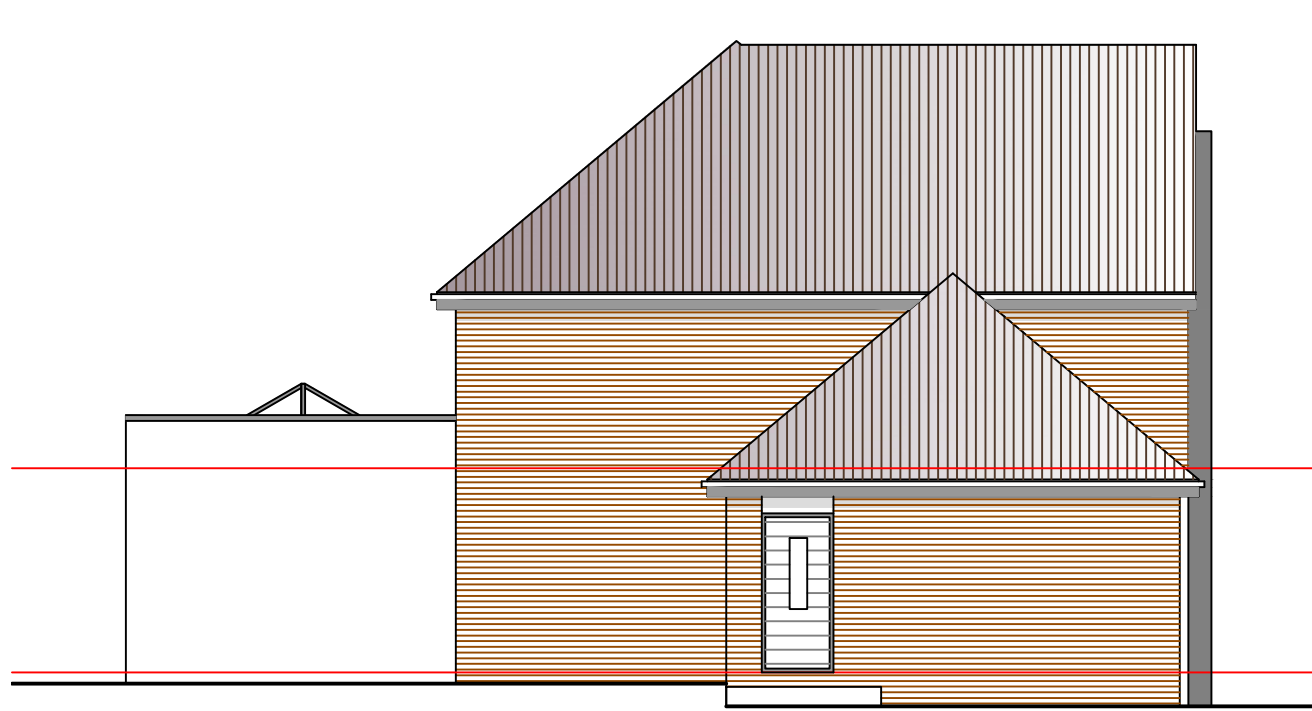


Proposed Side Elevation

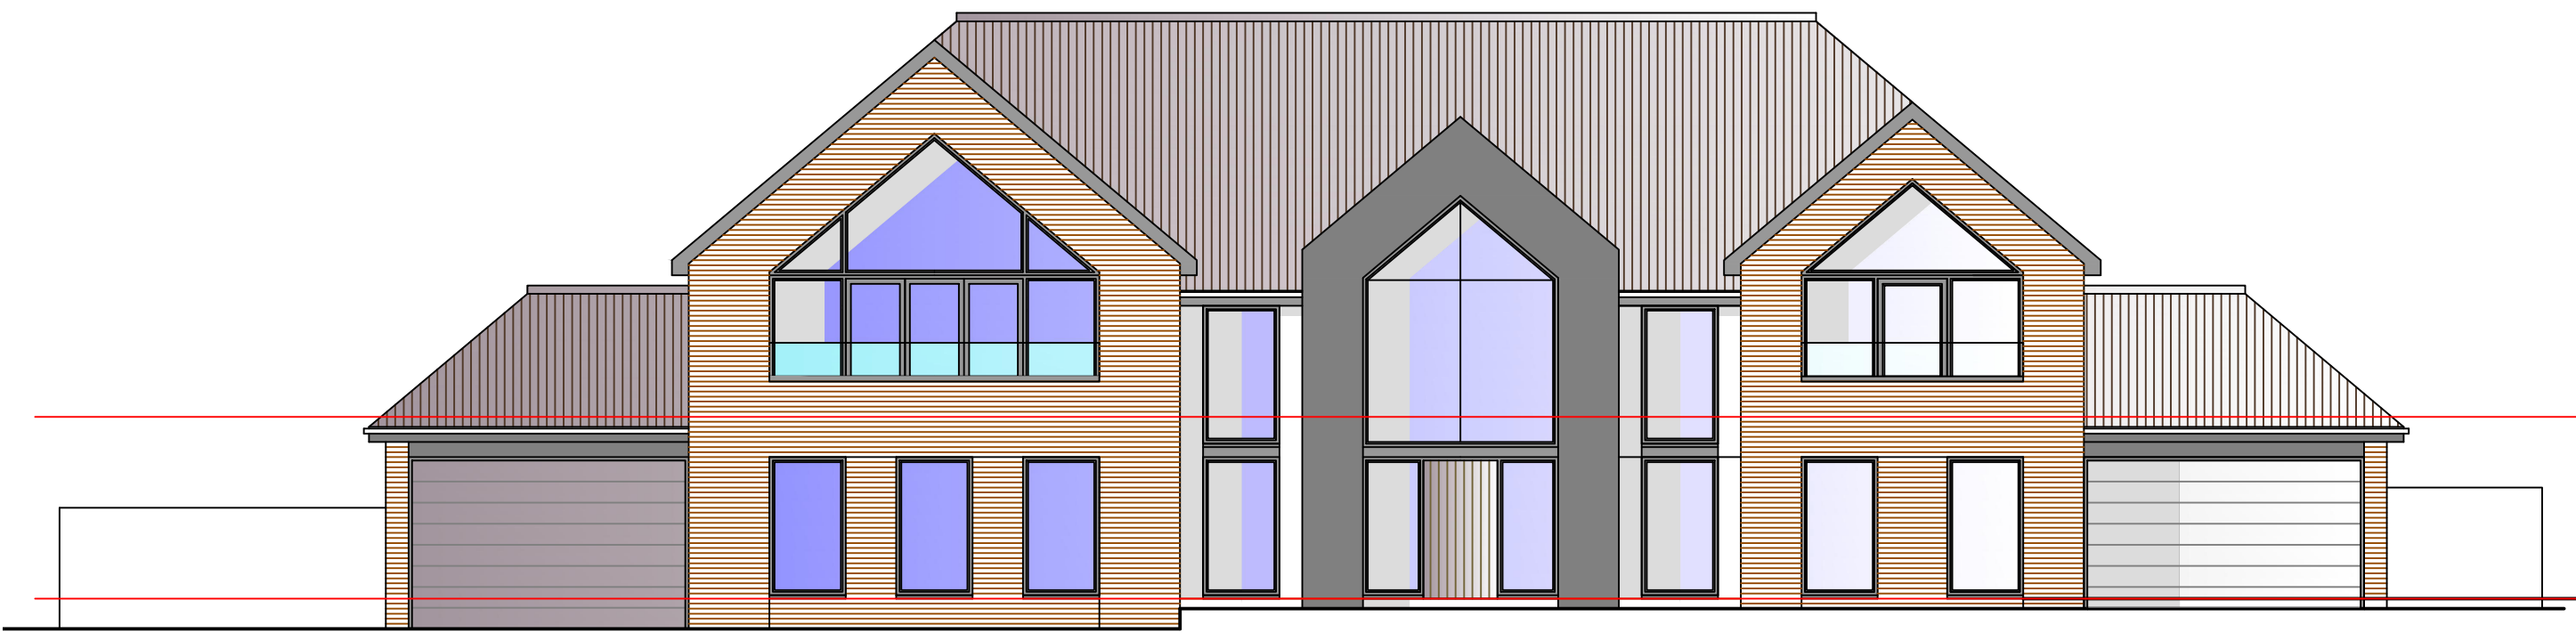


Proposed Front Elevation

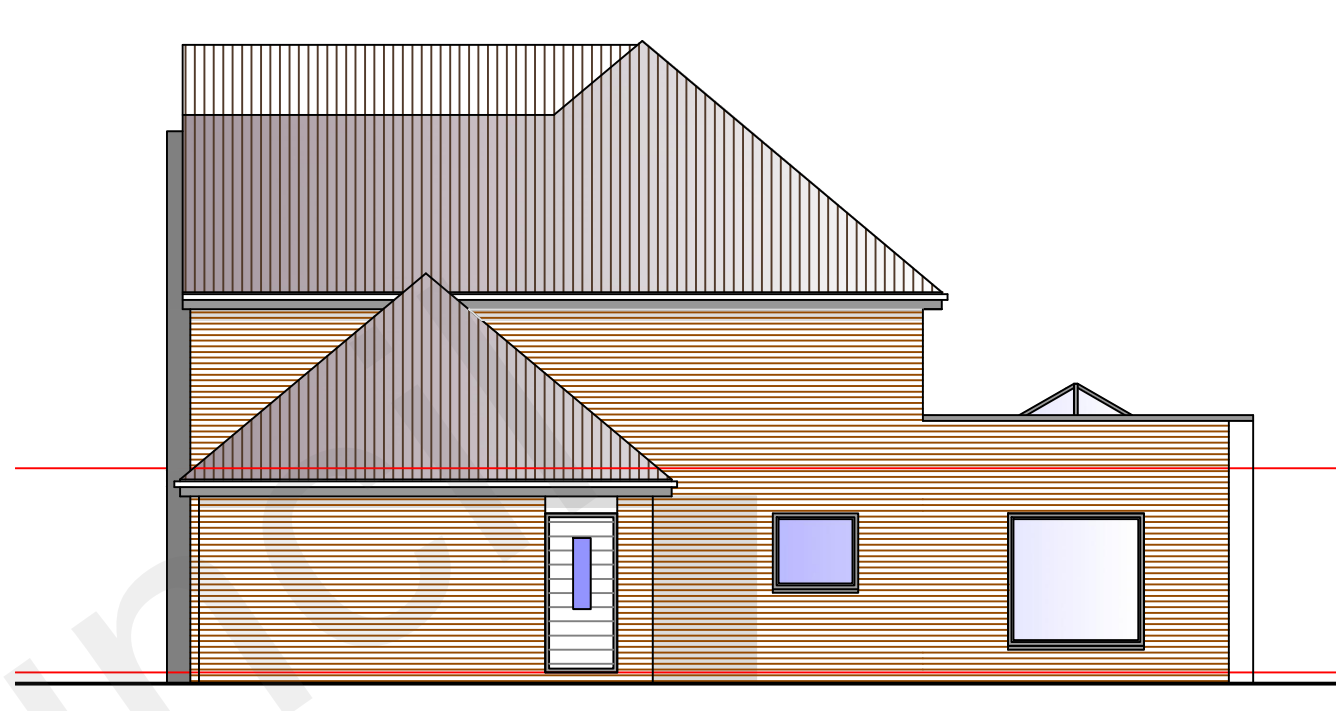

Proposed Side Elevation

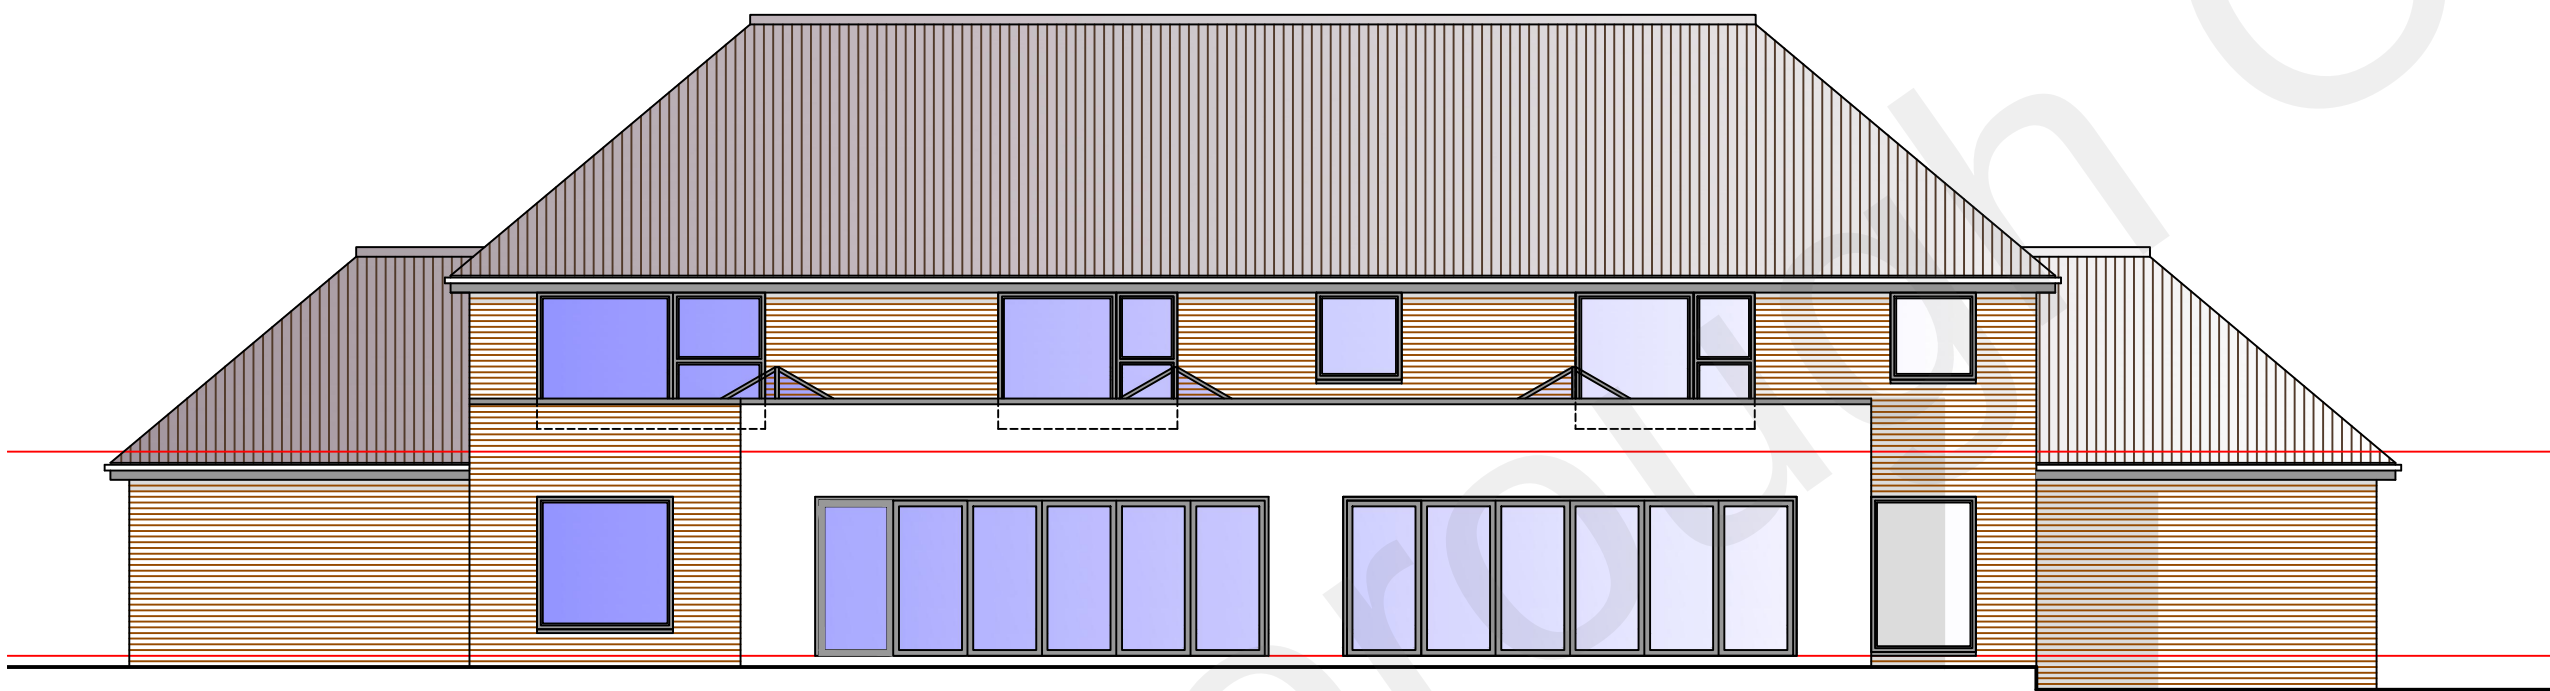


Proposed Rear Elevation

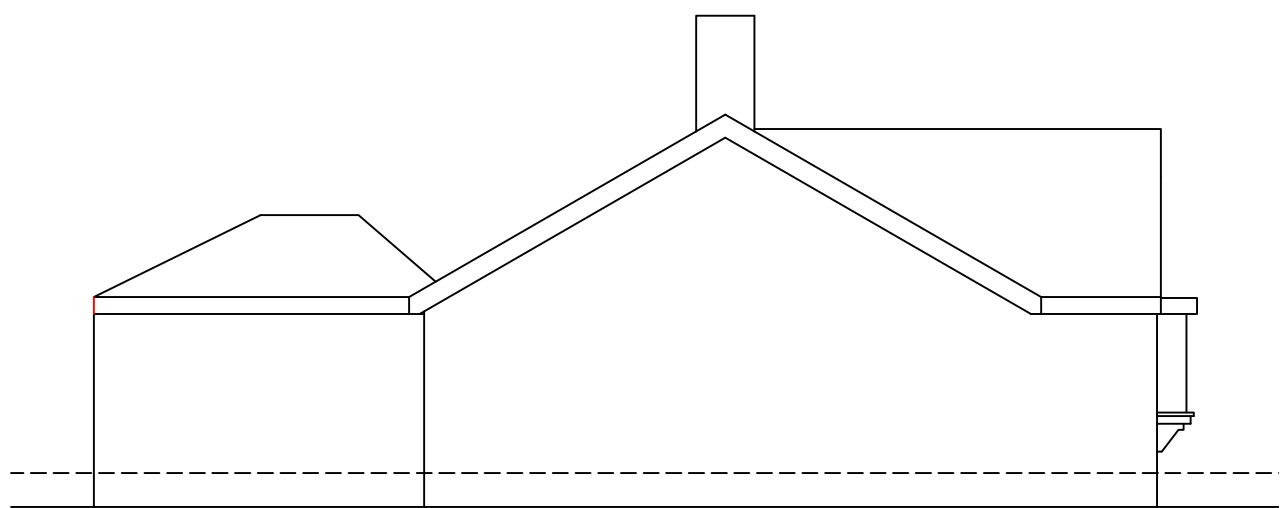


Existing Side Elevation



Existing Front Elevation

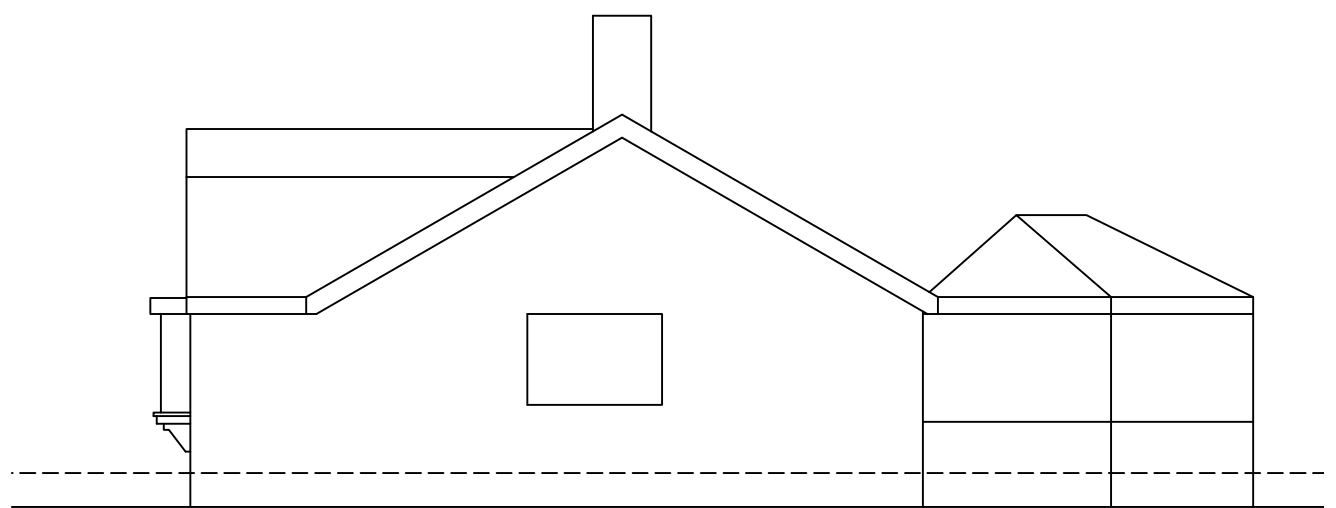

Existing Side Elevation

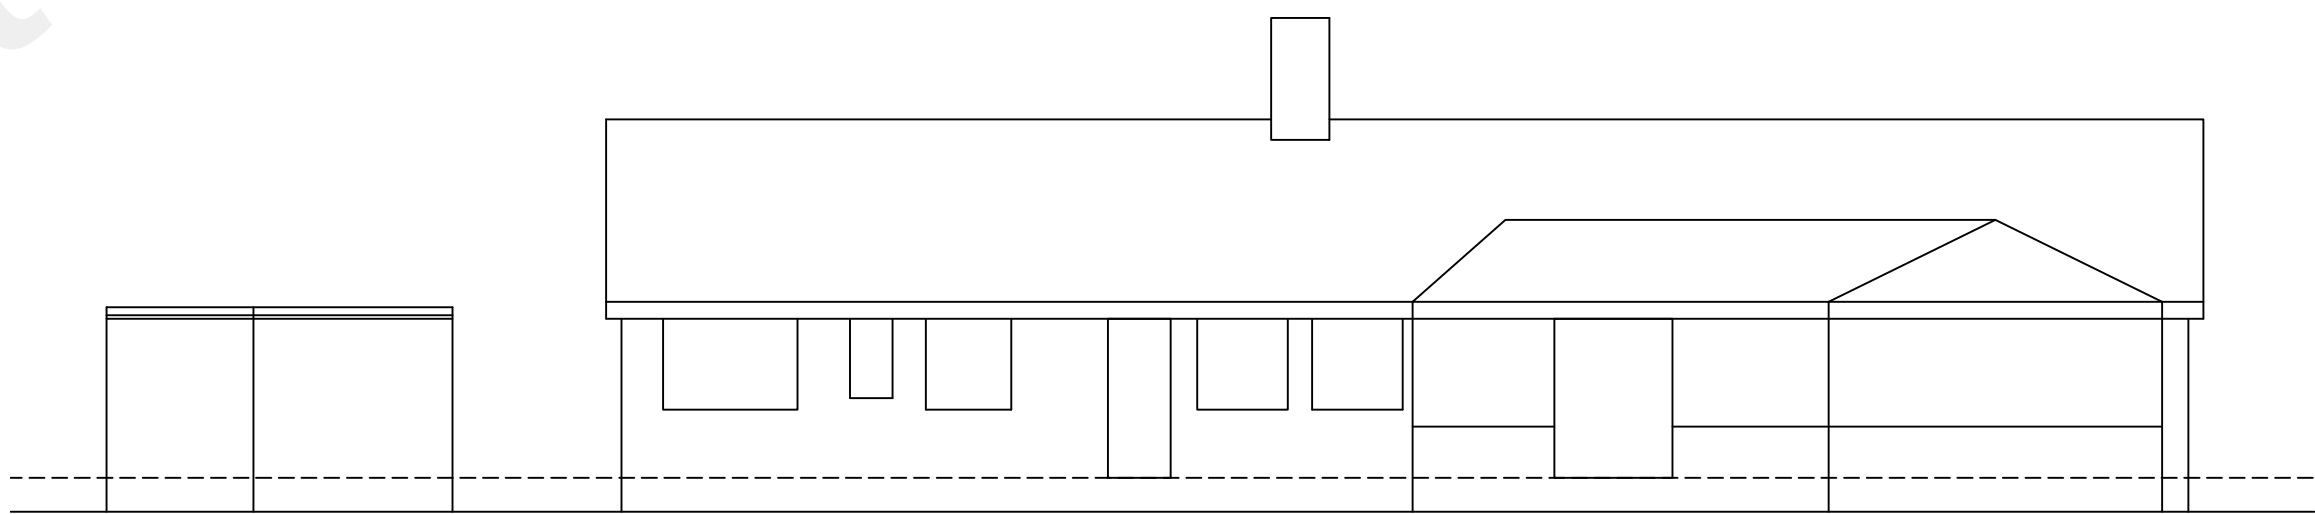

Existing Rear Elevation

Revision	Date	Description

Status
PLANNING

Mark Carter ASSOCIATES	Architectural Design
-----------------------------	-------------------------

design studio priestfield stadium gillingham kent ME7 4DD tel 01634 304700 fax 01634 850986 e mail: markcarter.design@virgin.net

Client
HAYER INVESTMENTS KENT LTD

Drawing Title
EXISTING AND PROPOSED ELEVATIONS

Project Title
ALTERATIONS AT No1 WILLOW WALK

SCALE
0 10
Scale Bar at 1:100

Scale	Date	Drawn
1:100	JULY 22	MC

Drawing No	Rev
3429 - 002	A