




Revision	Date	Description

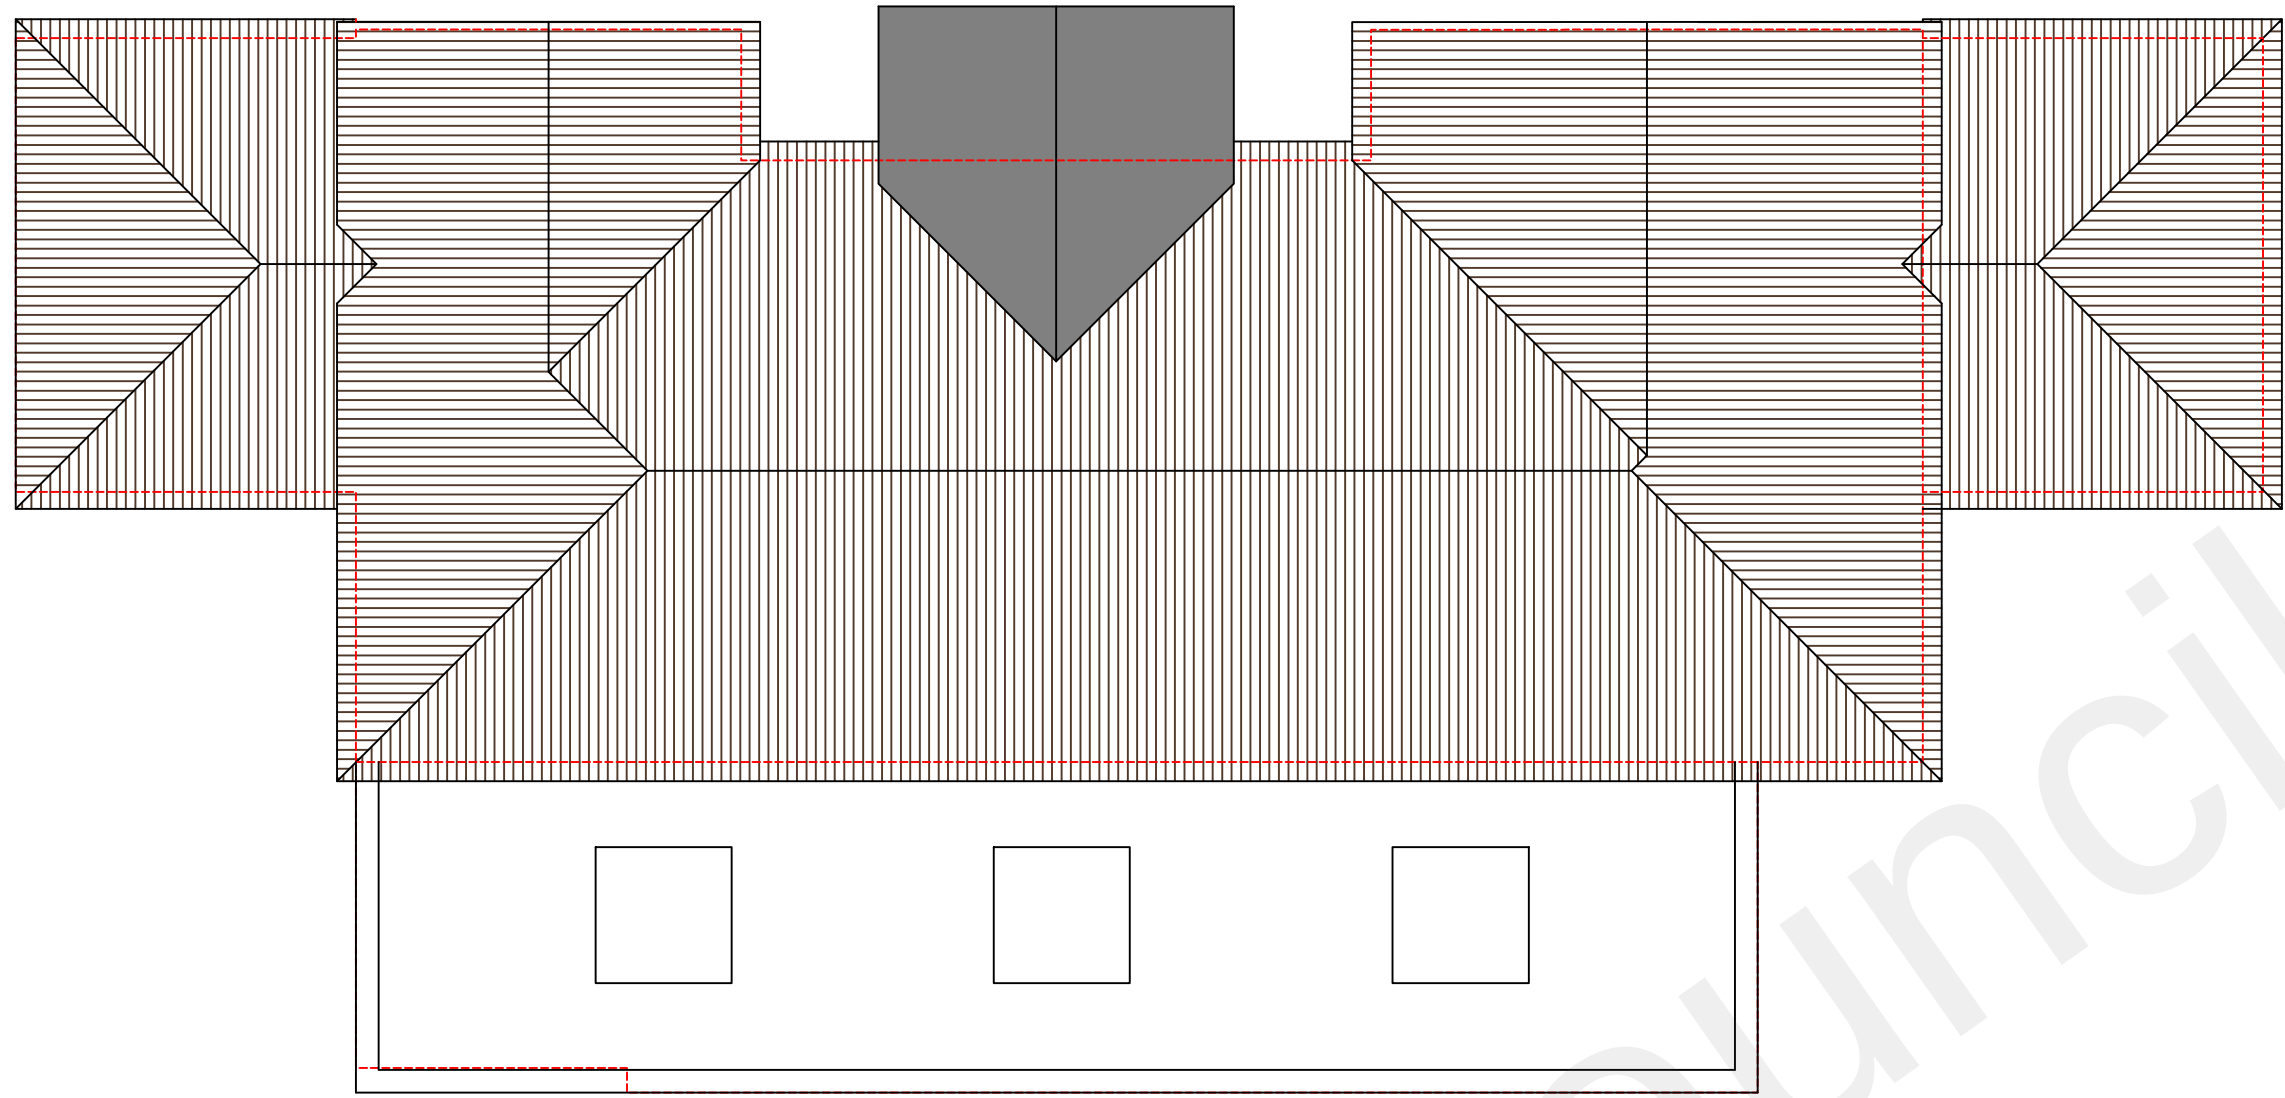


Proposed Roof Plan

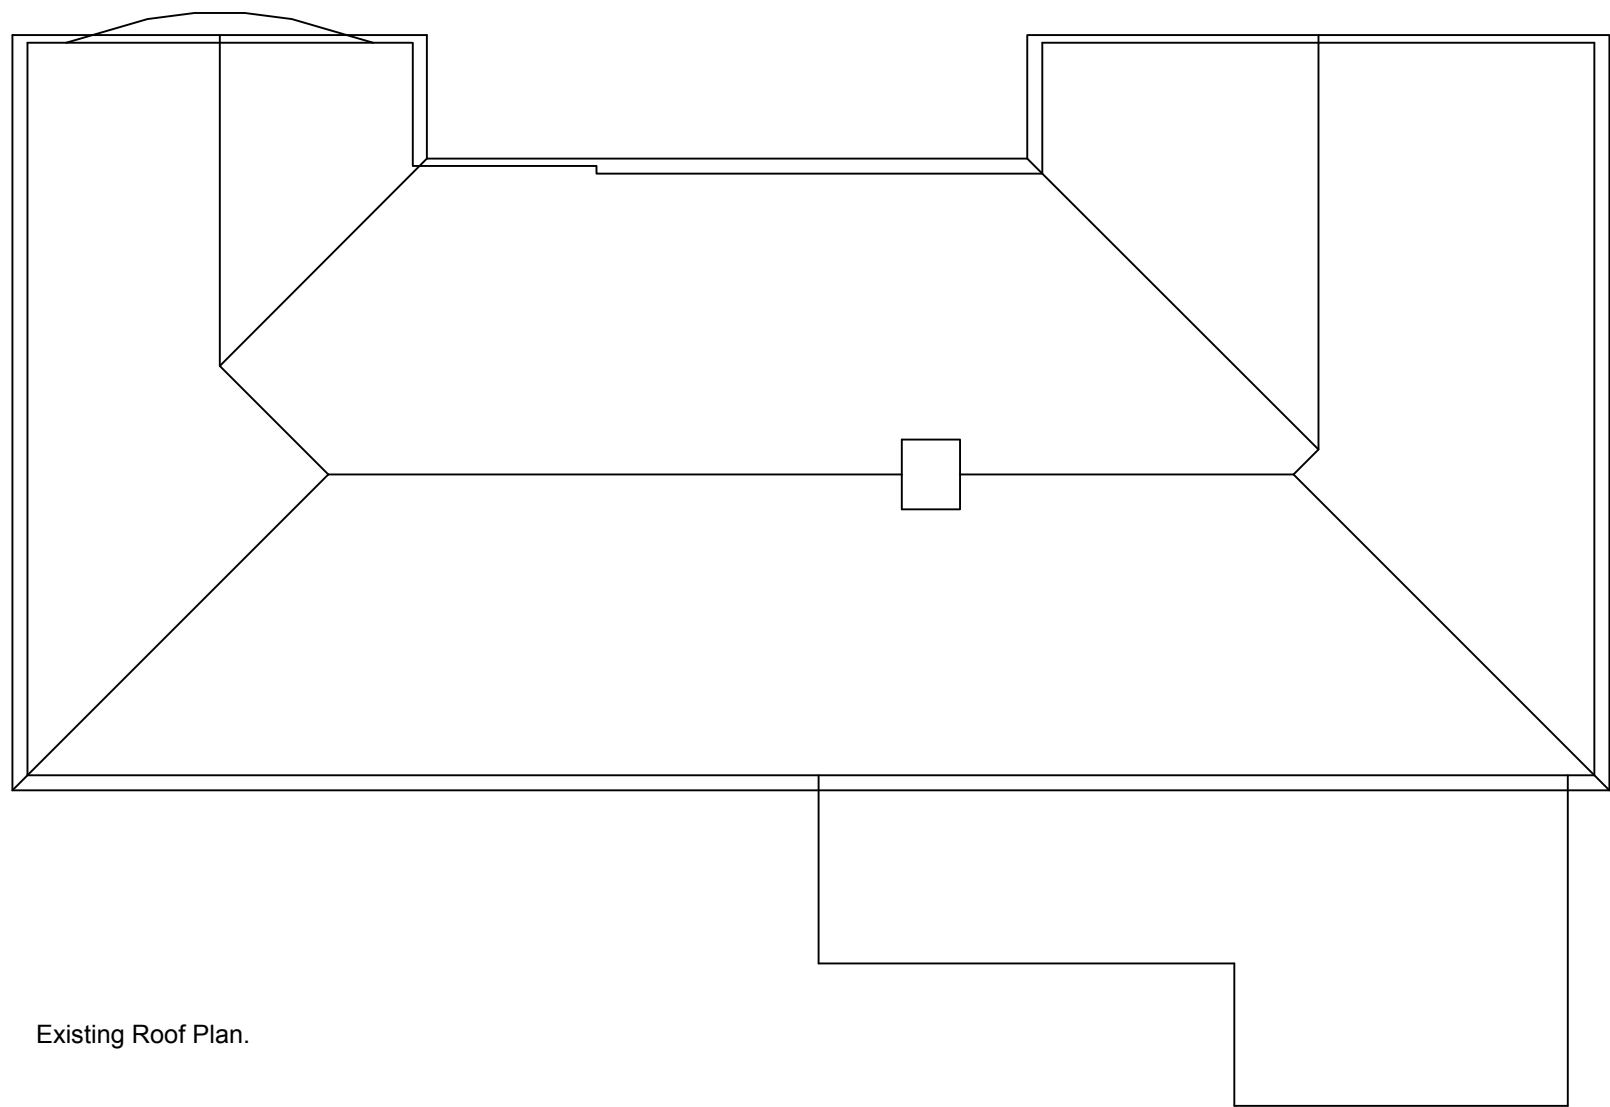


Existing Roof Plan.

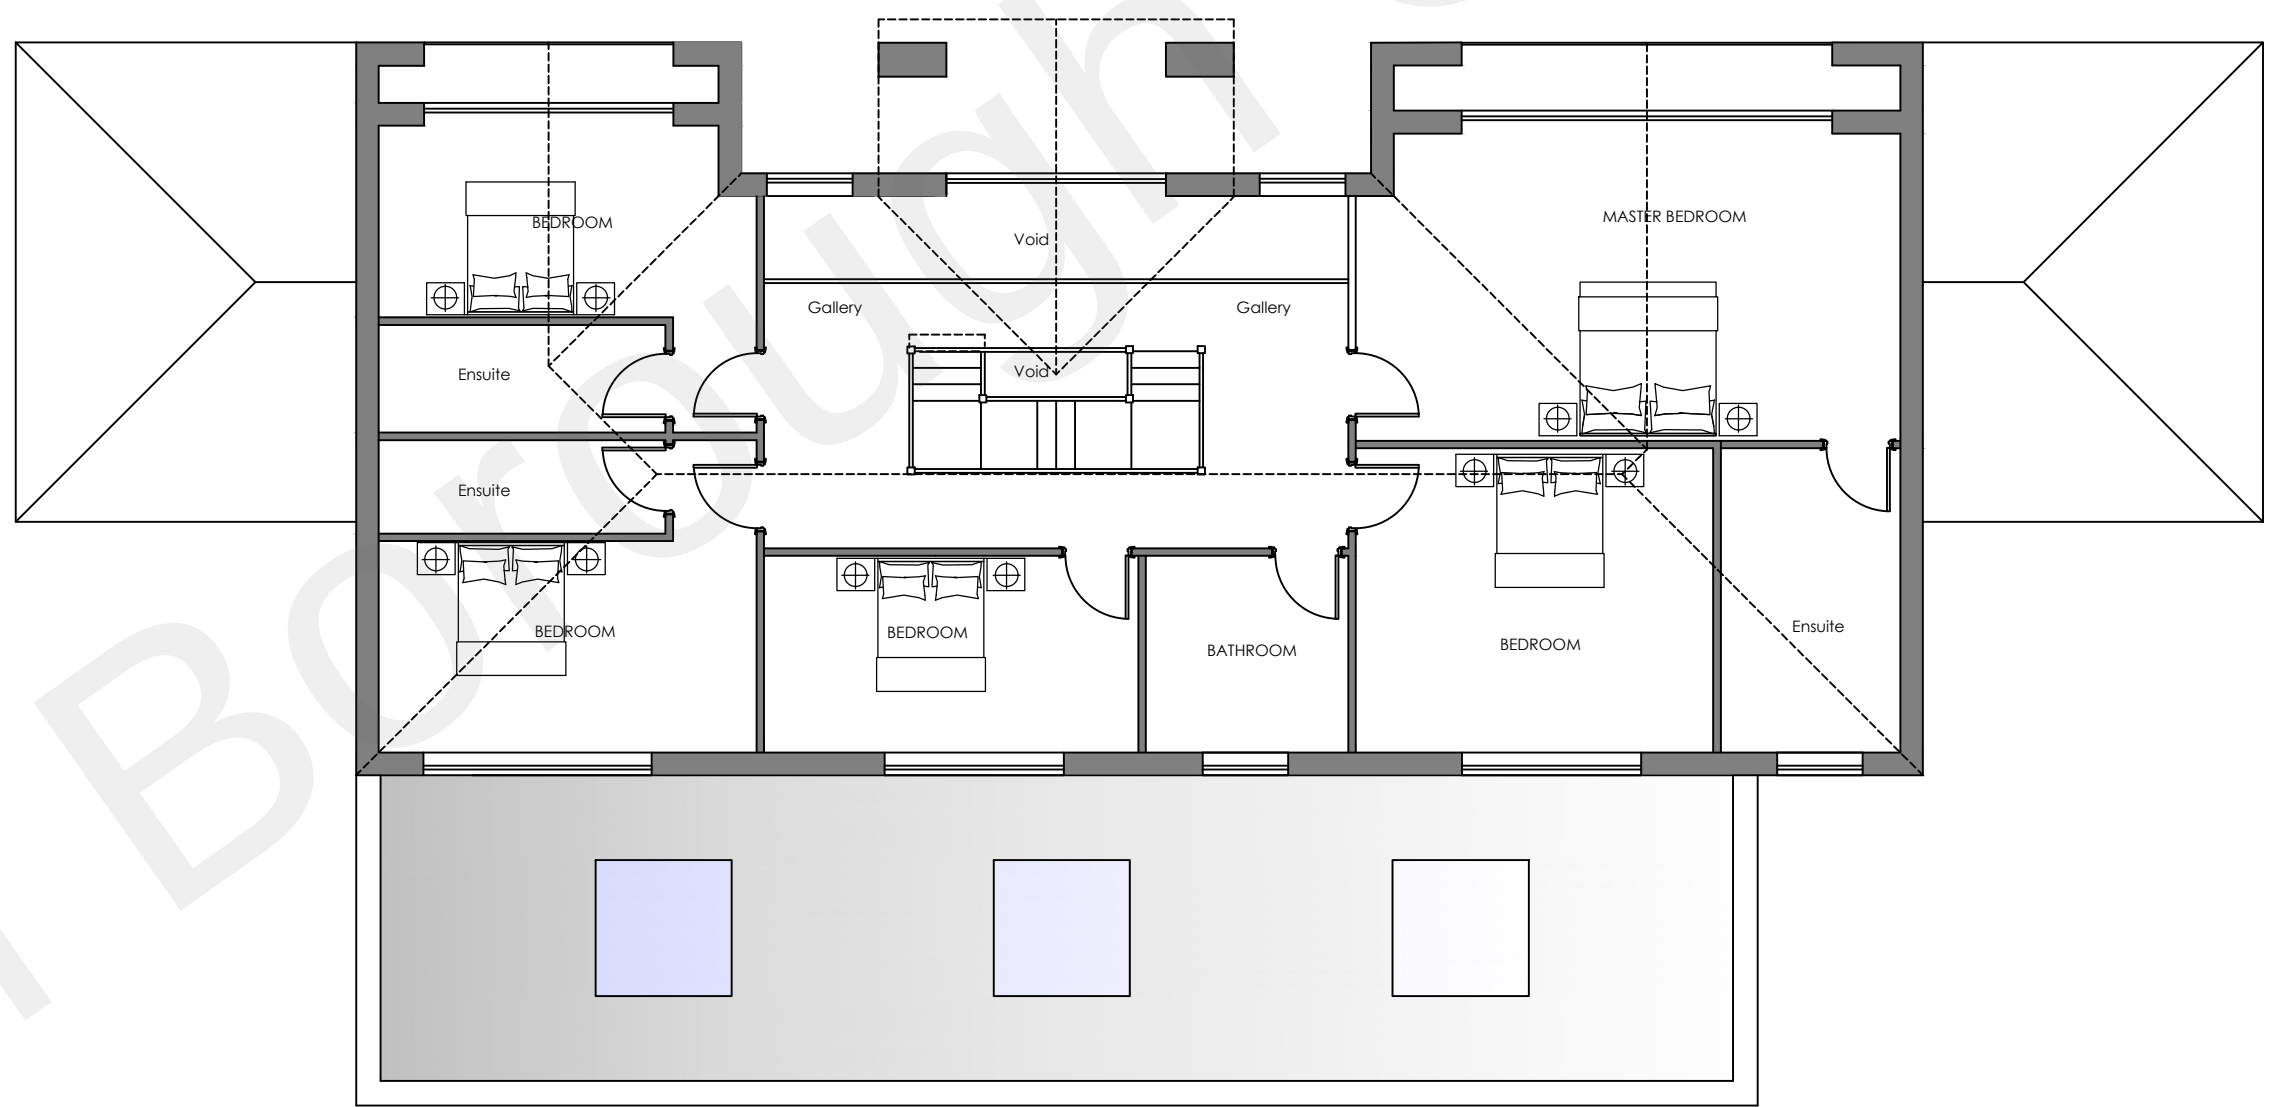

Proposed First Floor Plan 167m2

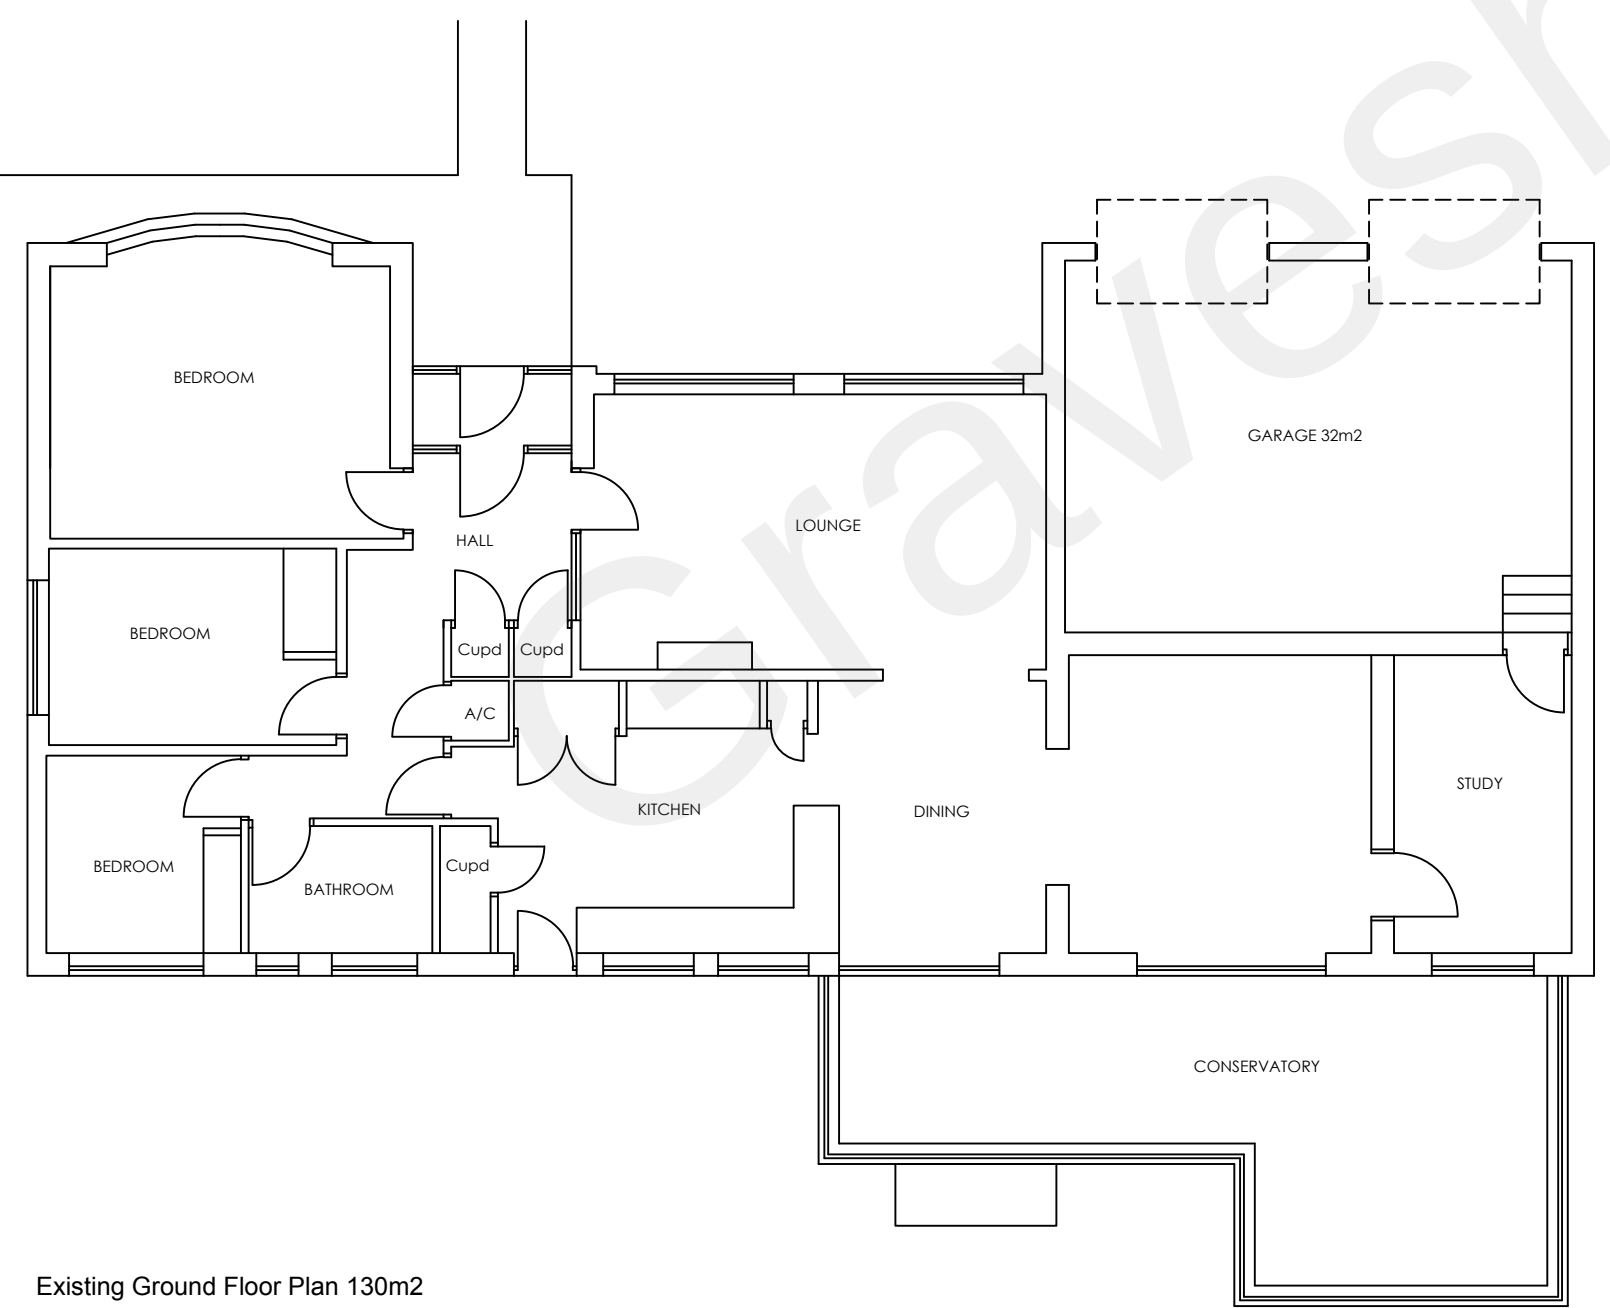

Existing Ground Floor Plan 130m2
Total area 130m2

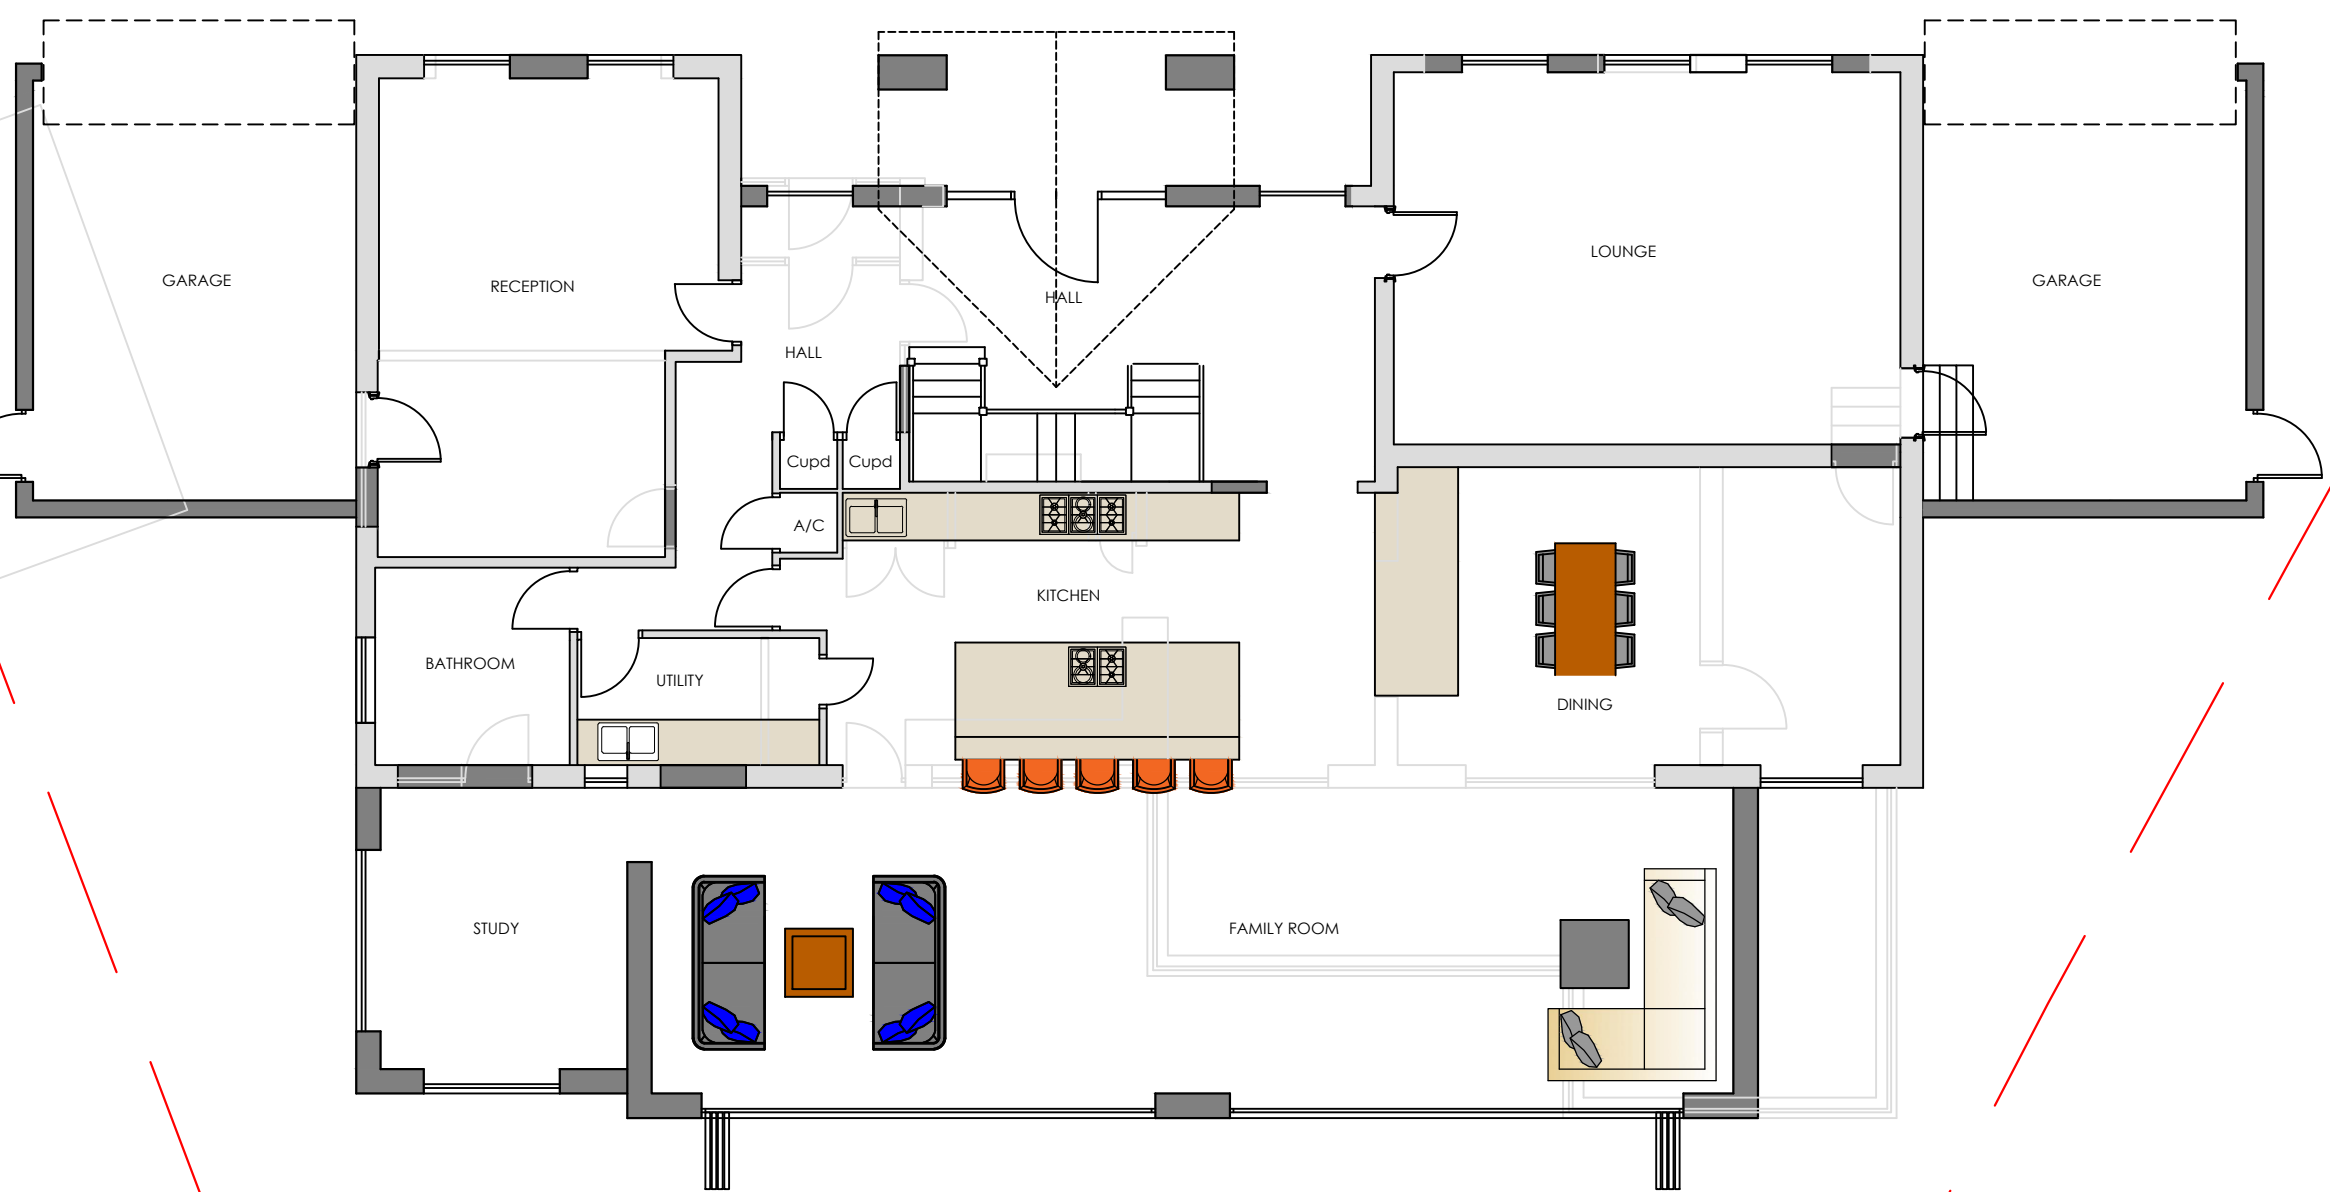

Proposed Ground Floor Plan 244m2
Total area 411m2

SCALE
0 10
Scale Bar at 1:100

Revision	Date	Description

Status PLANNING		
Mark Carter ASSOCIATES Architectural Design		
design studio priestfield stadium gillingham kent ME7 4DD tel 01634 304700 fax 01634 850986 e mail: markcarter.design@virgin.net		
Client HAYER INVESTMENTS KENT LTD		
Drawing Title EXISTING AND PROPOSED FLOOR PLANS		
Project Title ALTERATIONS AT No1 WILLOW WALK		
Scale 1:100	Date JULY 22	Drawn MC
Drawing No 3429 - 001	Rev D	