




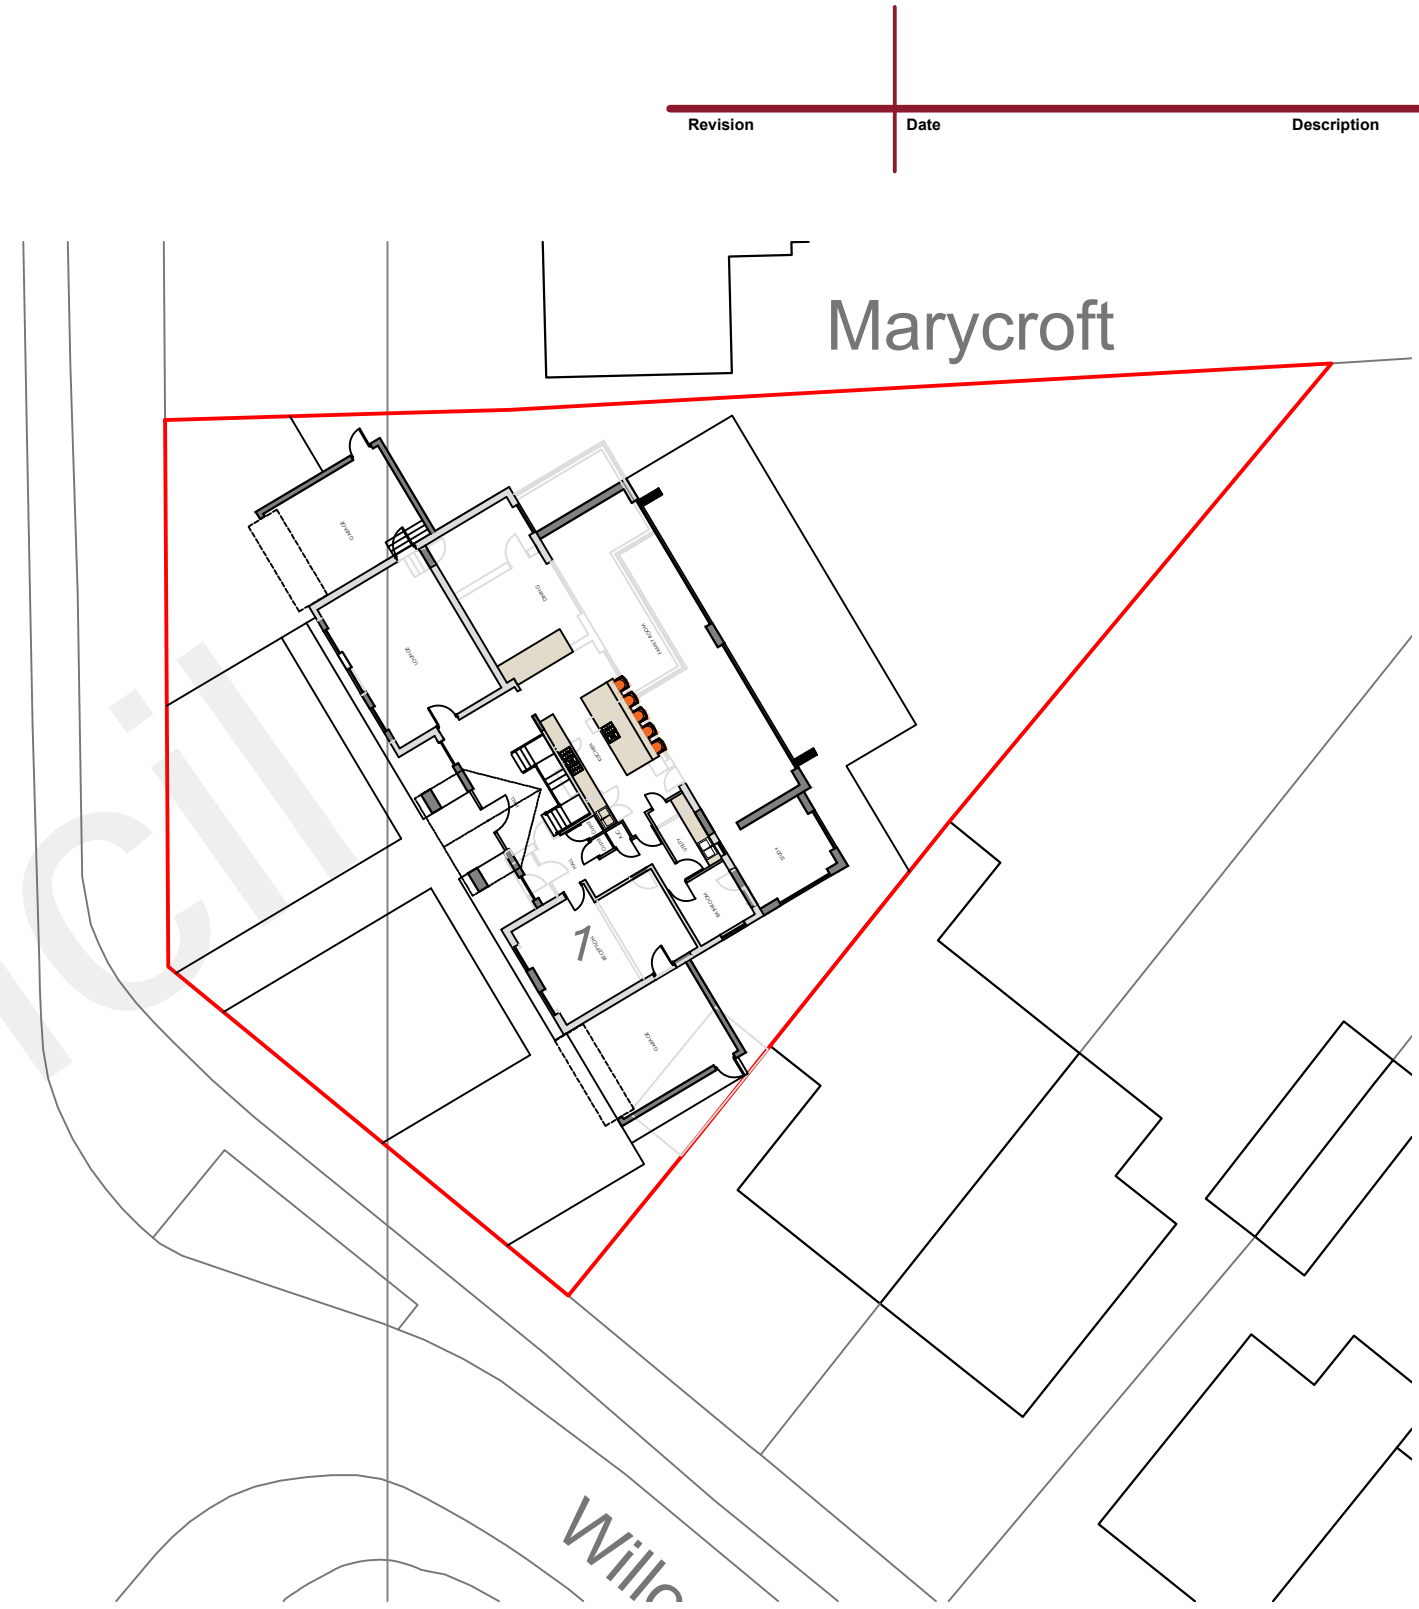

BLOCK PLAN 1-500
0 5 10 15 20 25
Scale Bar at 1:500

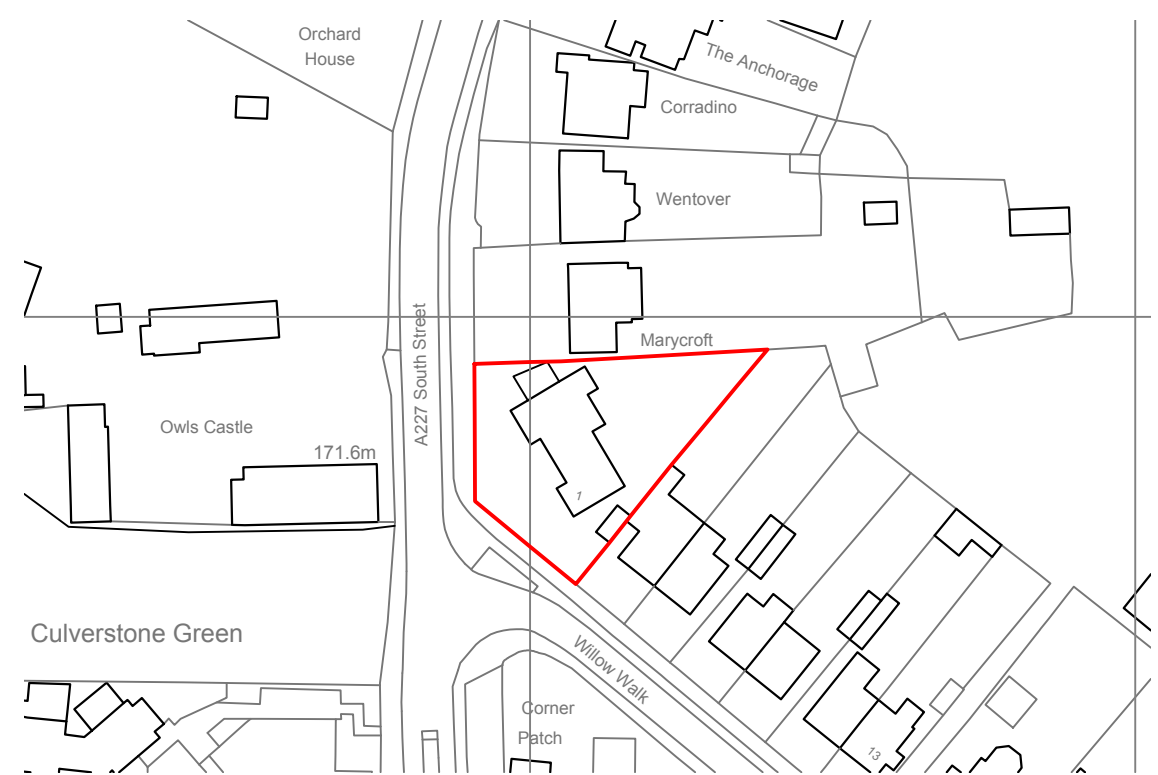

LOCATION PLAN 1-1250
0 25 50 100
Scale Bar at 1:1250

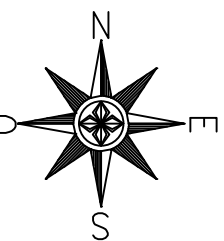

Revision	Date	Description

Status
PLANNING

Mark | Carter
ASSOCIATES

Architectural
Design

design studio
priestfield stadium gillingham kent ME7 4DD
tel 01634 304700 fax 01634 850986
e mail: markcarter.design@virgin.net

Client
HAYER INVESTMENTS KENT LTD

Drawing Title
SITE PLAN

Project Title
ALTERATIONS AT
No1 WILLOW WALK

Scale	Date	Drawn
1:200	OCT 22	MC

Drawing No	Rev
3429 - 003	-