


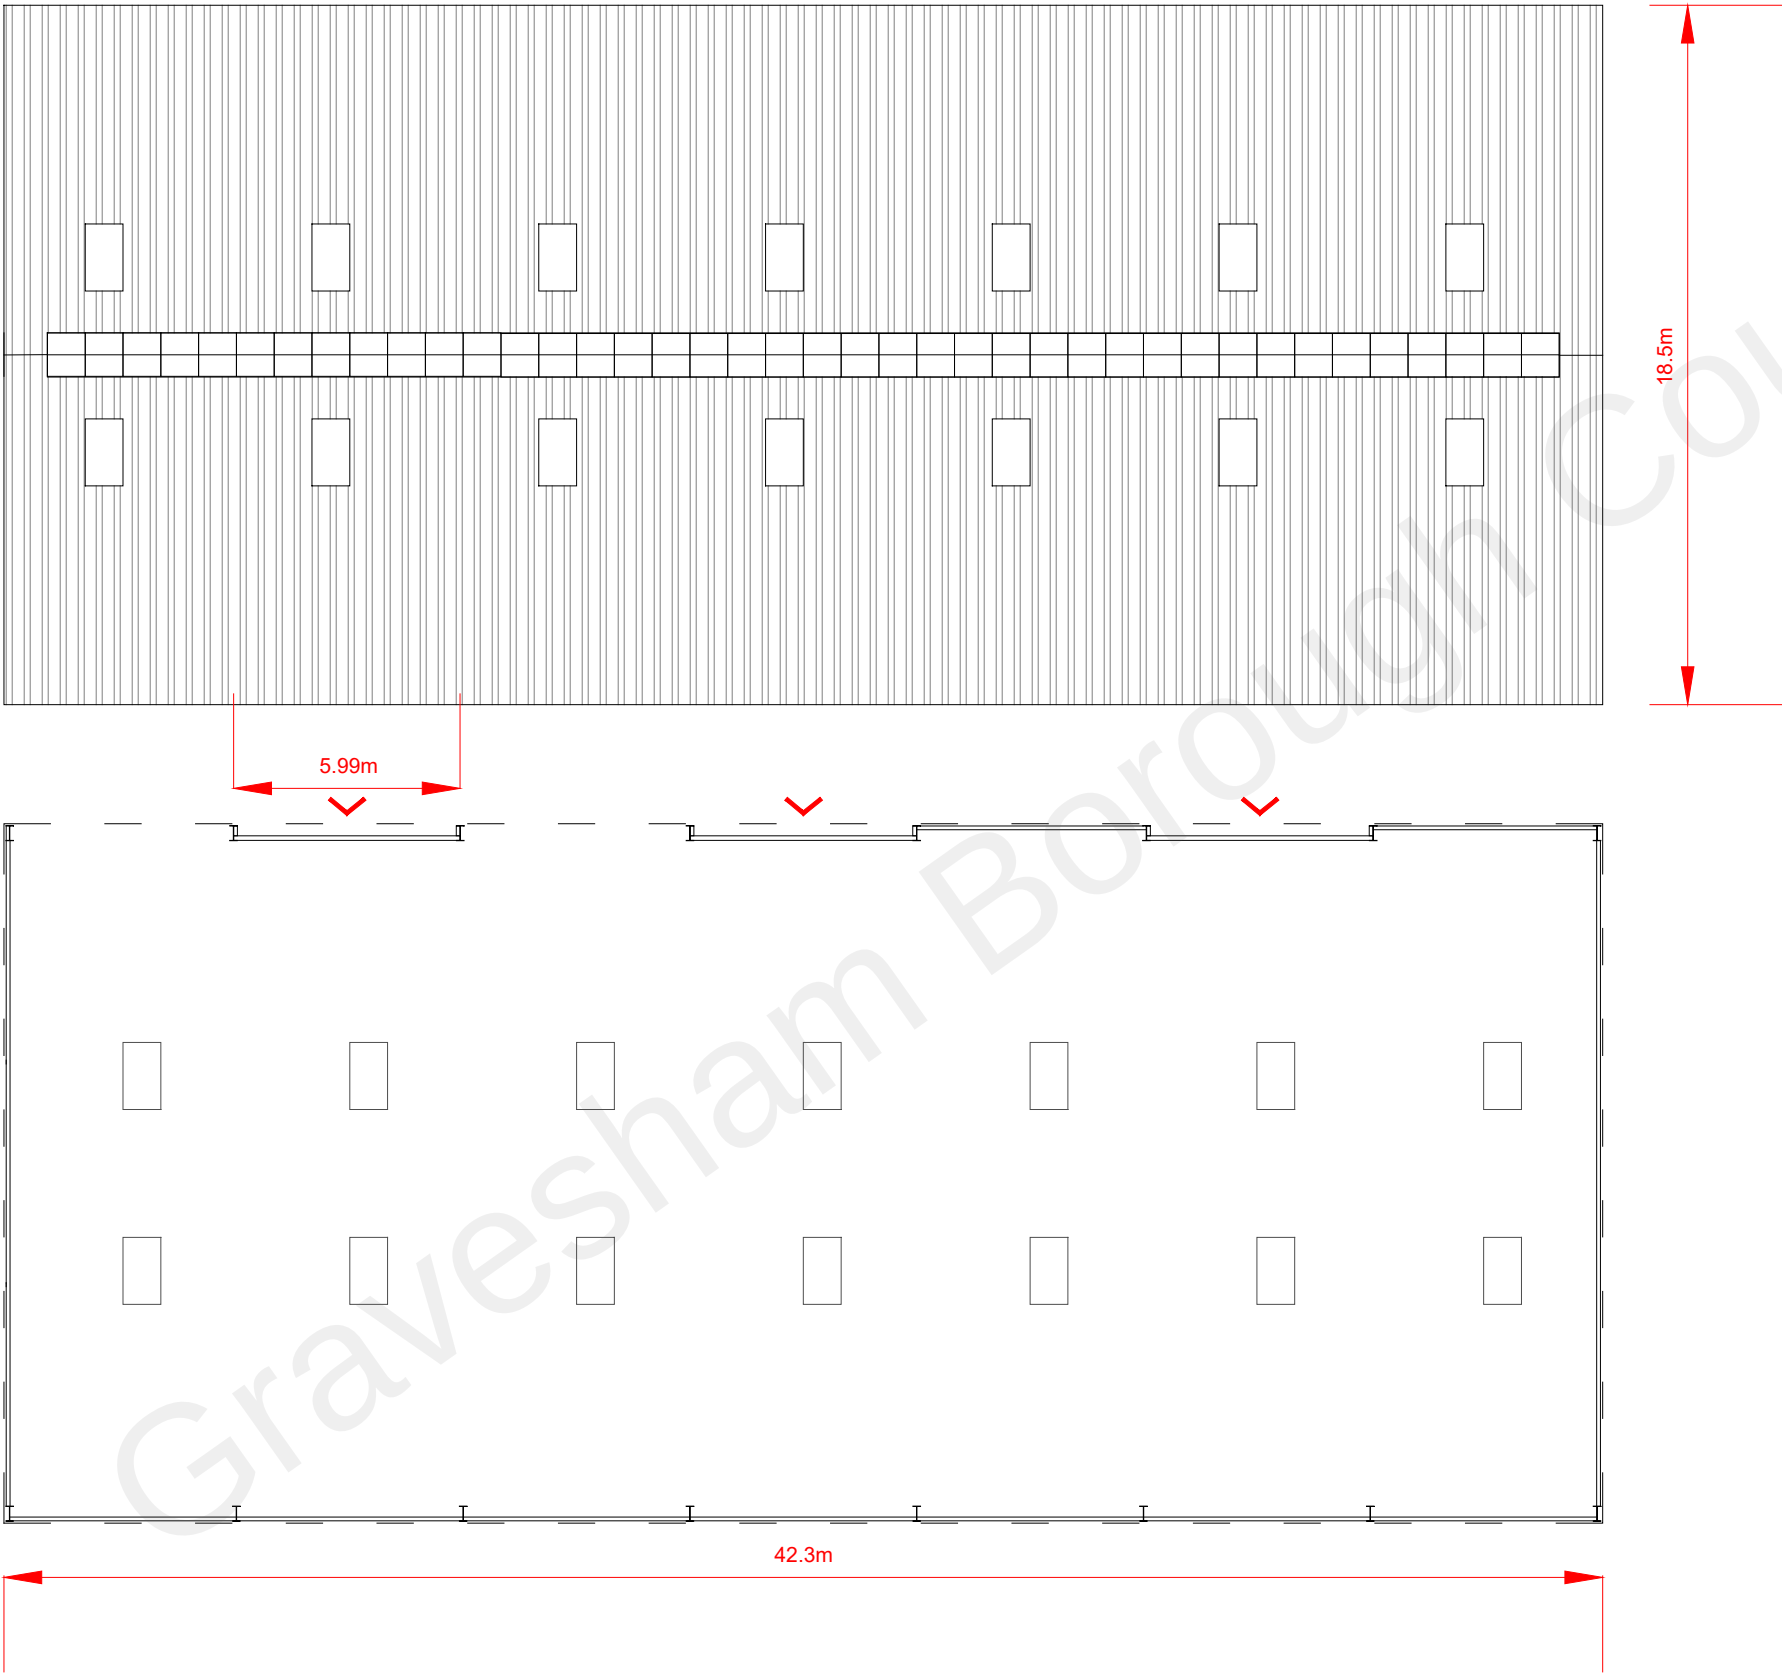

ONLY SCALE FOR PLANNING PURPOSES

GEA:

(circa) 8423 sqft/ 783m²

Specification:

- 1: 42.3m Long x 18.5m Wide x 8.7m High to eaves with 12.5° Pitch.
- 2: 0.7mm Box PVC Cladding in Moorland Green.
- 3: 1.5mm Translucent GRP Rooflight.
- 4: PVC Rainwater Goods (Colour to suit).
- 5: Metal Profile Sheetting in Moorland Green.
- 6: Steel Roller Shutter Doors in Moorland Green.

|    |          |    |                         |     |     |
|----|----------|----|-------------------------|-----|-----|
| P6 | 20.08.21 | JM | Annotation Update       | AGH | AGH |
| P5 | 05.08.21 | JM | Side Shutters Removed   | DB  | AGH |
| P4 | 26.07.21 | JM | Additional Shutter Door | AGH | AGH |
| P3 | 15.07.21 | JM | Revised Dimensions      | AGH | AGH |
| P2 | 09.06.21 | JM | Revised Dimensions      | CF  | JAC |
| P1 | 27.04.21 | JM | First Issue             | CF  | JAC |

| REV | DATE | BY | DESCRIPTION | CHK | APD |
|-----|------|----|-------------|-----|-----|
|-----|------|----|-------------|-----|-----|

|               |
|---------------|
| client        |
| HAWKSPARE LTD |

|                                            |
|--------------------------------------------|
| project                                    |
| LOMER FARM, MEOPHAM, GRAVESEND<br>DA13 0AN |

|                    |
|--------------------|
| title              |
| PROPOSED ROOF PLAN |

|         |      |     |
|---------|------|-----|
| project | drwg | rev |
| 15558   | H-07 | P6  |

|       |         |          |            |          |
|-------|---------|----------|------------|----------|
| Drawn | Checked | Approved | scale @ A3 | date     |
| JM    | CF      | JAC      | 1:200      | 20.08.21 |

|                 |
|-----------------|
| status          |
| FOR INFORMATION |
| P               |

|  |  |
|--|--|
|  |  |
|--|--|

|                                                                              |                                             |
|------------------------------------------------------------------------------|---------------------------------------------|
| Eclipse House, Eclipse Park, Sittingbourne Road<br>Maidstone, Kent. ME14 3EN |                                             |
| t: 01622 776226<br>e: info@dhaplanning.co.uk                                 | f: 01622 776227<br>w: www.dhaplanning.co.uk |

|                |    |
|----------------|----|
| CAD Reference: | A3 |
|----------------|----|