



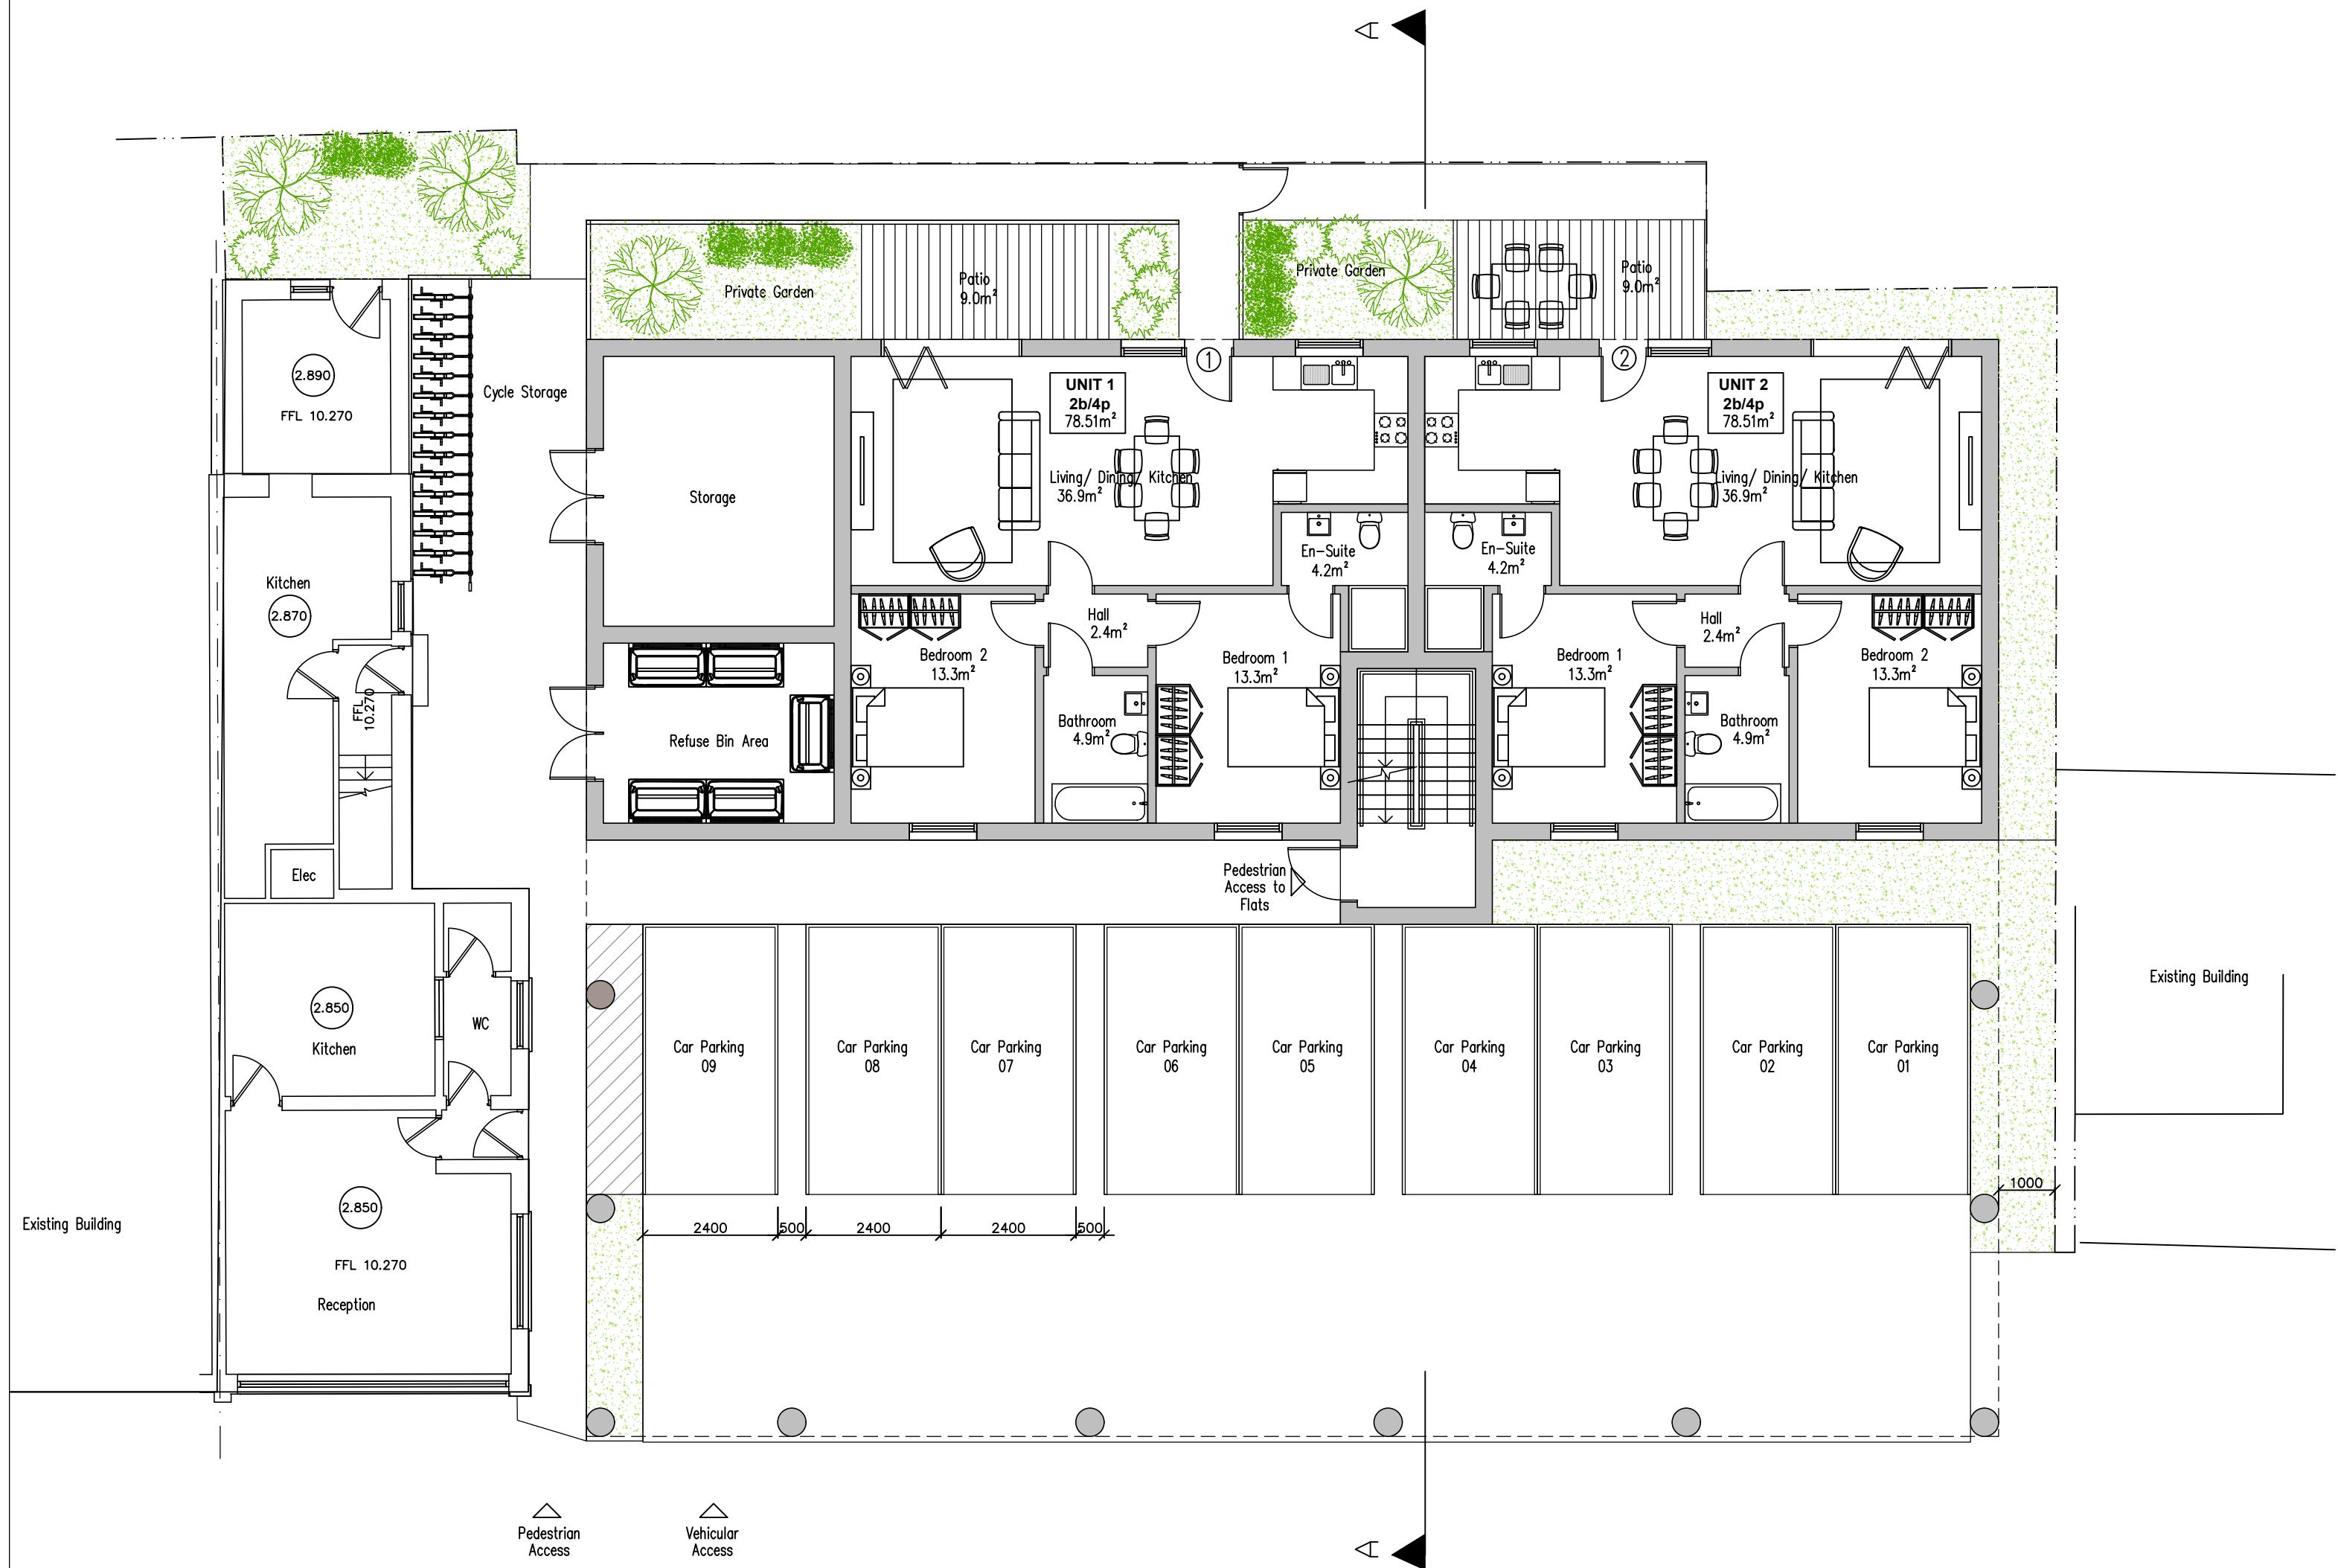

Proposed Ground Floor Plan - 1:100

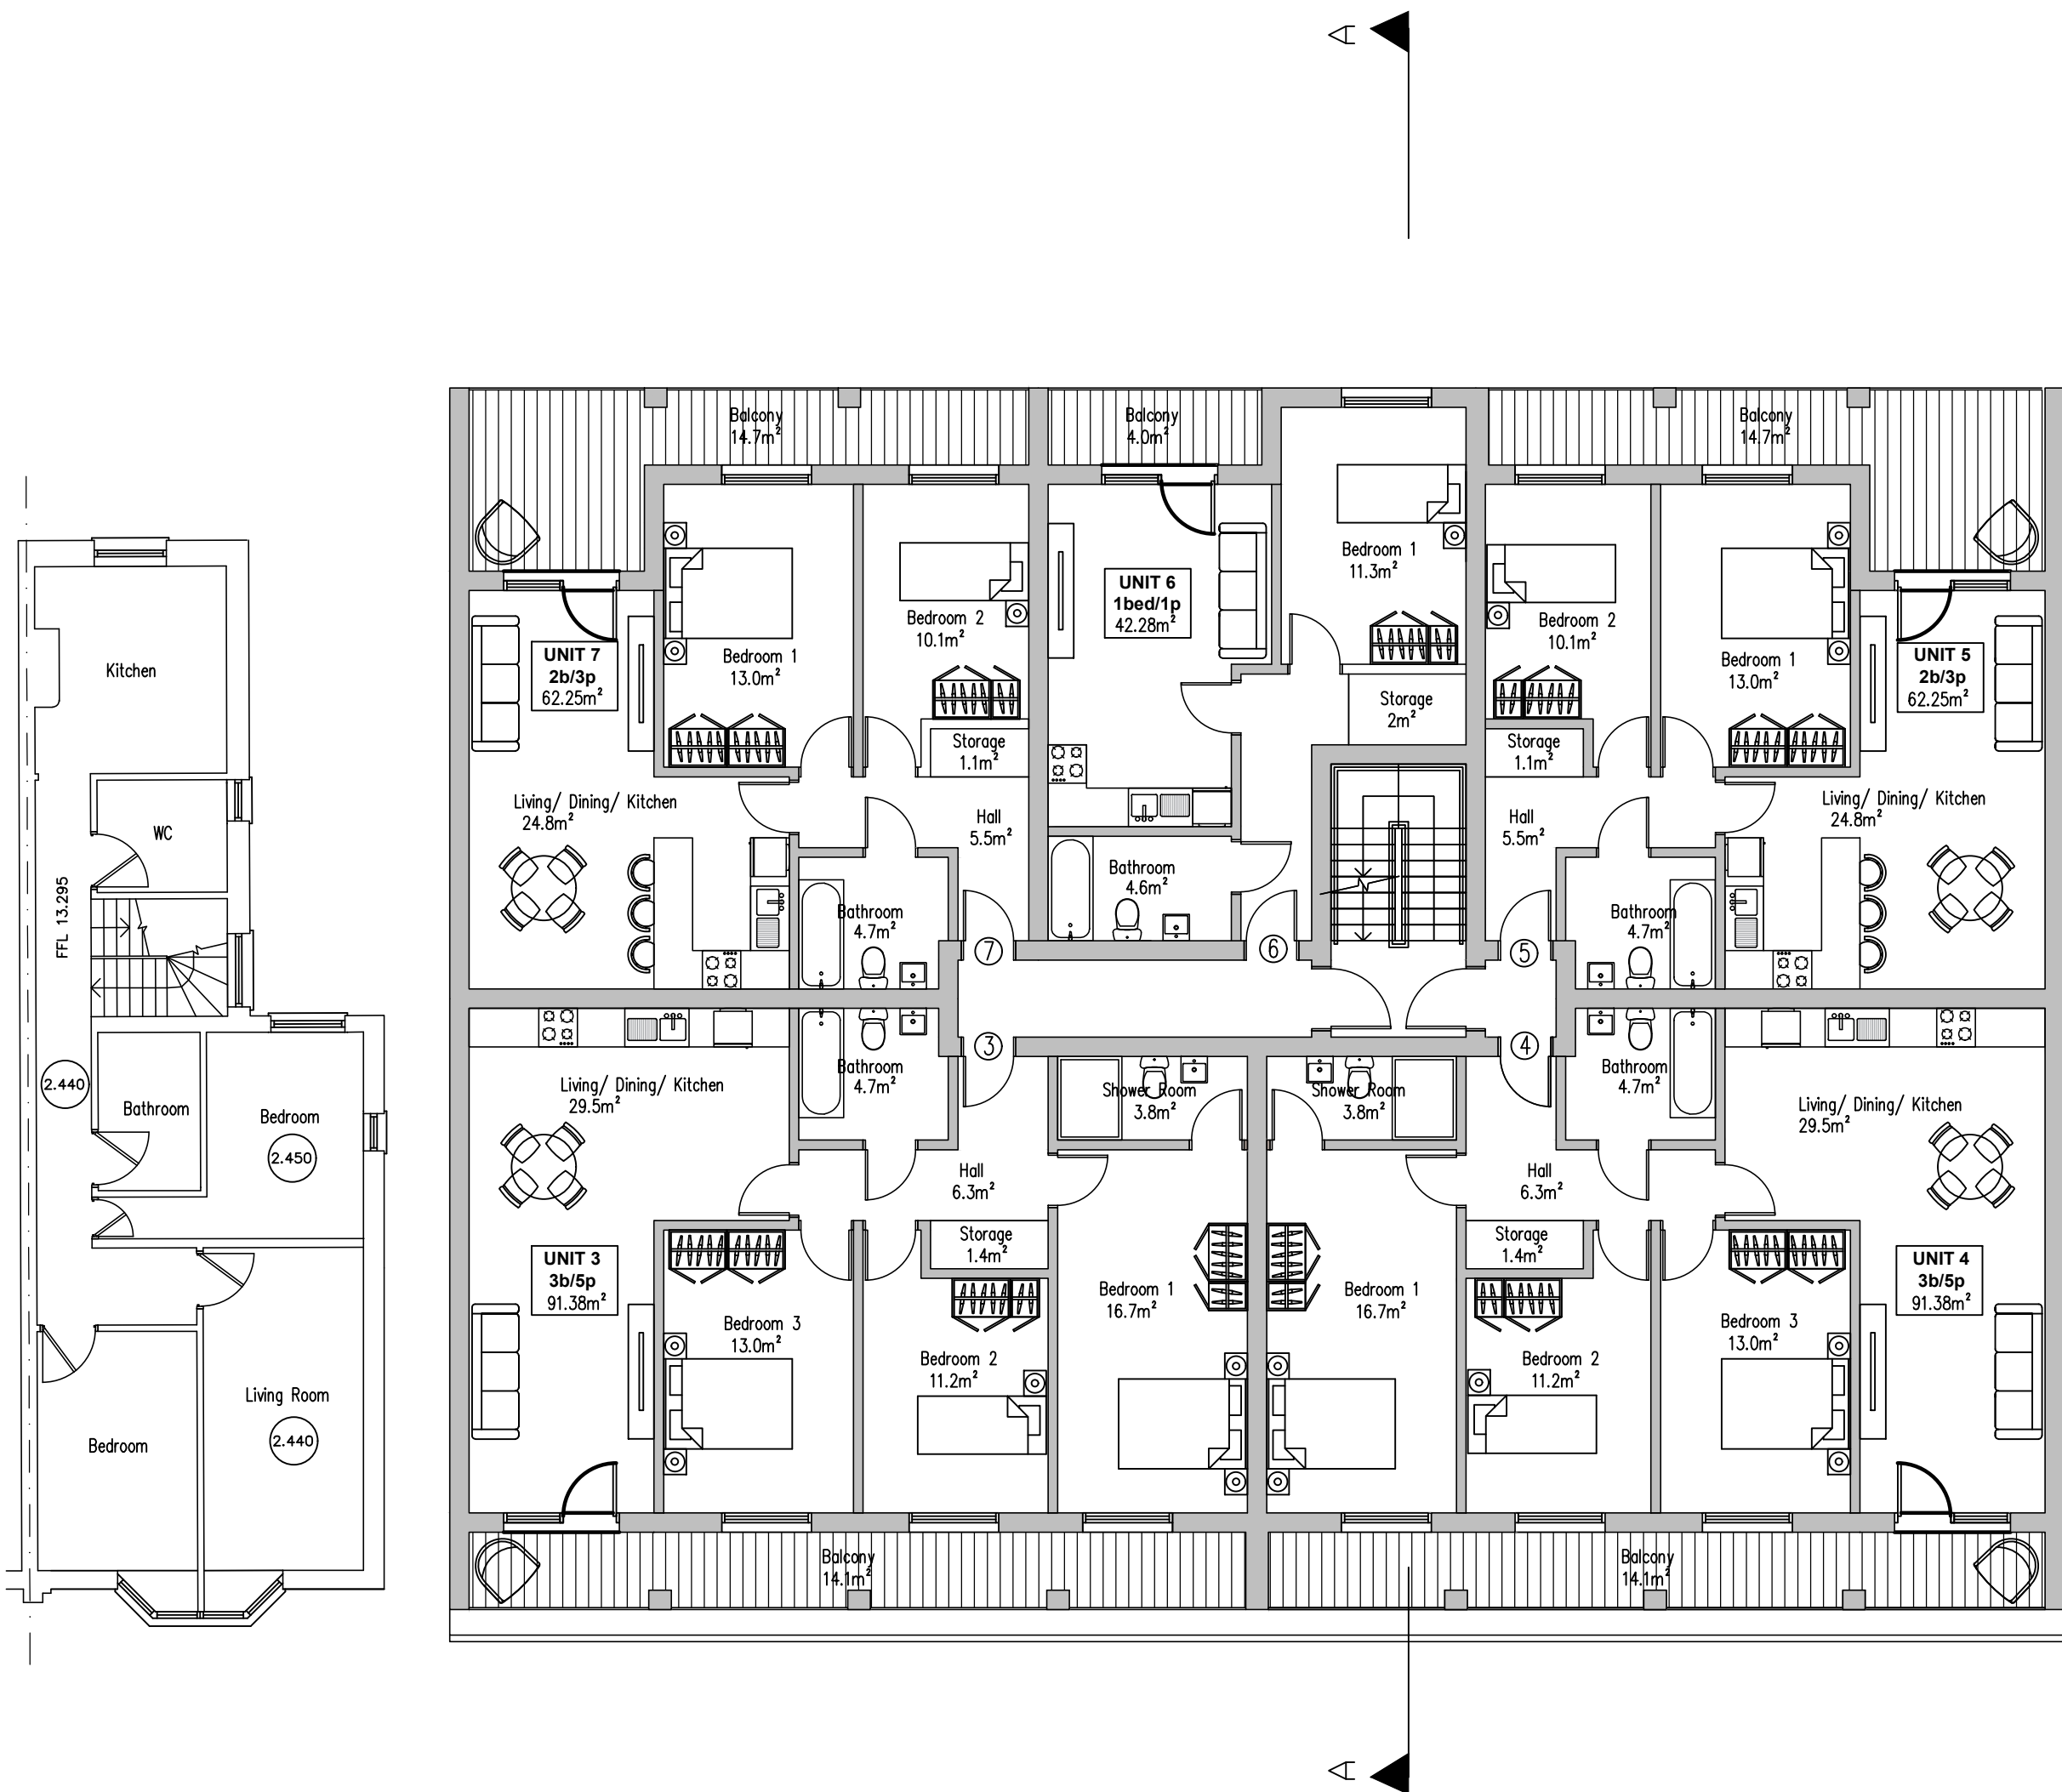

Proposed First Floor Plan - 1:100

Schedule of Areas

Flat 1 (2Bed)	4	Person	-	78.51m2
Flat 2 (2Bed)	4	Person	-	78.51m2
Flat 3 (3Bed)	5	Person	-	91.38m2
Flat 4 (3Bed)	5	Person	-	91.38m2
Flat 5 (2Bed)	3	Person	-	62.25m2
Flat 6 (1Bed)	1	Person	-	42.28m2
Flat 7 (2Bed)	3	Person	-	62.25m2
Flat 8 (3Bed)	5	Person	-	91.38m2
Flat 9 (3Bed)	5	Person	-	91.38m2
Flat 10 (2Bed)	3	Person	-	62.25m2
Flat 11 (1Bed)	1	Person	-	42.28m2
Flat 12 (2Bed)	3	Person	-	62.25m2
Flat 13 (3Bed)	6	Person	-	147.86m2
Flat 14 (3Bed)	6	Person	-	163.47m2

Total 1 Bed = 2
Total 2 Bed = 6
Total 3 Bed = 6

PROJECT: 67-77 High Street Northfleet Gravesend, Kent, DA11 9HJ	
TITLE: Proposed Ground Floor & First Floor	
SCALE: 1:100 @ A1	DATE: June 25
Drawing No. 1586-04	REV. A

Copyright of this drawing shall remain the property of Breley Design Limited. It may not be used in whole or part by any other parties for any other purpose without prior consent. All dimensions to be checked on site and any discrepancies reported to Breley Design Limited before work commences.



Breley Design Ltd, Harrier House
Aviation Way, Southend on Sea
Essex SS2 6UN, England.
Telephone: +44 (0)1702 541300
Facsimile: +44 (0)1702 543123
Email: info@breleydesign.com