



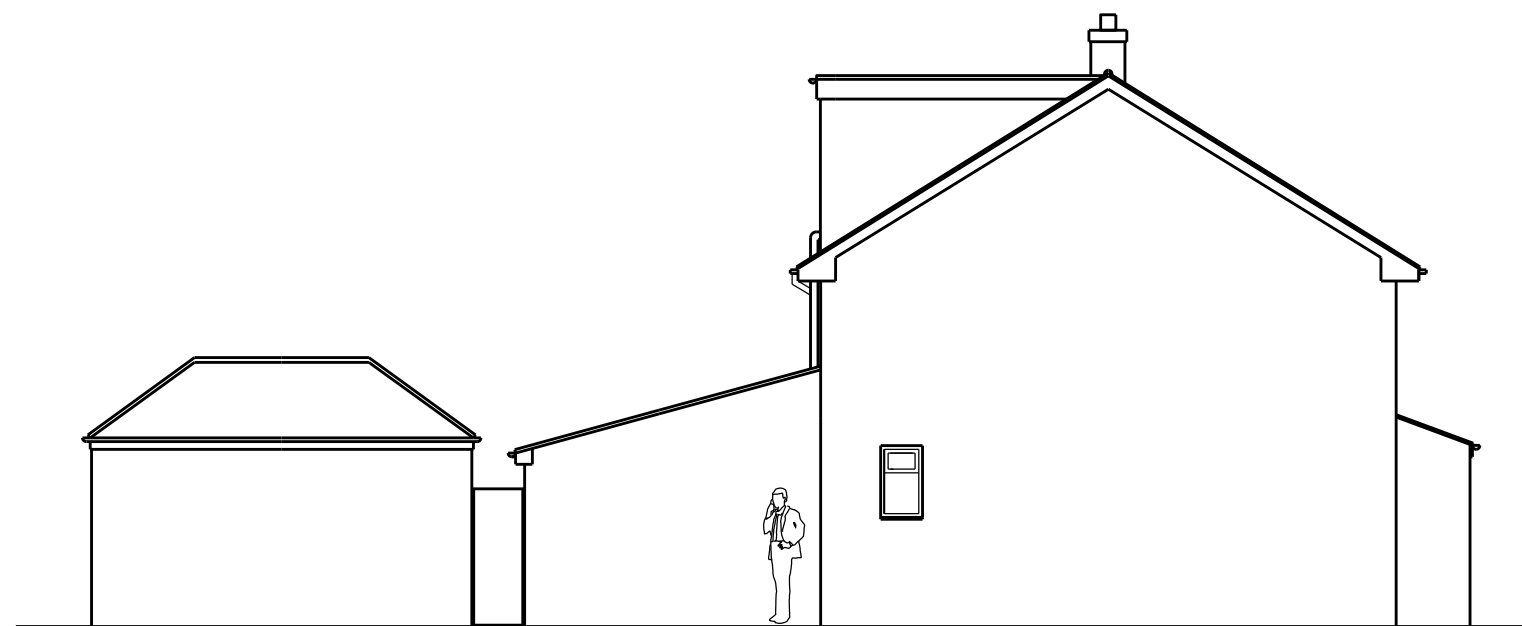

SIDE ELEVATION FACING No 24 VIGILANT WAY



FRONT ELEVATION

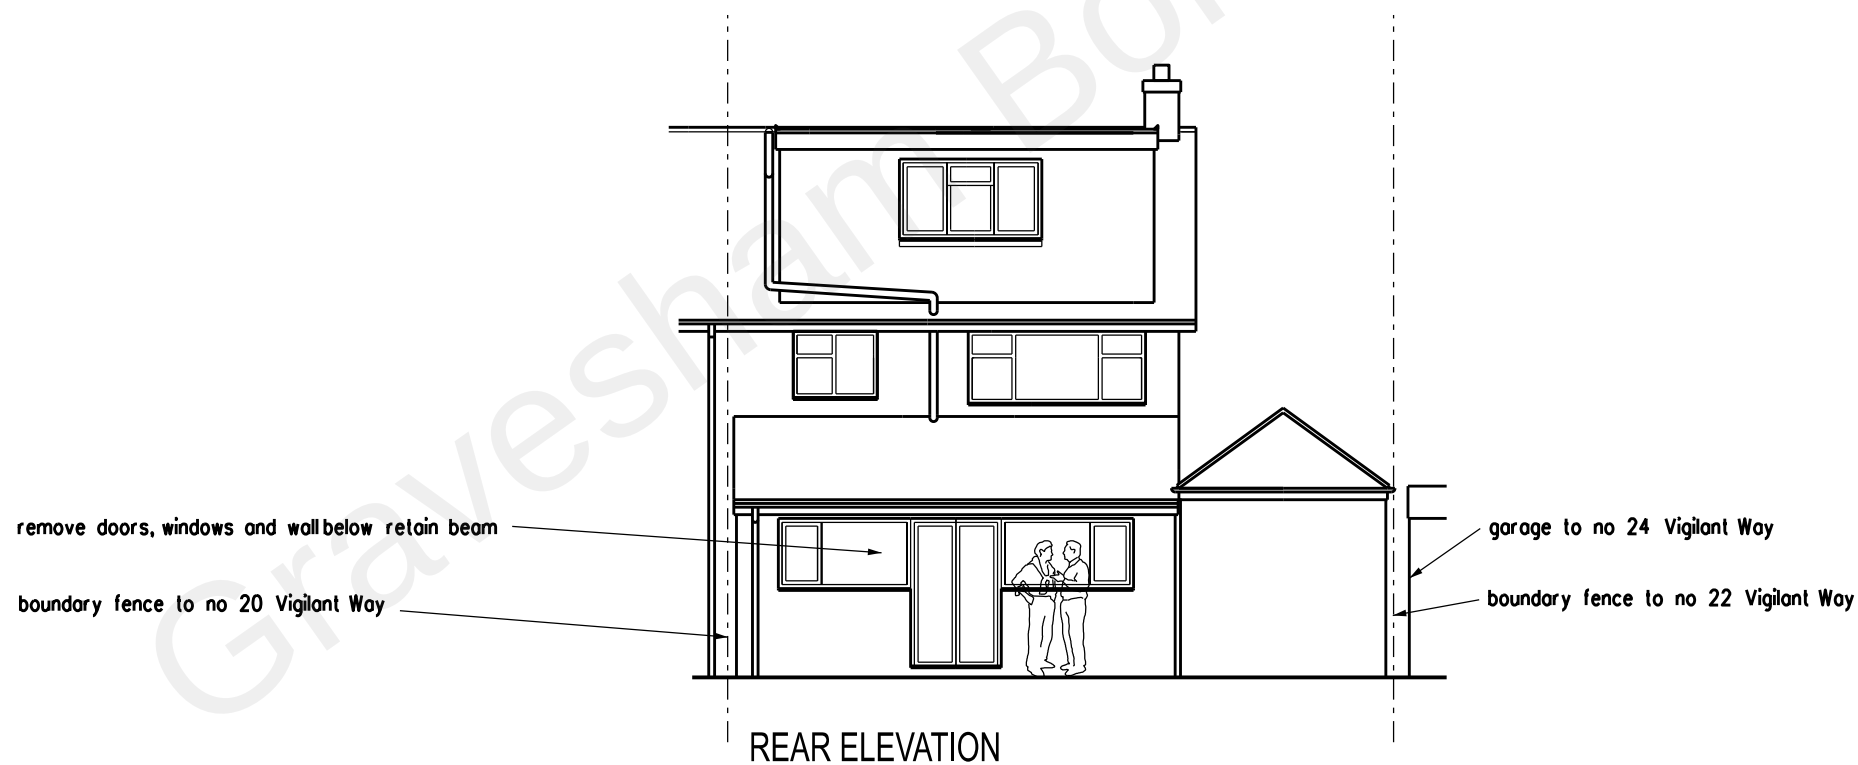

REAR ELEVATION

REVISION DATE

ARCHITECT
TAARCHITECTS
11 JOYDENS WOOD ROAD BEXLEY
KENT DA5 2HS Tel 07905 130591
ta140256@googlemail.com

JOB
PROPOSED GROUND FLOOR
REAR EXTENSION
AT 22 VIGILANT WAY
GRAVESEND DA12 4PP

DRAWING
EXISTING ELEVATIONS

SCALE 1:100 AT A3 DATE AUG 2021

DRAWING NO.
BH/03

