




FRONT ELEVATION

SCALE 1:50



REAR ELEVATION

SCALE 1:50

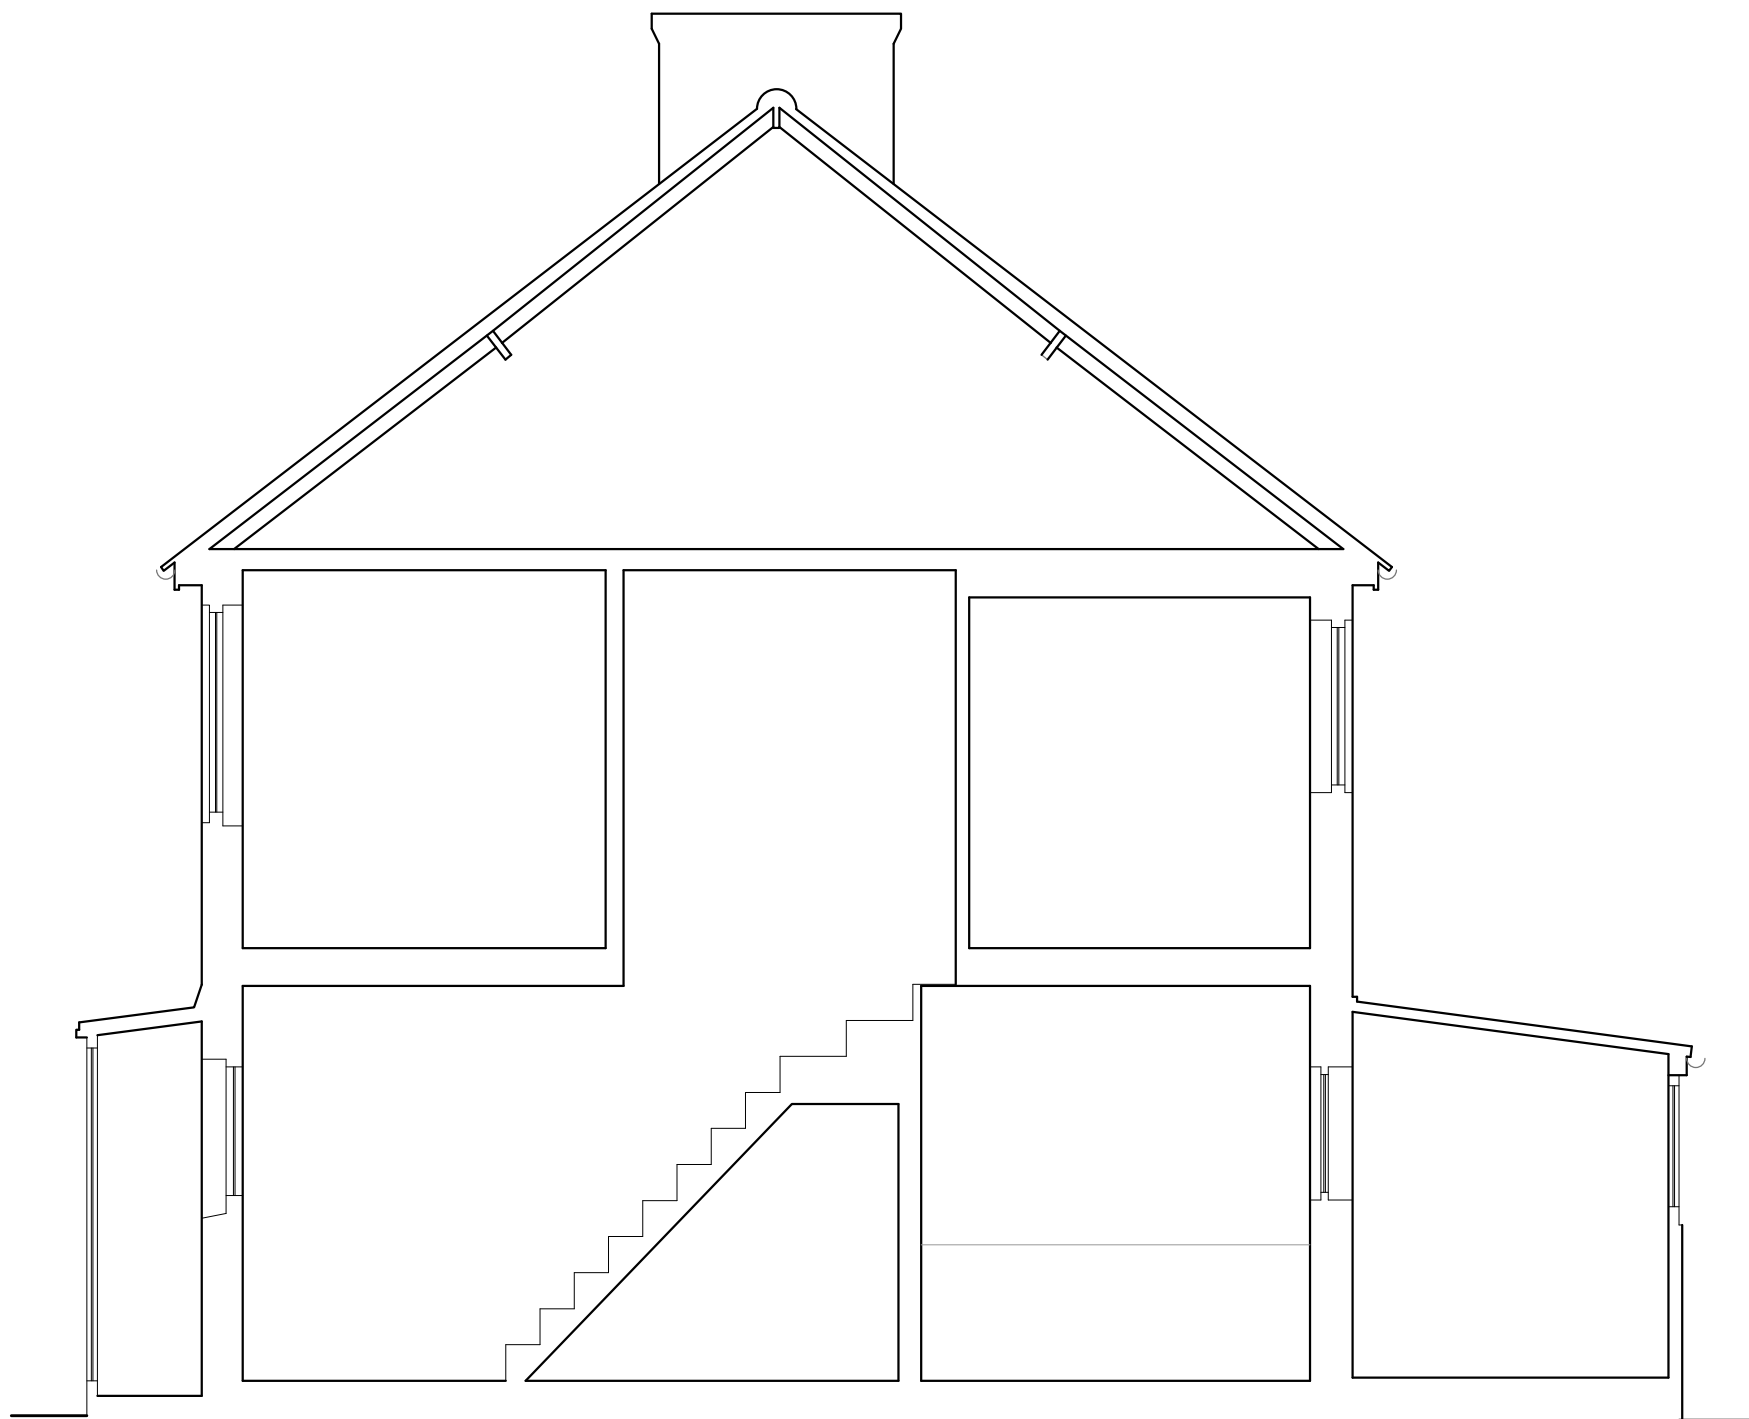

SECTION

SCALE 1:50

Disclaimer


Adjacent Properties and boundaries are shown for illustrative purposes only and have not been surveyed unless otherwise stated. All areas shown are approximate and should be verified before forming the basis of a decision. Do not scale other than for Planning purposes. All dimensions must be checked by the contractor before commencing work on site. No deviation from this drawing will be permitted without prior written consent of the architect. The copyright of this drawing remains with HMO Designers and may not be reproduced in any form without prior written consent.

Notes

Drawing based on survey information by others and subject to planning, building regulation and other statutory approvals.

Drawing Key

- Existing Walls
- New Walls
(External Alterations Completed Under PDR)
- Demolished Walls / Sanitaryware
- Rooflights Above

 

SCALE 1:50



Our Studio // Galtcombe house, Copnor Rd, Portsmouth
Our Number // 023 5244 3501
Our Email // hello@hmodesigners.co.uk
Our Website // hmodesigners.co.uk

Project

22 Trosley Avenue, Gravesend

Drawing Title

Existing Elevations and Section

Drawing Number

HD0087 - PL002

Scale

1:50 @A1

Issue Status

Preliminary

Drawn

ZK

Date

April 2024