


Scale 1 : 200

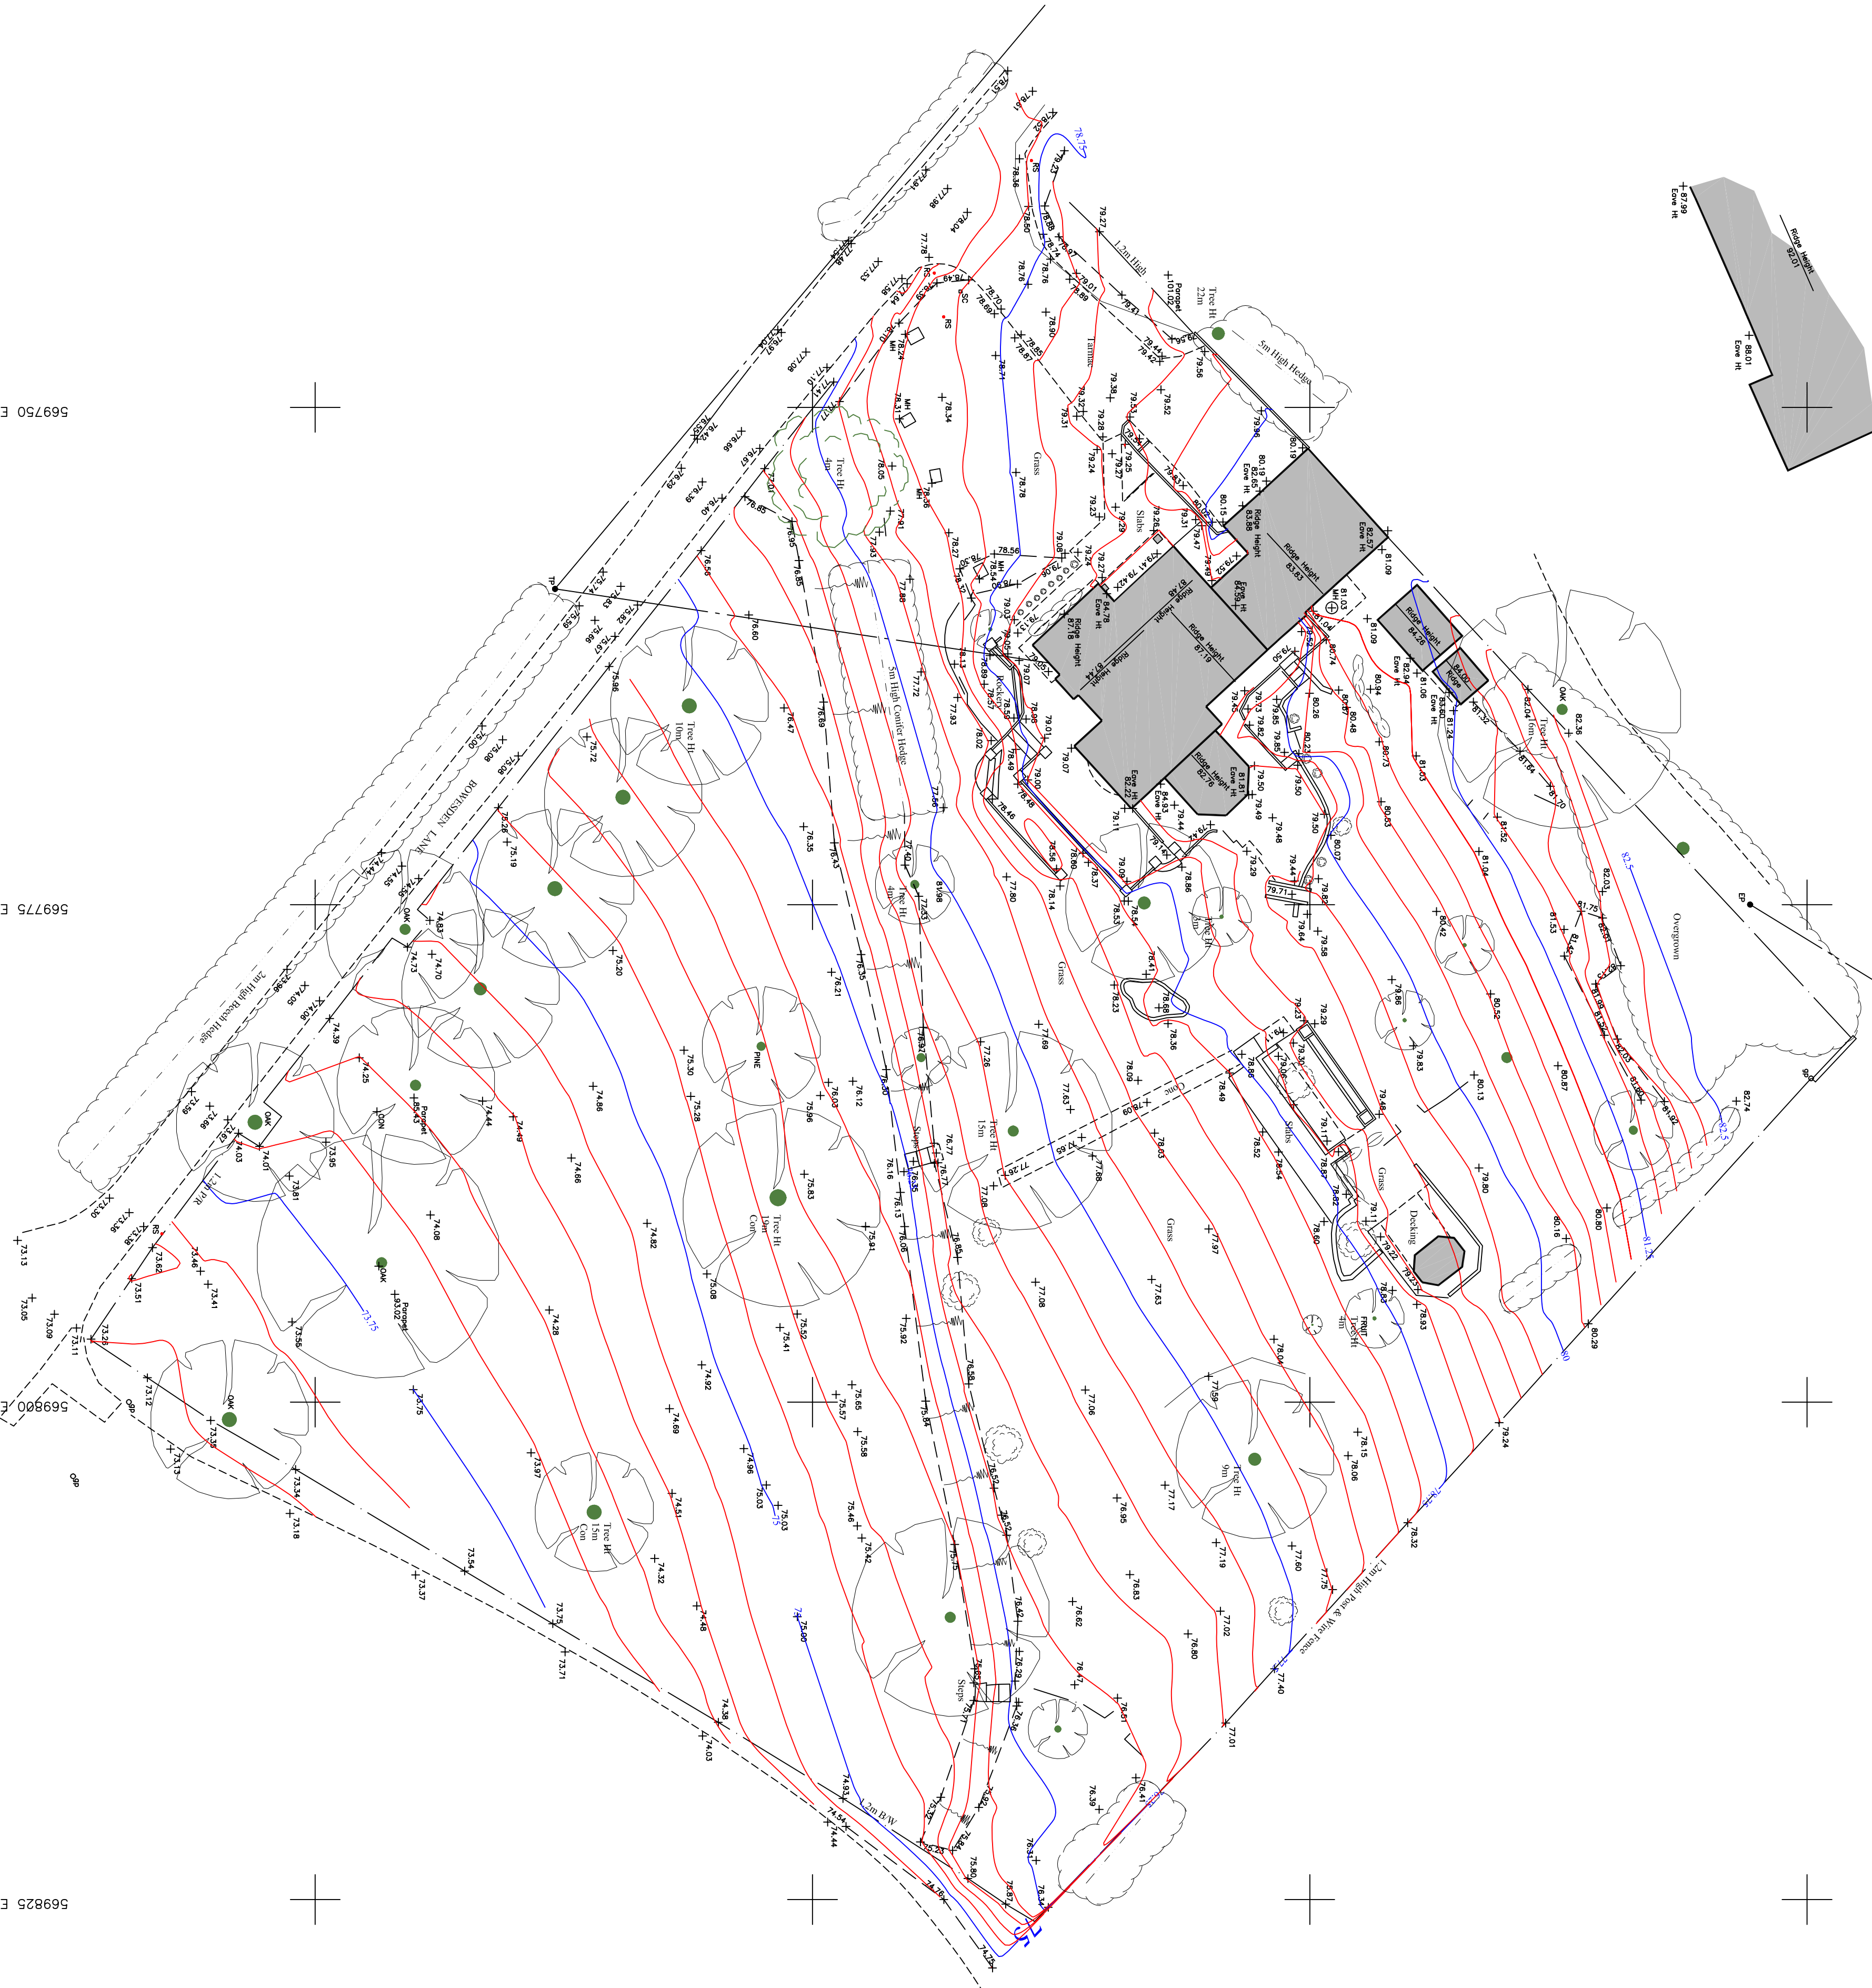

LINETYPE MENU

Bank	---
Building	---
Kerb	---
Foliage	---
Hedge	---
Pipe	---
Verge	---
Wall	---
Track	---
Fence	---
Telephone	---
Electric	---
Water line	---
Tree	---
Spread/Trunk Dia Height	---
Manhole	---
FMS	---
Grid Cross	---

LEGEND

AV	Air Valve	RS	Road Sign
BL	Bollard	SC	Shop Cock
BM	Bench Mark	SR	Summer
BP	Boundary Point	SV	Stop Valve
BT	British Telecom Cover	TL	Threshold Level
CATV	Cable Television Cover	TP	Telephone Pole
CL	Cover Level	WM	Water Meter
EV	Electric Power Pole	WO	Wash Out
EV	Electric Power Pole	WO	Wash Out
FL	Fire Hydrant	UTL	Unstable To Lift
FL	Floor Level	BW	Barbed Wire
FP	Fence Post	C/B	Cable Band
G	Gully	C/I	Compacted Iron
GP	Gate Post	C/L	Chain Link
GV	Gas Valve	C/P	Chestnut Piling
IC	Inspection Chamber	C/W	Chicken Wire
IL	Invert Level	I/R	Iron Railings
KO	Kerf Outlet	P/R	Post & Rail
LC	Basement Light	P/W	Post & Wire
LP	Lamp Post	Rock	Rock Face
M	Meter	Grass Roaded	Grass Roaded
MH	Manhole Cover	Buildings & Walls	Buildings & Walls
MS	Marker	Milestone	Milestone
RG	Ridge Level	Single Gate	Single Gate

D&H Surveys Ltd
The Manor Stables, Great Somerford, Chippingham
Wiltshire, SN15 5EH.
Email: admin@dsurveys.co.uk Tel (01249) 720545
Website: www.dsurveys.co.uk Fax (01249) 721124

Topographic Surveys
Elevation Surveys
Floor Plan Surveys
Volume Surveys
As Built Drawings Surveys
Site Setting Out
Construction of Site Layouts
Rectified Photo Elevations
C.A.D Plotting Bureau

Project Name:
Fury Lea, Bowesden Lane
Shore DA12 3LA

Drawing Title:
Topographic Survey

Client:
Gill Trust Homes Ltd

Date:
August 2020

Drawn
Surveyor

Site Datum
OSBM Reference

Grid Orientation
Sheet ID

Disclaimer
The client acknowledges that the survey data is correct to the indicated scale only.