




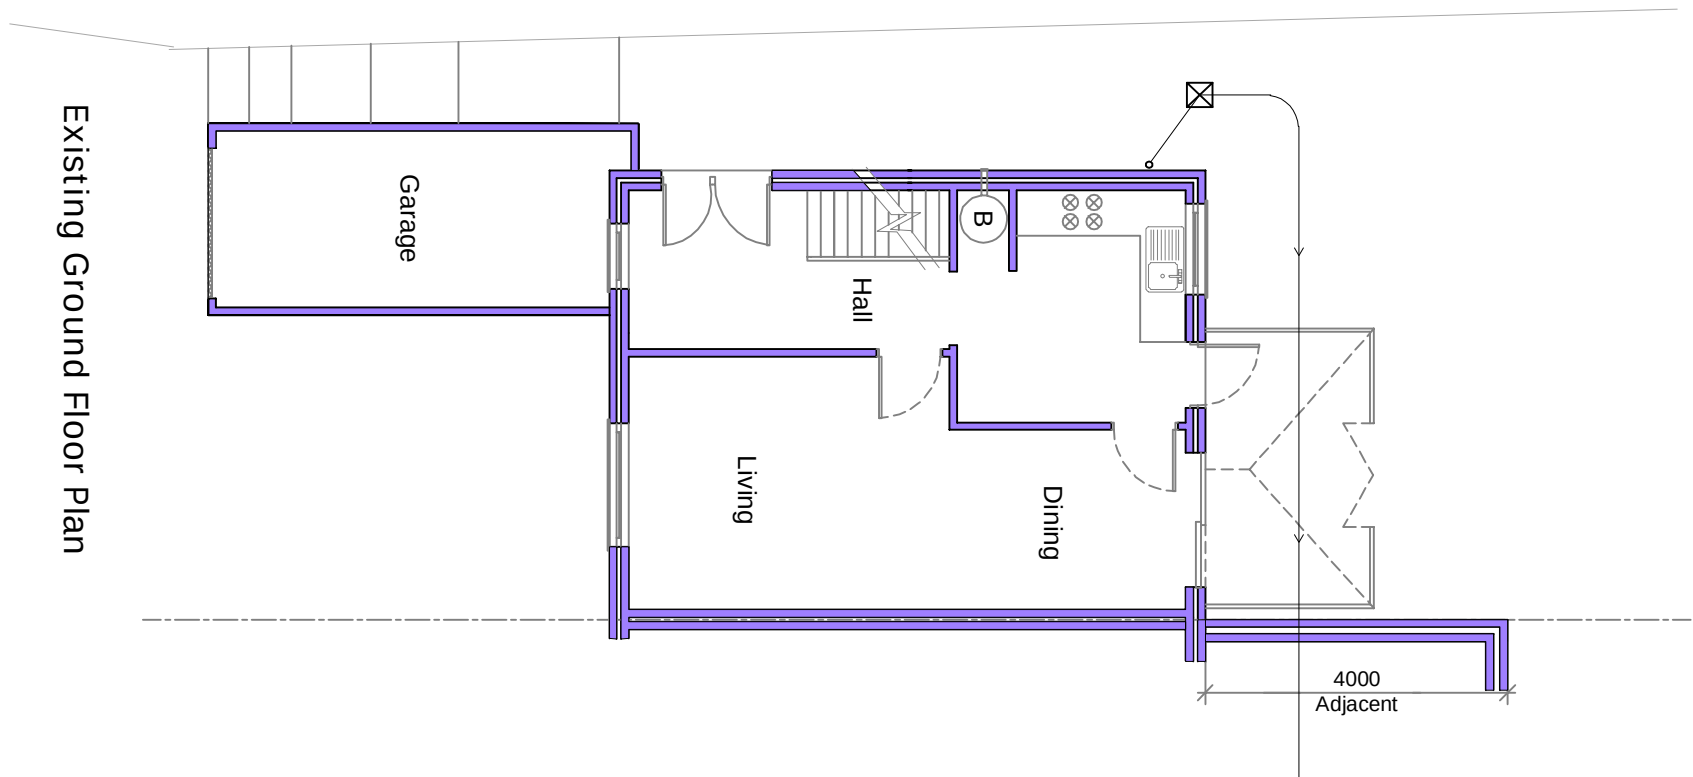


Existing Ground Floor Plan

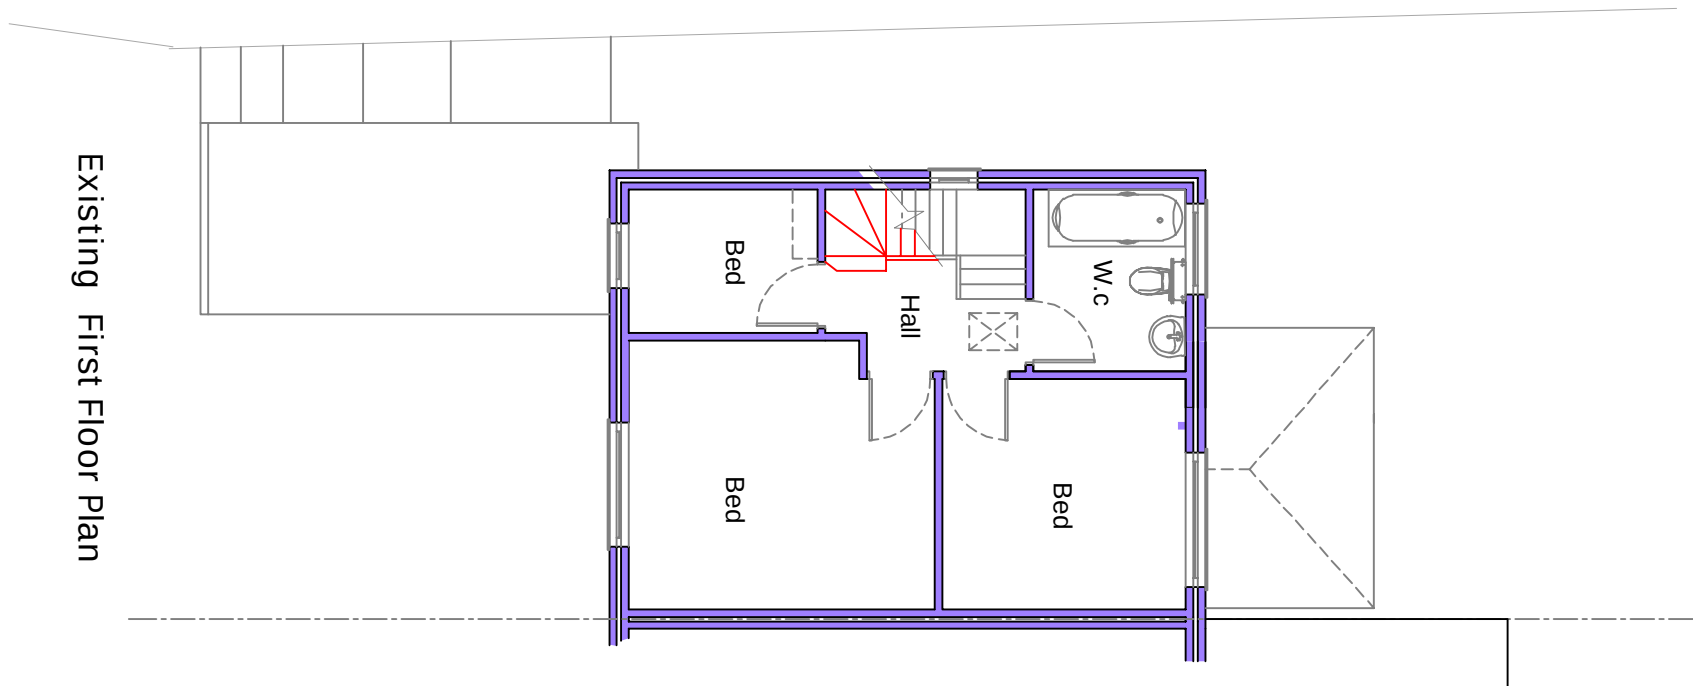


Existing First Floor Plan

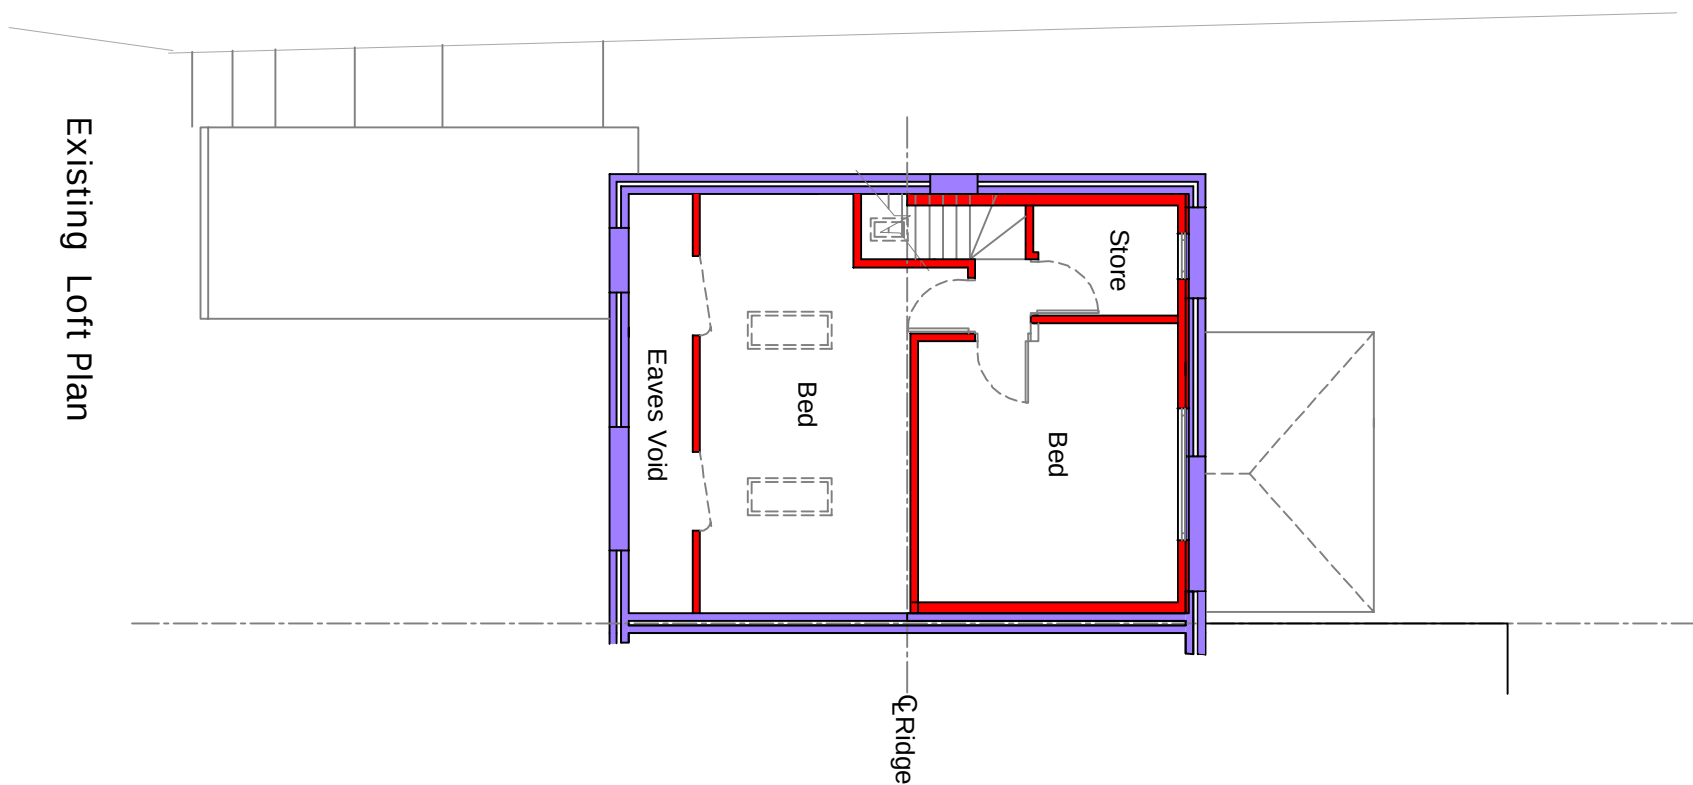


Existing Loft Plan

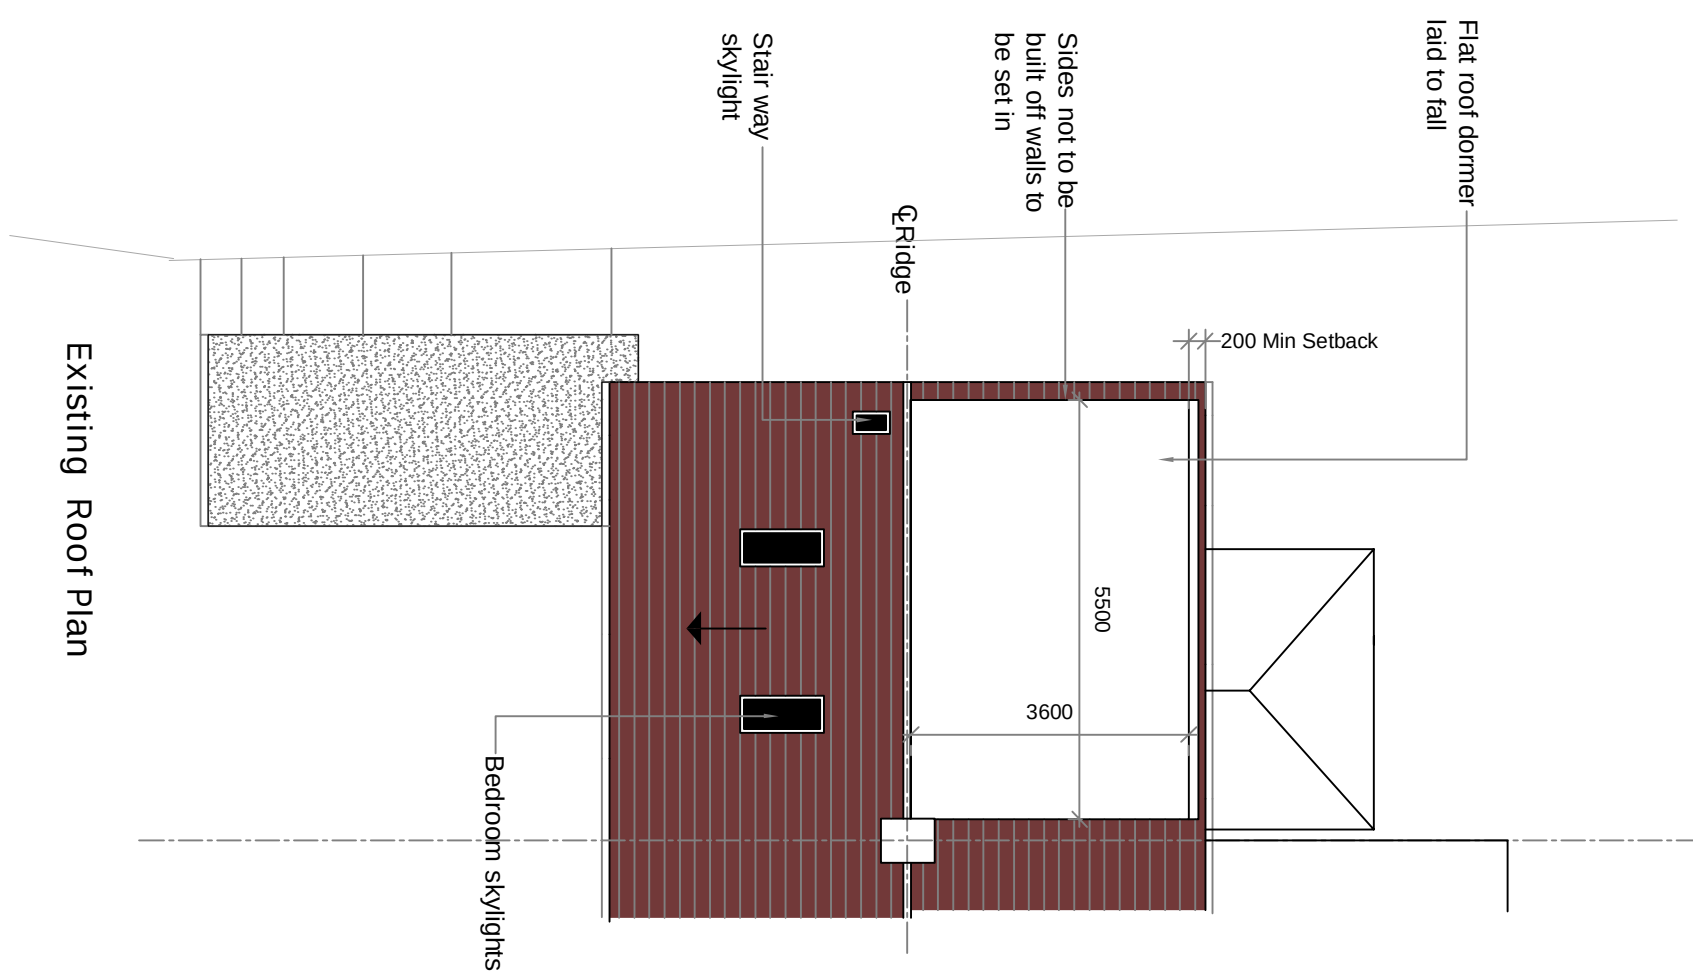


Existing Roof Plan

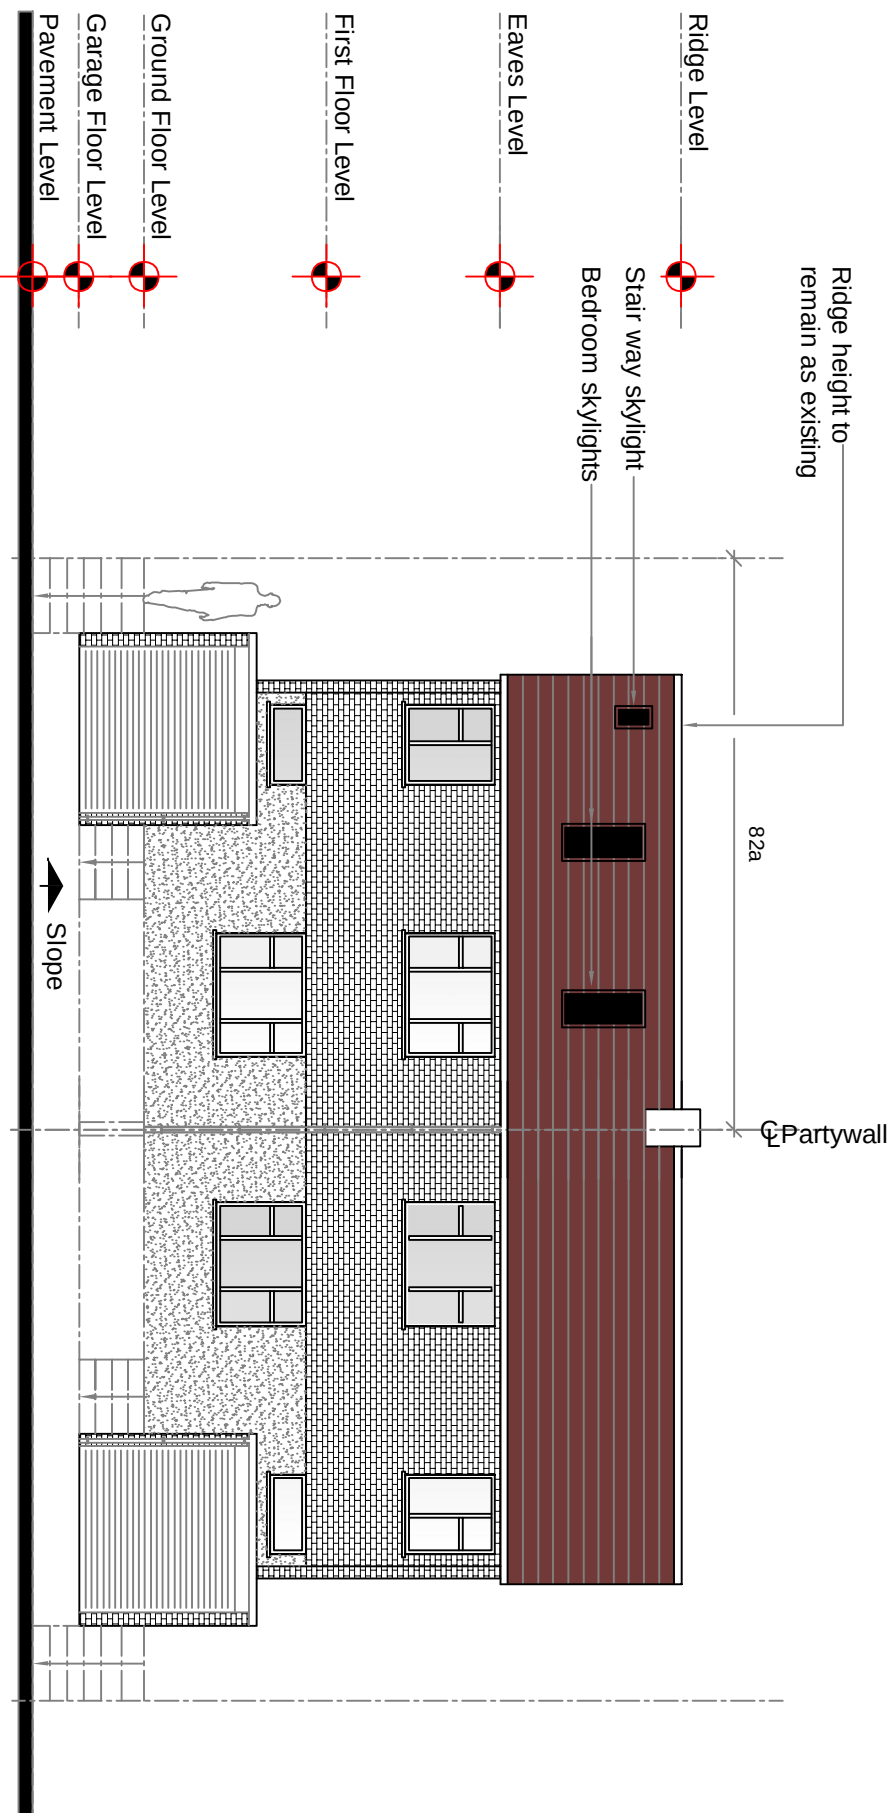


Existing Front Elevation

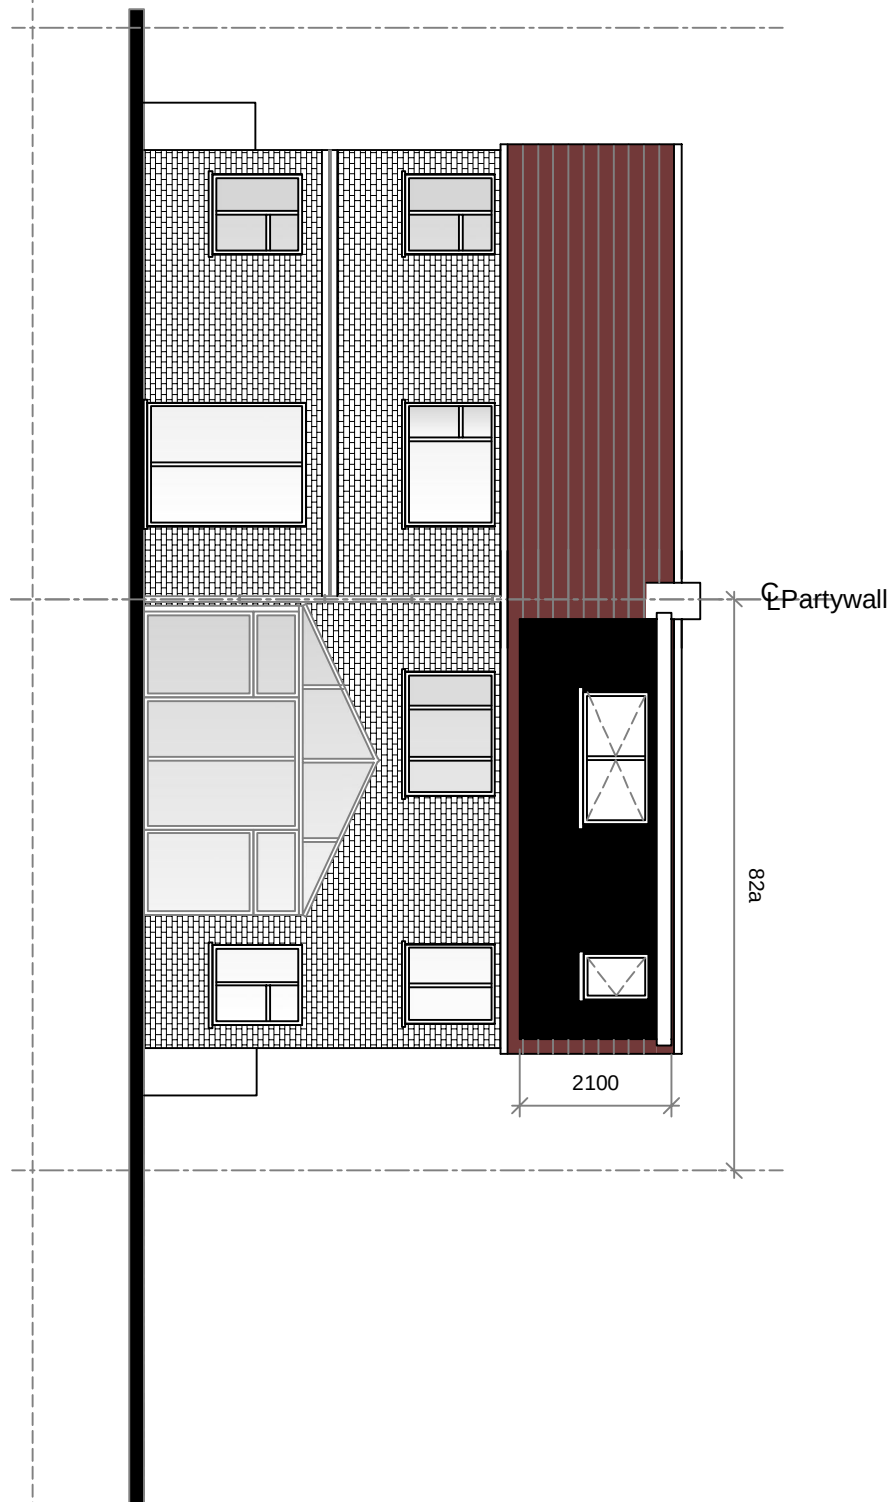


Existing Rear Elevation

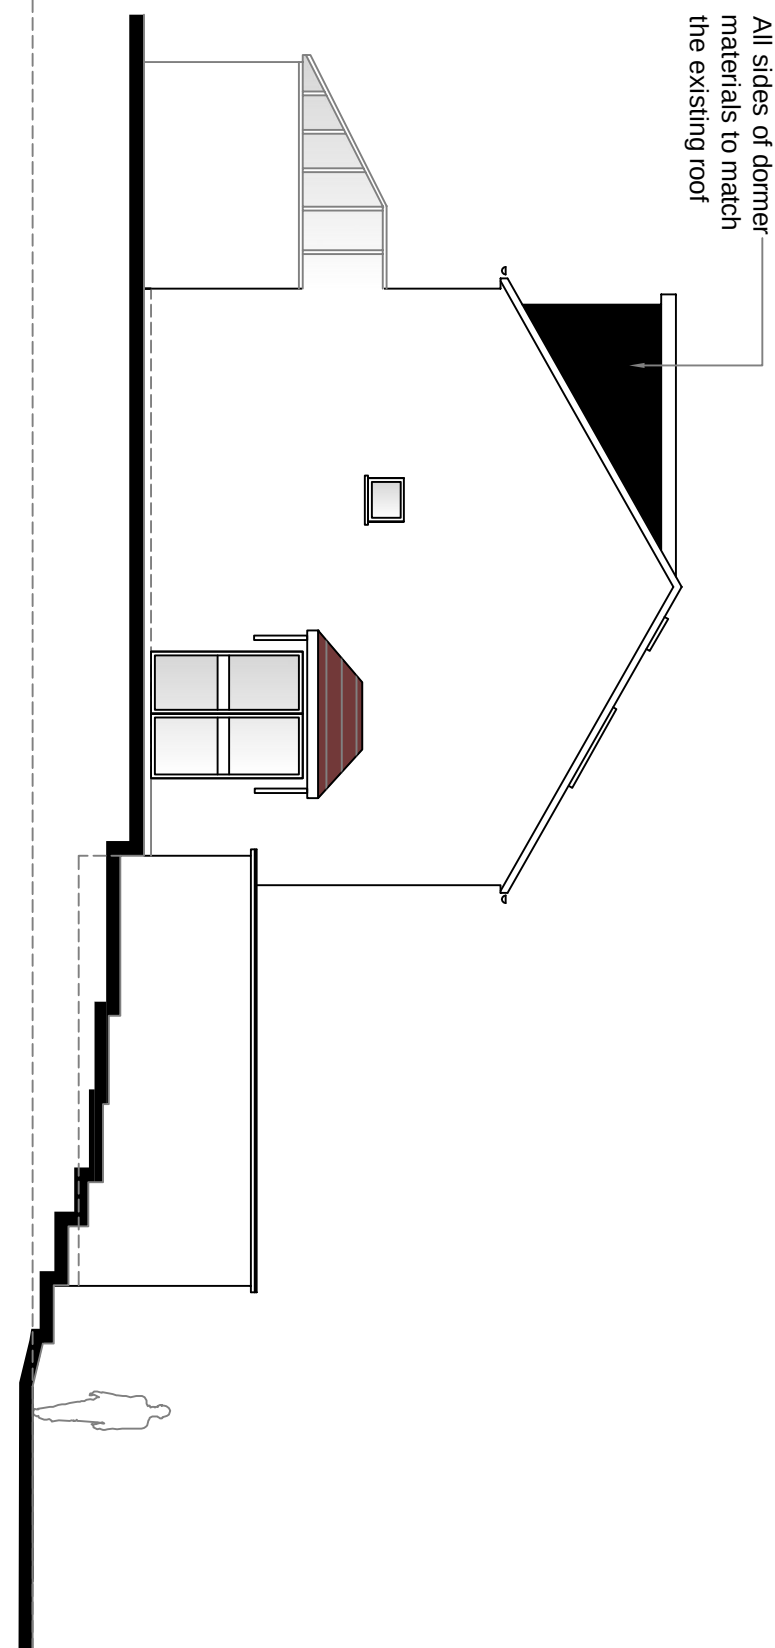

Existing Side Elevation

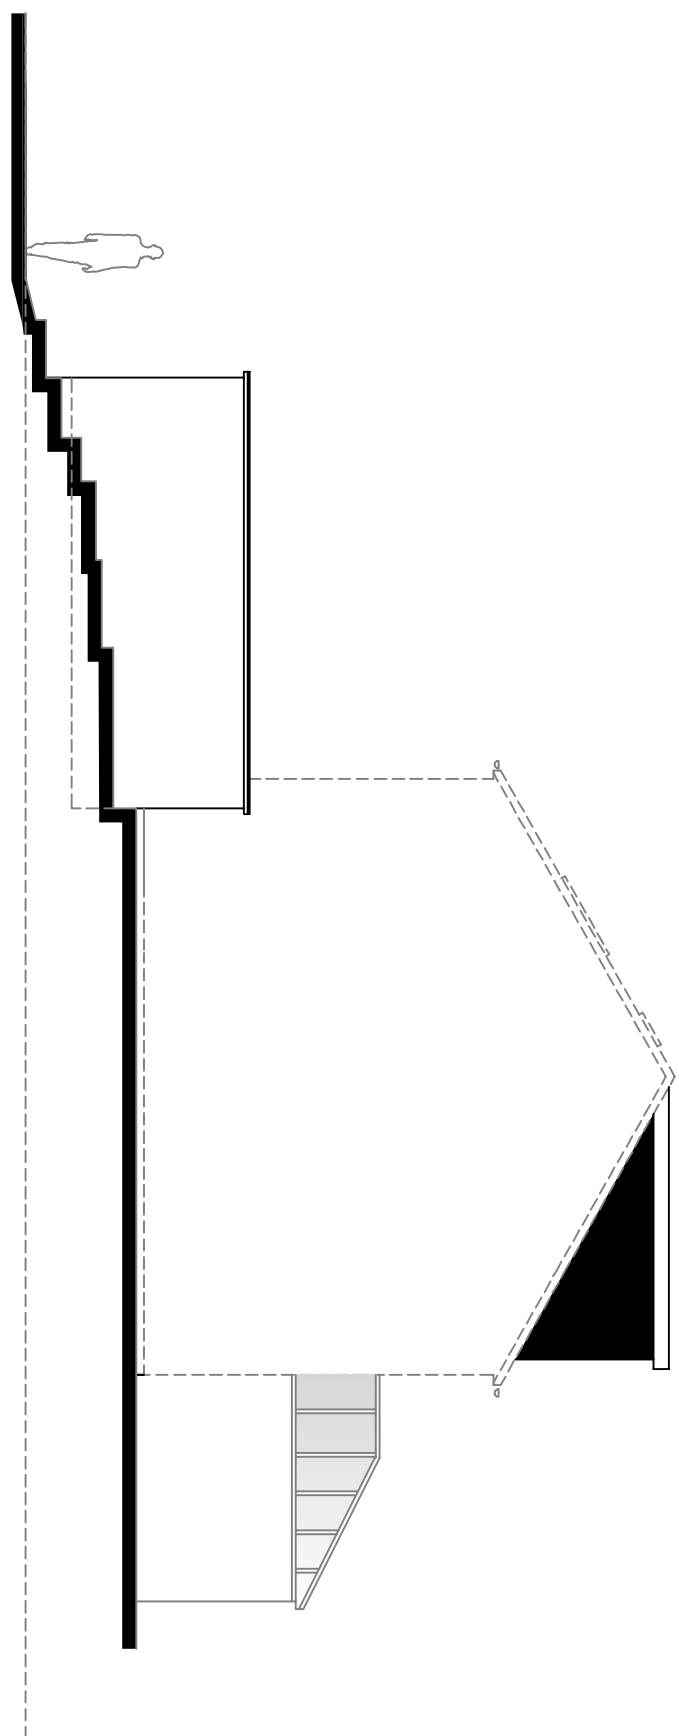

Existing Other Side Elevation

 

P1	ISSUED TO PLANNING	XX.03.22	W.C.
Rev		Date	By
			
Structural & Architectural Solutions			
9A THE PINNACLE - 160 HIGH ROAD - CHADWELL HEATH RM6 6PN			
07340121222			
Job Title			
82a Hermitage Road Higham ME3 7DD			
Drawing Title			
Existing Plans			
Scale	Date		
1:100 @ A1	DEC`22		
Job No.	Draw No.	Rev	
51-1000-989	S03	P1	