




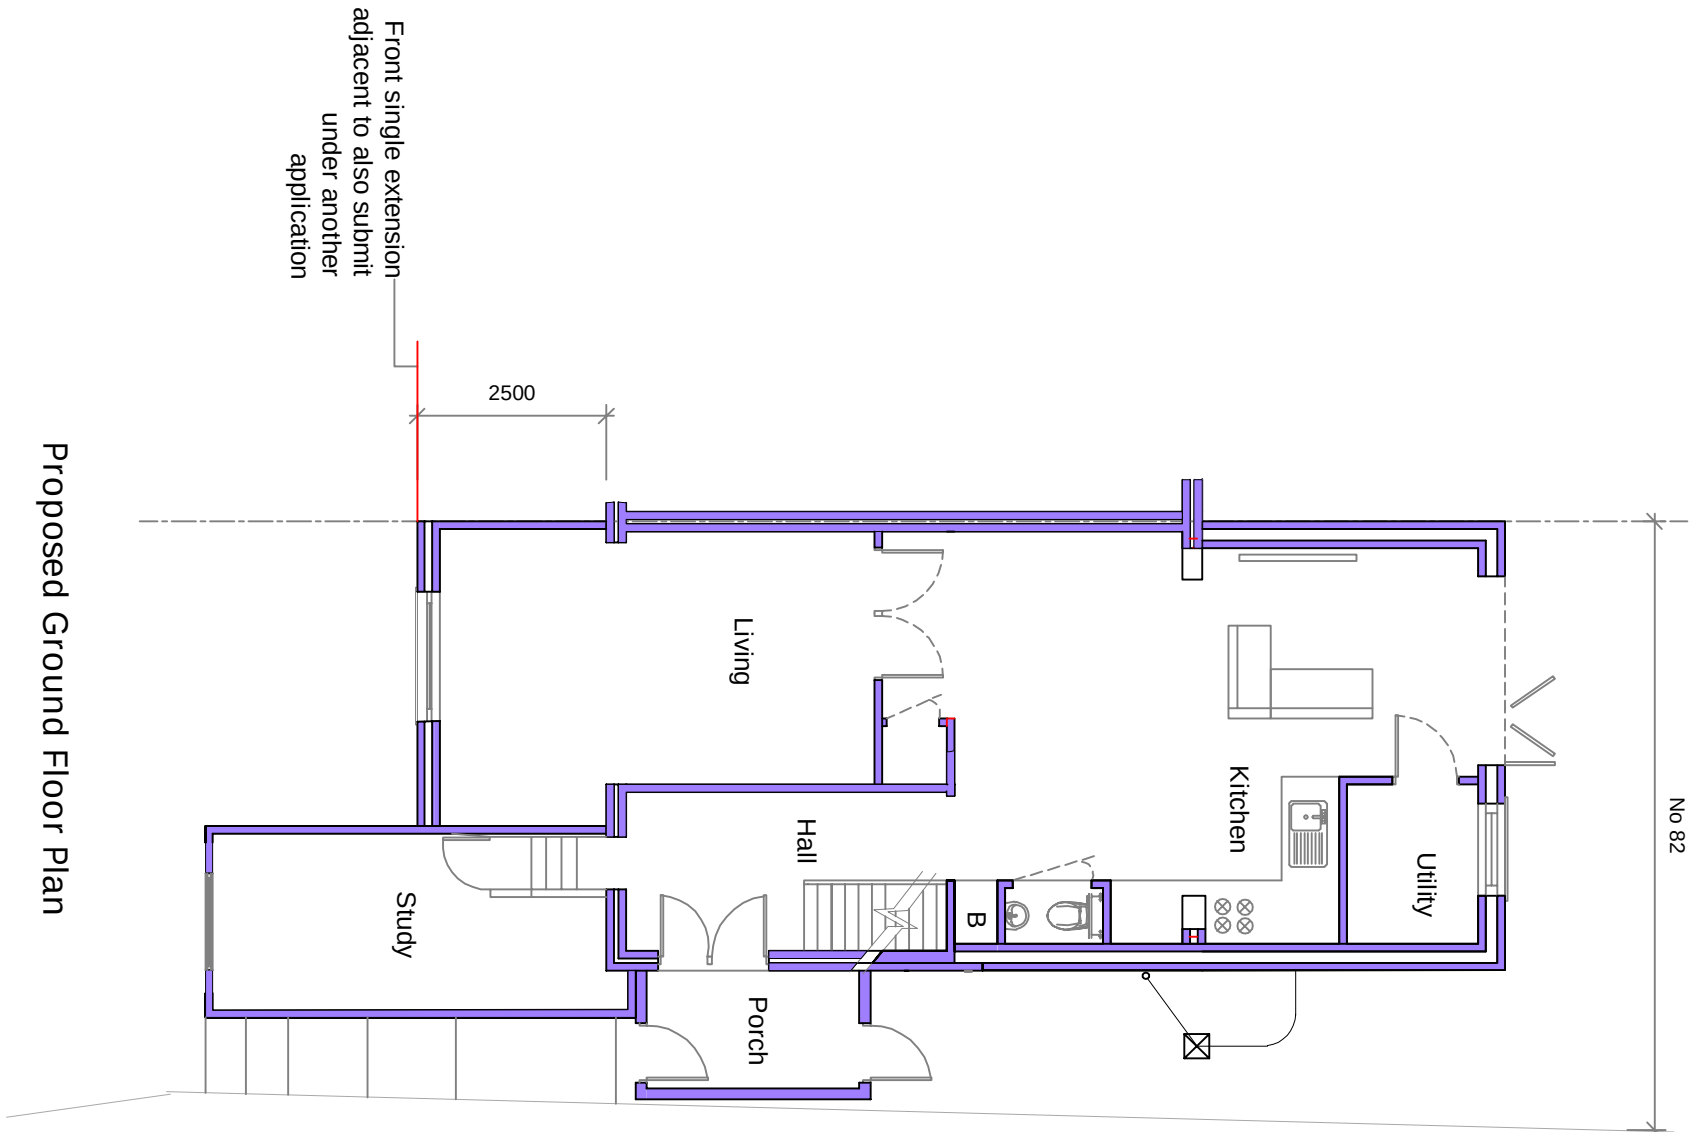


Proposed Ground Floor Plan

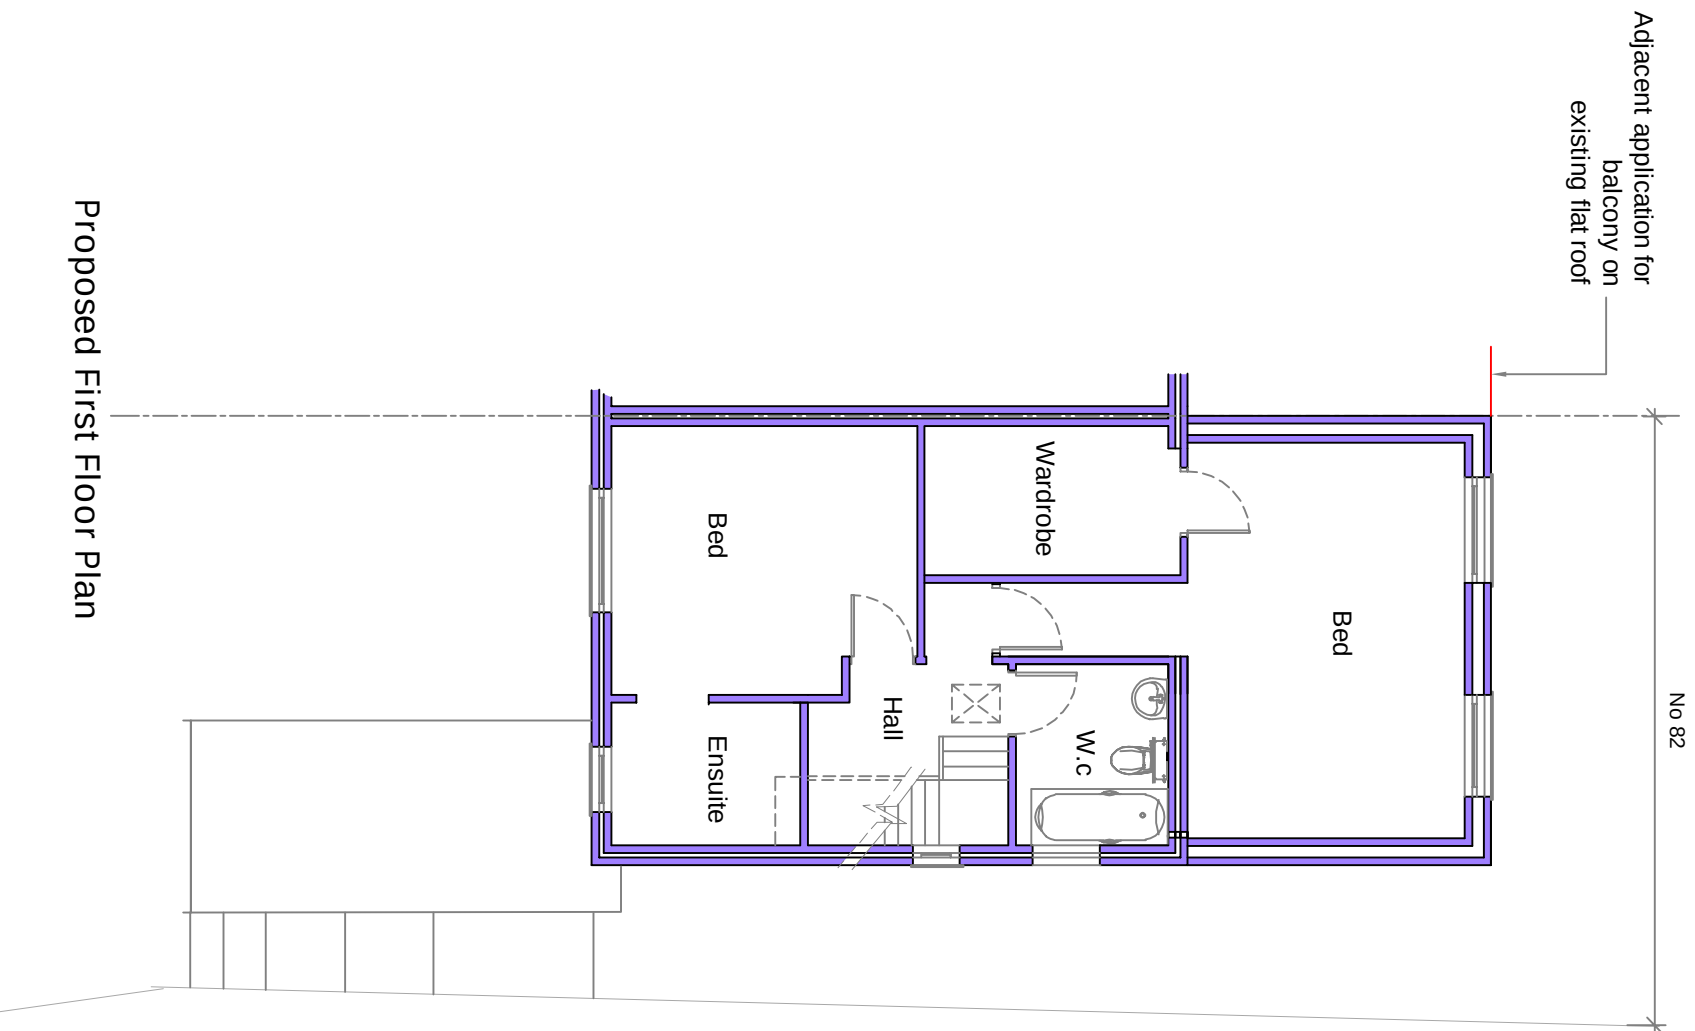


Proposed First Floor Plan

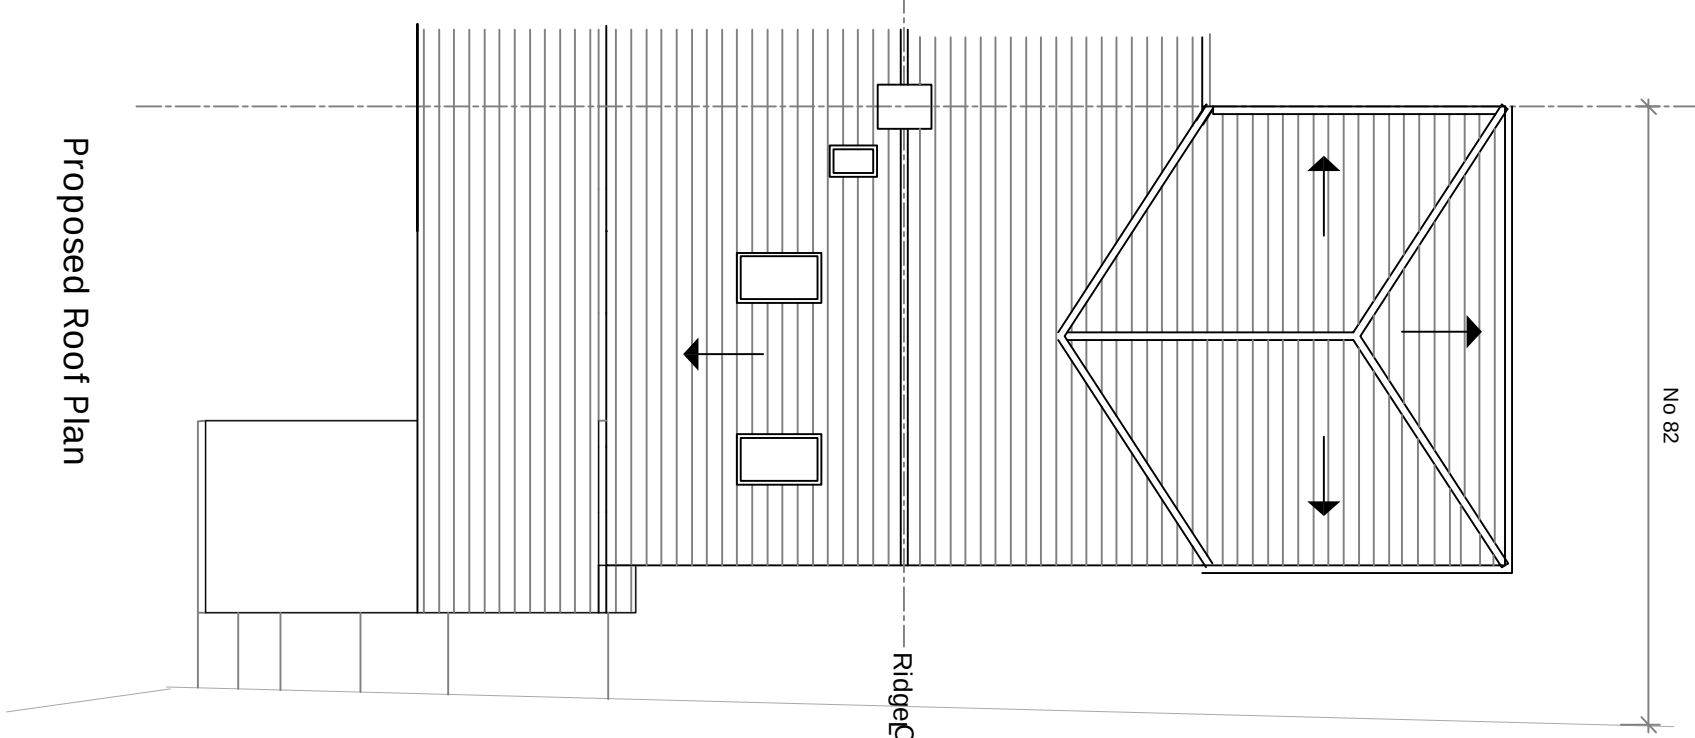


Proposed Roof Plan

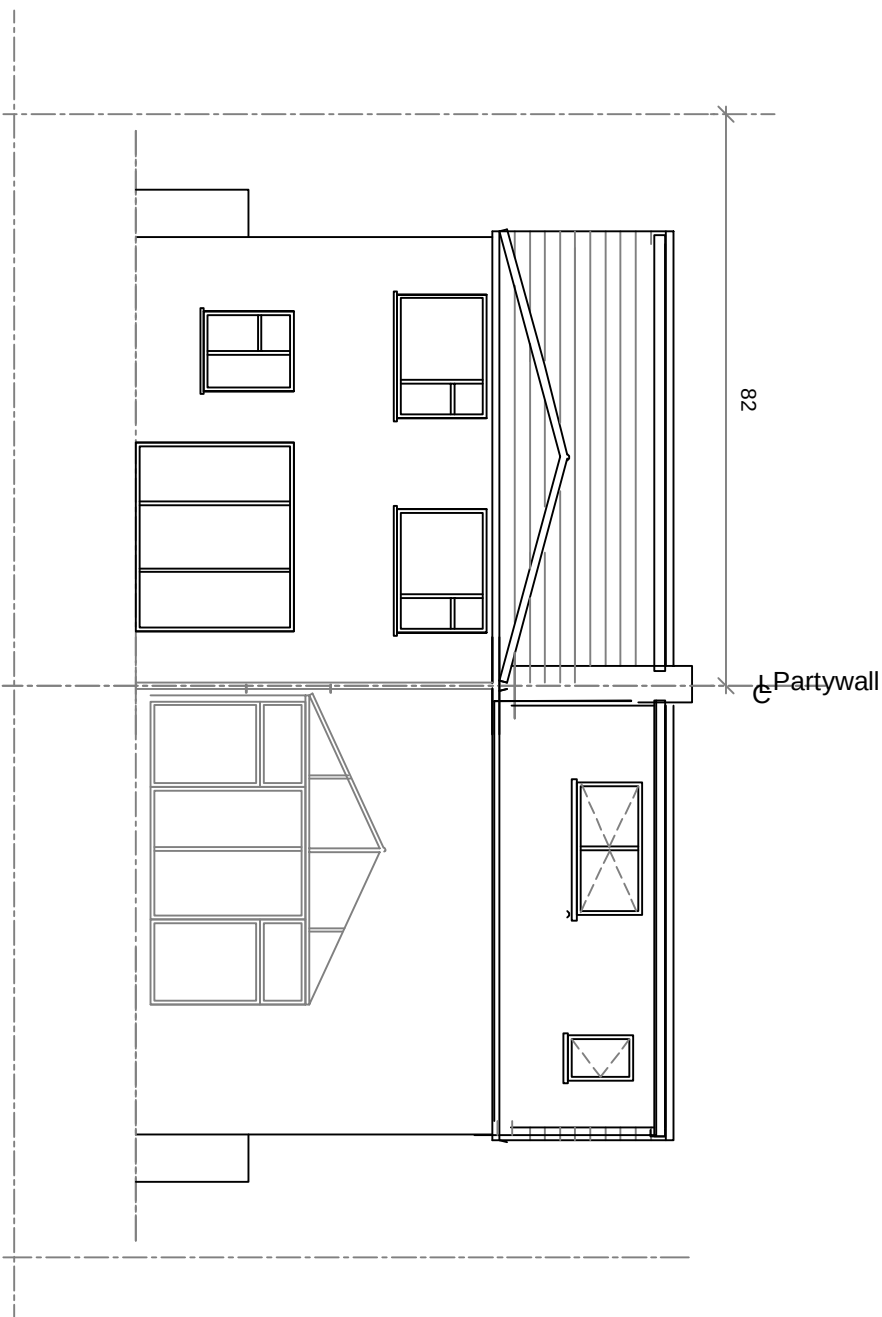


Proposed Front Elevation

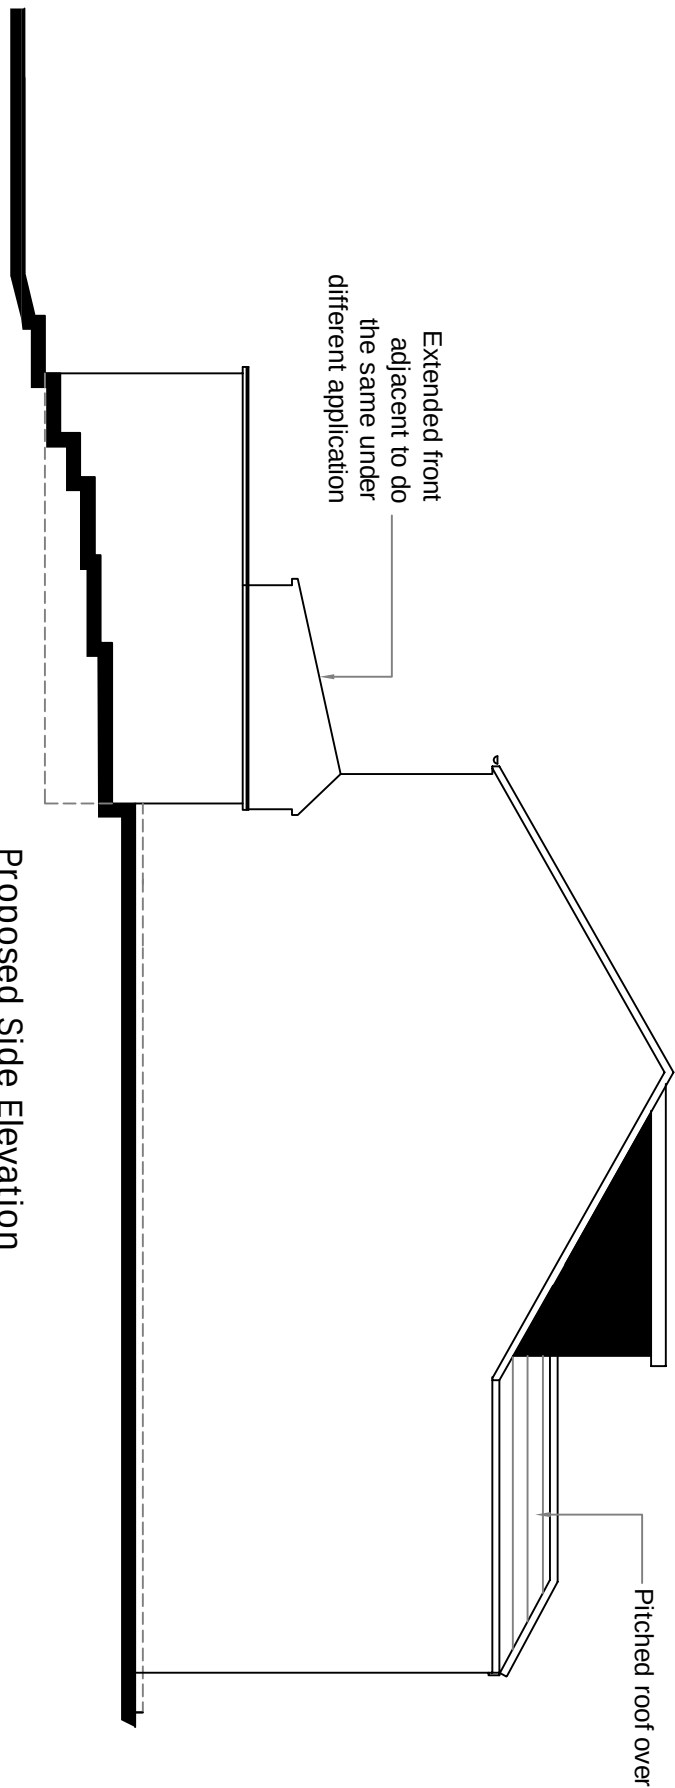

Proposed Side Elevation

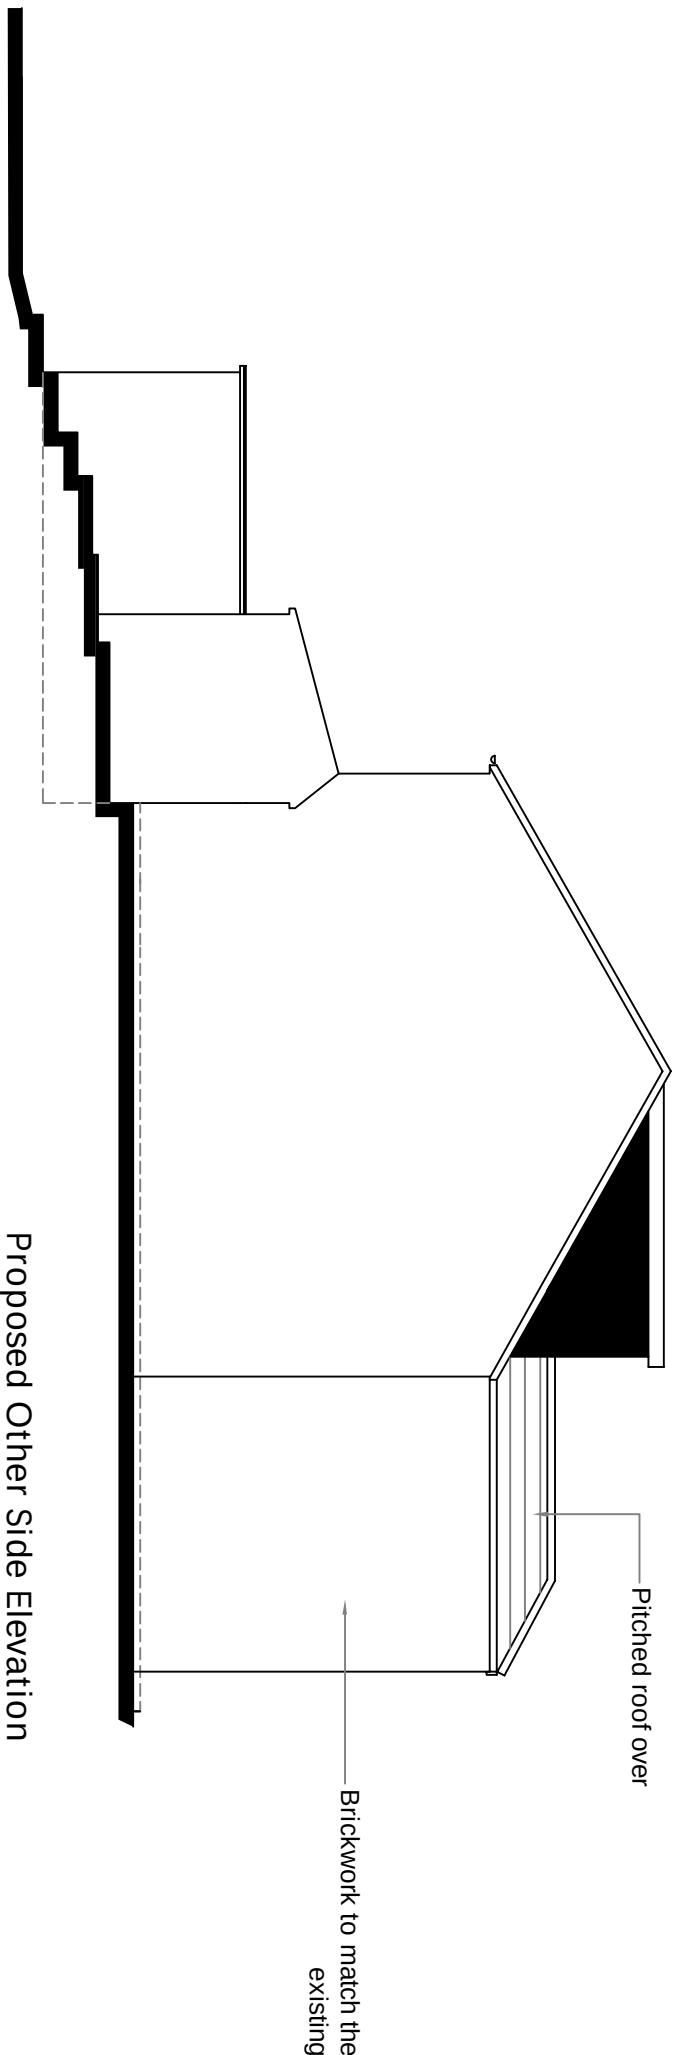

Proposed Other Side Elevation

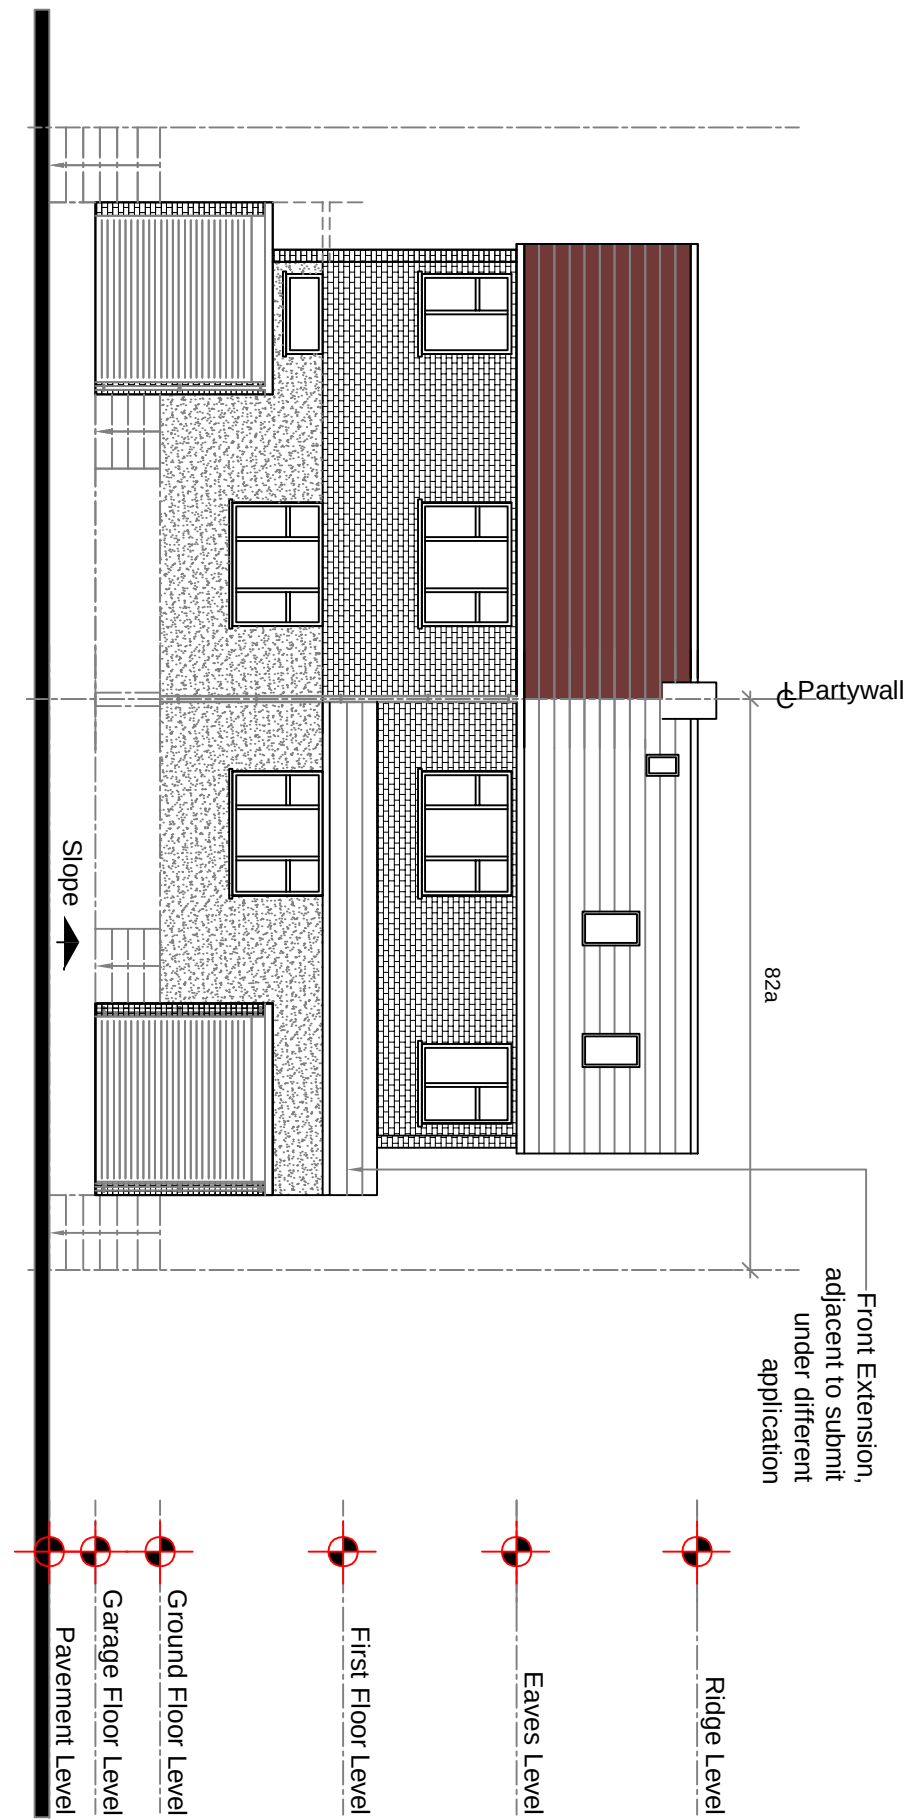

Proposed Front Elevation



Permitted
Development

PI	ISSUED TO PLANNING	XX.03.22	WC
Rev		Date	By



Structural & Architectural Solutions
9A THE PINNACLE - 160 HIGH ROAD - CHADWELL HEATH RM6 6PN
07340121222

Job Title

82 Hemitage Road Higham ME3 7DD

Drawing Title
Proposed Double Storey Rear
Extension and front single

Scale	Date	Drawn No.	Rev
1:100 @ A1	DEC`22		
Job No.		Proj No.	
51-1000-989		S13	P1