




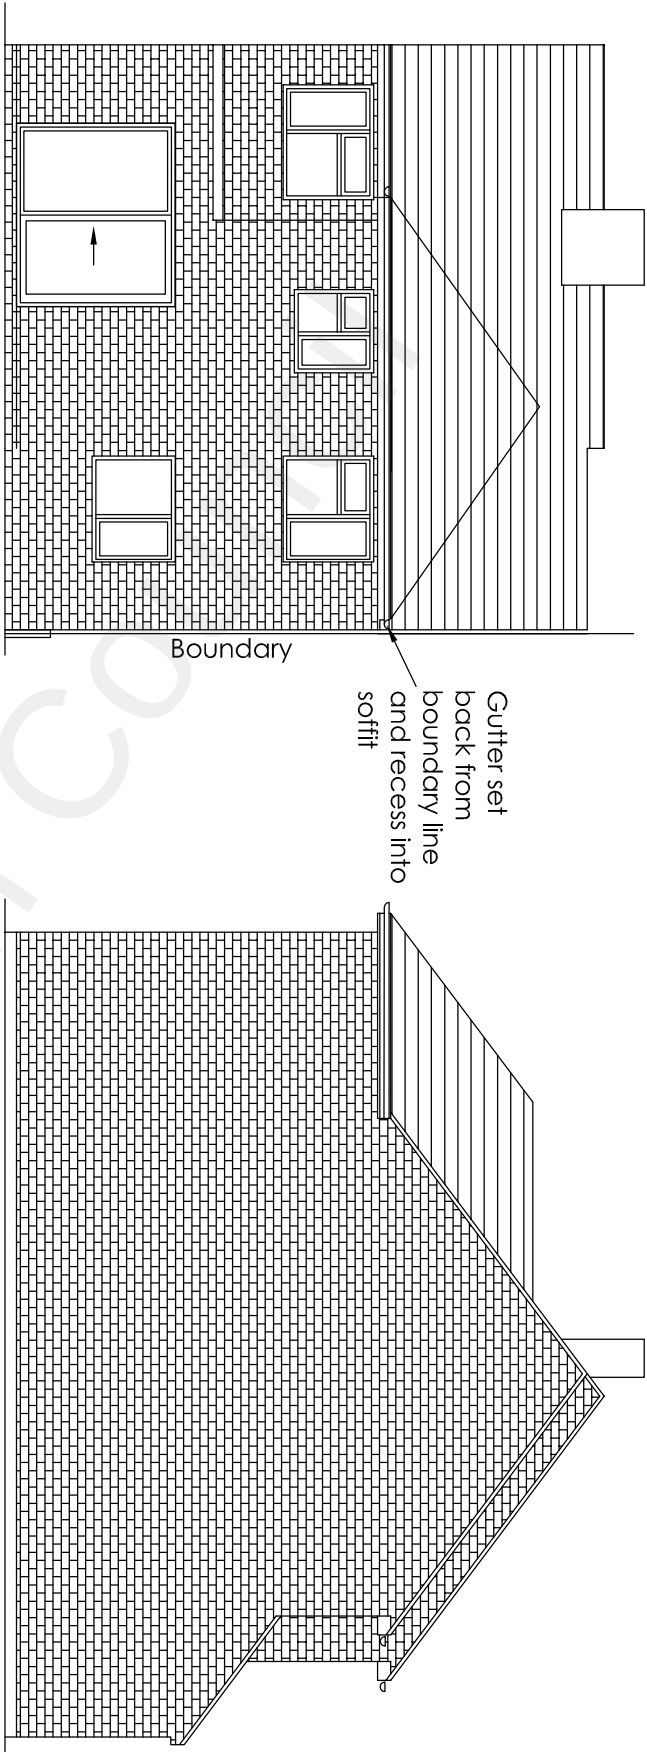


REAR ELEVATION

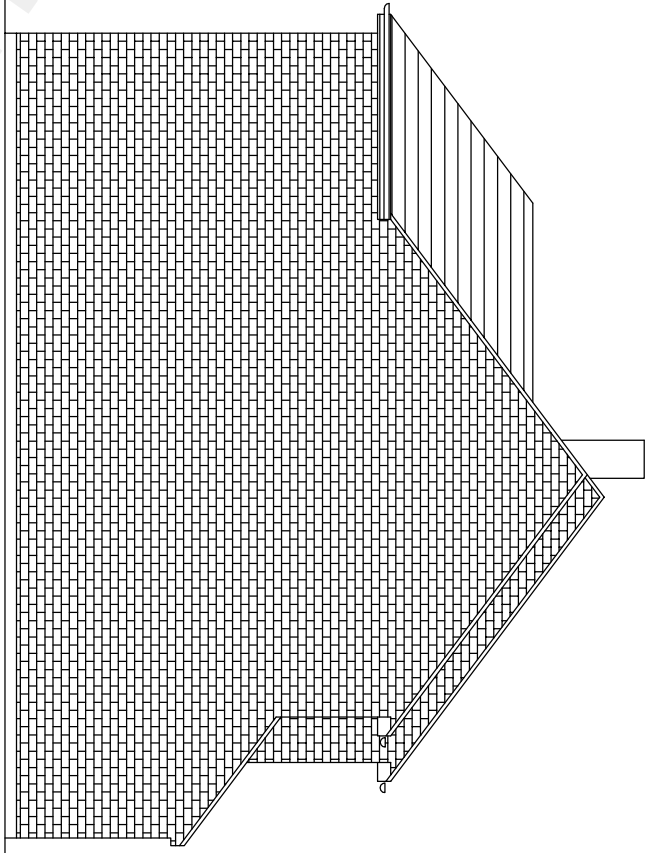


SIDE ELEVATION

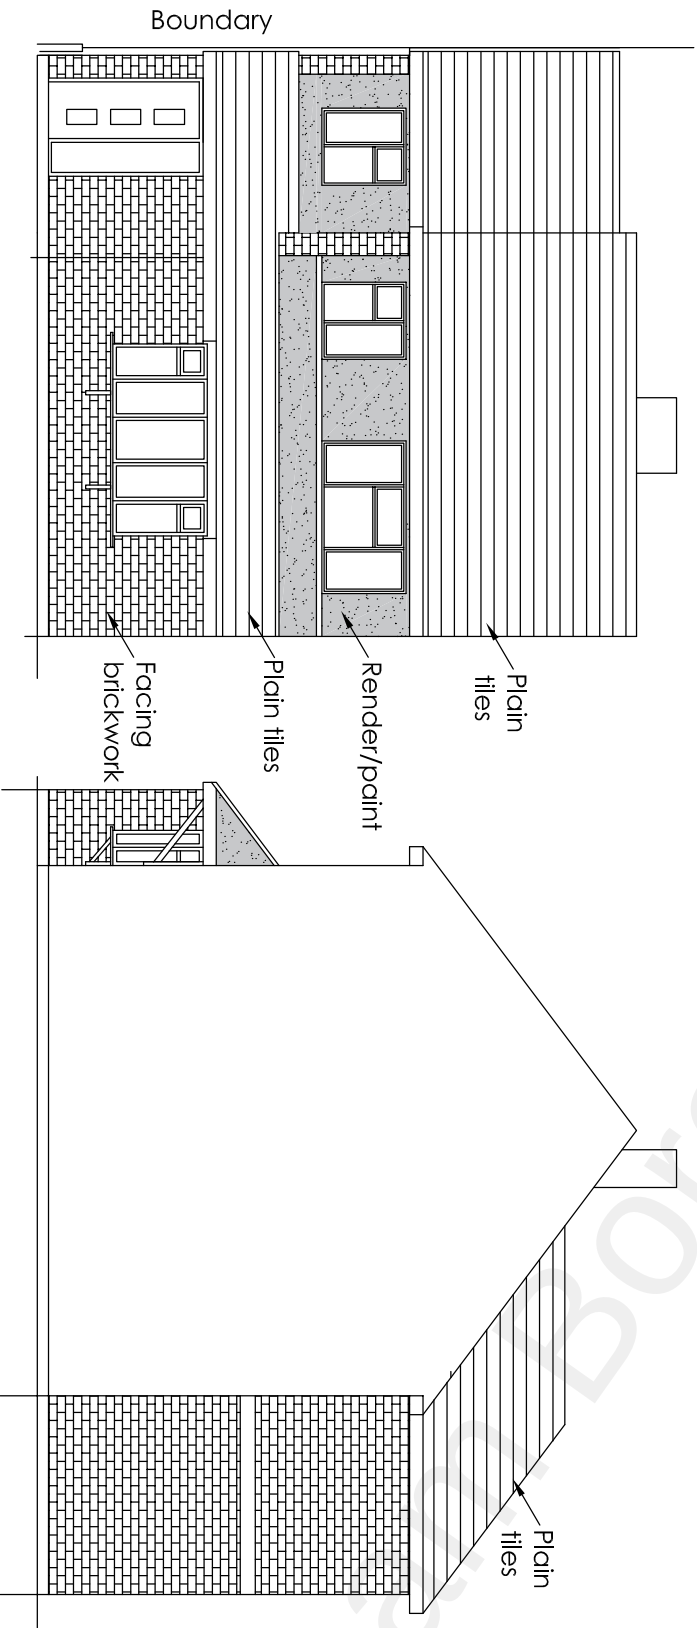

FRONT ELEVATION

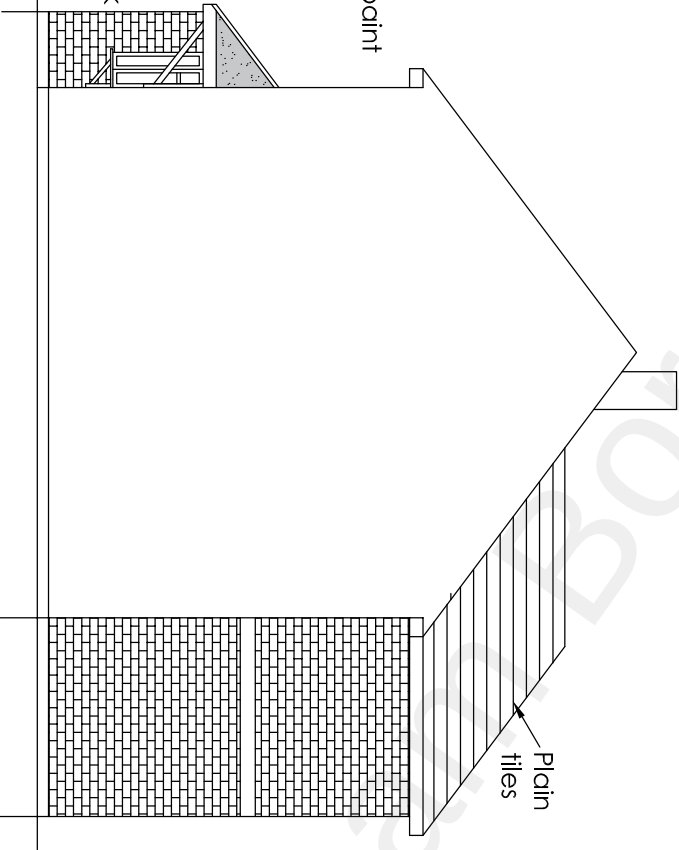

SIDE ELEVATION

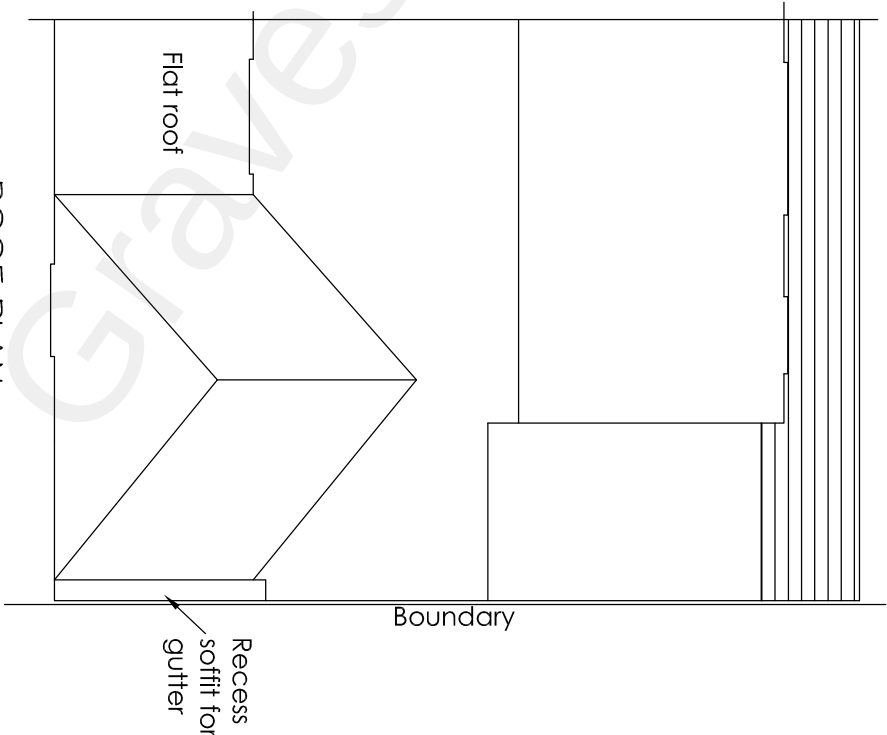

ROOF PLAN

Project		8 Sandown Road Gravesend Kent DA12 5EN Two Storey Side Extension and Relocate Rear Garage			H Channa Picaroons Maidstone Road Platt Kent TN15 8LB Tel: 07828277909 E-mail: hbchanna@tiscali.co.uk			
Drawing Title	Proposed Elevations				Drawn	Date	Scale	Drawing No.
		Rev	Description	Date	HC	Jan 2023	1:100	8SD/A3/O4

H Channa

Picaroons Maidstone Road Platt Kent TN15 8LB
Tel: 07828277909 E-mail: hbechanna@tiscali.co.uk