


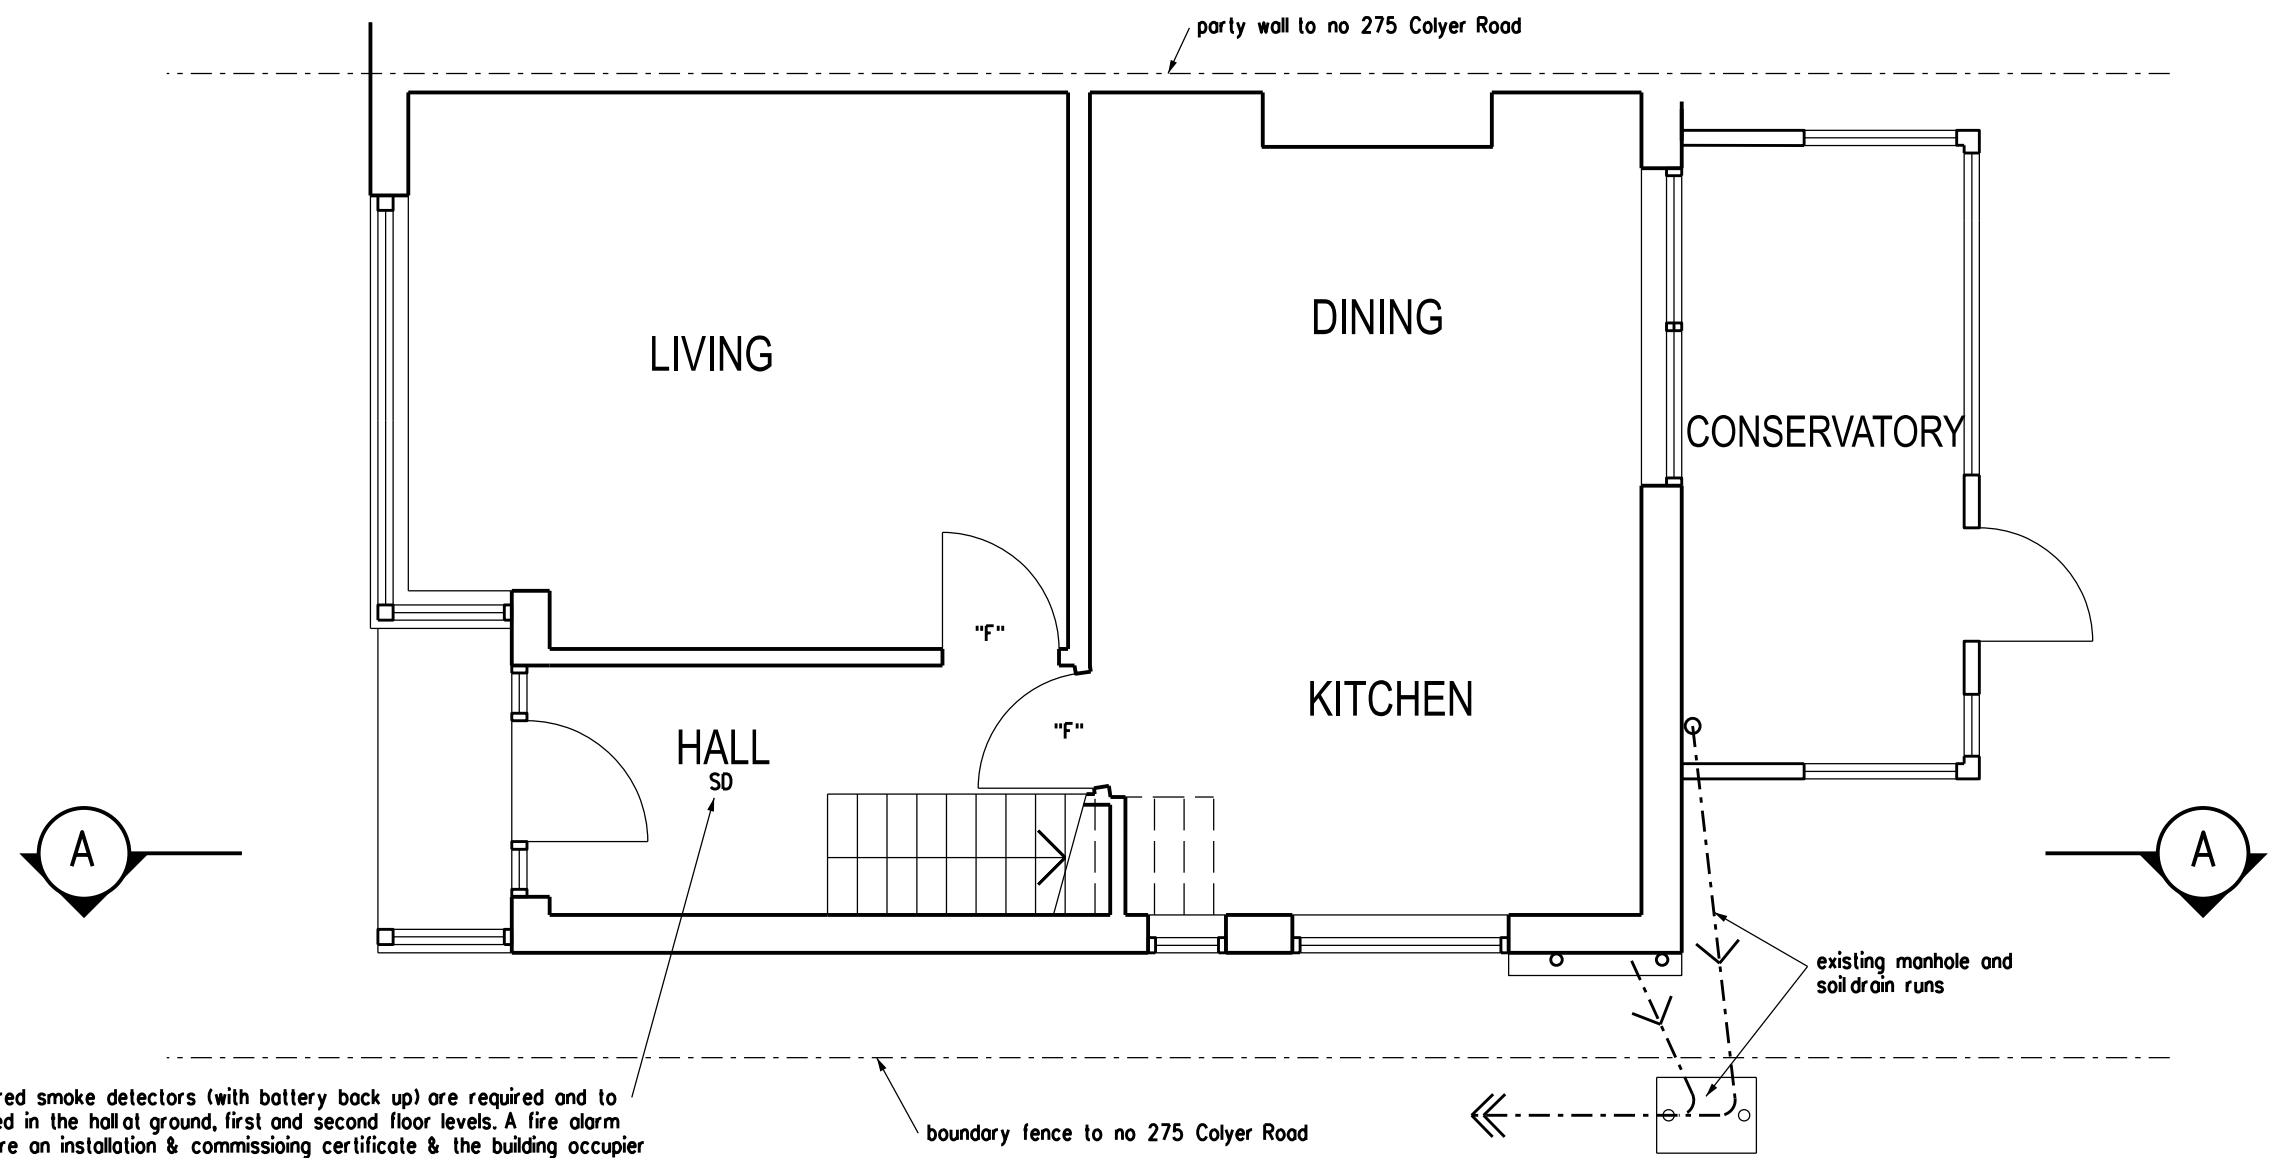

Hard wired smoke detectors (with battery back up) are required and to be located in the hall at ground, first and second floor levels. A fire alarm will require an installation & commissioning certificate & the building occupier should be provided with information on the use of the equipment and on the maintenance. This should include manufacturers instructions.

READ WITH STRUCTURAL ENGINEERS DETAILS FOR BEAMS, DORMER, JOISTS & PADSTONES

PLANNING APPLICATION

REVISION
ARCHITECT
TA ARCHITECTS
11 JOYDENS WOOD ROAD BEXLEY
KENT DA5 2HS Tel 07905 130591
ta140256@googlemail.com

JOB
PROPOSED LOFT EXTENSION
AT 275 COLYER ROAD
GRAVESEND DA11 8AT

DRAWING
PROPOSED GROUND FLOOR PLAN

SCALE
1:50 AT A3
DATE
JAN 2025

DRAWING NO.
JH/04

