


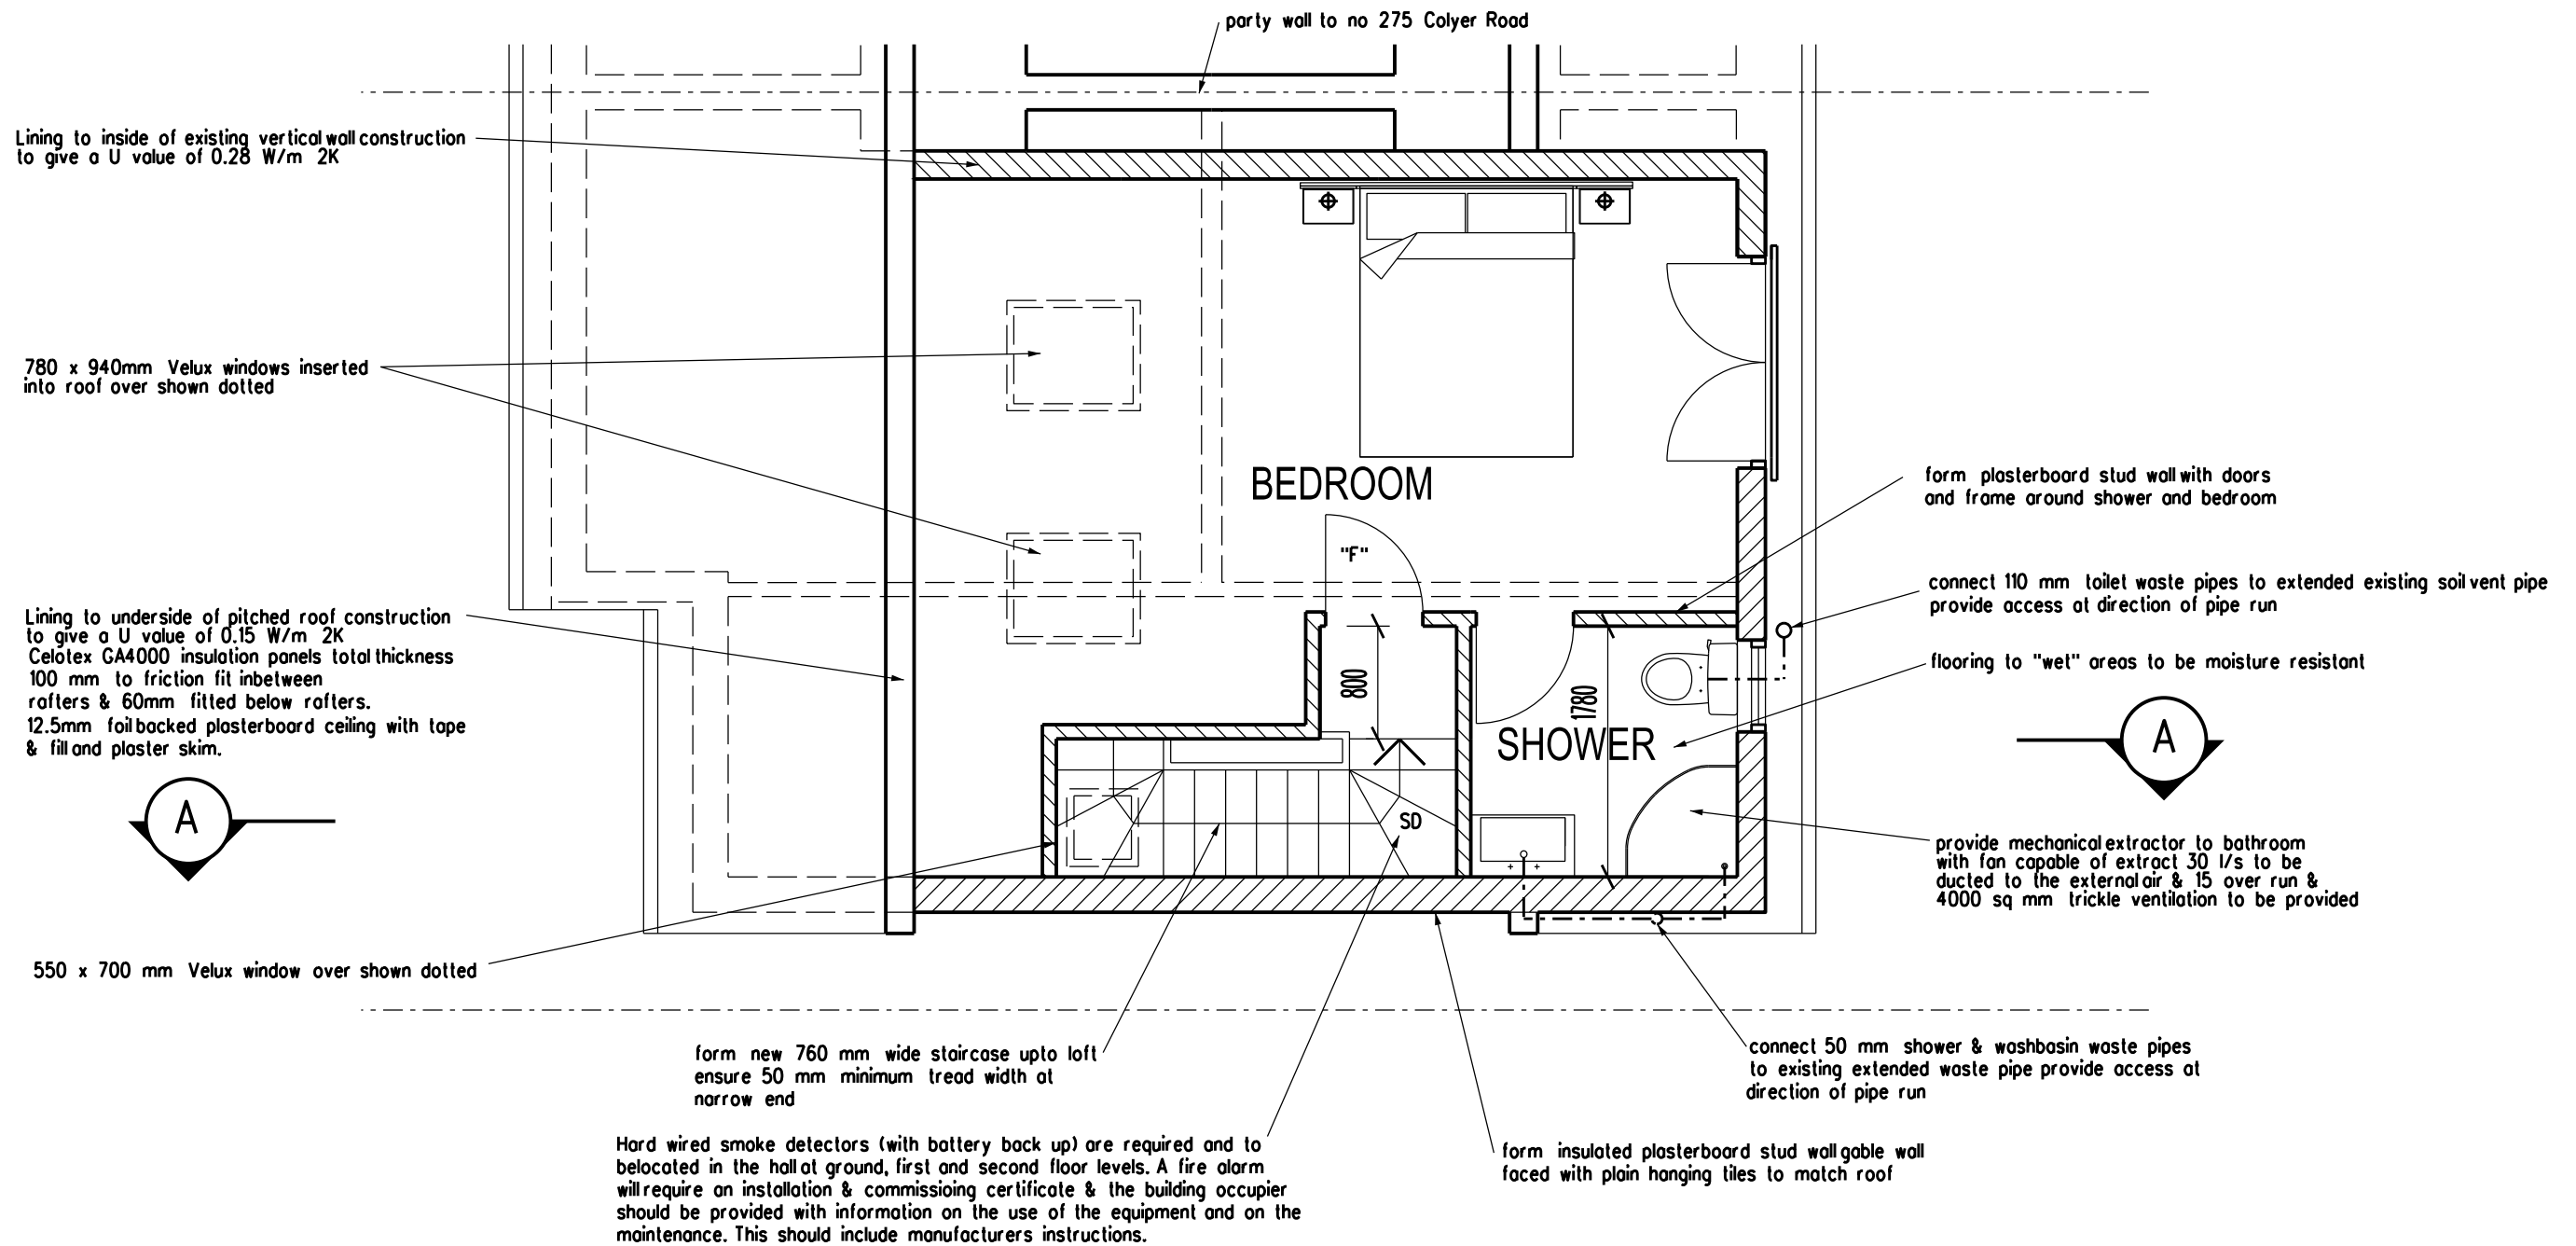

READ WITH STRUCTURAL ENGINEERS DETAILS FOR
BEAMS, DORMER, JOISTS & PADSTONES

PLANNING APPLICATION

REVISION DATE

ARCHITECT

TA ARCHITECTS

11 JOYDENS WOOD ROAD BEXLEY

KENT DA5 2HS Tel 07905 130591

ta140256@googlemail.com

JOB

PROPOSED LOFT EXTENSION

AT 275 COLYER ROAD

GRAVESEND DA11 8AT

DRAWING

PROPOSED LOFT FLOOR PLAN

SCALE

1:50 AT A3

DATE

JAN 2025

DRAWING NO.

JH/06

