


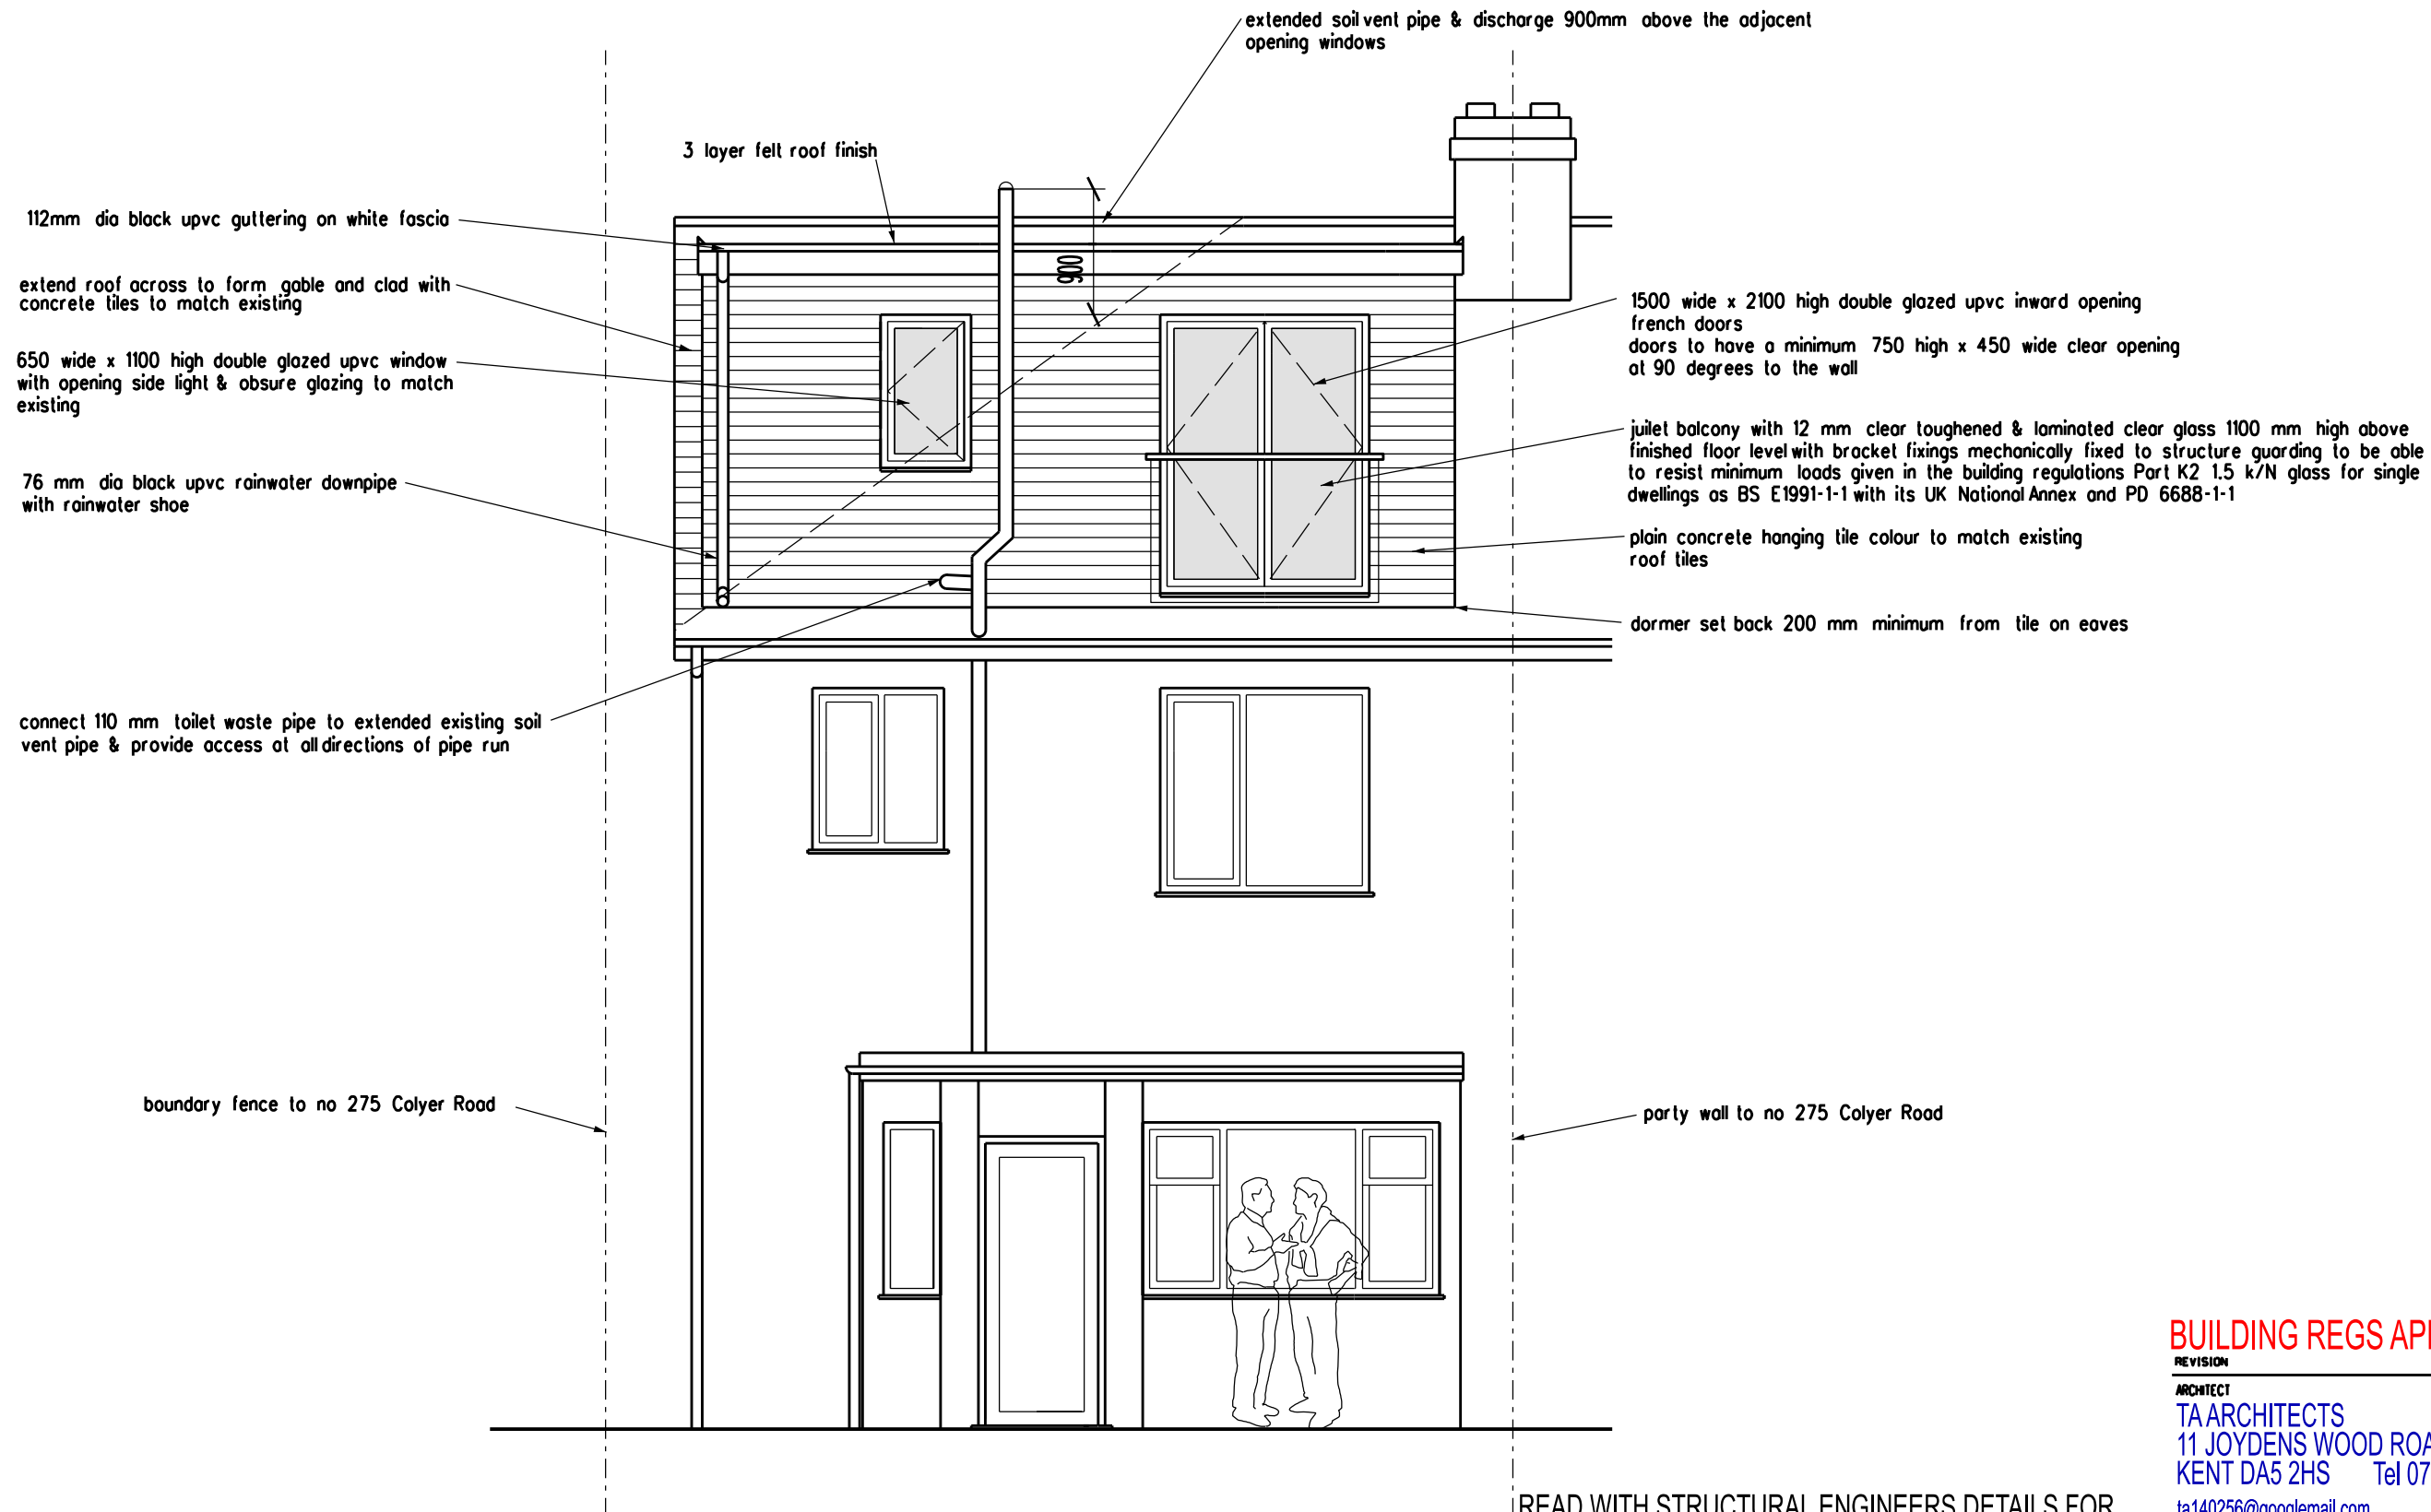

BUILDING REGS APPLICATION

REVISION
ARCHITECT
TA ARCHITECTS
11 JOYDENS WOOD ROAD BEXLEY
KENT DA5 2HS Tel 07905 130591
ta140256@googlemail.com

JOB
PROPOSED LOFT EXTENSION
AT 275 COLYER ROAD
GRAVESEND DA11 8AT

DRAWING
PROPOSED REAR ELEVATION

SCALE
1:50 AT A3
DATE
JAN 2025

DRAWING NO.
JH/09