


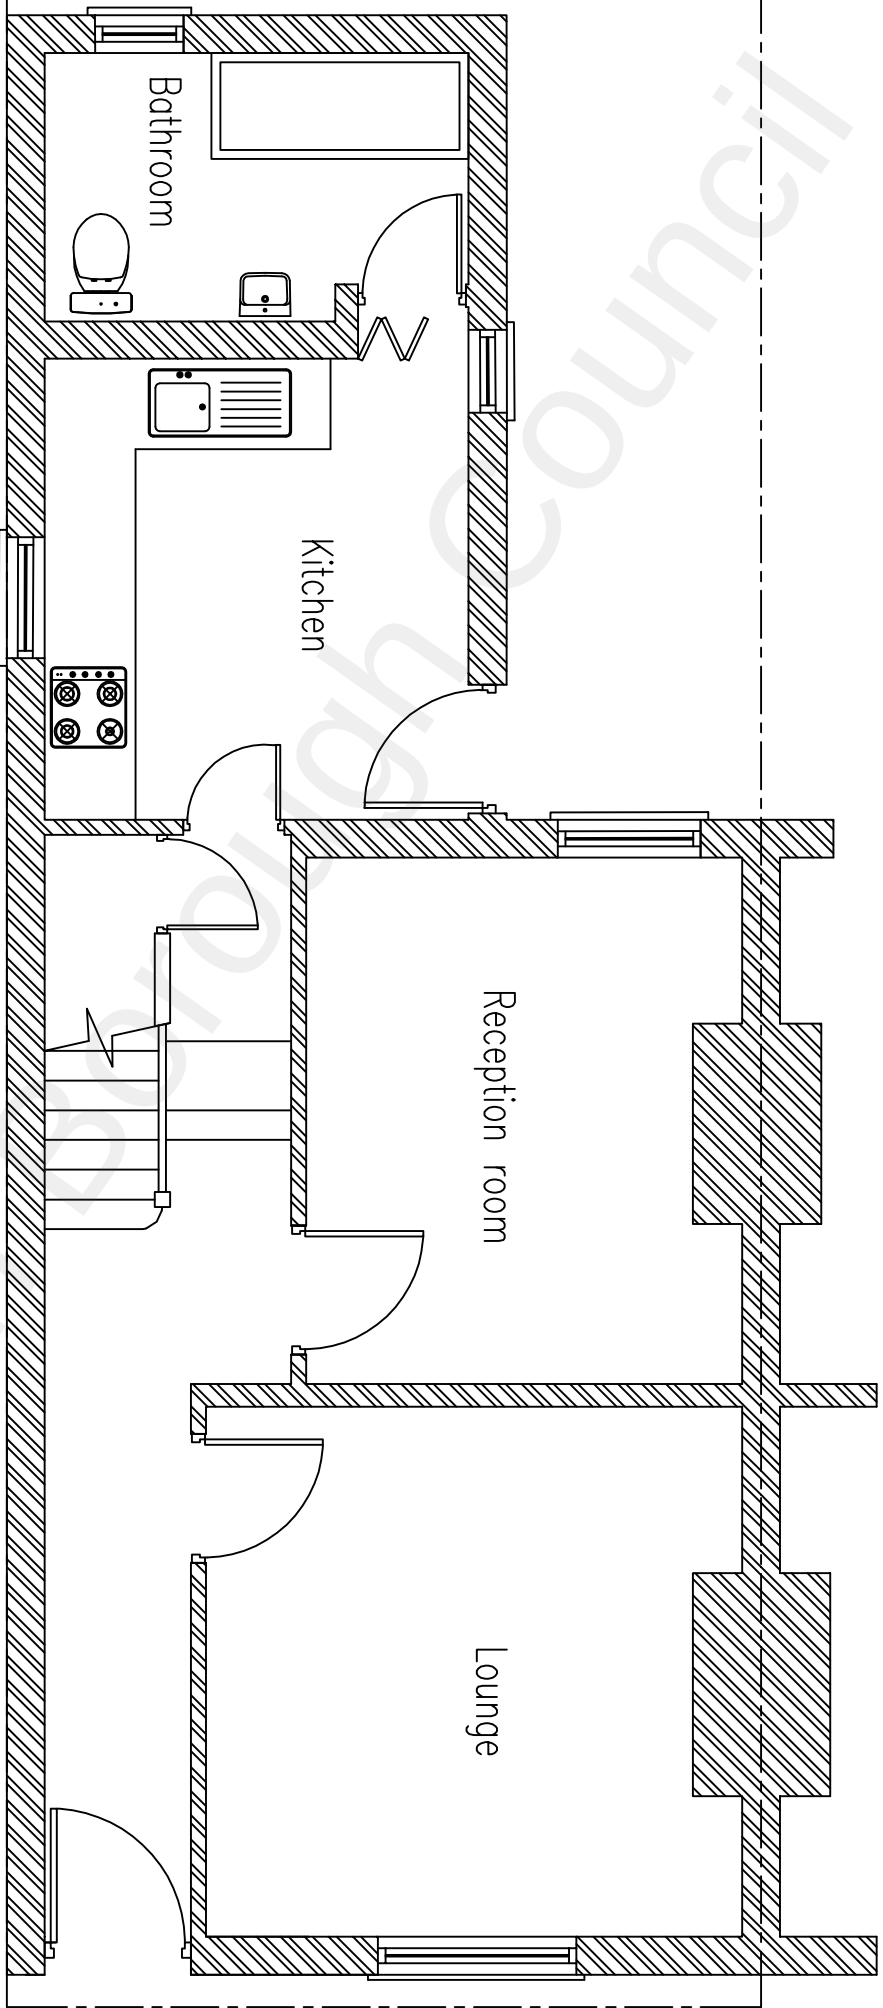

Existing Ground Floor Plan

Client		Drawing Title		Revision	
Mr H Dhanda 15 Range Road Gravesend Kent DA12 2JR		Existing Ground Floor plan		2187-001	00
This drawing is copyright and may not be reproduced or made use of unless expressly agreed by the Design Team All dimensions must be checked on site.		Scale 1:50@A3		Date Dec 2021	
		Computer File No.		Project No.	
		Drawn By Raj Bhatti		Checked By	
		Coordinated By		Approved By	