


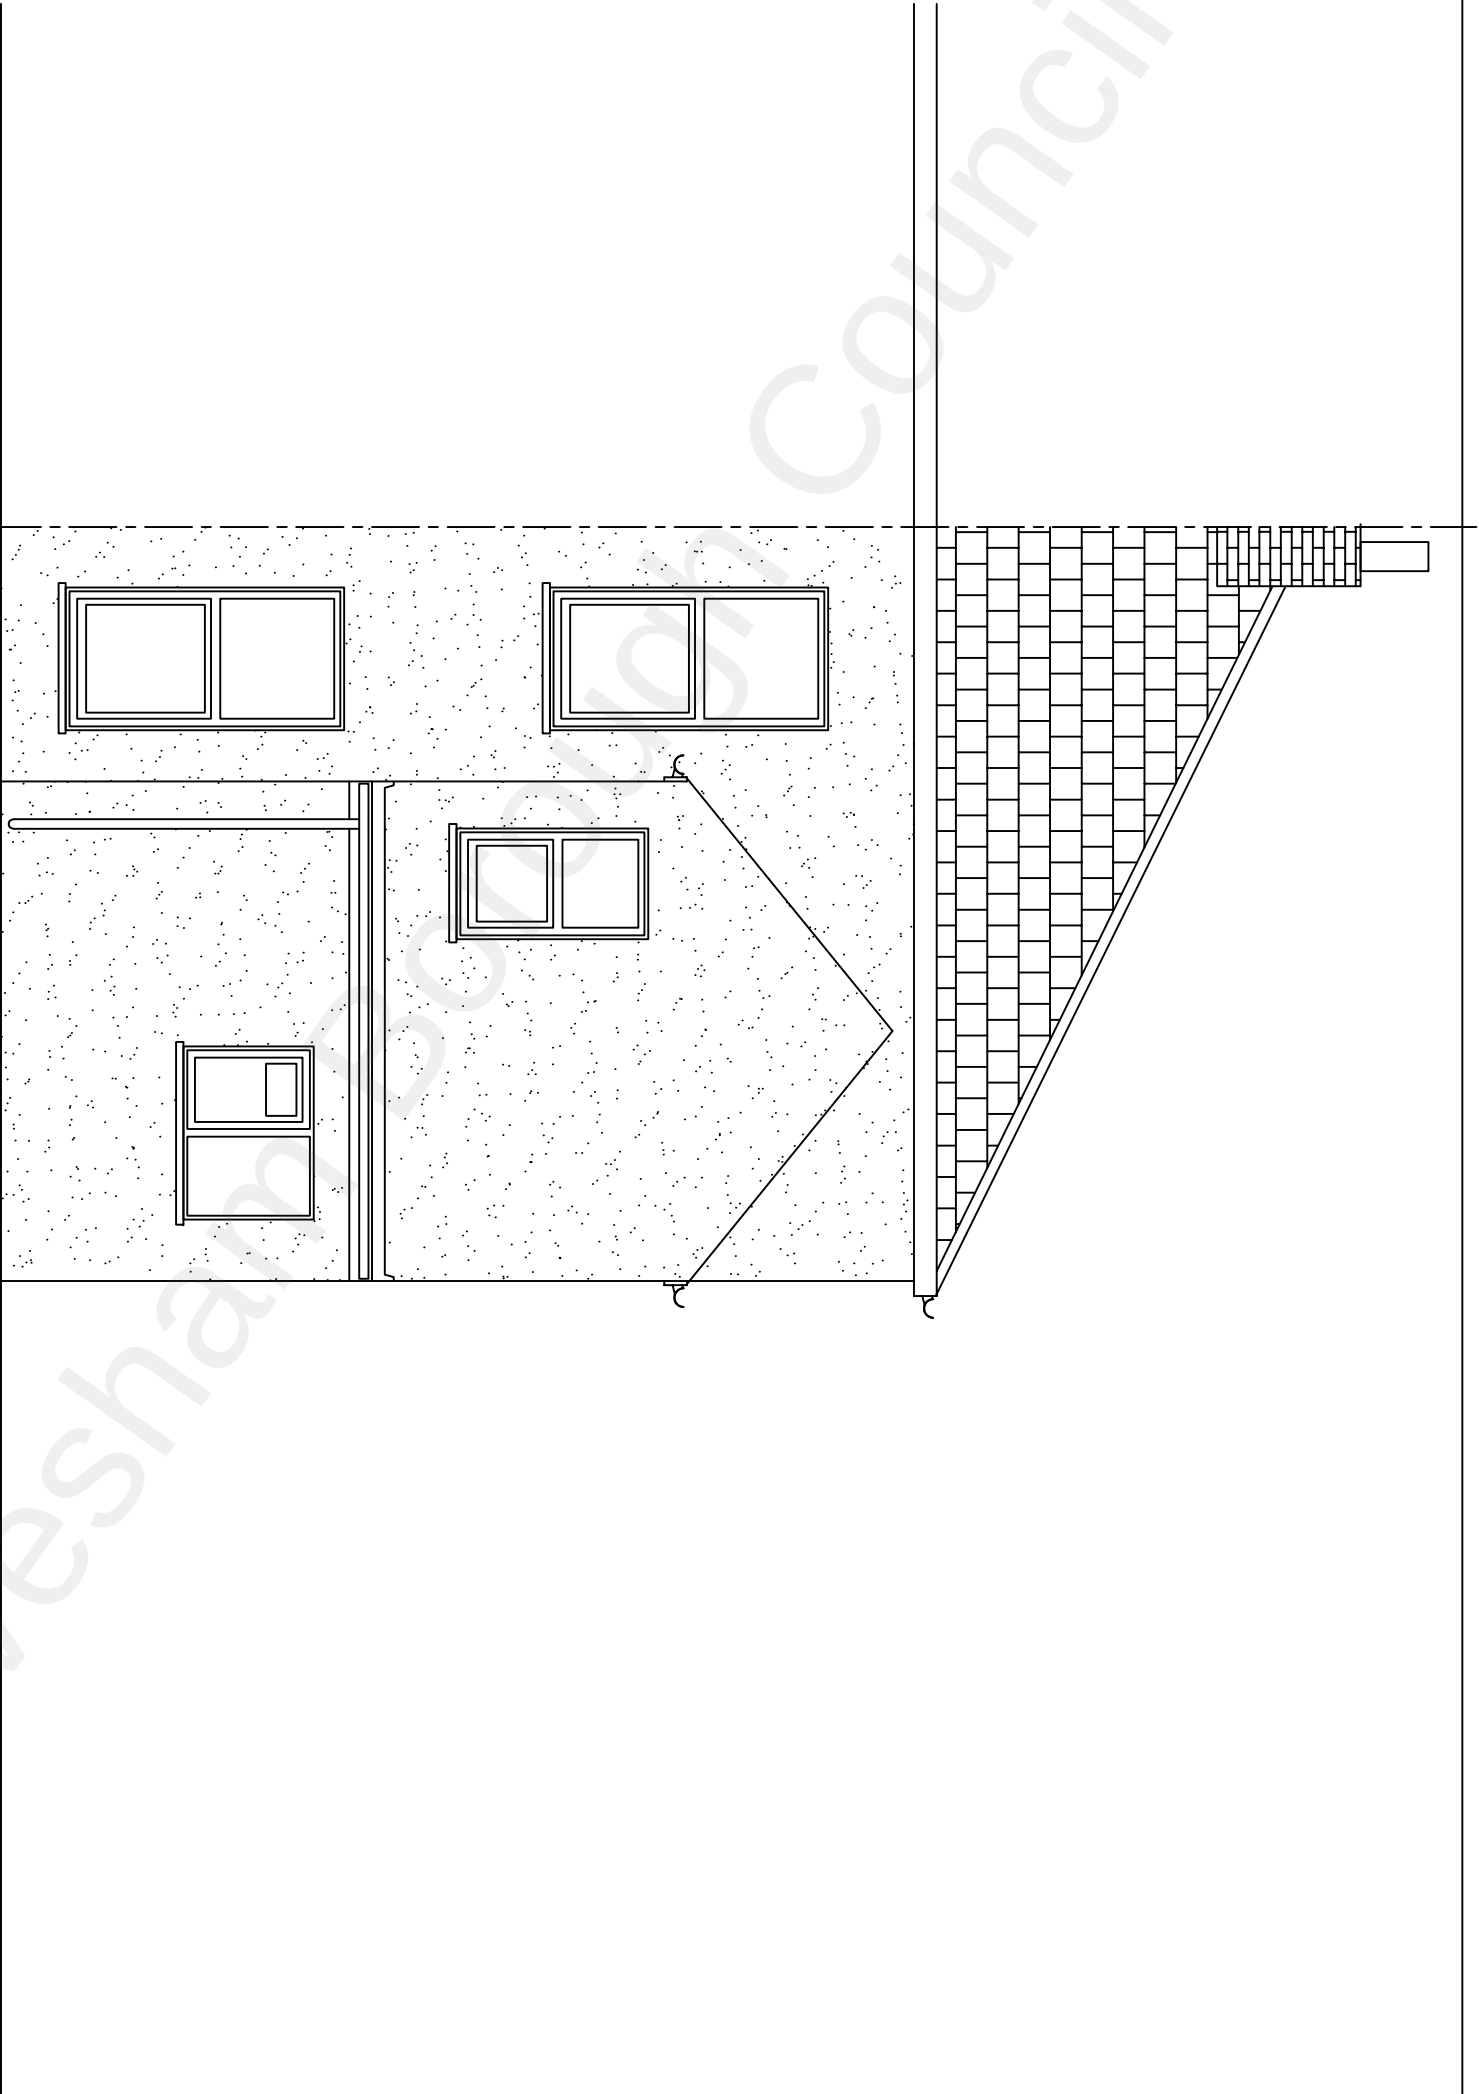

Existing Rear Elevation

	Client	Mr H Dhanda 15 Range Road Gravesend Kent DA12 2JR	Drawing Title	Existing Rear Elevation	This drawing is copyright and may not be reproduced or made use of unless expressly agreed by the Design Team All dimensions must be checked on site.				Drawing No.	Revision
									2187-004	00
									Scale 1:50@A3	Date Dec 2021
									Computer File No.	Project No.
									Drawn By Raj Bhatti	Checked By
									Coordinated By	Approved By