


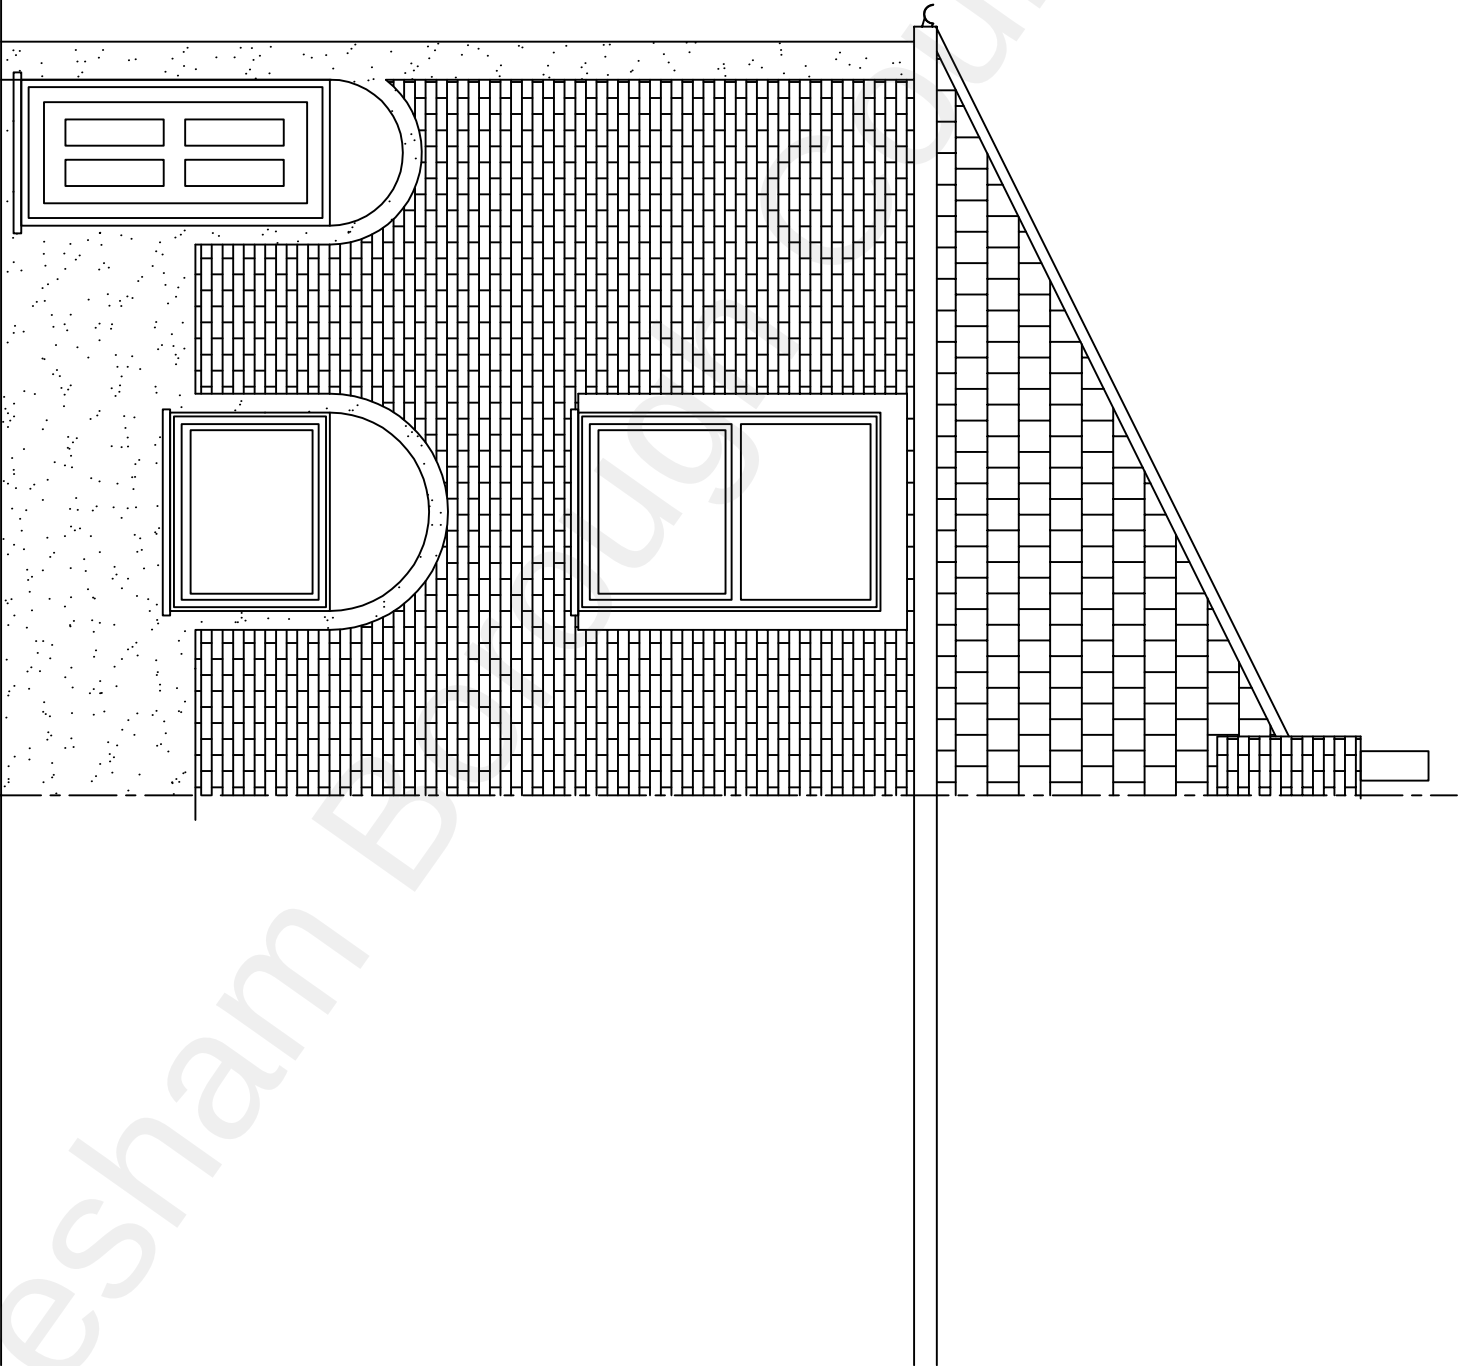

Existing Front Elevation

		Client		Drawing Title		This drawing is copyright and may not be reproduced or made use of unless expressly agreed by the Design Team All dimensions must be checked on site.			
		Mr H Dhanda 15 Range Road Gravesend Kent DA12 2JR		Existing Front Elevation					
Drawing No.		Revision							
2187-005		00							
Scale 1:50@A3		Date Dec 2021							
Computer File No.		Project No.							
Drawn By Raj Bhatti		Checked By							
Coordinated By		Approved By							