


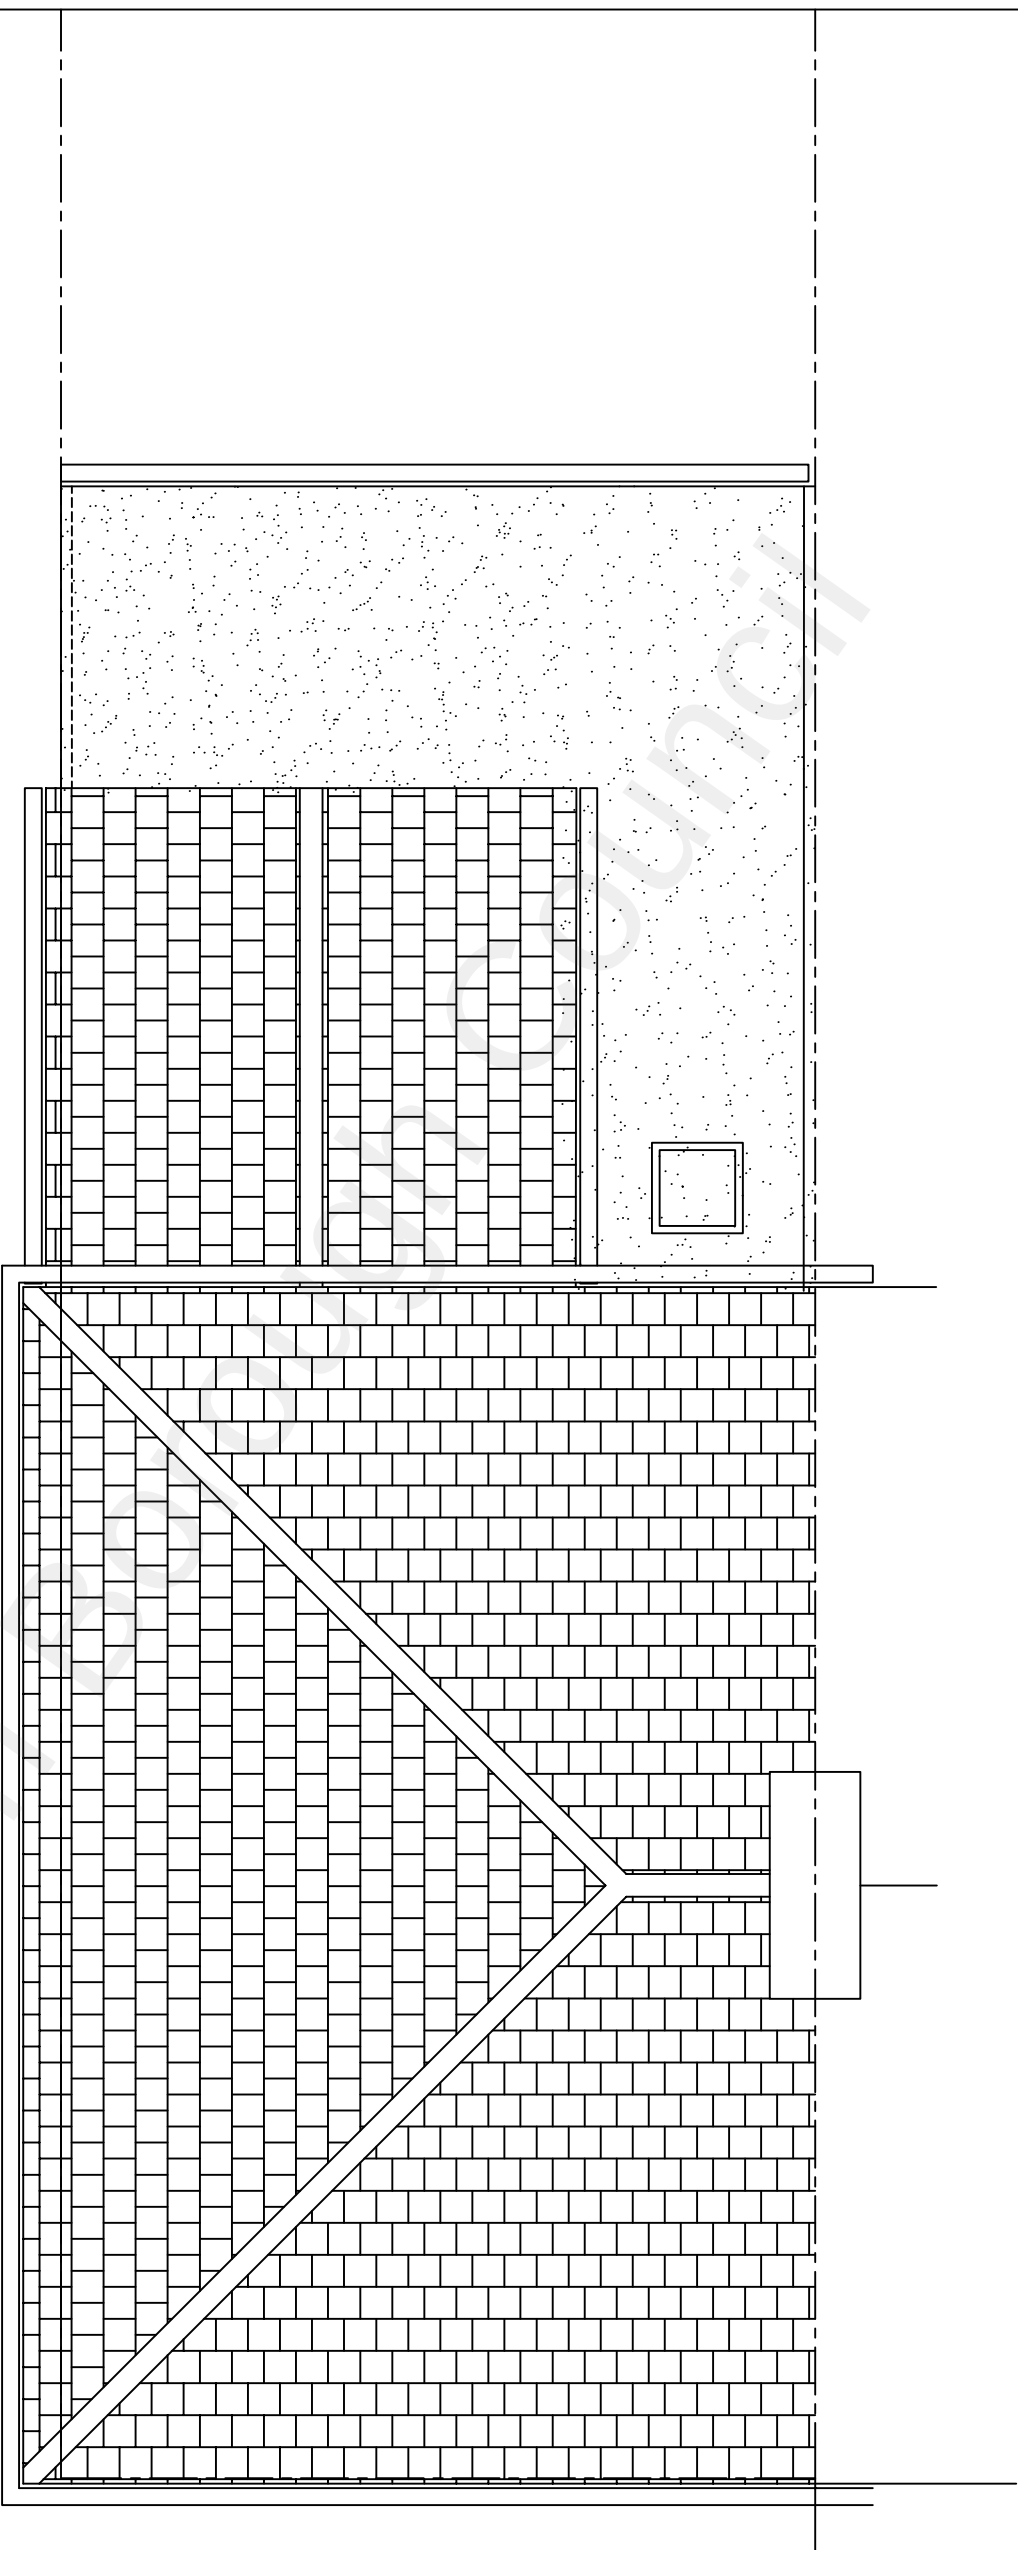

Proposed Roof Plan

	Client	Mr H Dhanda 15 Range Road Gravesend Kent DA12 2JR	Drawing Title	Proposed Roof plan		This drawing is copyright and may not be reproduced or made use of unless expressly agreed by the Design Team All dimensions must be checked on site.				Drawing No.	Revision
										2187-010	00
										Scale 1:50@A3	Date Dec 2021
										Computer File No.	Project No.
										Drawn By Raj Bhatti	Checked By
									Coordinated By	Approved By	