

Owner Name :

RESIDENTIAL /RENOVATED
FOR
SINGLE STOREY REAR EXTENTION,
12 CUMBERLAND AVENUE DA12 2PH.

[illegible]

GROUND FLOOR PLAN & 1ST FLOOR PLAN


DATE : 10.12.2022

Drawn by : Check by:

A 01



A-01

Scale : As indicated

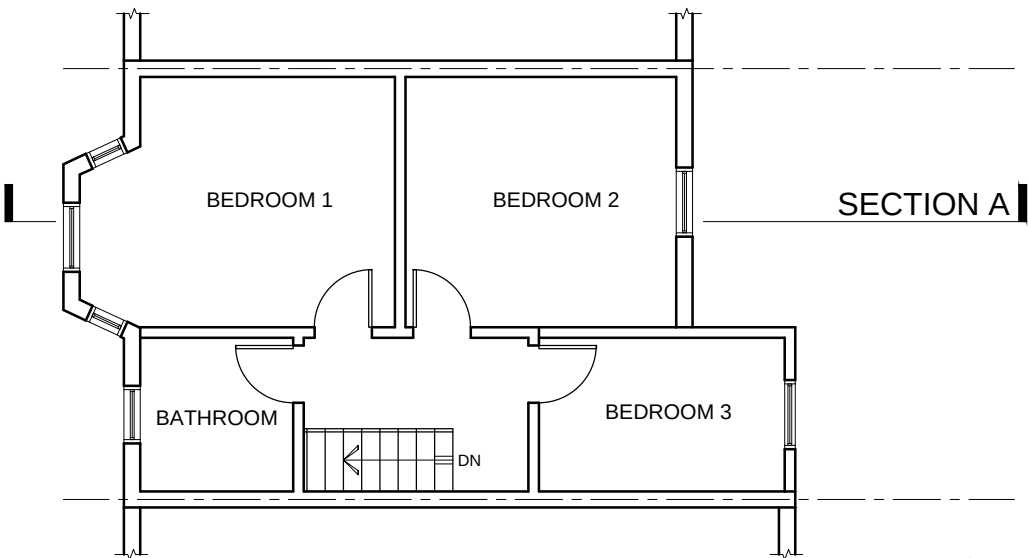

1ST FLOOR PLAN (EXISTING)

SCALE =1:100

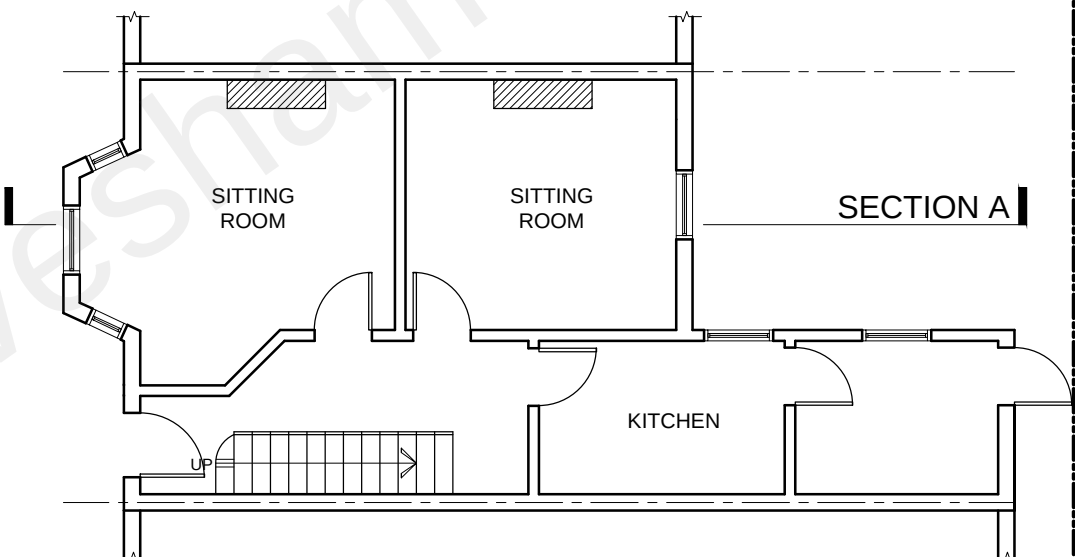 

GROUND FLOOR PLAN (EXISTING)

SCALE = 1:100

