




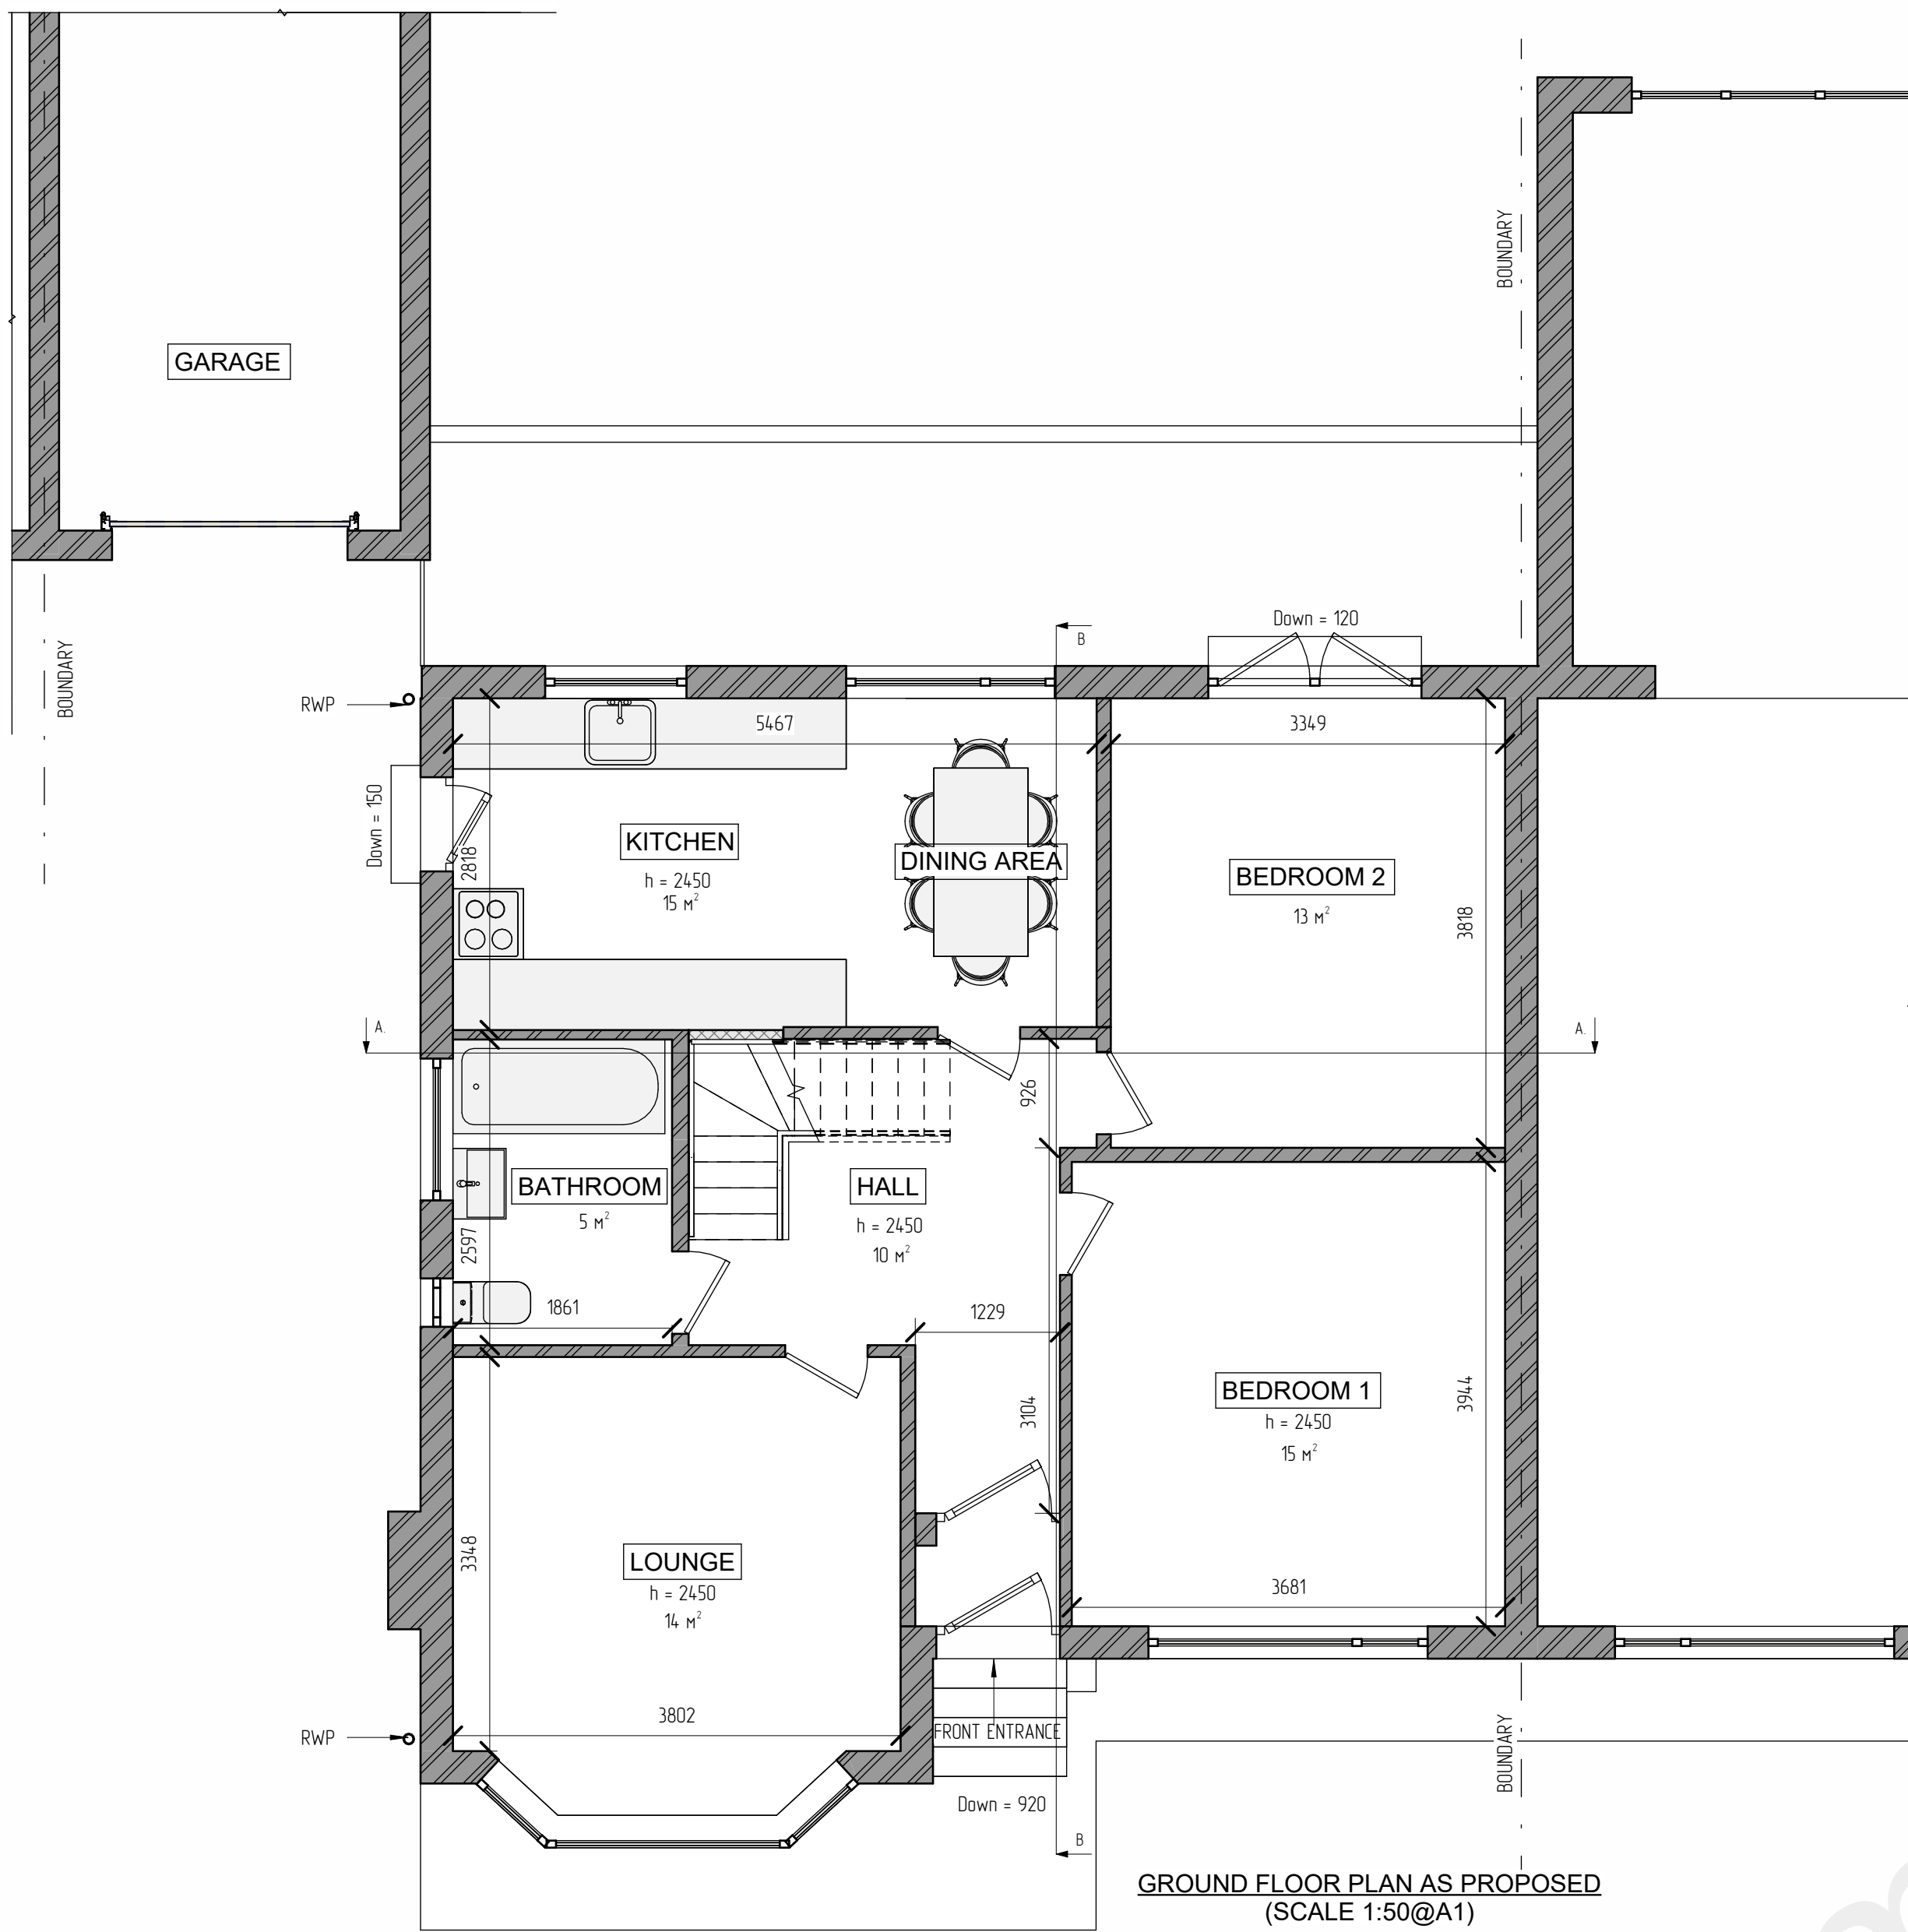


GROUND FLOOR PLAN AS PROPOSED  
(SCALE 1:50@A1)

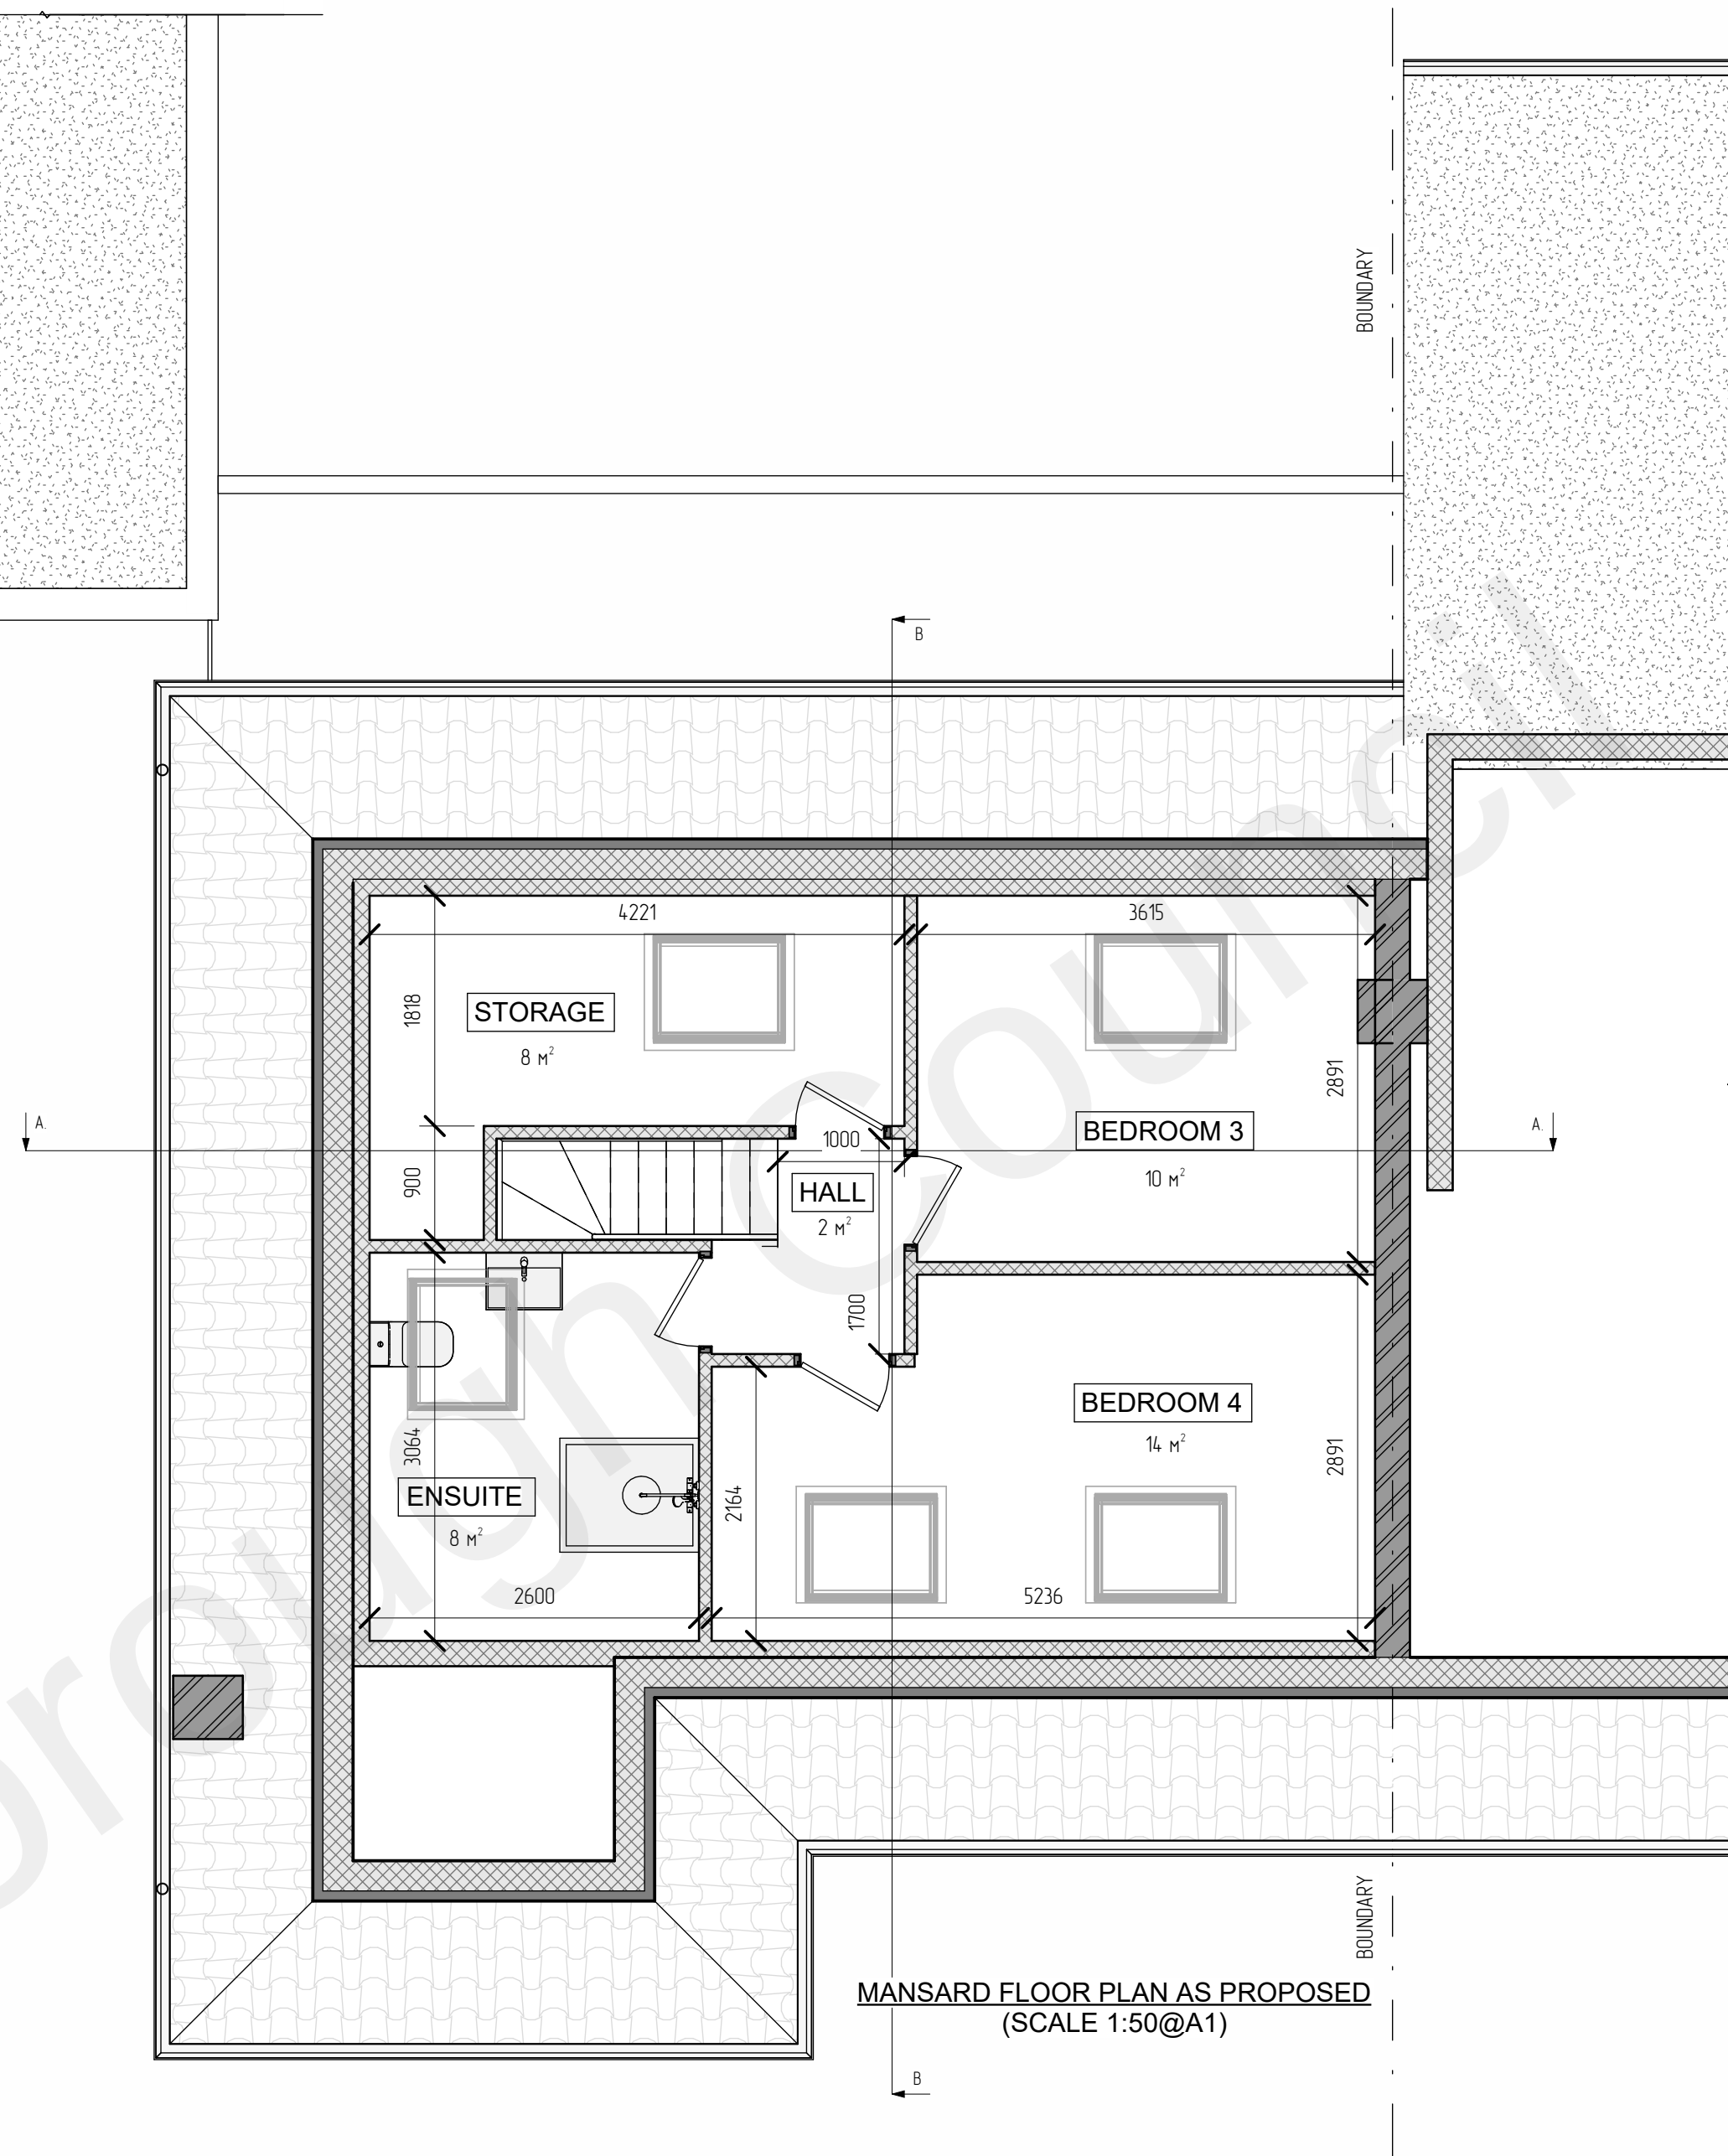


MANSARD FLOOR PLAN AS PROPOSED  
(SCALE 1:50@A1)

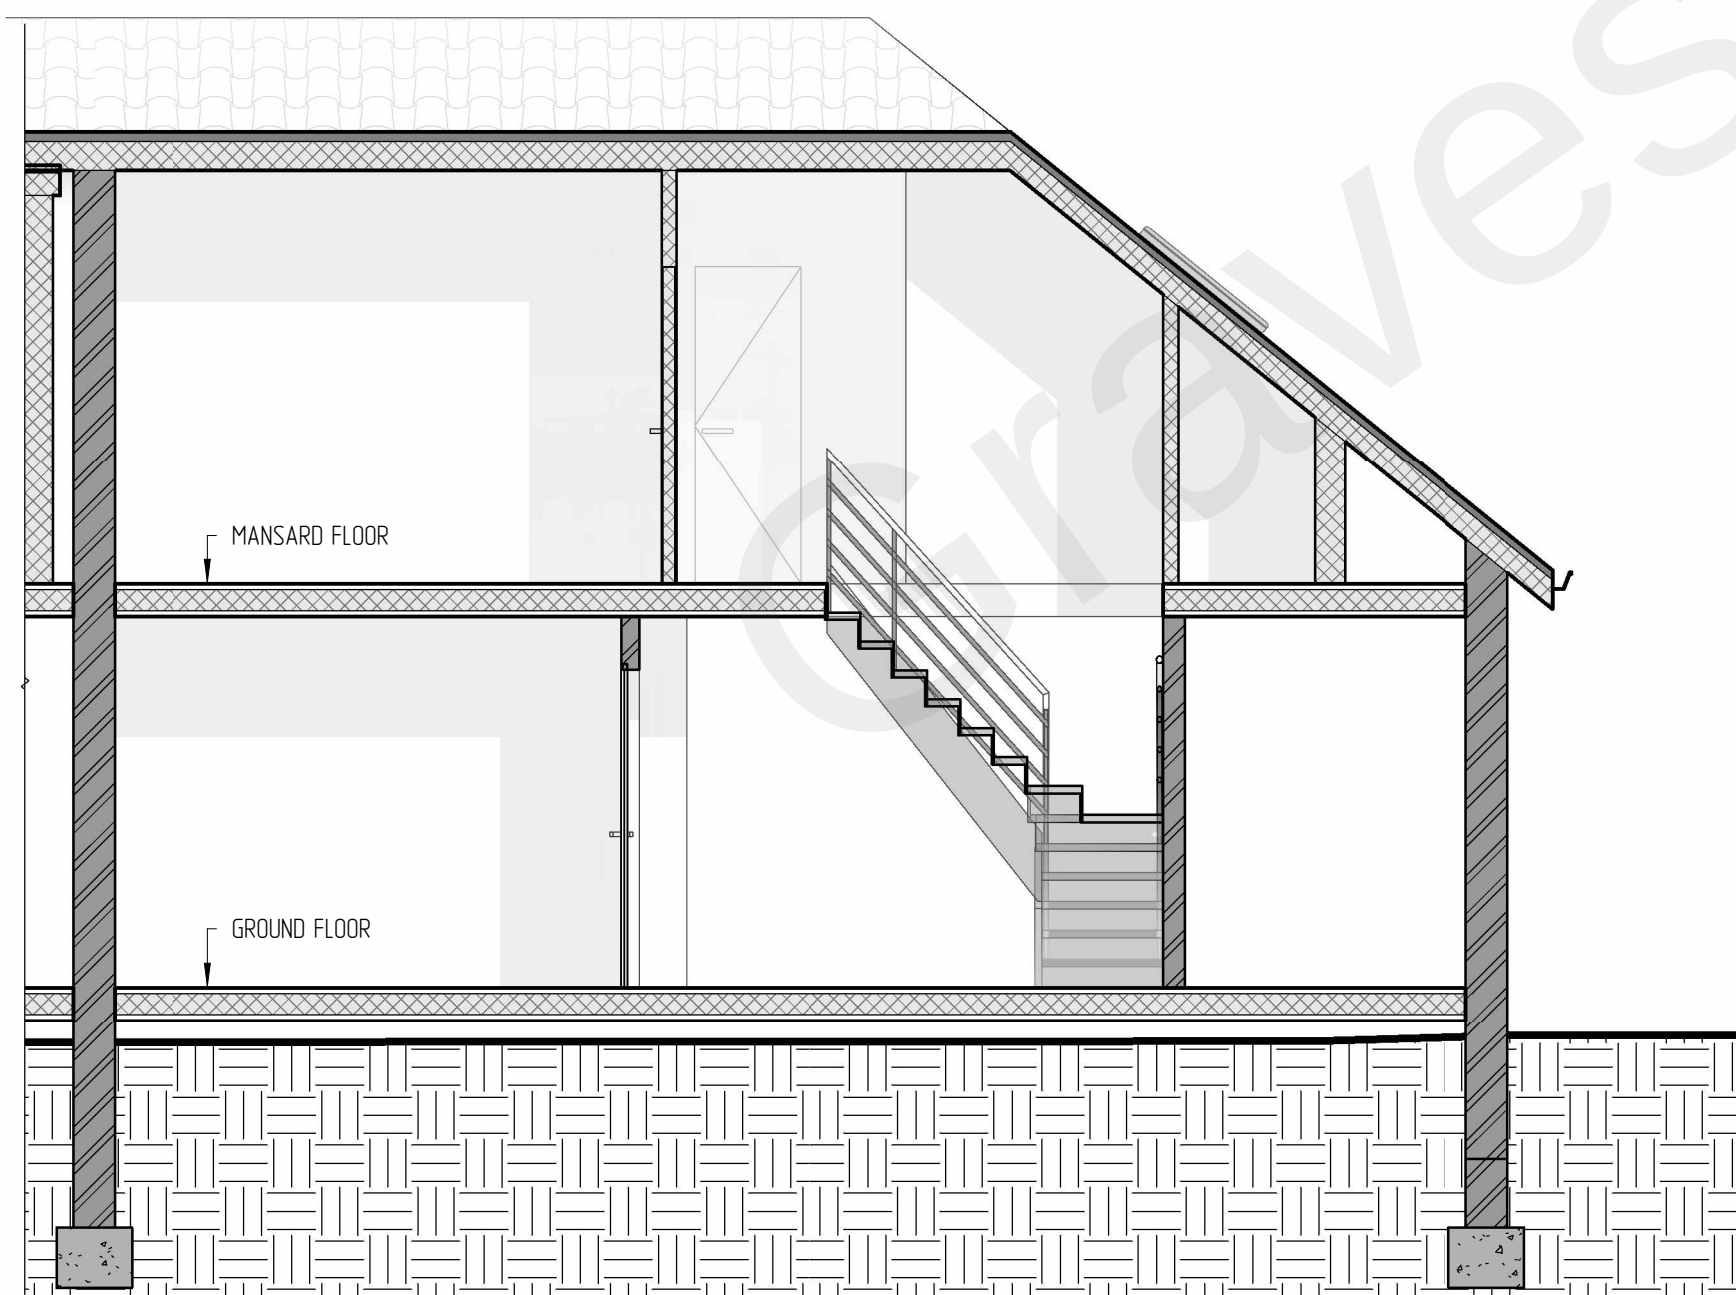

SECTION A-A AS PROPOSED  
(SCALE 1:50@A1)

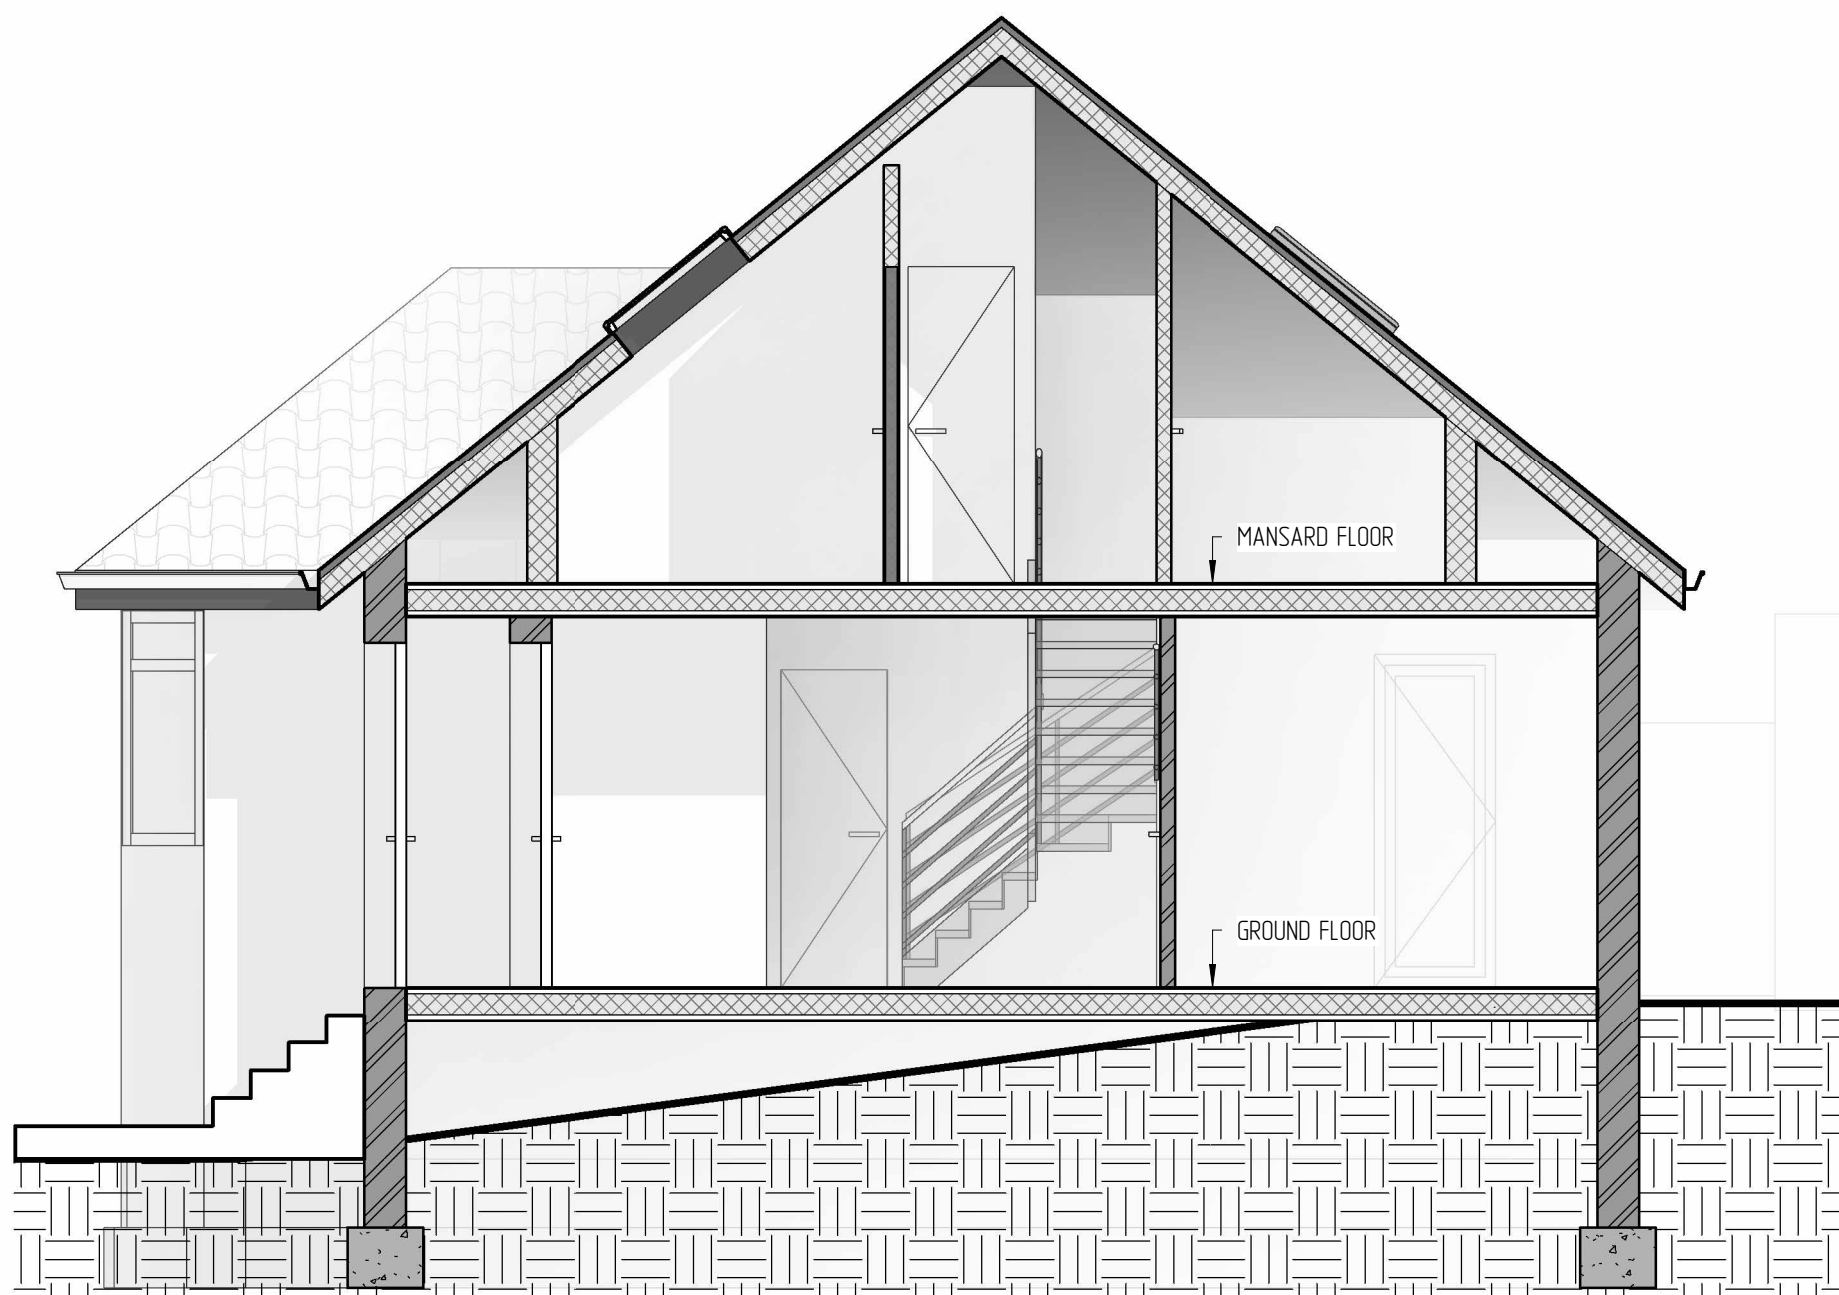

SECTION B-B AS PROPOSED  
(SCALE 1:50@A1)

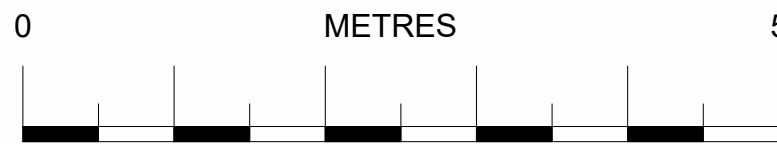

SCALE: 1:50 @ A1

THIS DRAWING IS THE PROPERTY OF  
AR. DESIGN  
AND MUST NOT BE COPIED OR REPRODUCED  
EXCEPT  
WITH THEIR EXPRESS PERMISSION, NOR MAY  
THE DESIGN  
OR ANY INFORMATION SHOWN THEREON  
BE DISCLOSED TO ANY THIRD PARTY.  
WE WILL NOT BE RESPONSIBLE FOR OTHER  
CONTRACTUAL  
DIMENSIONS.  
© THIS DRAWING IS COPYRIGHT

REV: AMENDMENT: BY: DATE:

TITLE:

GROUND, FIRST, MANSARD FLOOR PLANS,  
SECTION A-A AS PROPOSED

SITE ADDRESS:

373 Valley Drive, DA125TA

JOB No.20022 CLIENT: Tomas Zymlantas

SCALE: 1:50 @ A1 DWG SHEET: A03

REV: A


DRAWN BY: AR DATE: 24/09/2022

APPROVED BY: \*\*\* DATE: \*\*/\*\*/\*\*\*\*


ARCHITECTURE,  
PLANNING &  
ENGINEERING

EMAIL:  
AR.DESIGN&CONSTRUCTION@  
GMAIL.COM  
Tel: 074 2955-9396




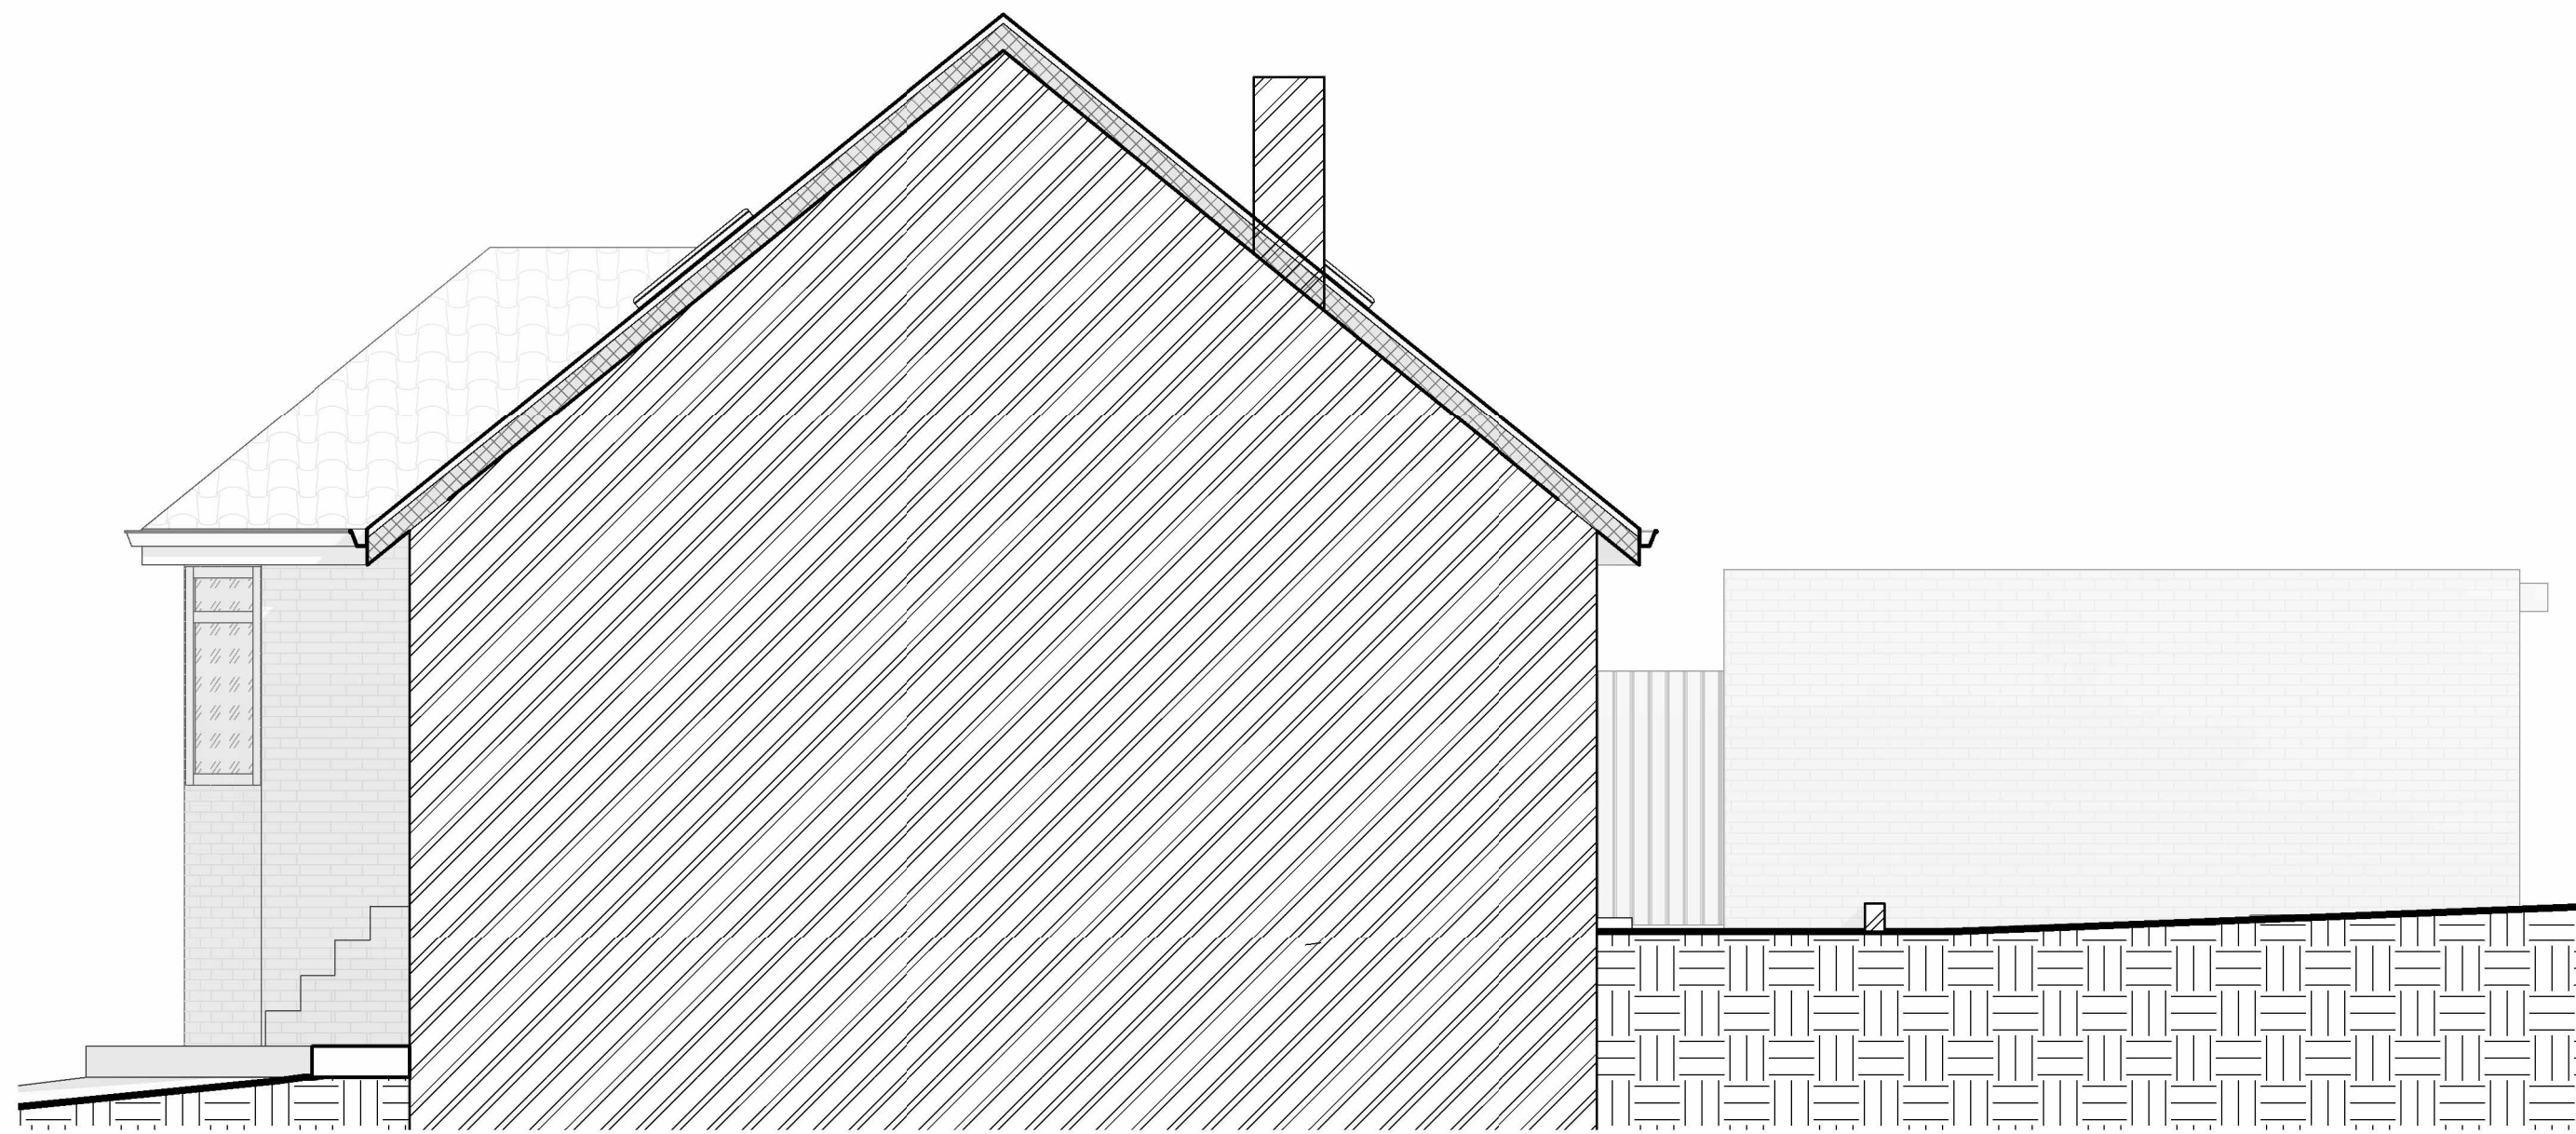


SIDE ELEVATION AS PROPOSED  
(SCALE 1:50@A1)

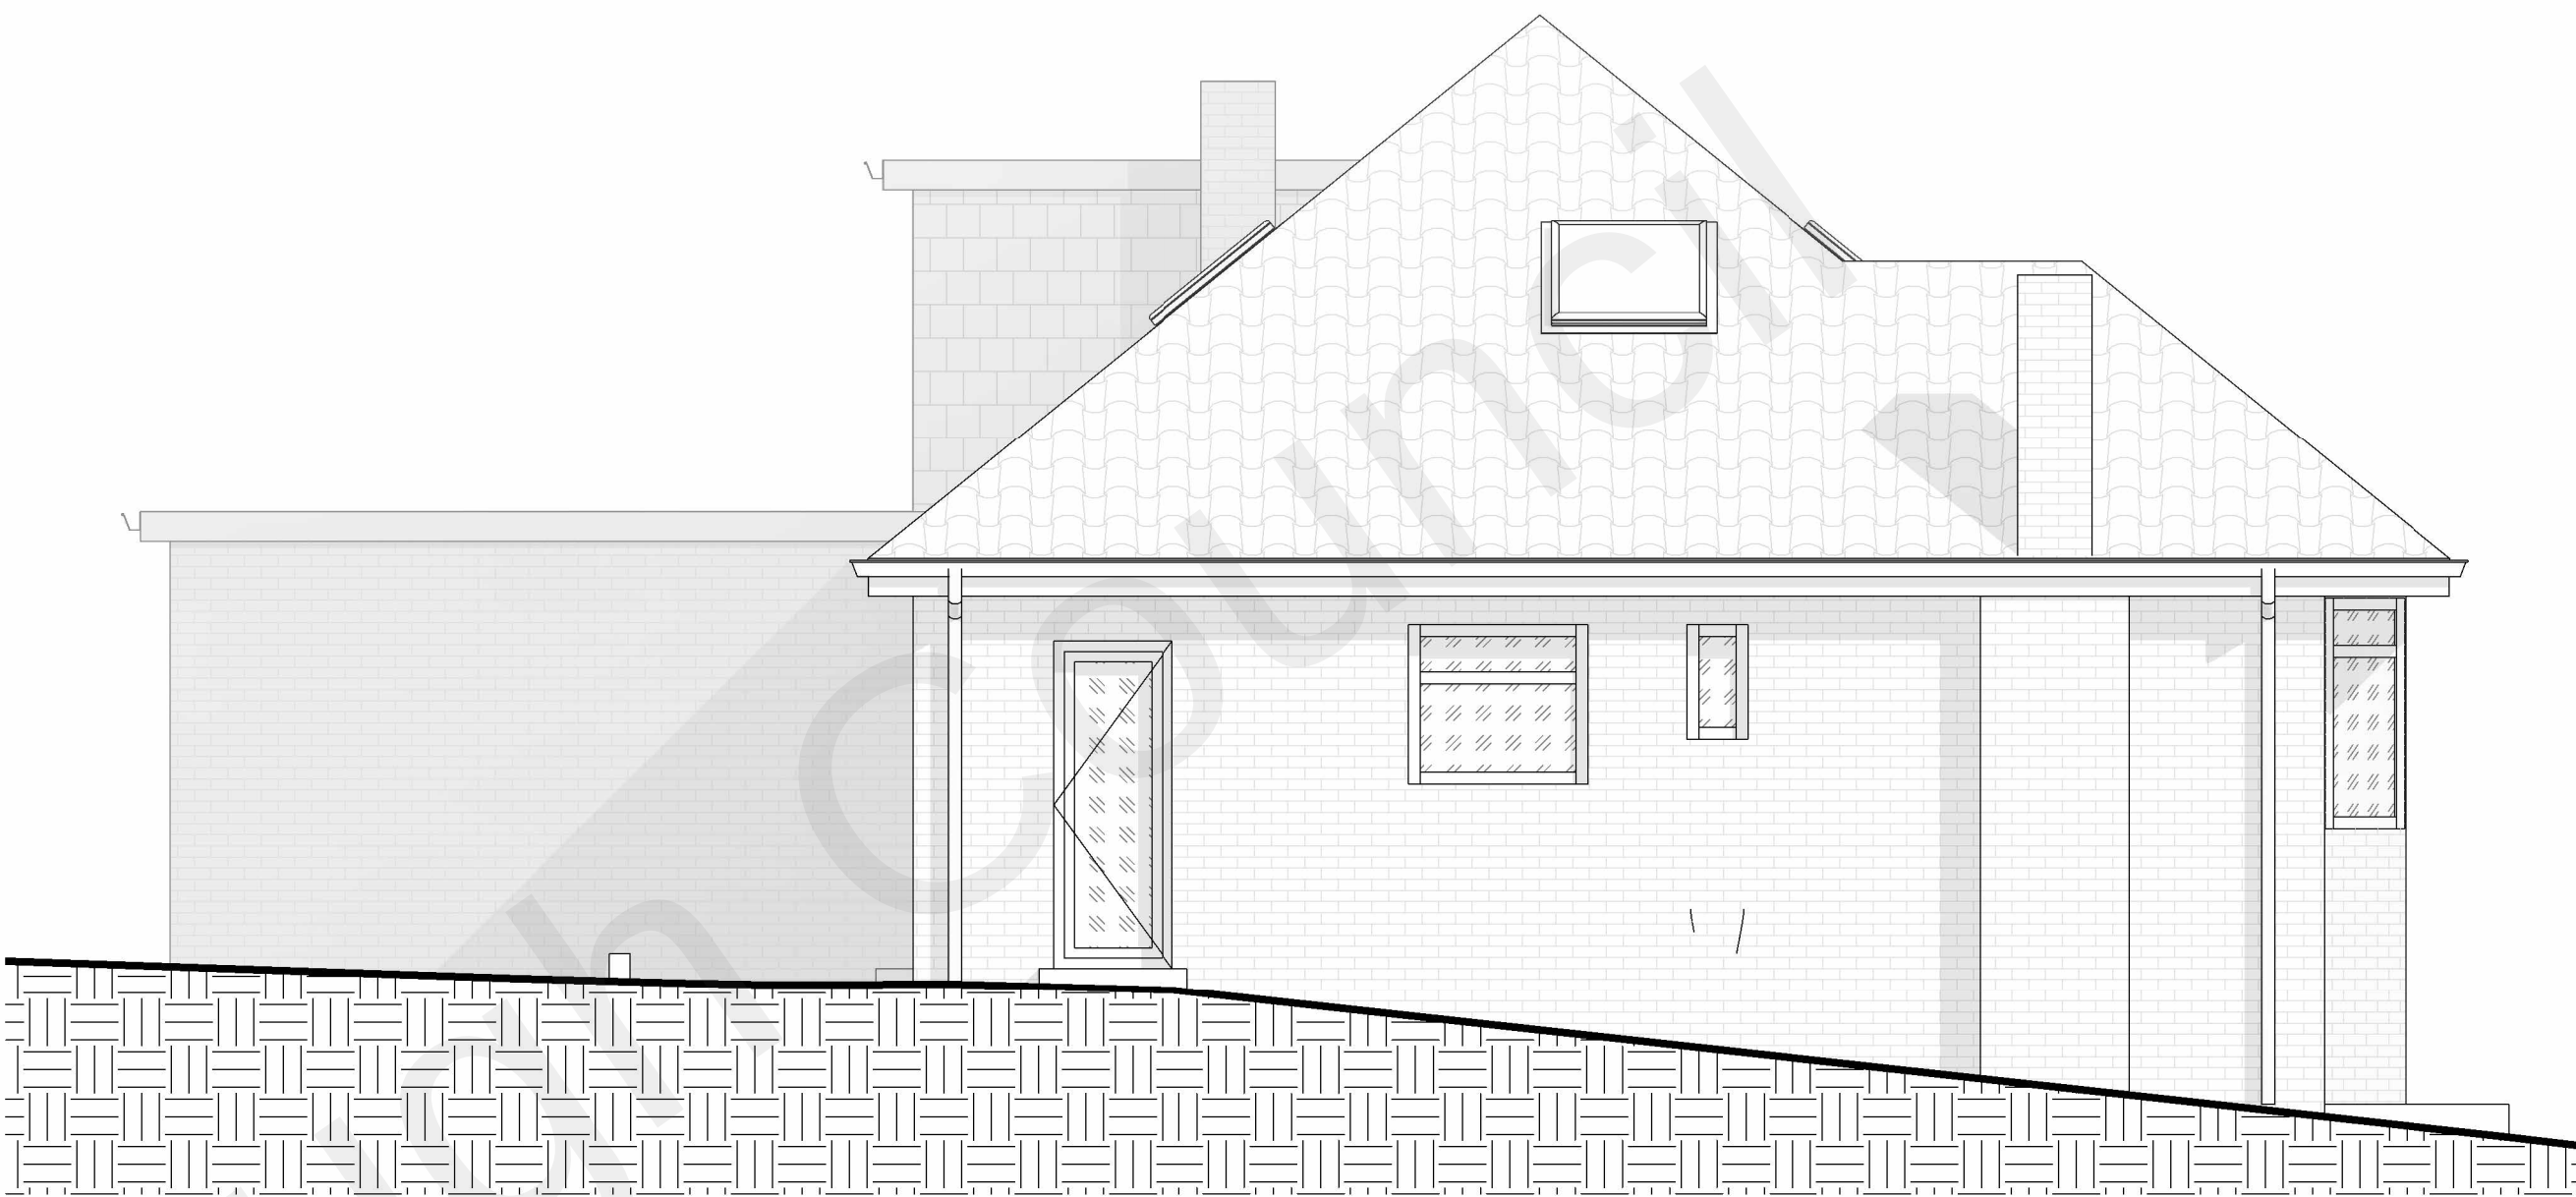

SIDE ELEVATION AS PROPOSED  
(SCALE 1:50@A1)

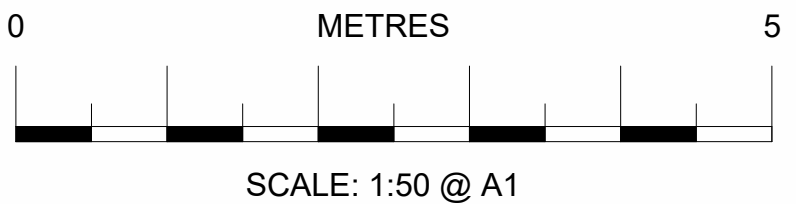

FRONT ELEVATION AS PROPOSED  
(SCALE 1:50@A1)

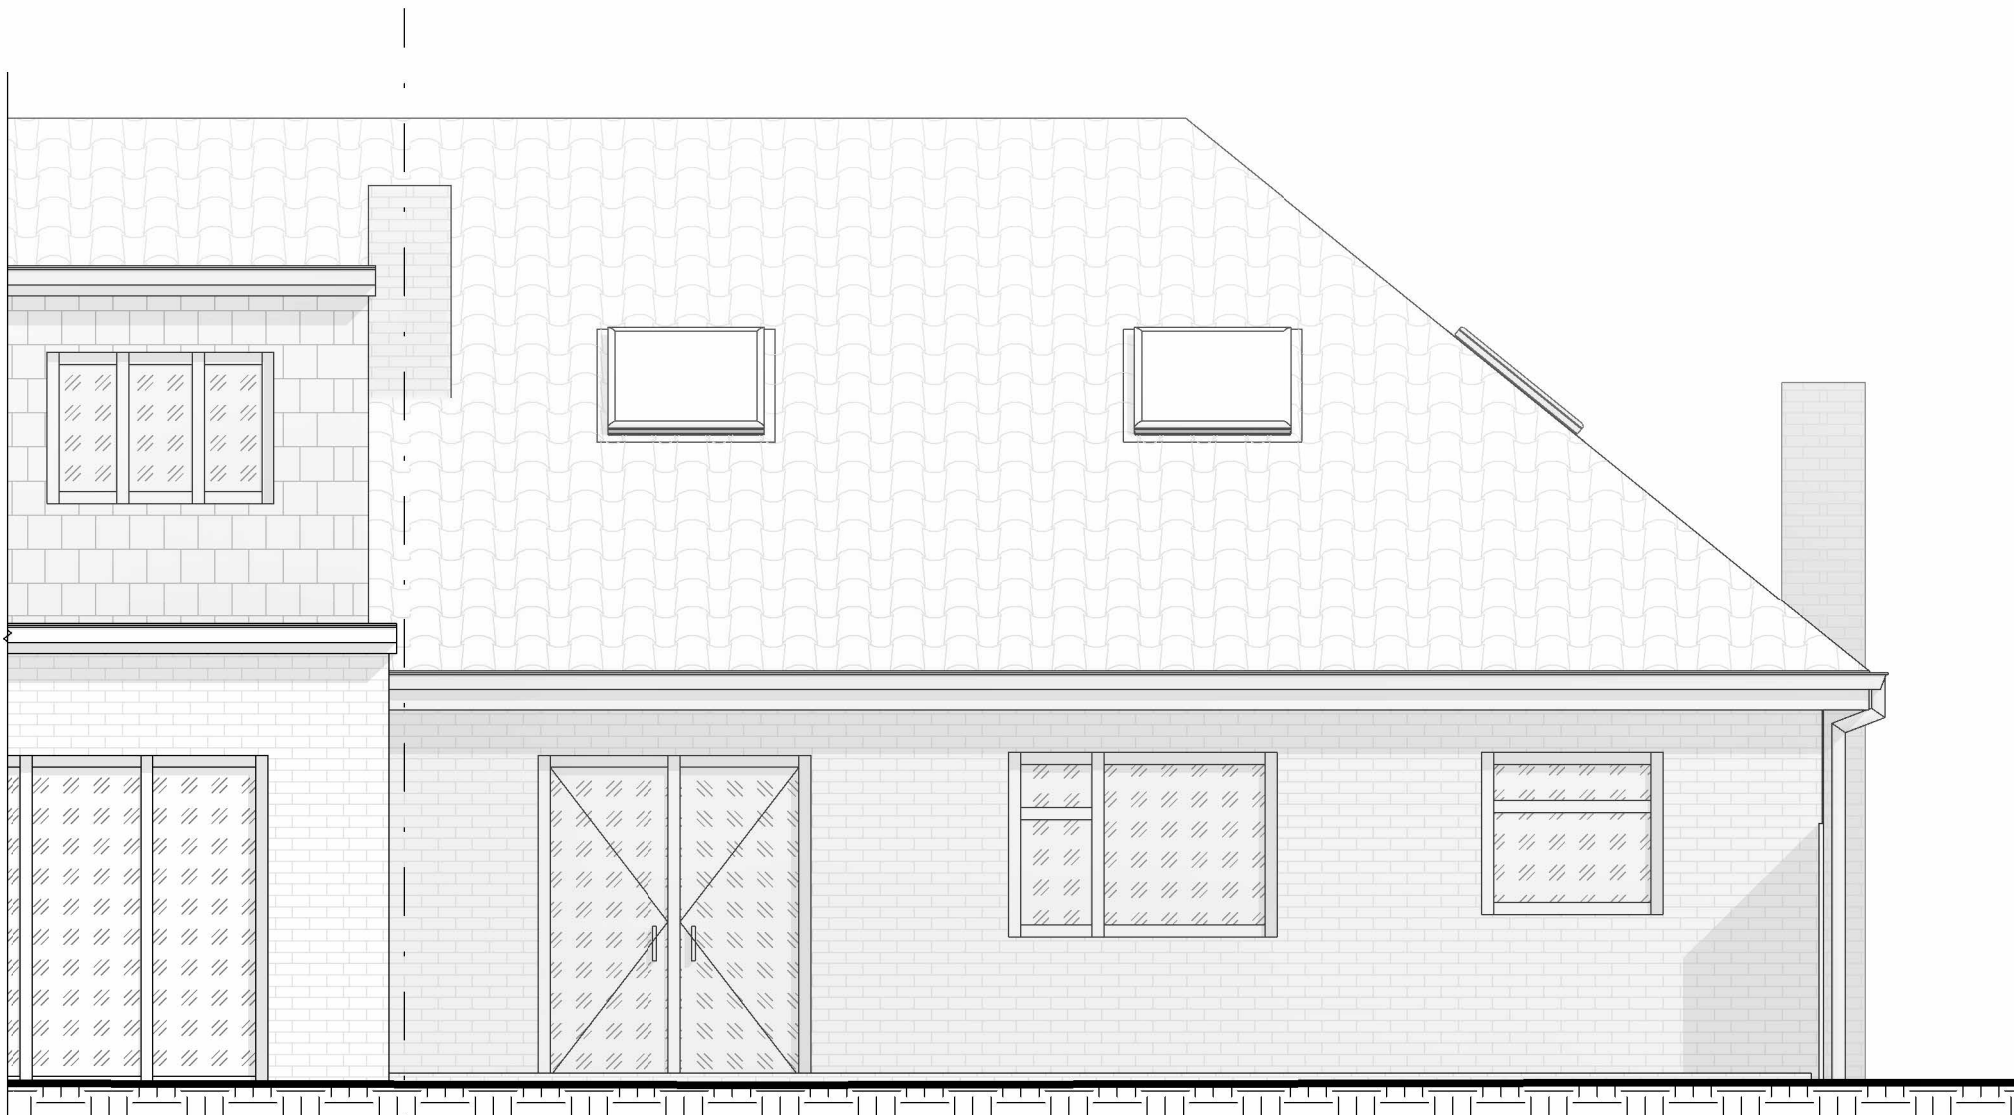

REAR ELEVATION AS PROPOSED  
(SCALE 1:50@A1)

THIS DRAWING IS THE PROPERTY OF  
AR. DESIGN  
AND MUST NOT BE COPIED OR REPRODUCED  
EXCEPT  
WITH THEIR EXPRESS PERMISSION, NOR MAY  
THE DESIGN  
OR ANY INFORMATION SHOWN THEREON  
BE DISCLOSED TO ANY THIRD PARTY.  
WE WILL NOT BE RESPONSIBLE FOR OTHER  
CONTRACTUAL  
DIMENSIONS  
© THIS DRAWING IS COPYRIGHT

REV: AMENDMENT: BY: DATE:

TITLE:  
FRONT, REAR AND SIDE ELEVATIONS AS  
PROPOSED

SITE ADDRESS:

373 Valley Drive, DA125TA

JOB No.20022 CLIENT: Tomas Zymantas

SCALE: 1:50 @ A1 DWG SHEET: A04

REV: A






DRAWN BY: AR DATE: 24/09/2022

APPROVED BY: \*\*\* DATE: \*\*/\*\*/\*\*\*\*

ARCHITECTURE,  
PLANNING &  
ENGINEERING

EMAIL:  
AR.DESIGNNCONSTRUCTION@  
GMAIL.COM  
Tel: 074 2955-9396



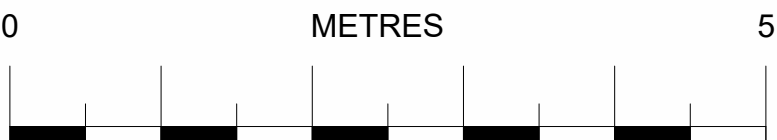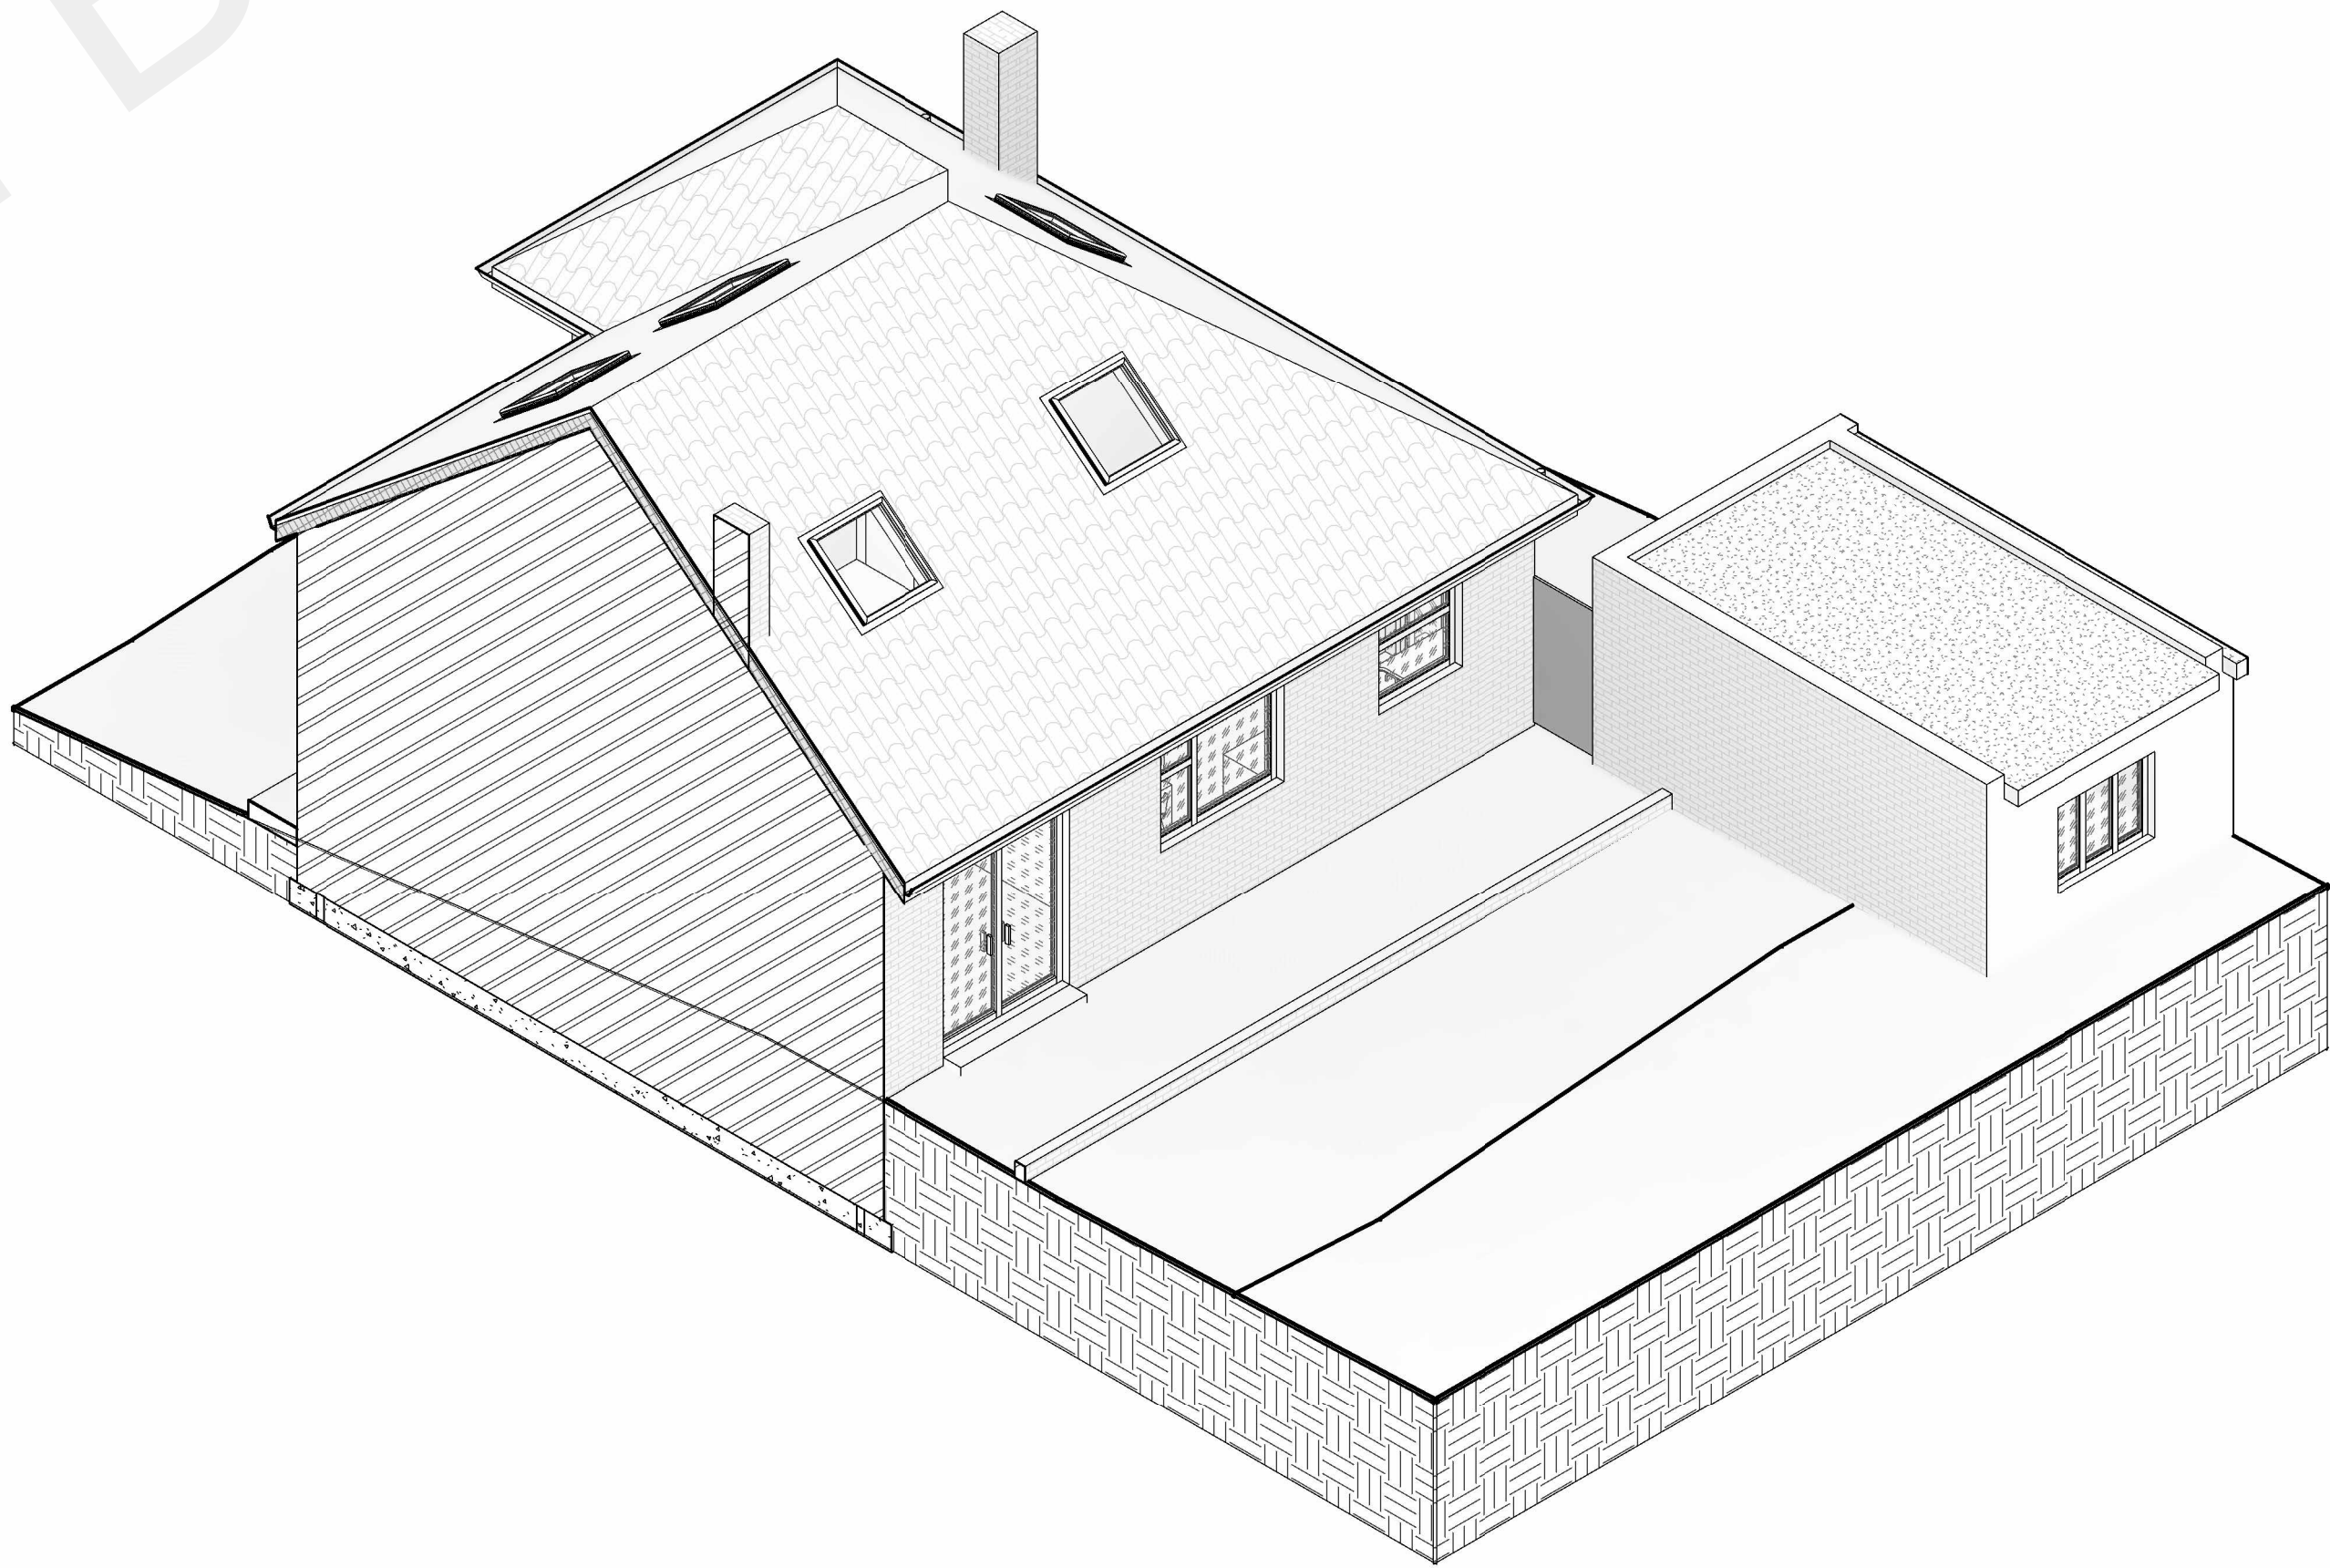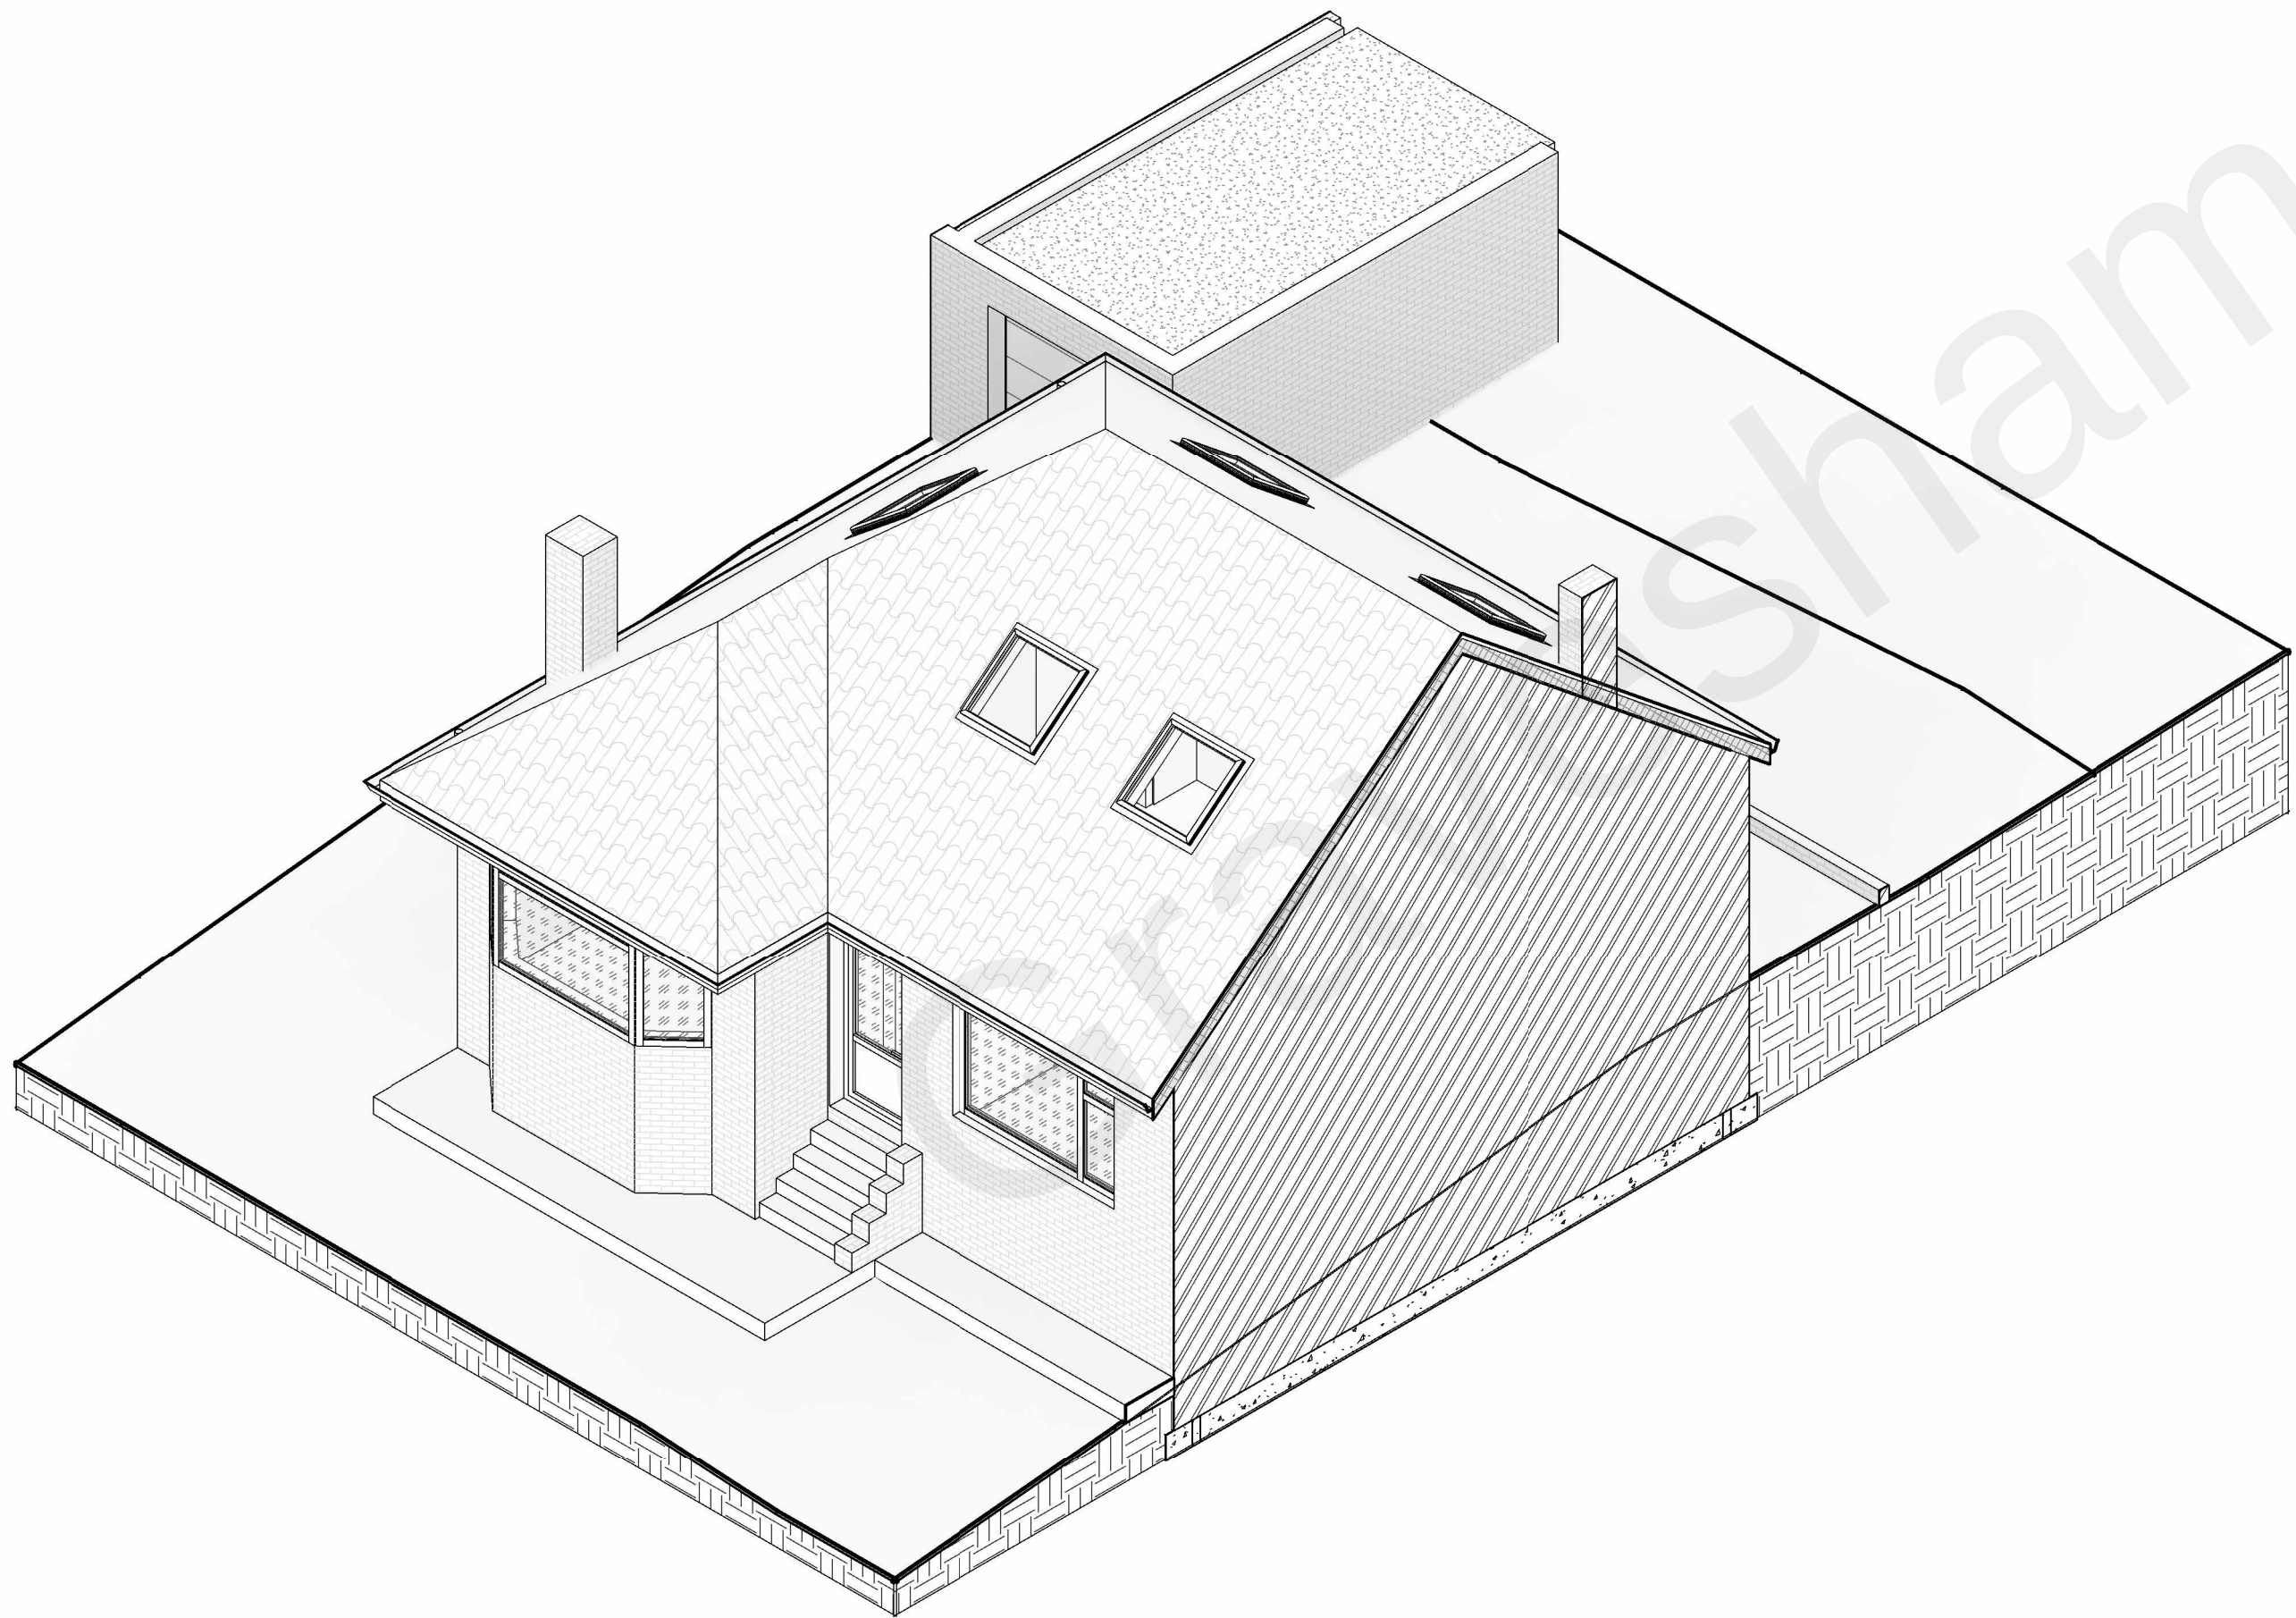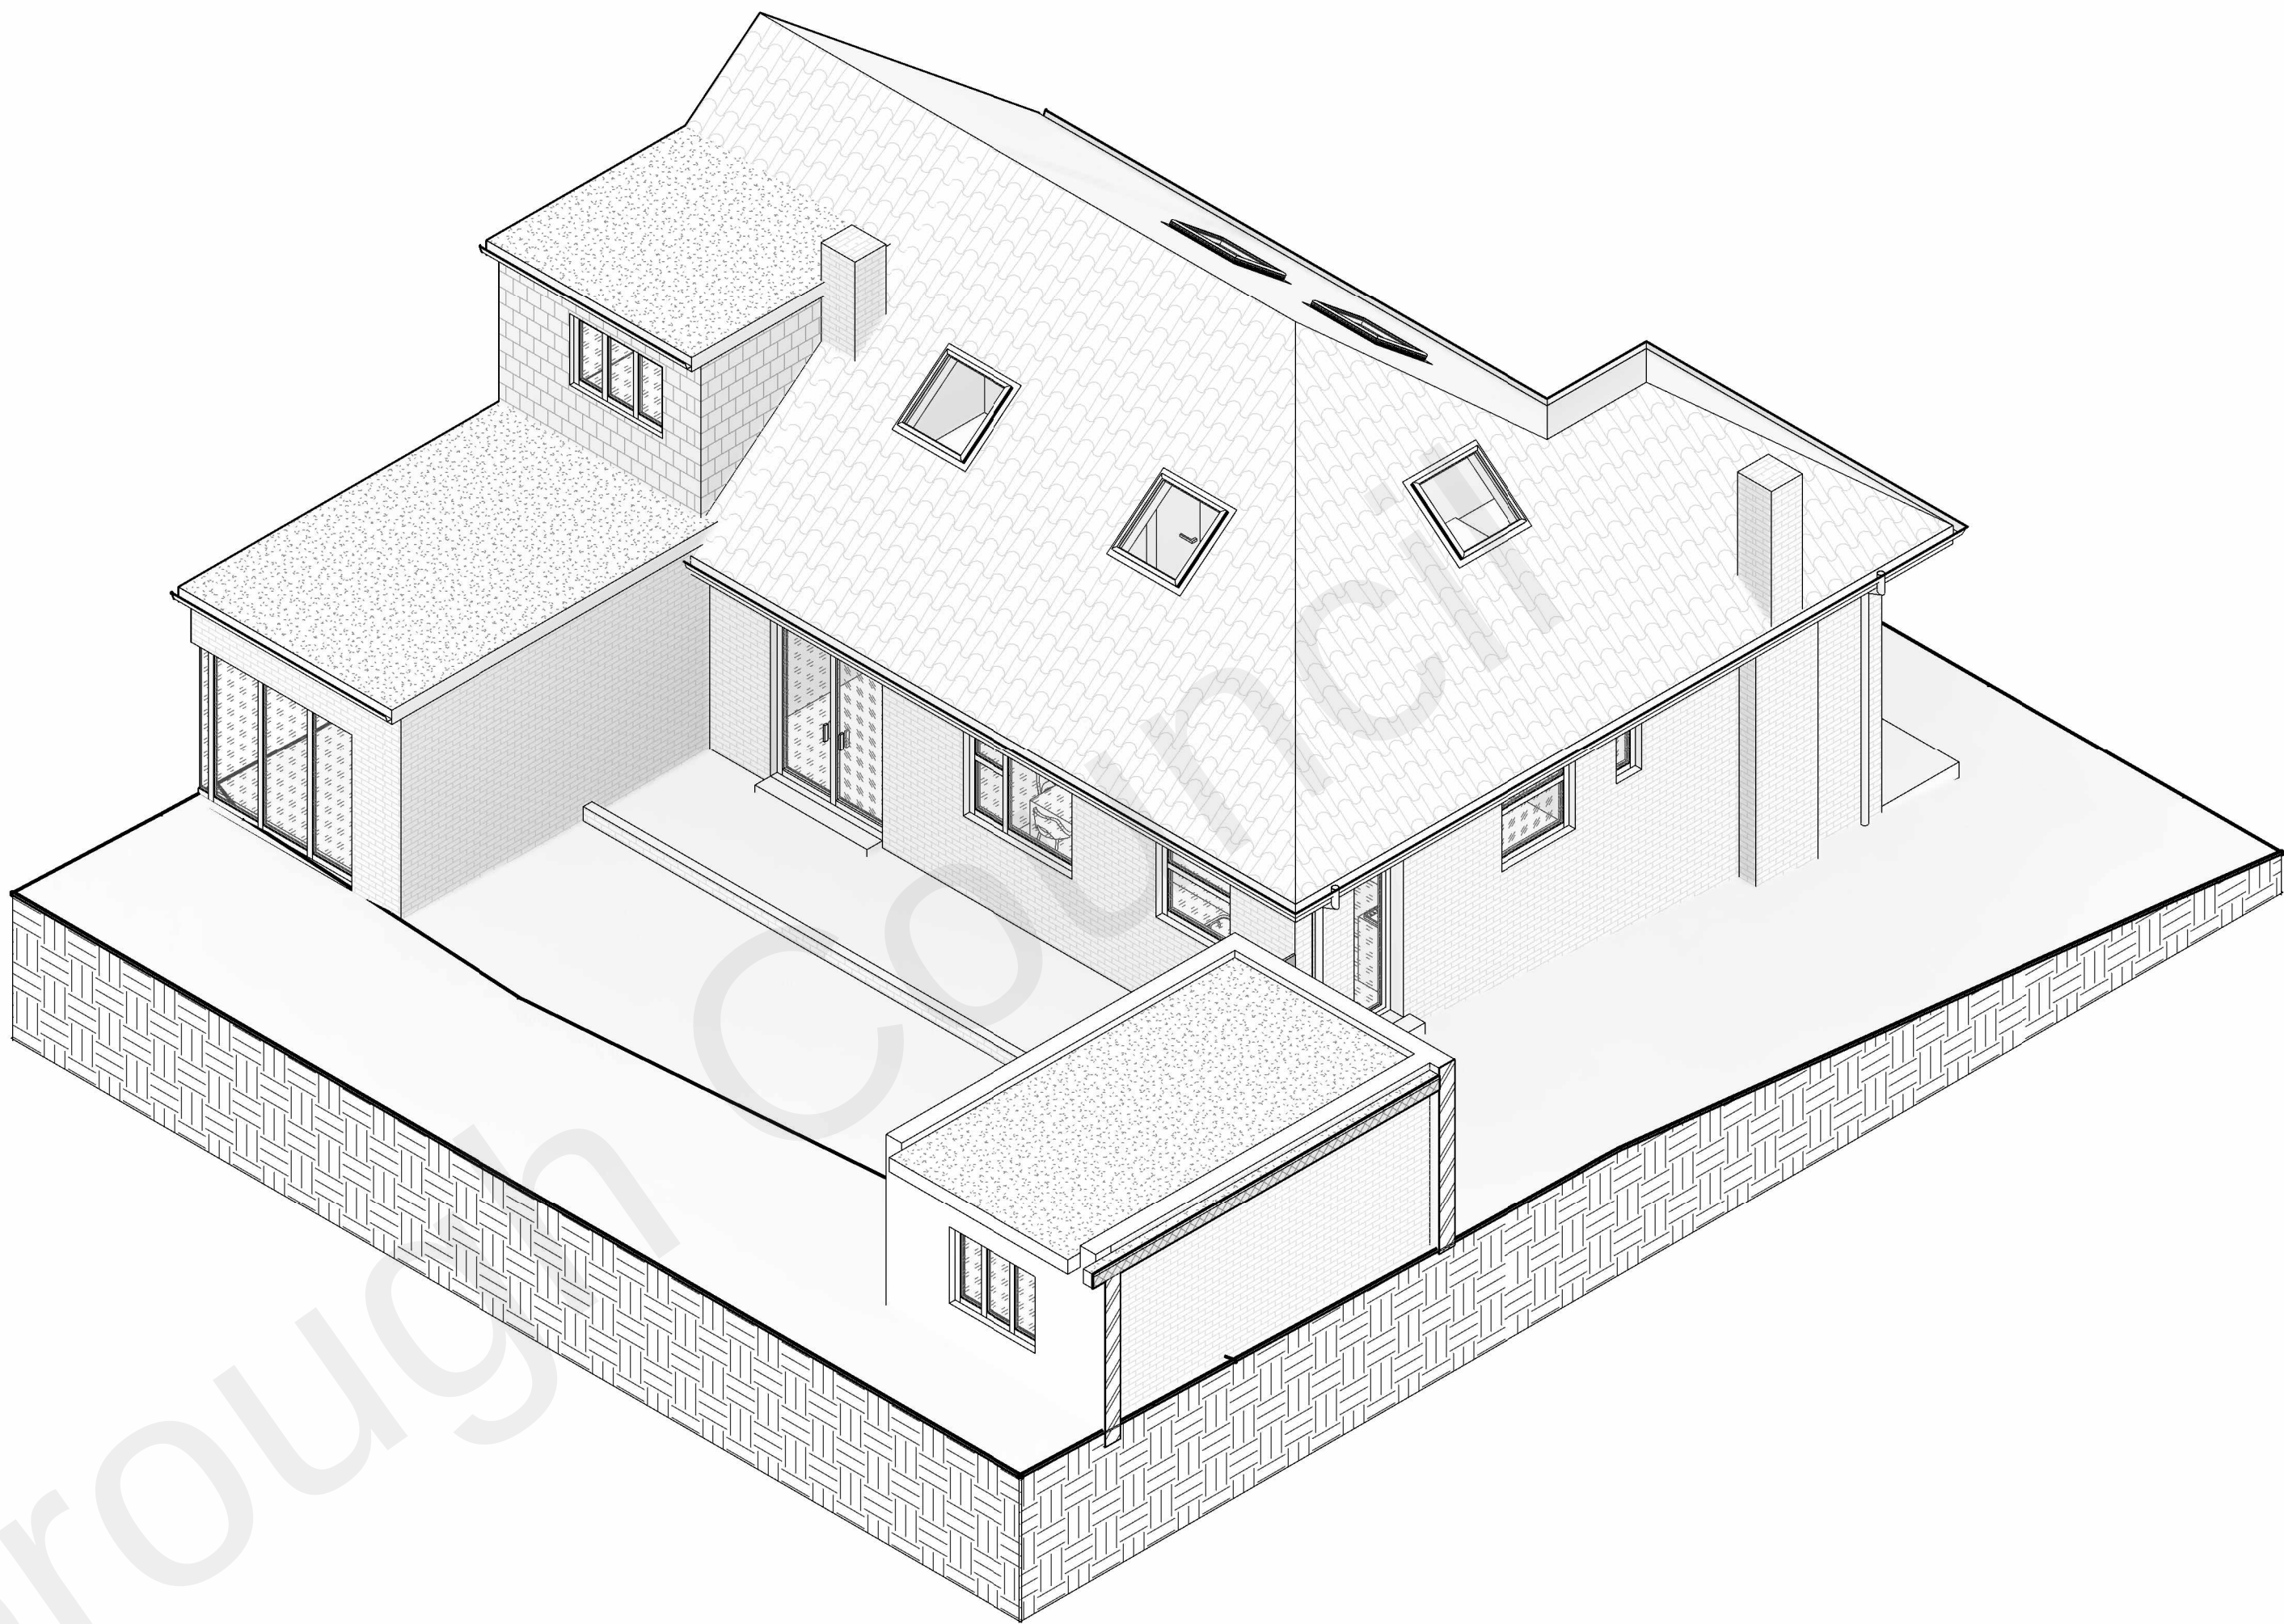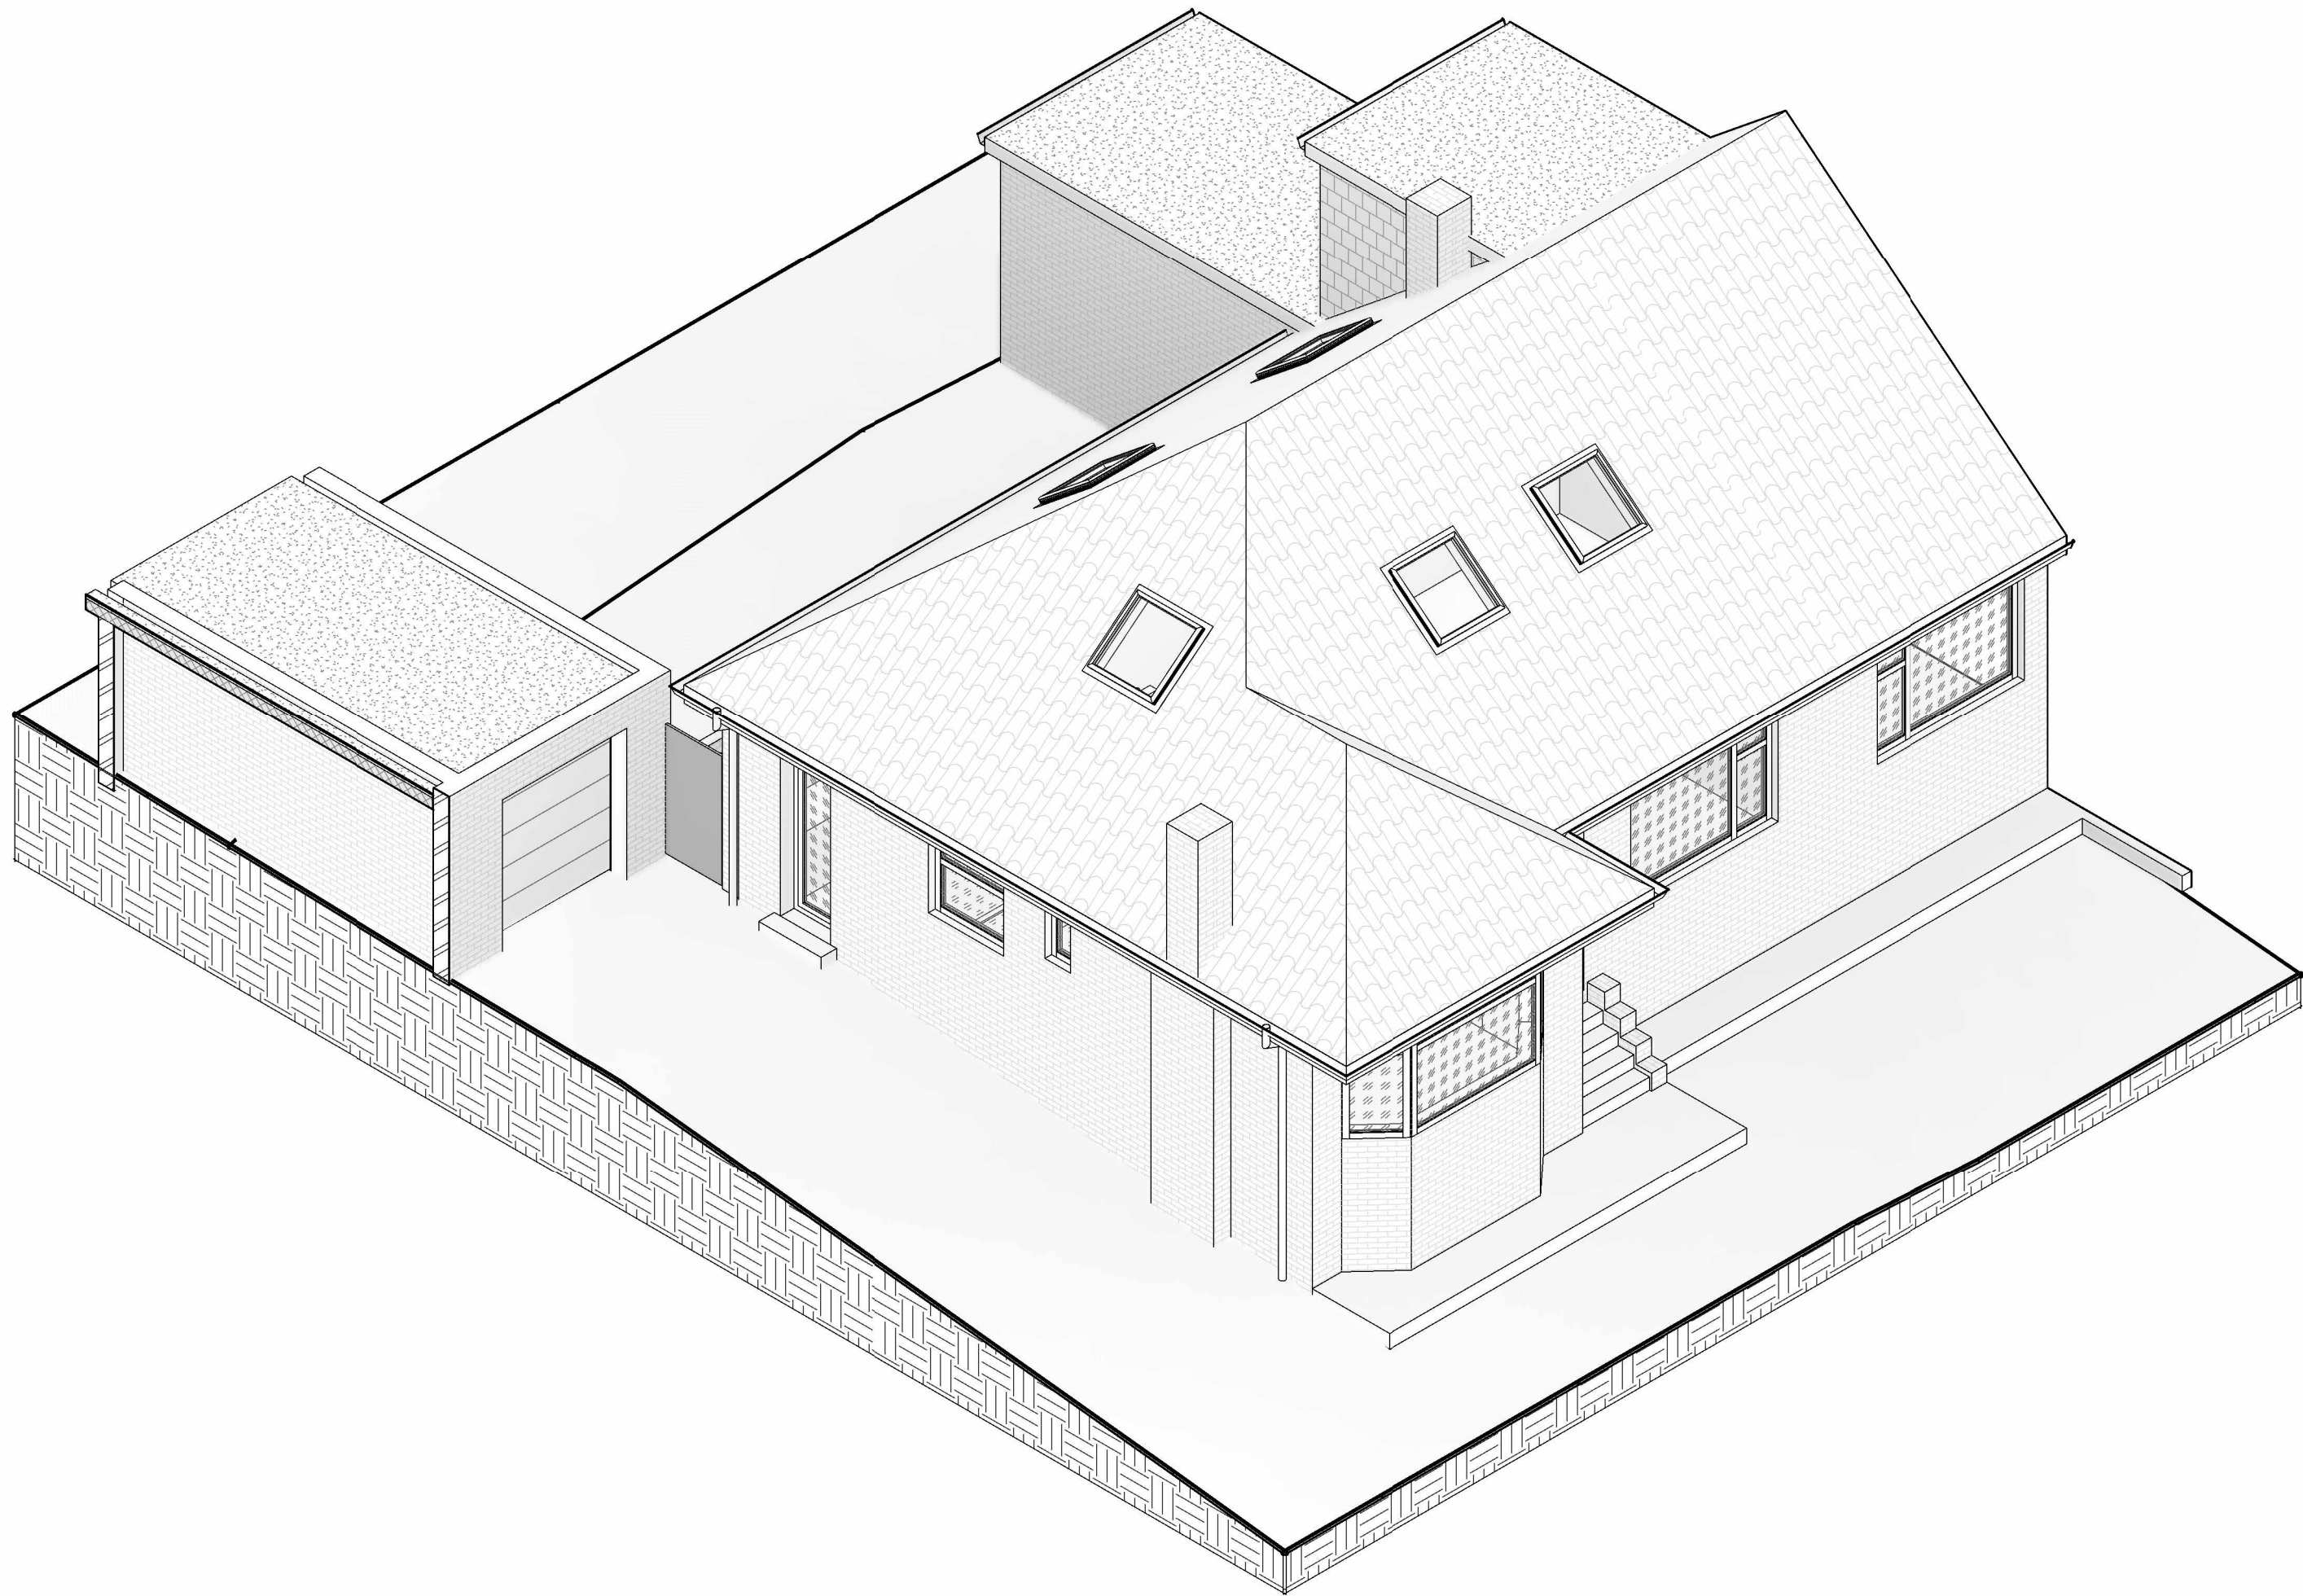

SCALE: 1:50 @ A1

THIS DRAWING IS THE PROPERTY OF  
AR. DESIGN  
AND MUST NOT BE COPIED OR REPRODUCED  
EXCEPT  
WITH THEIR EXPRESS PERMISSION, NOR MAY  
THE DESIGN  
OR ANY INFORMATION SHOWN THEREON  
BE DISCLOSED TO ANY THIRD PARTY.  
WE WILL NOT BE RESPONSIBLE FOR OTHER  
CONTRACTUAL  
DIMENSIONS.  
© THIS DRAWING IS COPYRIGHT

|      |            |     |       |
|------|------------|-----|-------|
| REV: | AMENDMENT: | BY: | DATE: |
|------|------------|-----|-------|

TITLE:

3D VIEWS AS PROPOSED

SITE ADDRESS:

373 Valley Drive, DA125TA

|              |                       |
|--------------|-----------------------|
| JOB No.20022 | CLIENT: Tomas Zyantas |
|--------------|-----------------------|

|                  |                |
|------------------|----------------|
| SCALE: 1:50 @ A1 | DWG SHEET: A05 |
|------------------|----------------|

REV: A

|              |                  |
|--------------|------------------|
| DRAWN BY: AR | DATE: 24/09/2022 |
|--------------|------------------|

|                  |                  |
|------------------|------------------|
| APPROVED BY: *** | DATE: **/**/**** |
|------------------|------------------|

ARCHITECTURE,  
PLANNING &  
ENGINEERING

EMAIL:  
AR.DESIGN&CONSTRUCTION@  
GMAIL.COM  
Tel: 074 2955-9396



AR Design  
& Construction LTD