




The Contractor is to check all dimensions on site and report any discrepancies to the Contract Administrator. This drawing is to be read in conjunction with all other standard documentation.

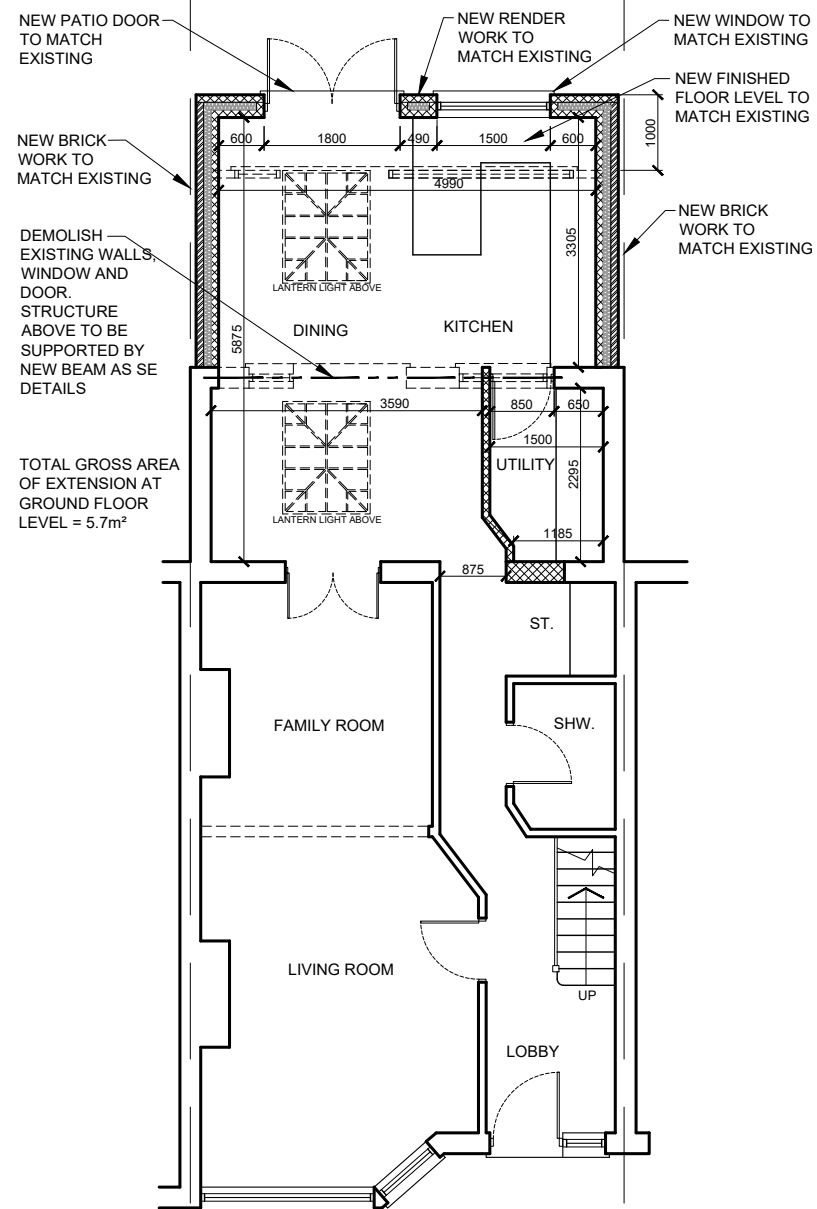

PROPOSED GROUND FLOOR PLAN

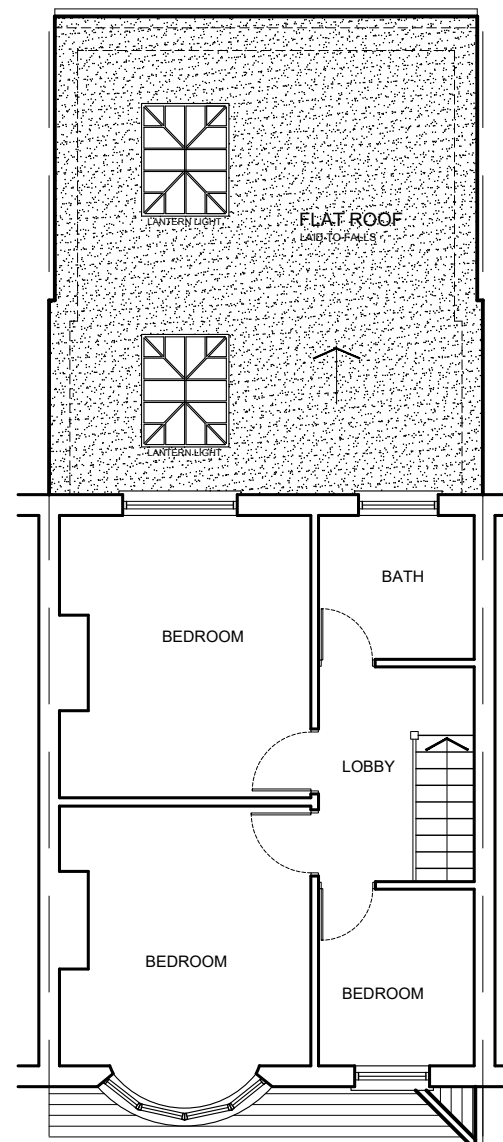

PROPOSED FIRST FLOOR PLAN

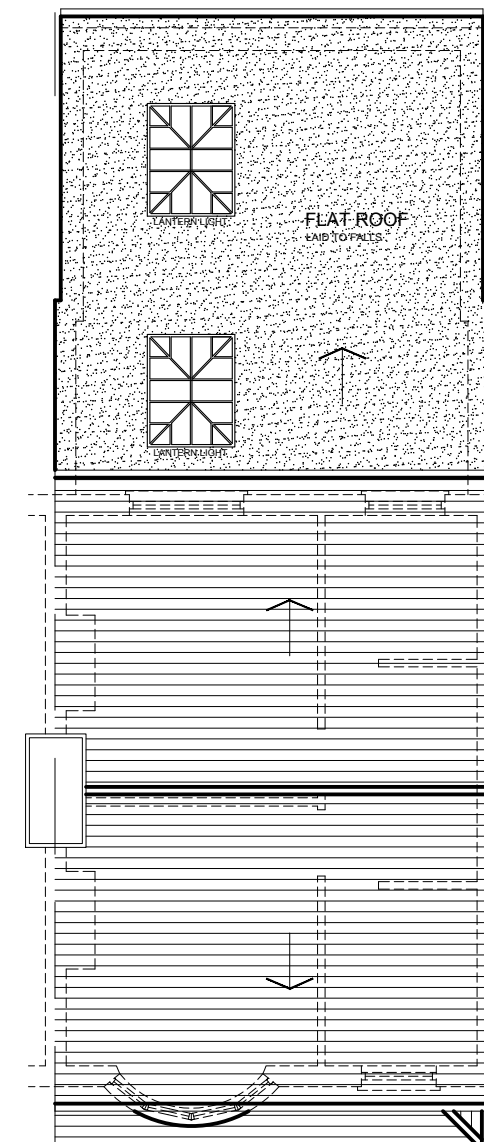

PROPOSED ROOF PLAN

| rev. | description   | date | chkd. |
|------|---|------|-------|
|      |  93 Cotmandene Crescent,<br>Orpington, Kent BR5 2RA<br>020 3004 9238<br>07931 931 035<br>s.nagpal@dapconsultants.co.uk<br>www.dapconsultants.co.uk |      |       |

project : 37 Milroy Avenue  
Gravesend

drawing title :  
Proposed Floor Plans

|                  |            |                  |
|------------------|------------|------------------|
| drawn: MV        | chkd : SS  | date: 24.06.2026 |
| status: Planning |            | scale: 1:100@A3  |
| proj no : 2980   | drg no: 04 | rev no: B        |