


- Key
- FD Half hour fire check door
 - SD Smoke Detector
 - HD Heat Detector
 - CO Carbon Dioxide Detector

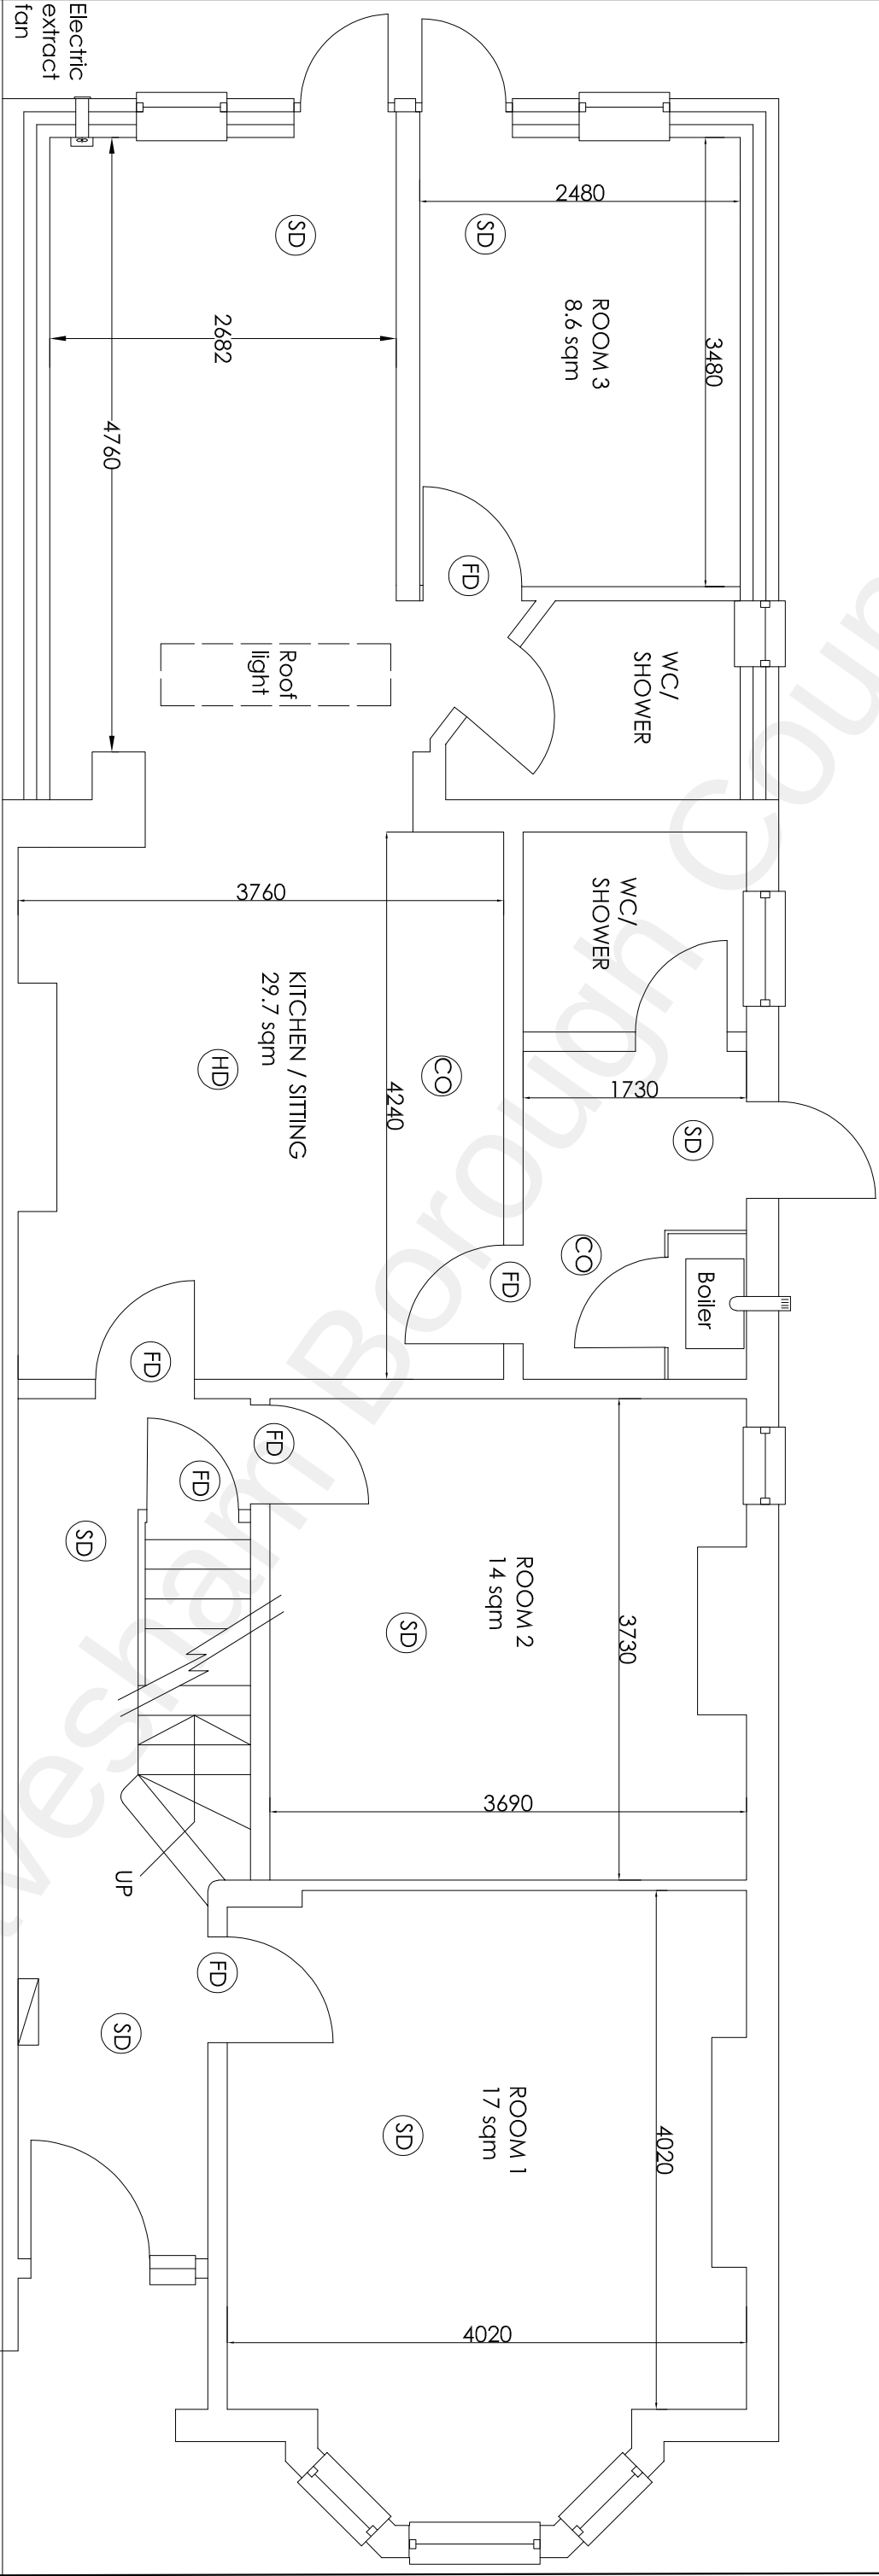

Project		HMO Conversion Nine Bedroom		H Channa	
25 The Avenue Gravesend Kent DA11 0NA				PICAROONS MAIDSTONE ROAD PLATT KENT TN15 8LB	
Drawing Title				Tel / Fax: 01732 605759 E-mail: hbchanna@tiscali.co.uk	
Proposed Ground Floor Plan		Rev	Description	Date	Drawn HC
					Date Nov 2021
					Scale 1:50
					Drawing No. 251A/A3/02