


- Key
- FD Half hour fire check door
 - SD Smoke Detector
 - HD Heat Detector
 - CO Carbon Dioxide Detector

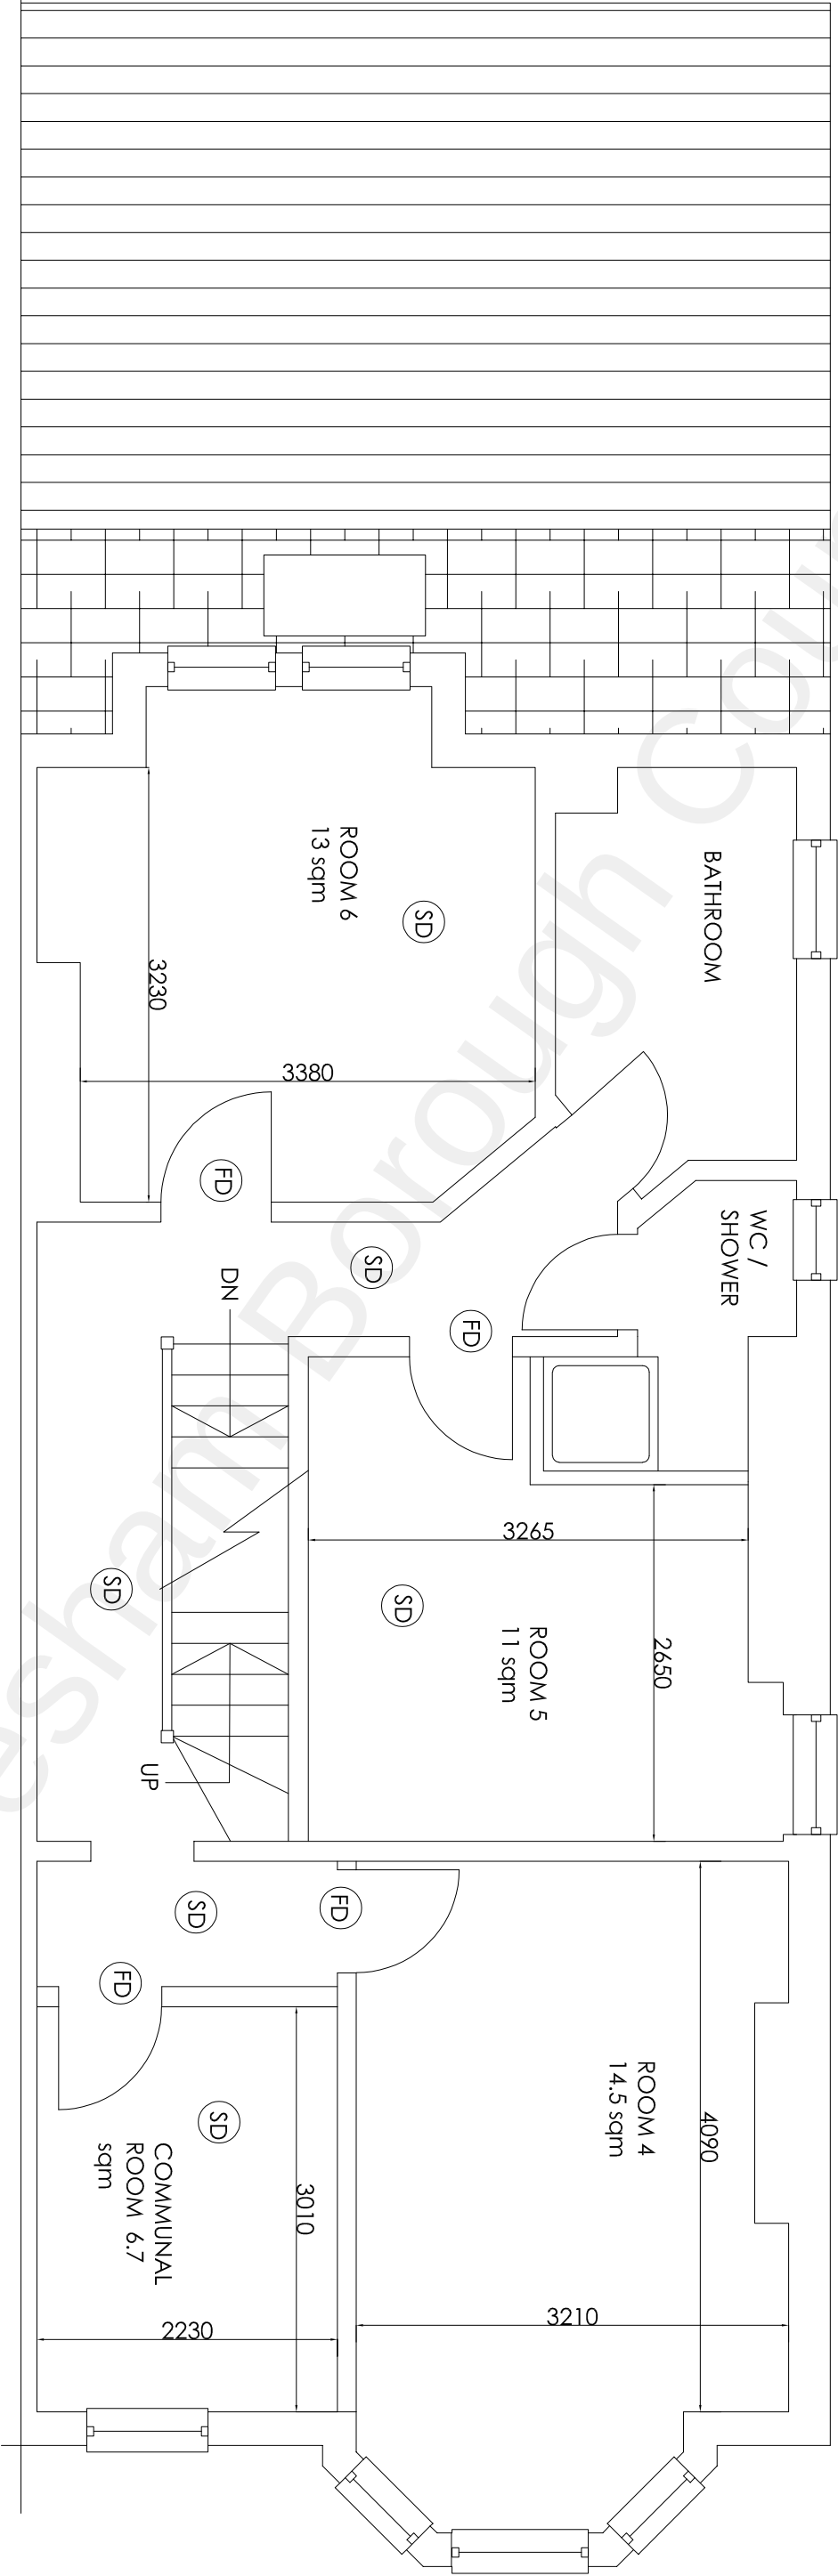

Project		HMO Conversion Nine Bedroom 25 The Avenue Gravesend Kent DA11 0NA		H Channa PICAROONS MAIDSTONE ROAD PLATT KENT TN15 8LB Tel / Fax: 01732 605759 E-mail: hbchanna@tiscali.co.uk	
Drawing Title		Proposed First Floor Plan		Drawn HC	Date Nov 2021
Rev		Description		Scale 1:50	Drawing No. 251A/A3/03