


- Key
- FD Half hour fire check door
 - SD Smoke Detector
 - HD Heat Detector
 - CO Carbon Dioxide Detector

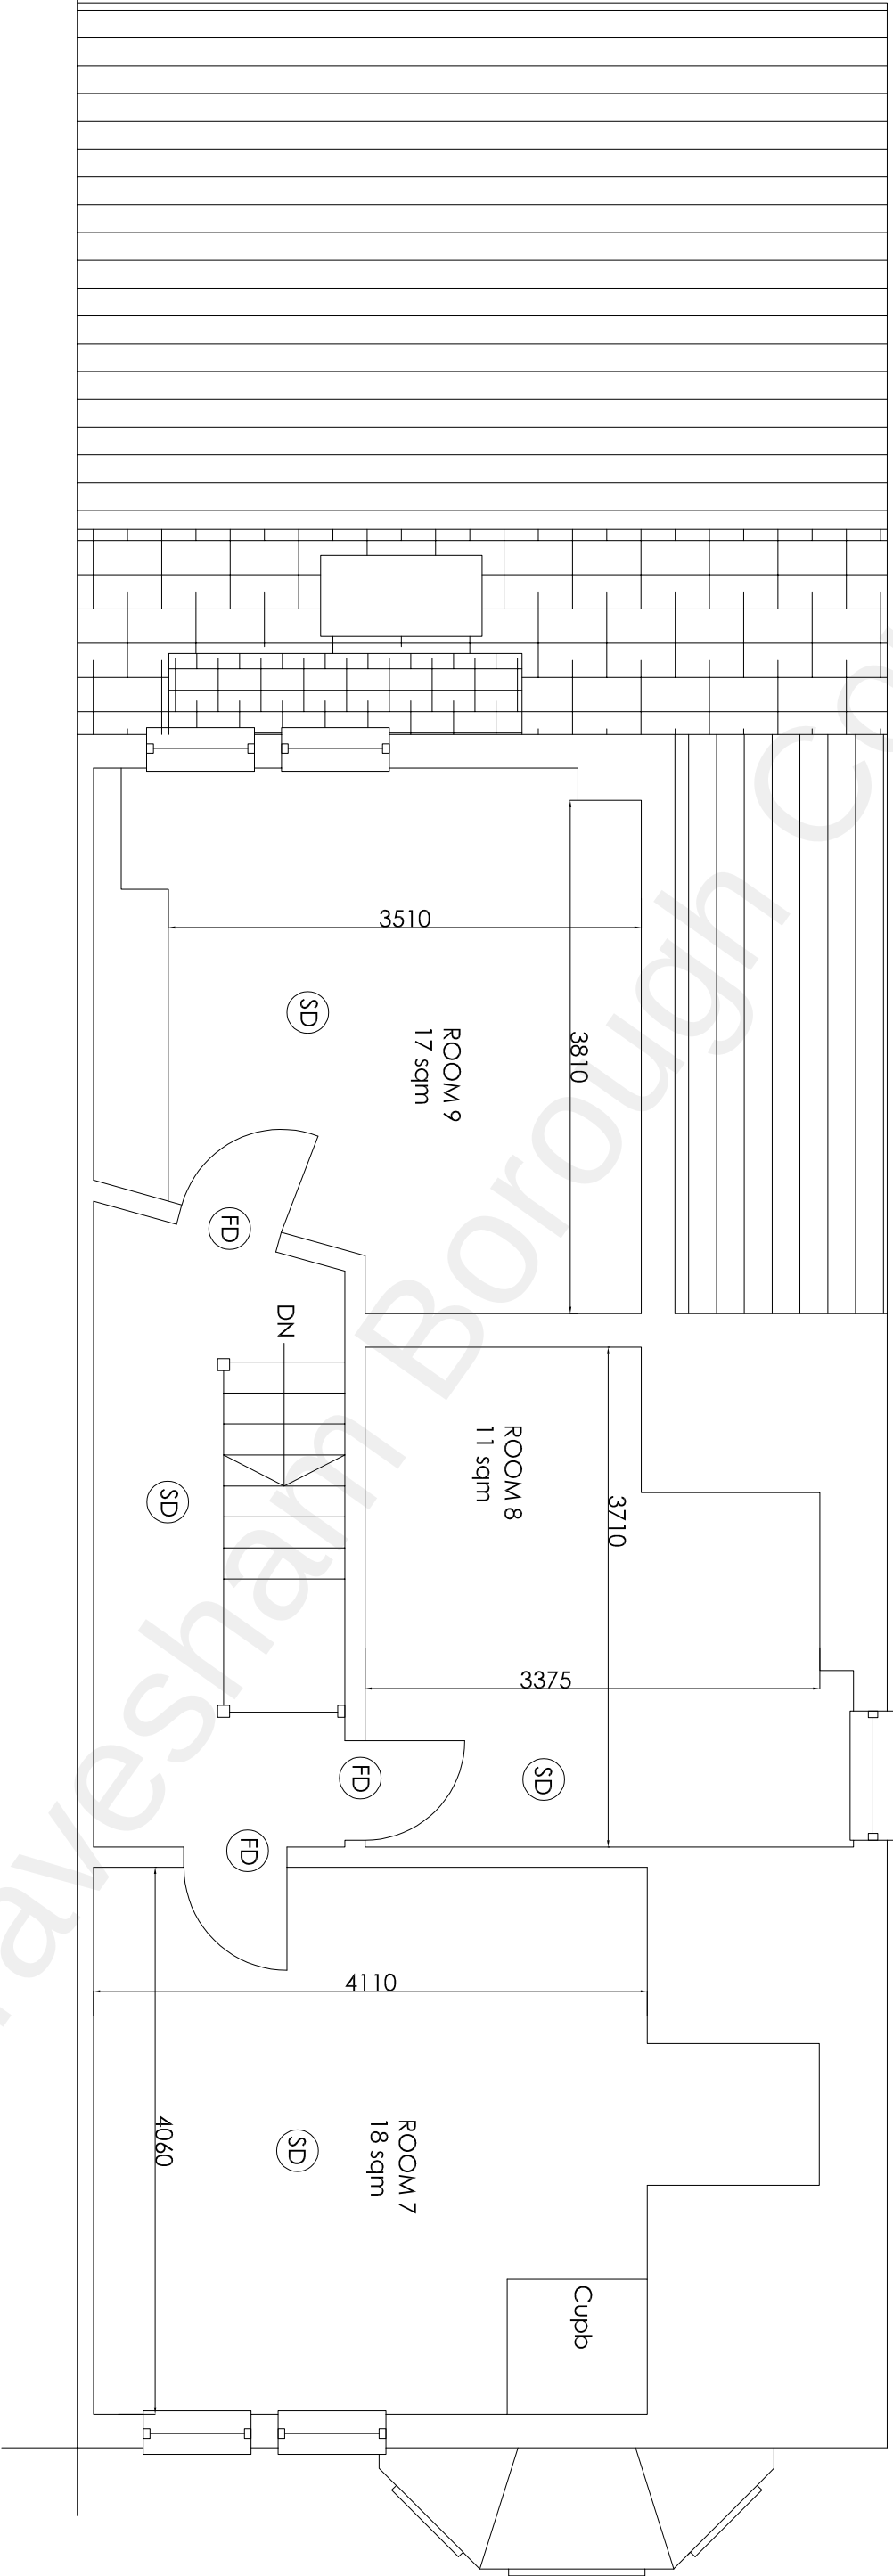

Project		HMO Conversion Nine Bedroom		
		25 The Avenue Gravesend Kent DA11 0NA		
Drawing Title		Proposed Second Floor Plan		
Rev	Description		Date	
Drawn		Date		
HC		Nov 2021		
Scale		1:50		
Drawing No.		25TA/A3/O4		

H Channa

PICAROONS MAIDSTONE ROAD PLATT KENT TN15 8LB

Tel / Fax: 01732 605759 E-mail: hbchanna@tiscali.co.uk