



Existing Elevations
1:100




Side

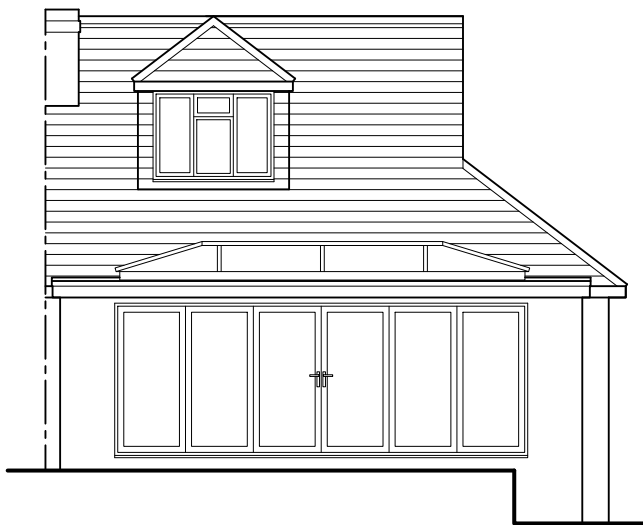


Rear

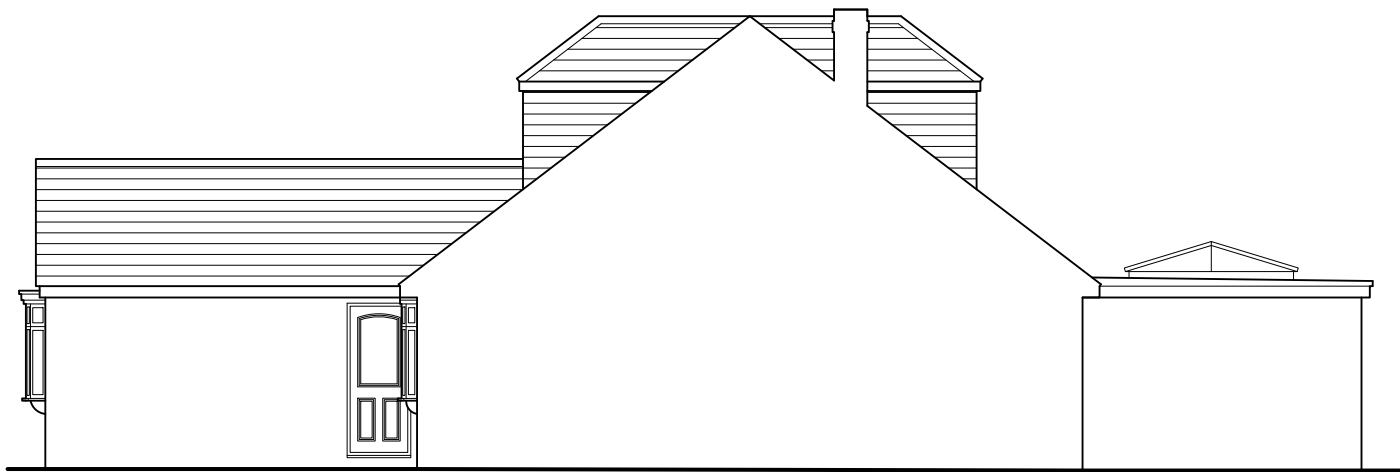



Side

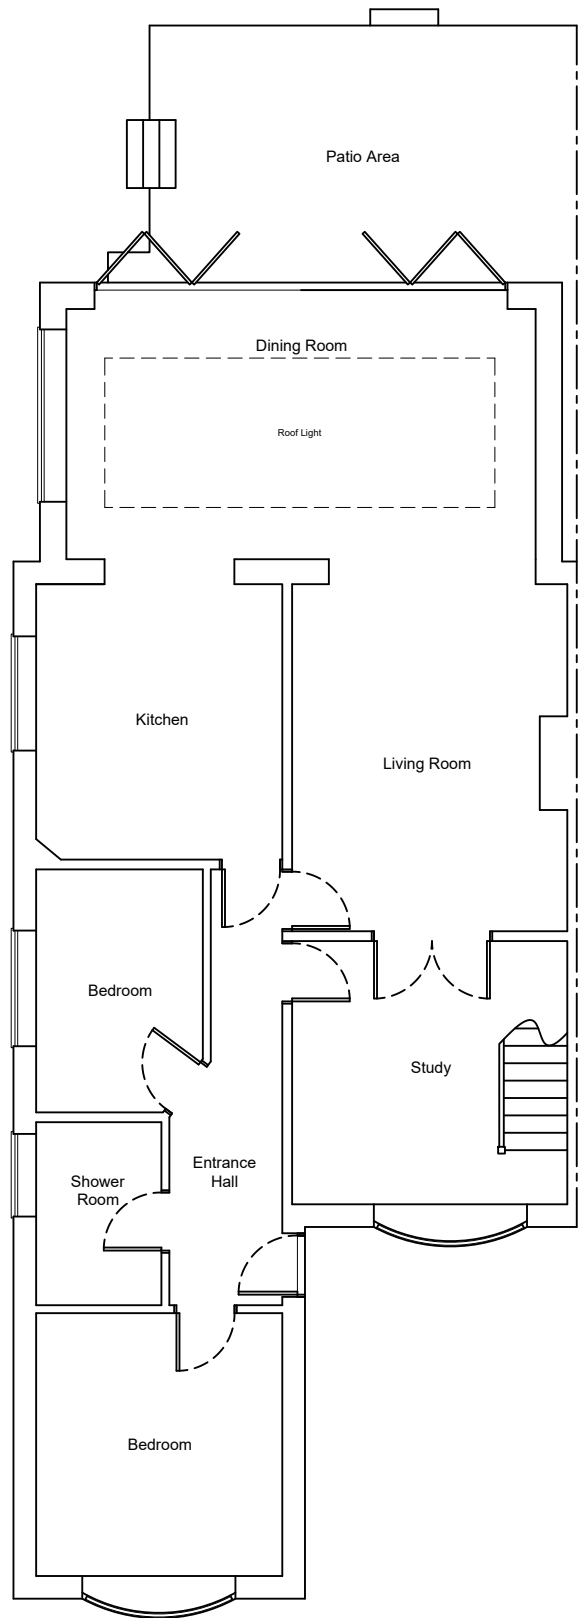

Existing Ground Floor Plan
1:100

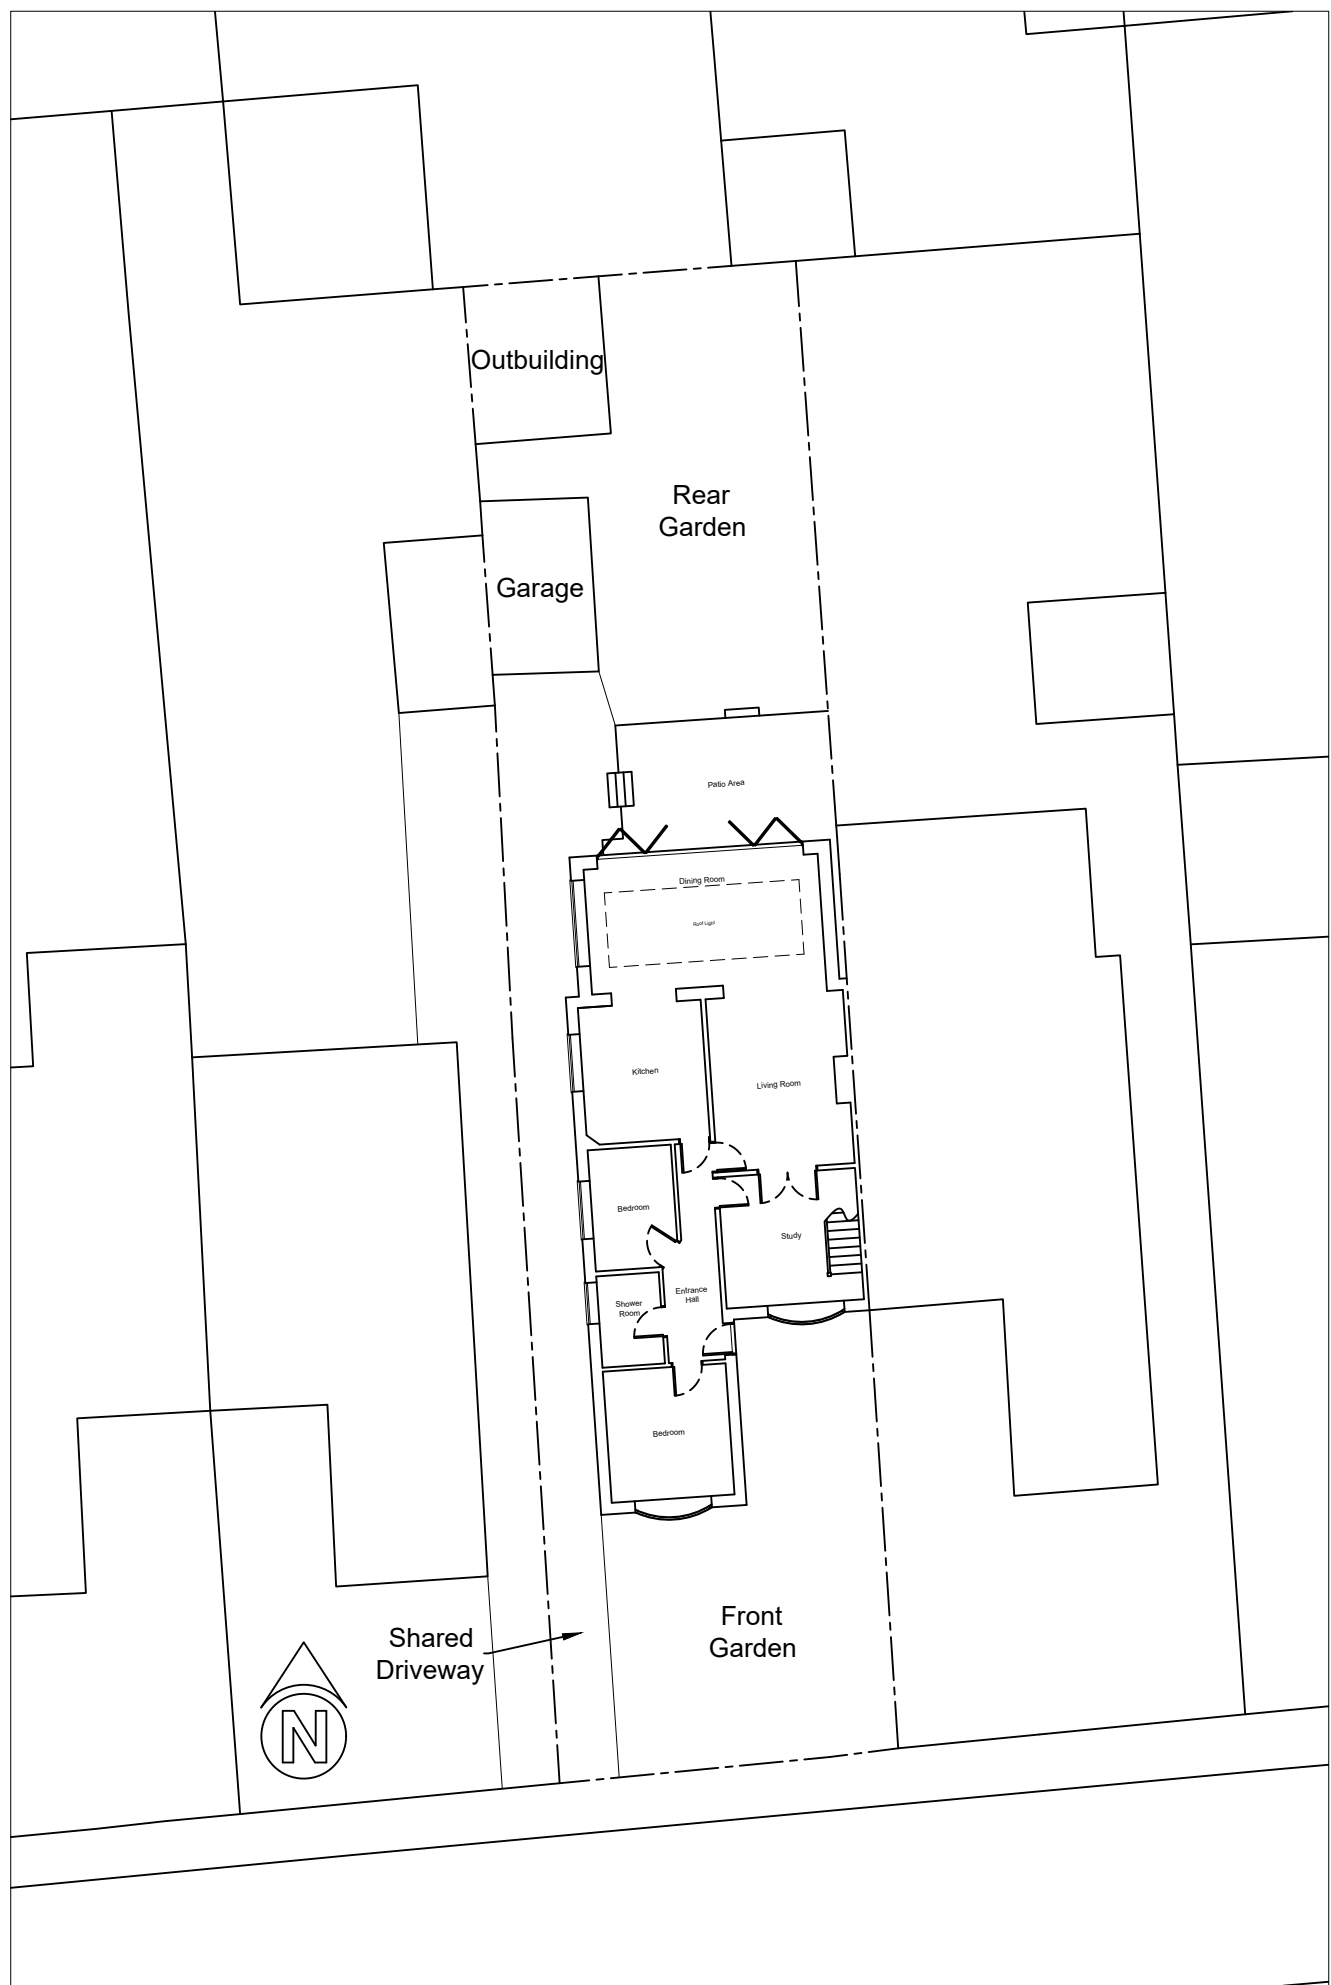

Existing Block Plan
1:200

 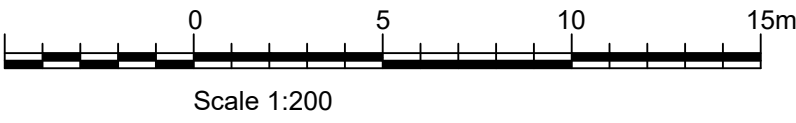

Notes.

Designed by:



30 Boxley Road, Chatham, Kent ME5 9LF
Mobile - 07767 338389

No. Revision/Issue

Client/Project Name and Address

Julie & Francis Jaques

21 Coutts Avenue
Shorne
Gravesend
DA12 3HJ

Proposal:

Retrospective application for
an existing single storey rear
extension.

Drawn by:

M.Ripley

Drawing Number:

021JJ/P

Date:

03/07/2023

Sheet:

Scale:

1:100 - 1:200 @ A1