

MATERIALS

ROOF
SINGLE PLY MEMBRANE

WALLS
RENDER UPPER FACADE AND FACING BRICKWORK LOWER FACADE
ALL TO MATCH MAIN DWELLING


WINDOWS & DOORS
TO MATCH MAIN DWELLING

NOTE; COLOURS ON ELEVATIONS ARE INDICATIVE
ONLY AND NOT NECESSARILY A TRUE COLOUR
REPRESENTATION OF THE ACTUAL PRODUCT

ONLY AREAS OF NEW WORK SHOWN HATCHED/SHADED




FRONT ELEVATION
(1:100)

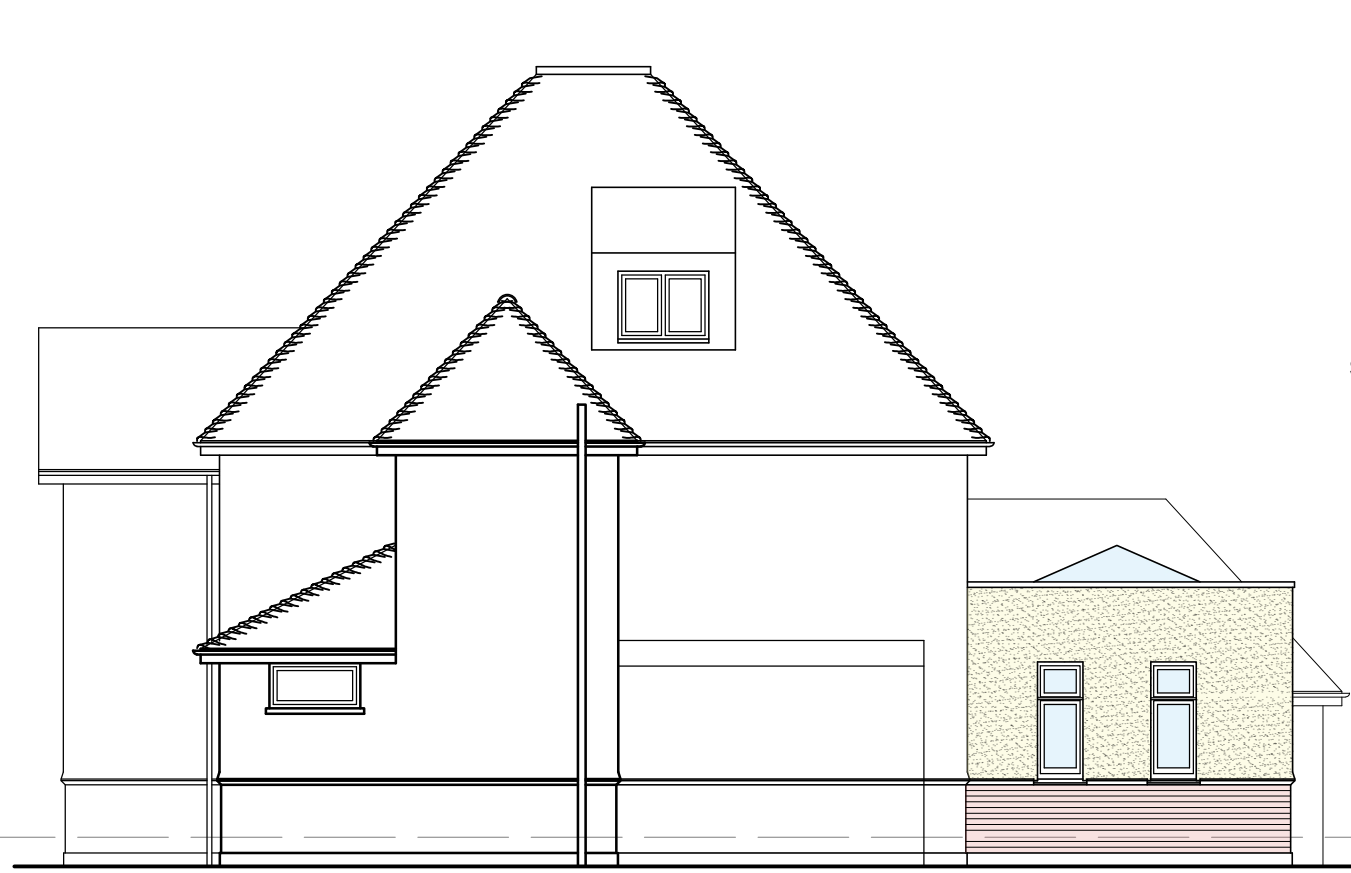


SIDE ELEVATION
(1:100)



REAR ELEVATION
(1:100)

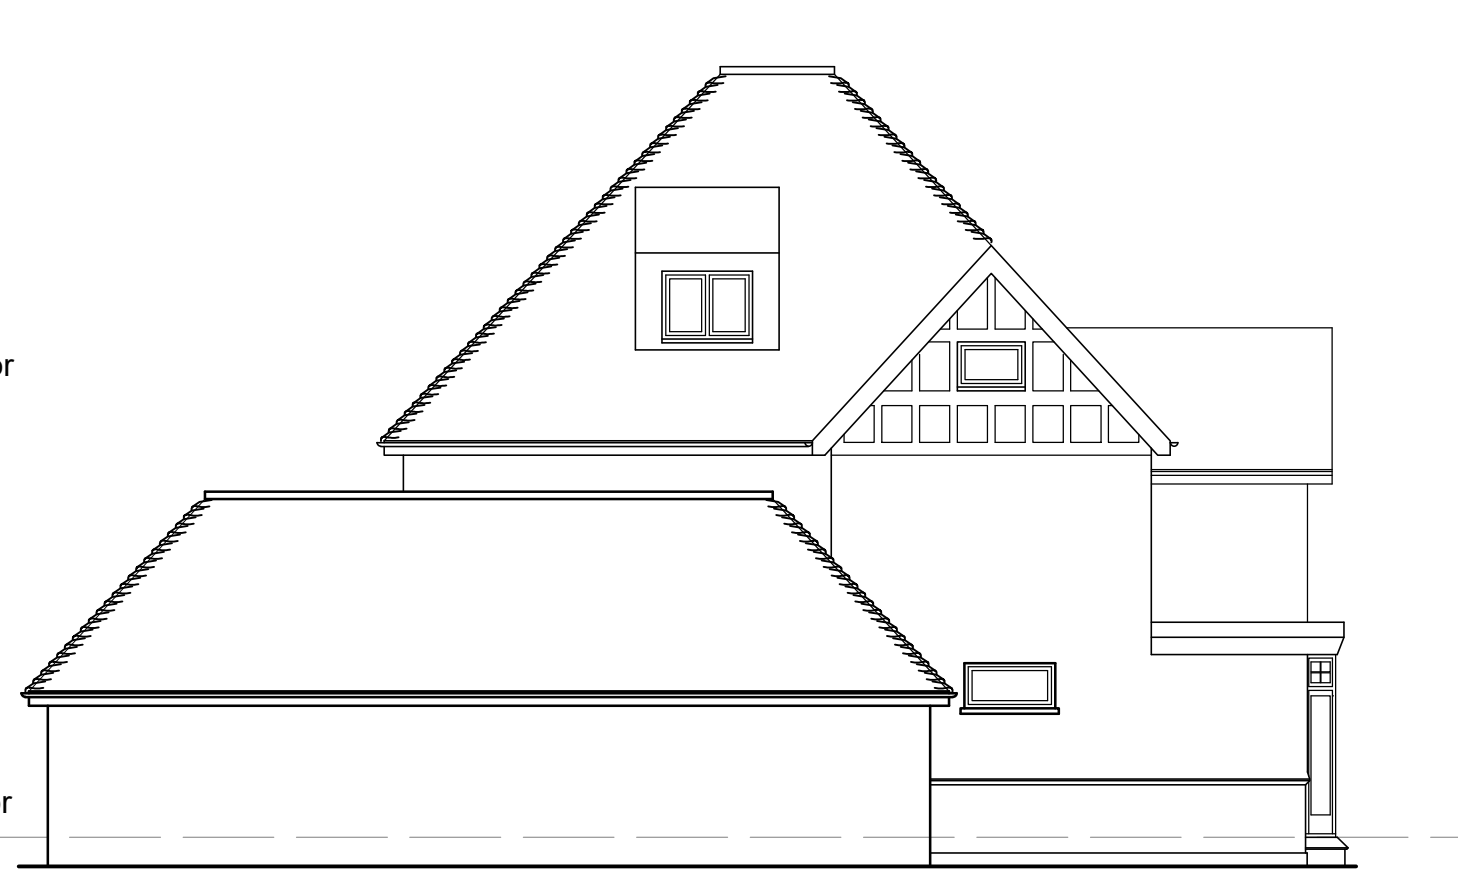


SIDE ELEVATION
(1:100)

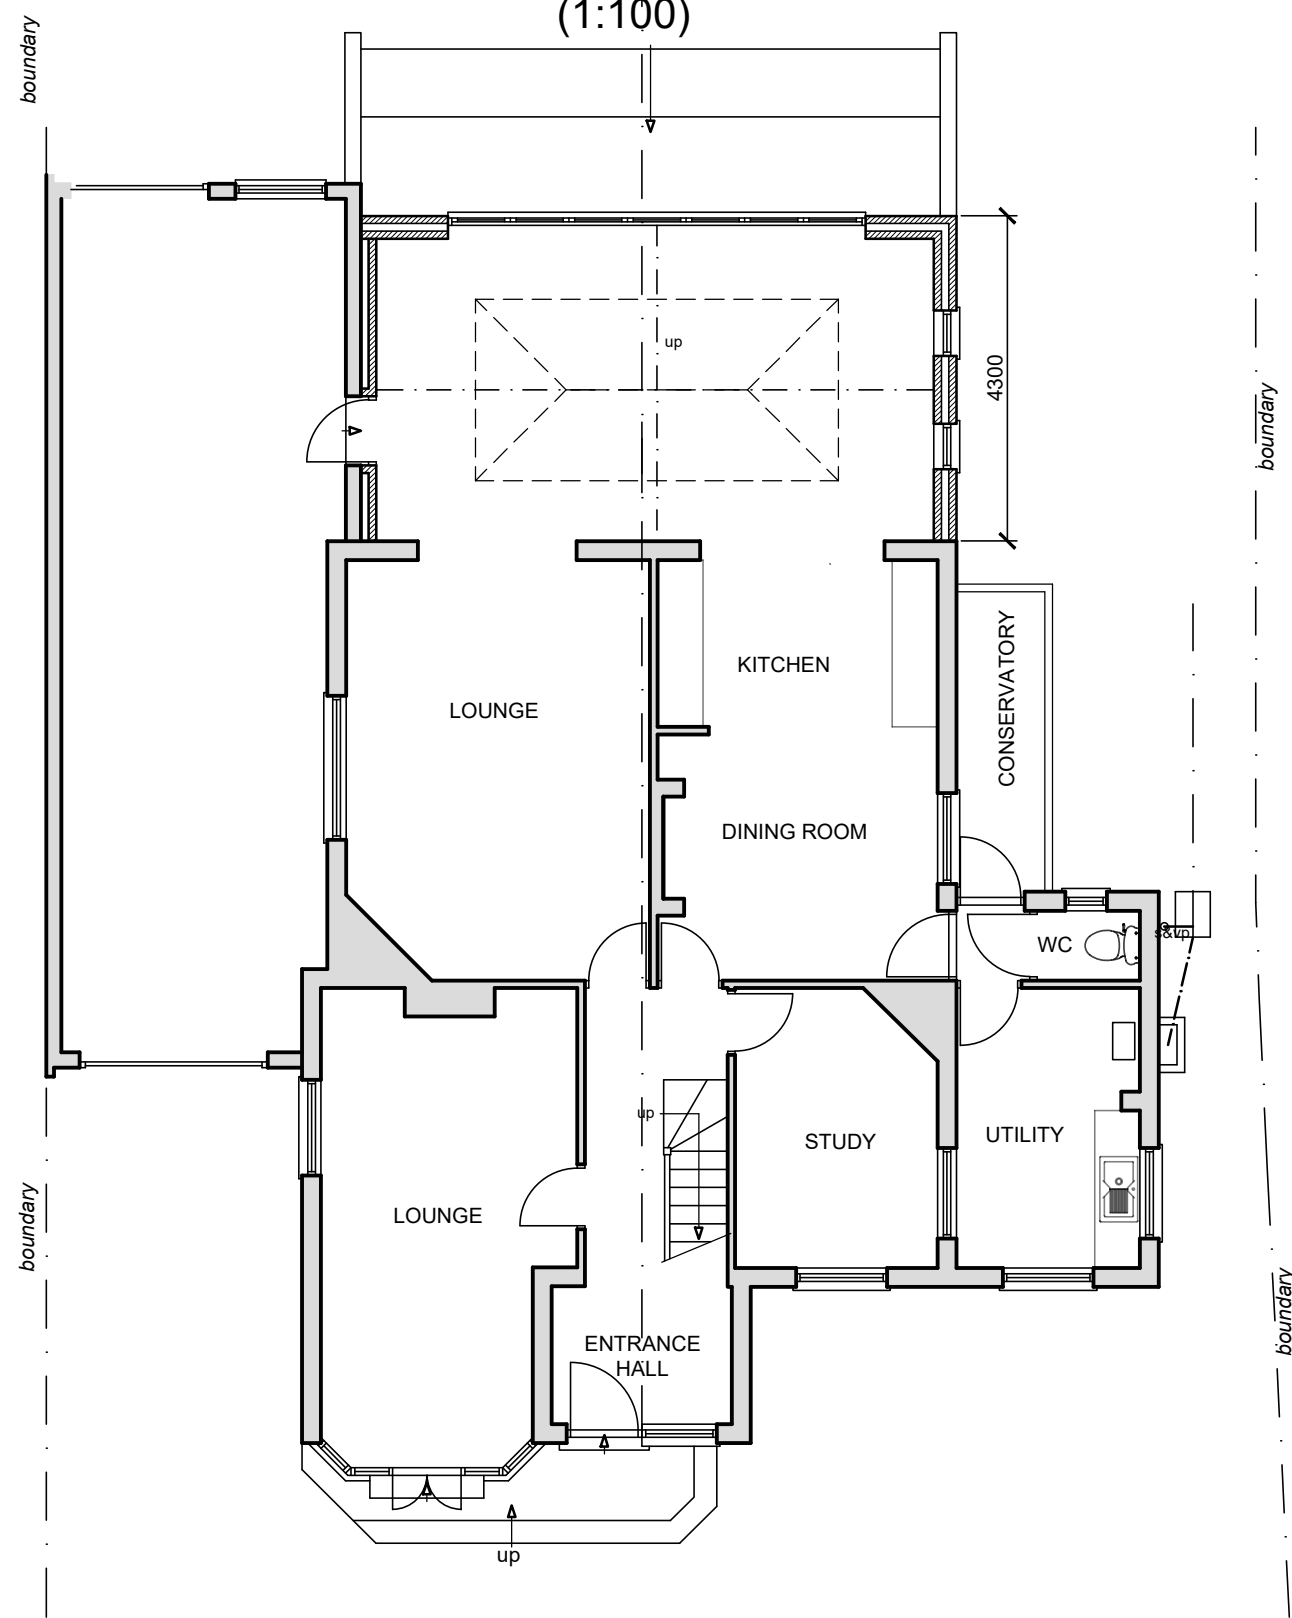

GROUND FLOOR PLAN
(1:100)

IT SHOULD BE NOTED THAT THESE PROPOSALS
WILL BE IMPLEMENTED TOGETHER WITH THE
PROPOSALS AS APPROVED UNDER APPLICATION
REF 20230394

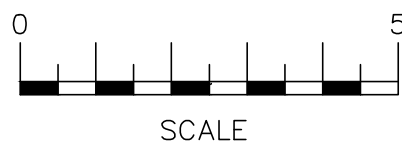

SCALE

SCALE BAR @ 1:100

Date	No	Revision
Penfold Project Services		
Epmarket, Wrotham Road, Meopham, Kent, DA13 0JH Telephone: 01474 816690 e-mail: apenfold448@btinternet.com		
Job Title:	HARTLAND HOUSE SOLE STREET COBHAM KENT DA12 3AY	
Dwg Title:	REAR EXTENSION PLANS & ELEVATIONS AS PROPOSED	
Scale:	1:100 @ A1	
Dwg No.:	05	
Date:	June 2023	