





PROPOSED FRONT ELEVATION SCALE 1:100

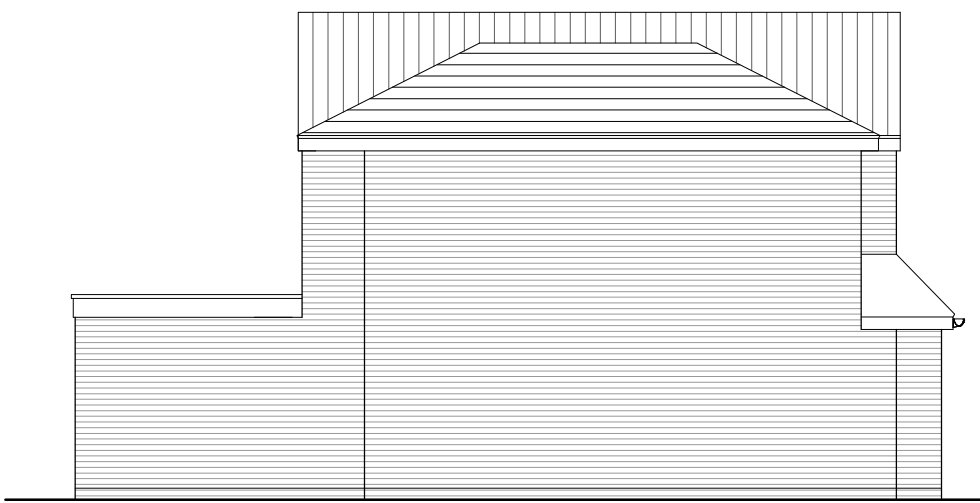


PROPOSED SIDE ELEVATION SCALE 1:100




PROPOSED REAR ELEVATION SCALE 1:100

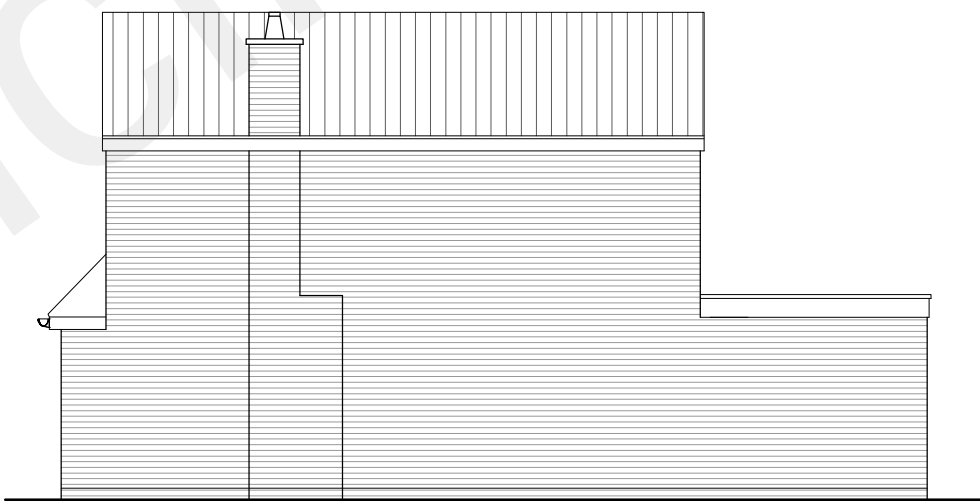


PROPOSED SIDE ELEVATION SCALE 1:100

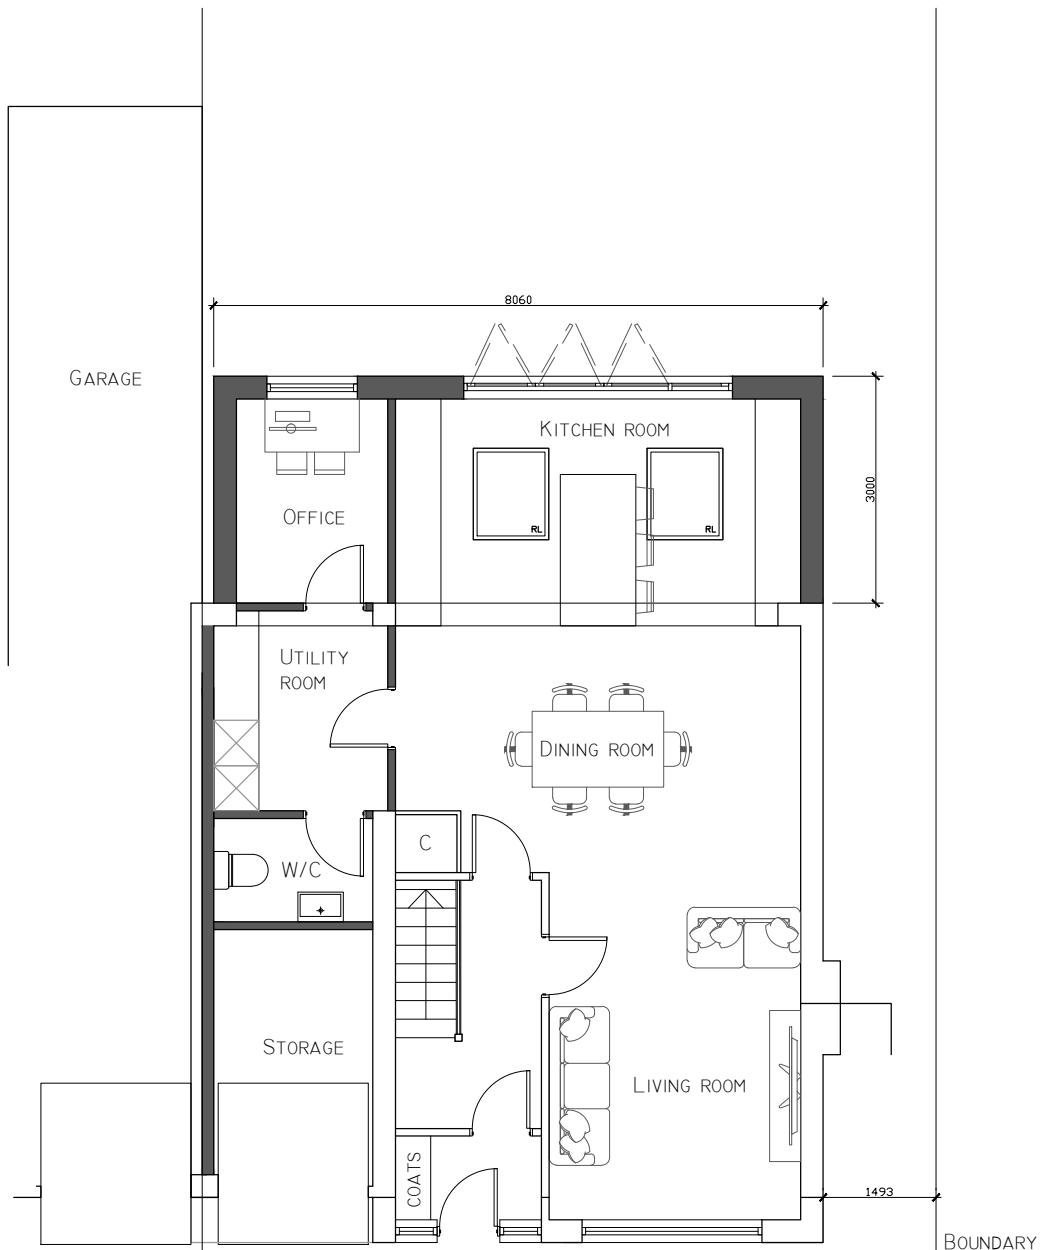

GROUND FLOOR PLAN SCALE 1:100

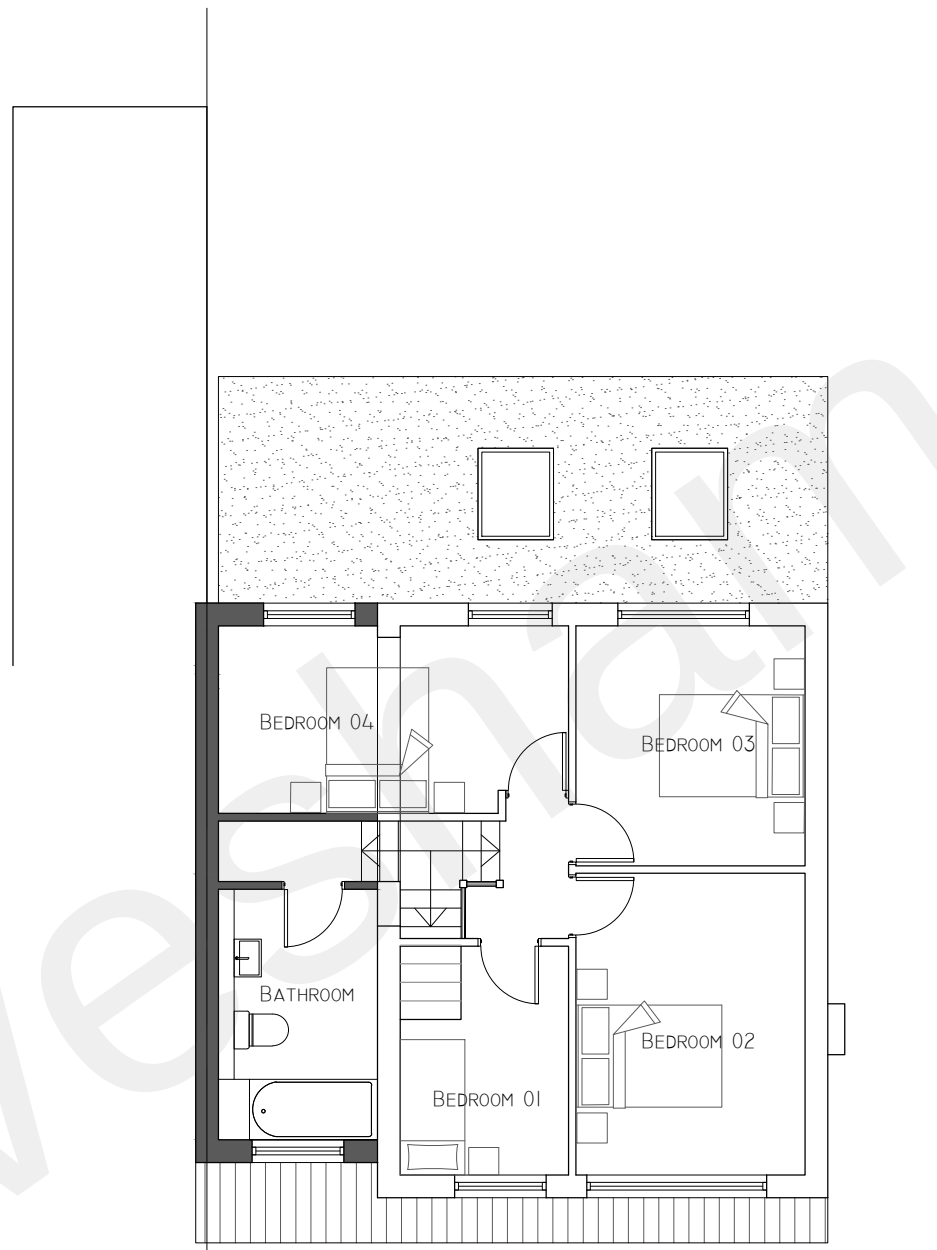

FIRST FLOOR PLAN SCALE 1:100

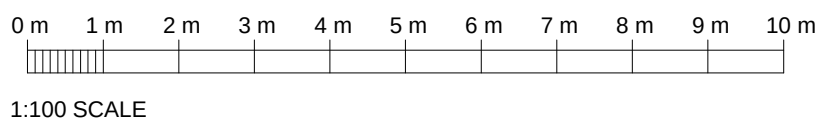

PLANNING

Client
Mr & Mrs Clarke

Project
68
Biddenden Way
Istead Rise
DA13 9DF

HASKINS
DESIGNS LTD.
The Civic Centre, St Mary's Road, Swanley, Kent, BR8 7BU.
Phone: 01322 479561 Mobile: 07802 182202
info@haskinsdesigns.co.uk Website: haskinsdesigns.co.uk

Title
Proposed elevations
Floor plans

Project No.
205

Drawing No.
205PD-02

Scale
As shown

Revision

Drawn

MH

Check

JH

Date

MARCH 22

Rev	Date	Comments	Rev	Date	Comments
-----	------	----------	-----	------	----------