


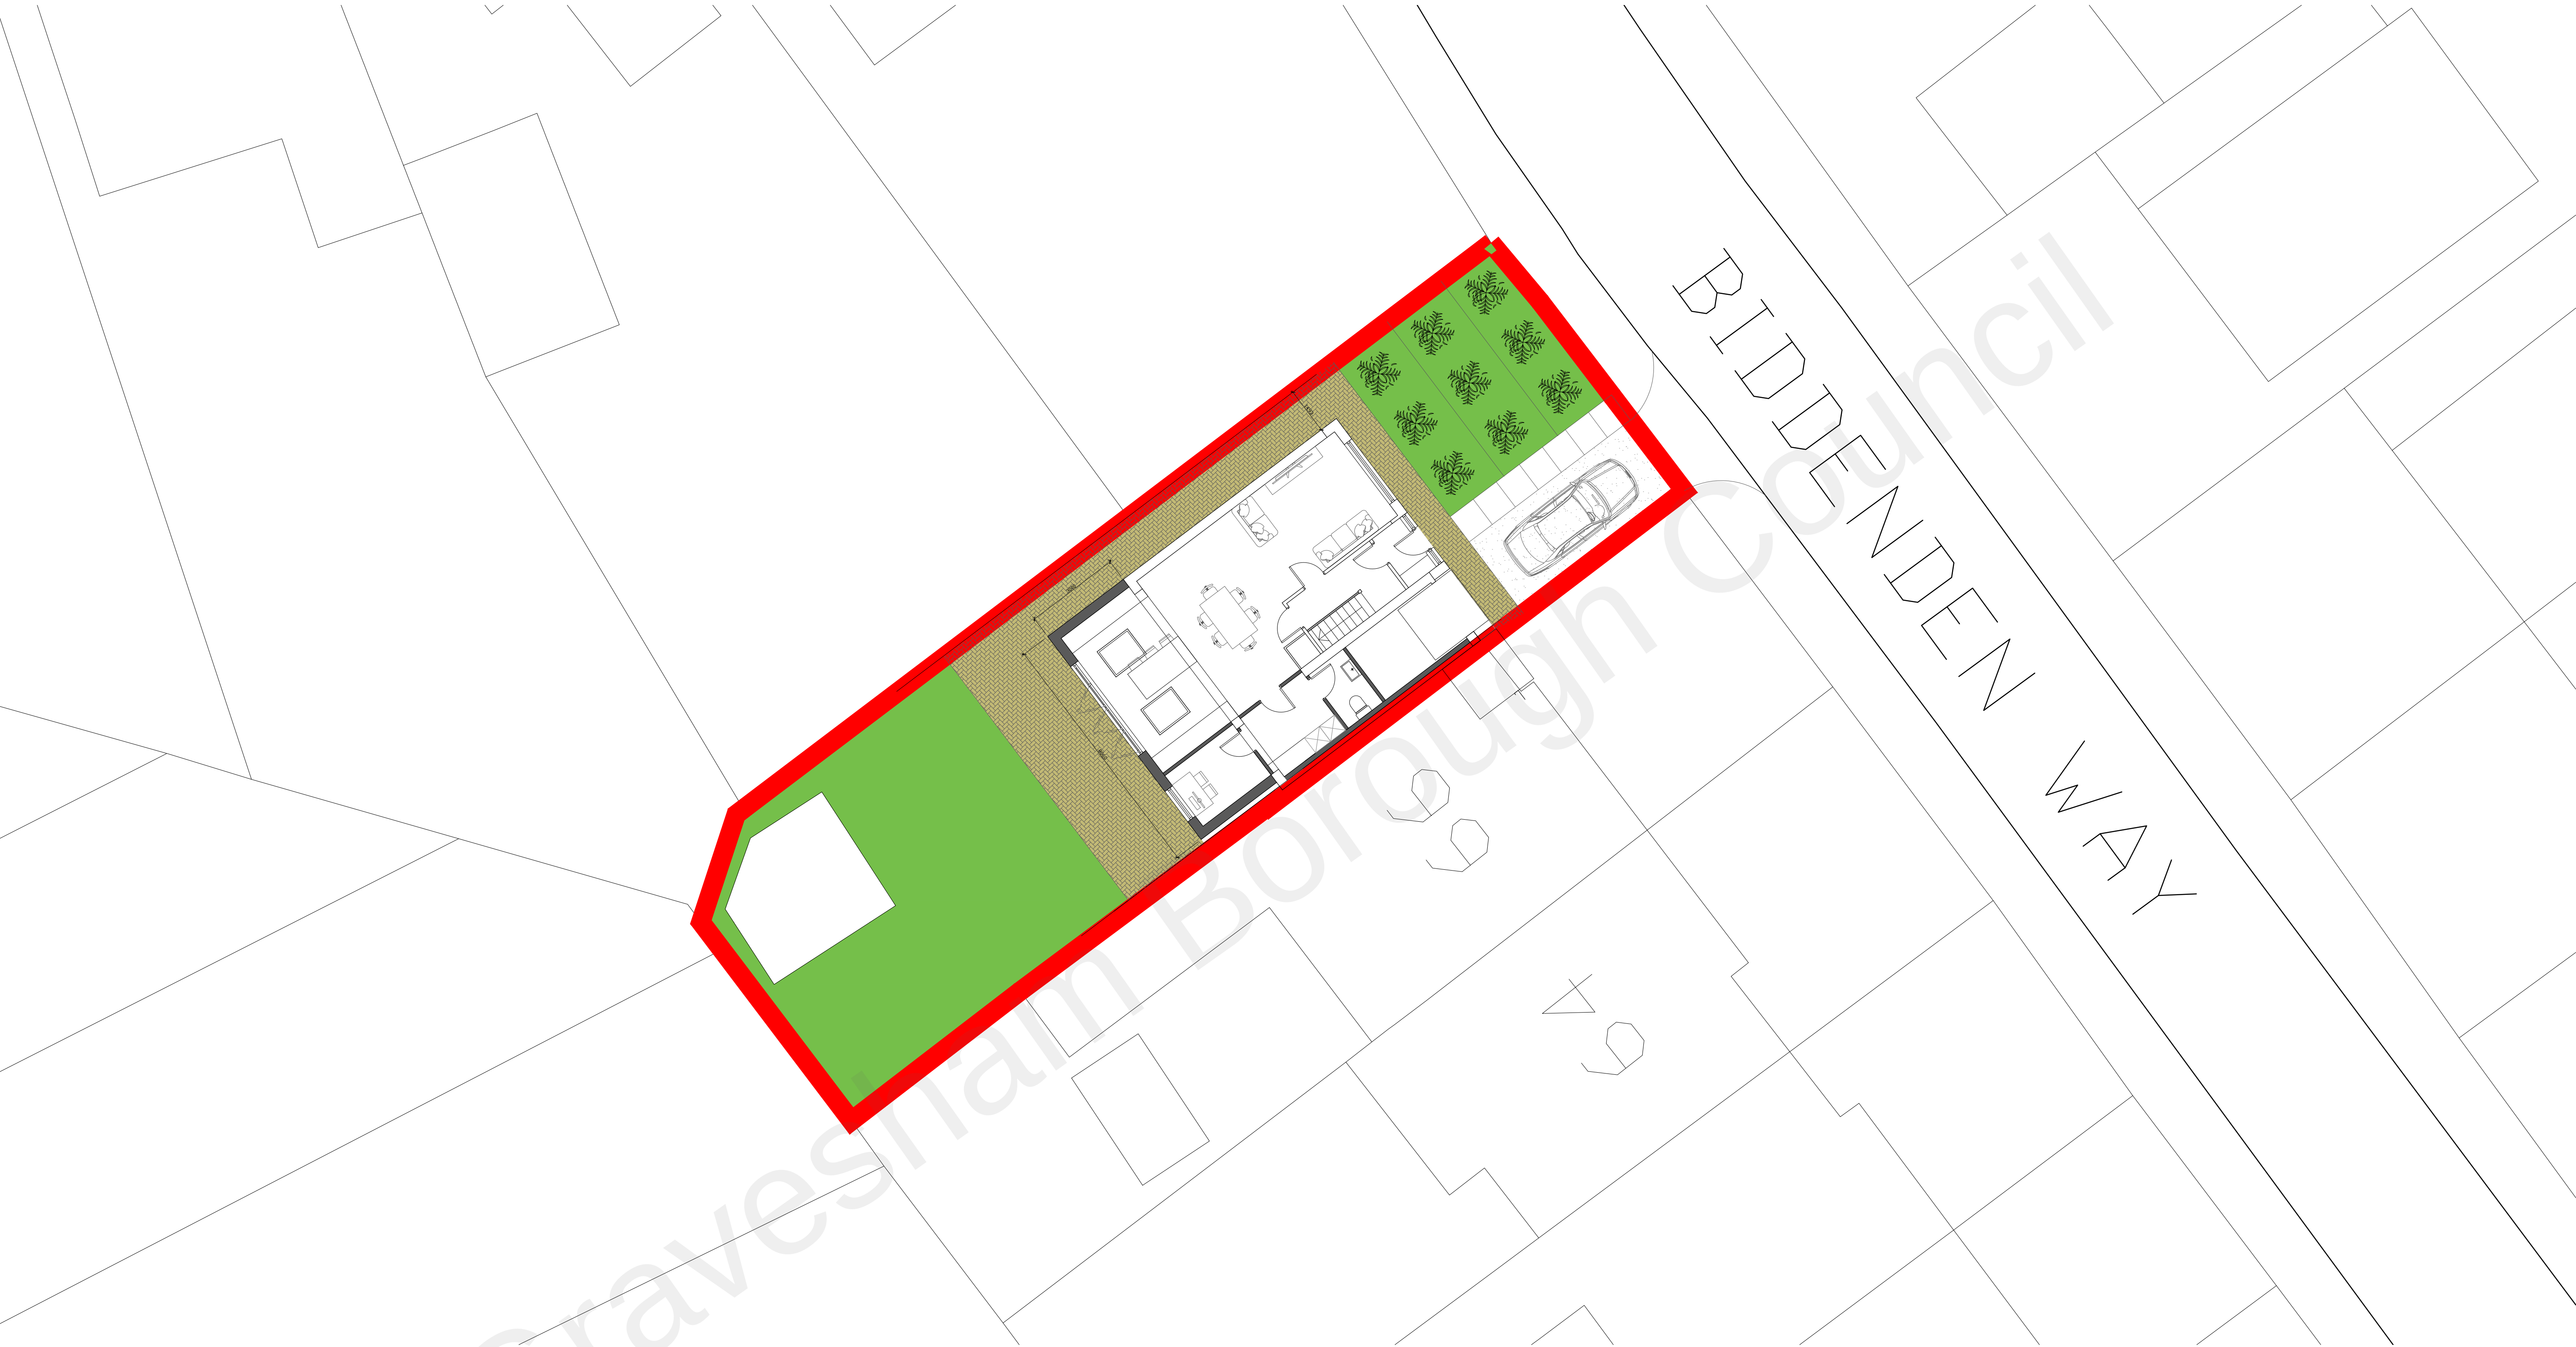


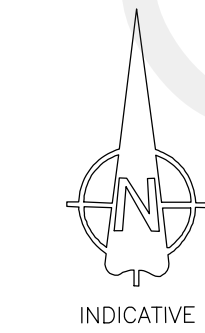

SITE PLAN 1:100 @ A1

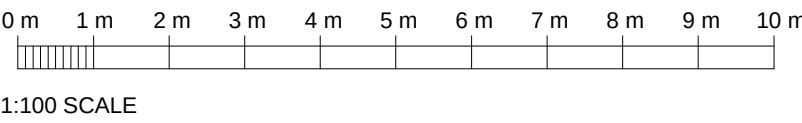

LOCATION PLAN 1:1250 @ A1

 

Rev	Date	Comments

Rev	Date	Comments

PLANNING

Client
Mr & Mrs Clarke

Project
68
Biddenden Way
Istead Rise
DA13 9DE



The Civic Centre, St Mary's Road, Swanley, Kent, BR8 7BU.
Phone: 01322 479561 Mobile: 07902 182202
info@haskinsdesigns.co.uk Website: haskinsdesigns.co.uk

Title
Location Plan
Site Plan

Project No.
205

Drawing No.
205PD-03

Scale
As shown

Revision

Drawn
MH

Check
JH

Date
MARCH 22