




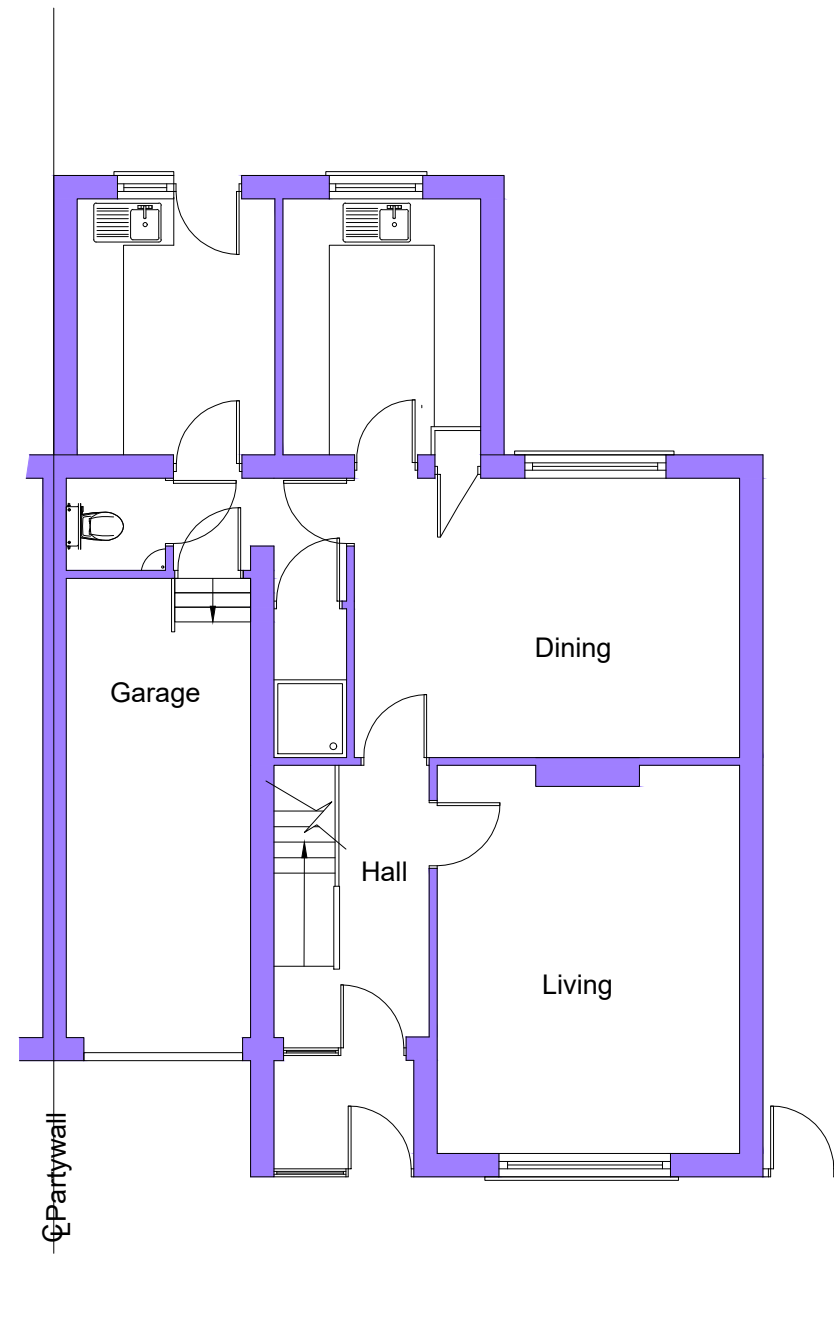

Existing Ground Floor Plan

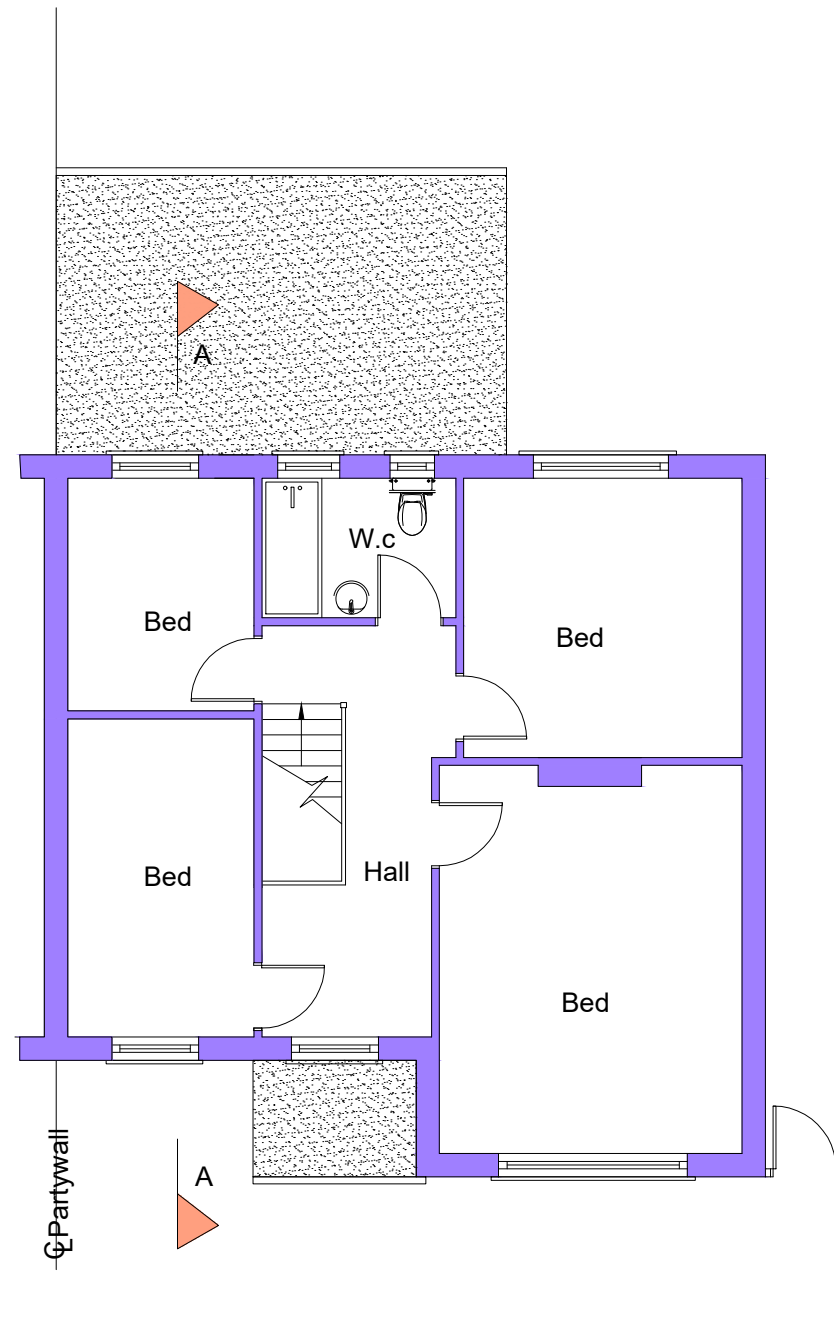

Existing First Floor Plan

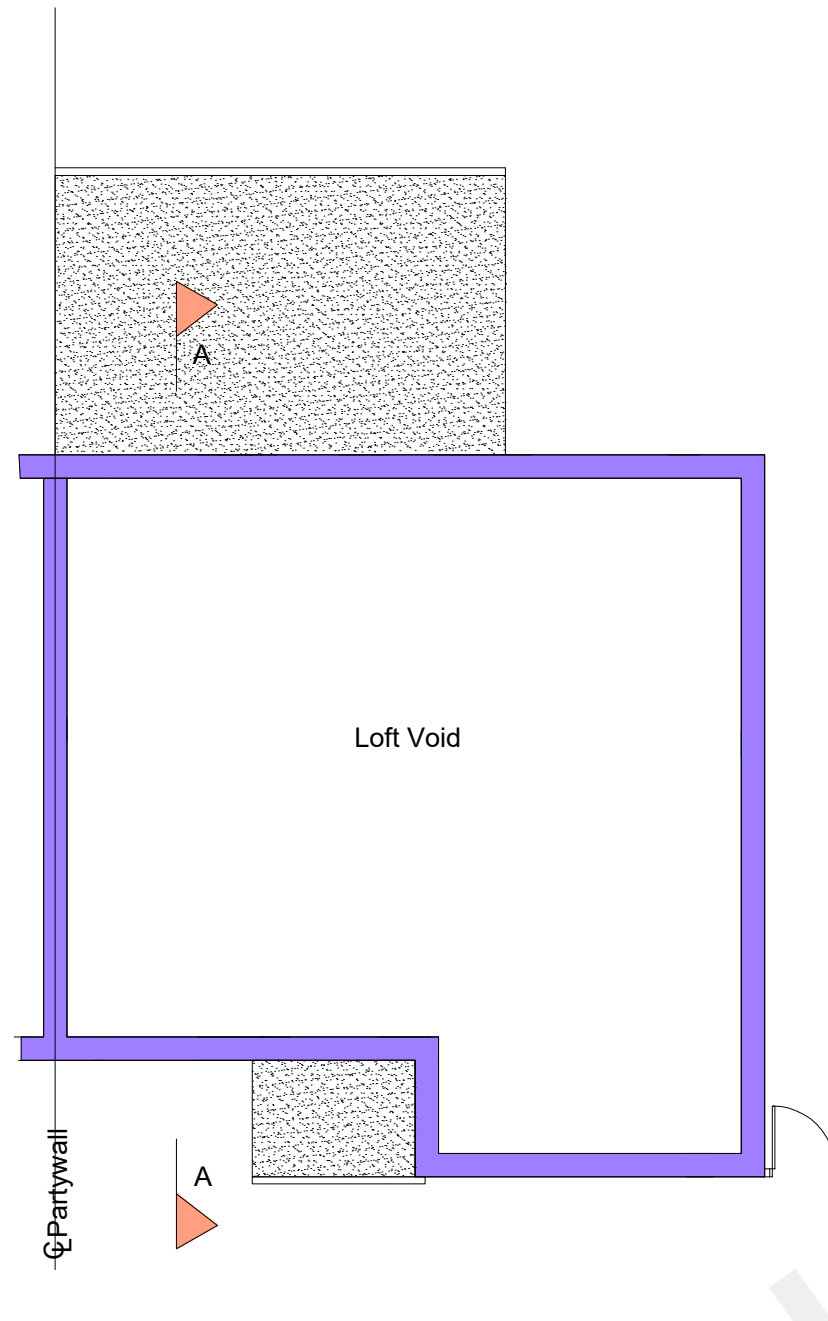


Existing Loft Plan




1. THIS DRAWING MUST BE READ INCONJUNCTION WITH ALL OTHER RELVANT SPECIFICATIONS AND DRAWINGS




Photo of Rear Elevation

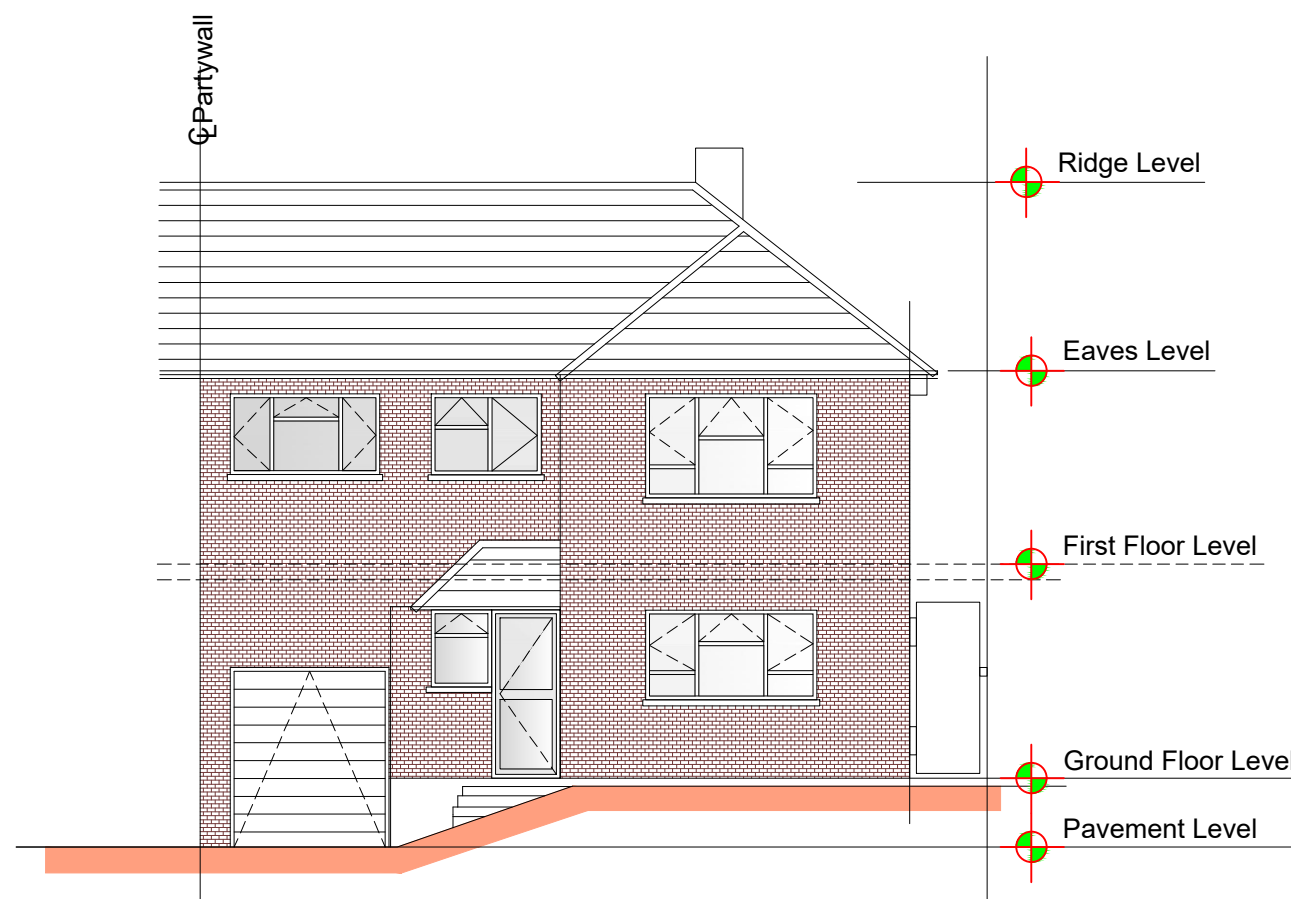


Existing Front Elevation

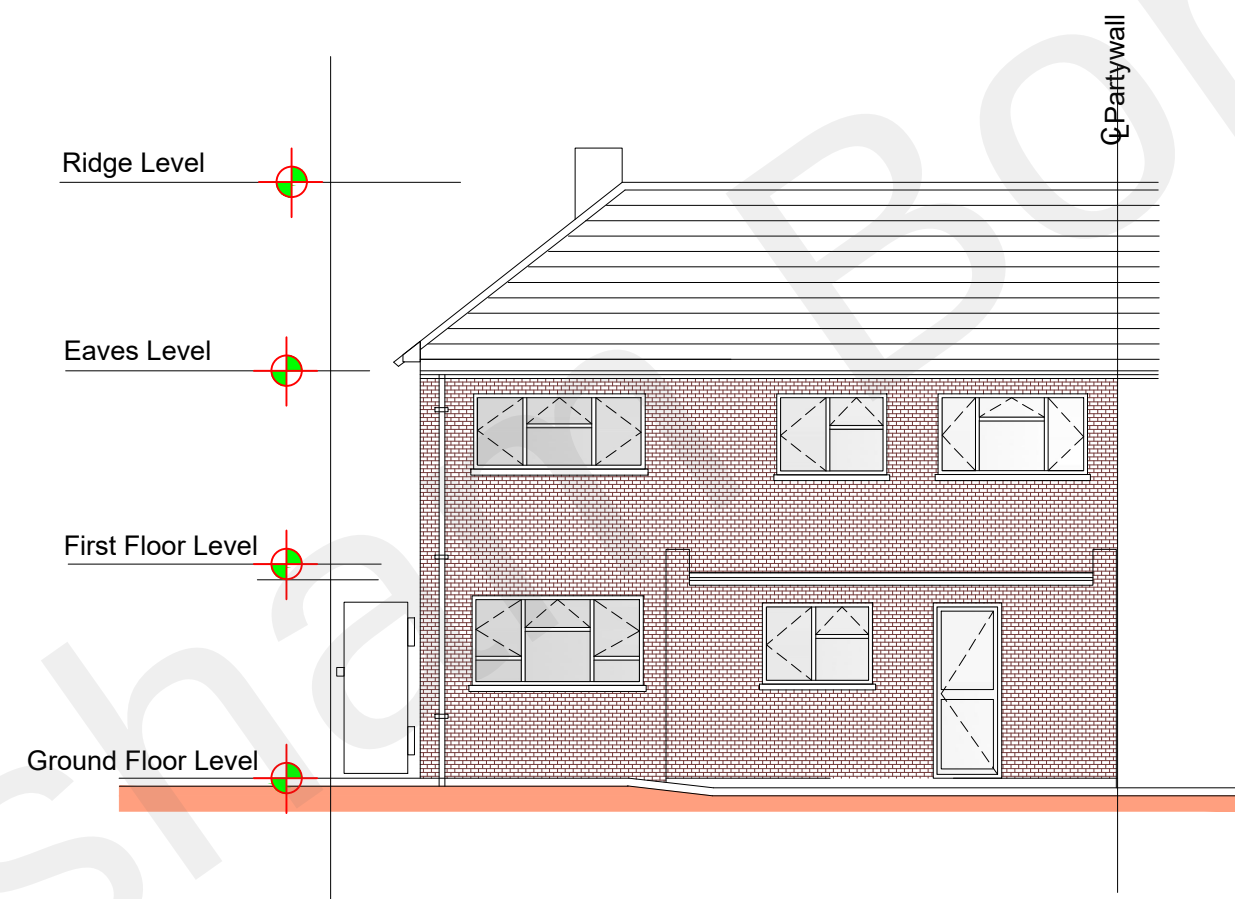


Existing Rear Elevation

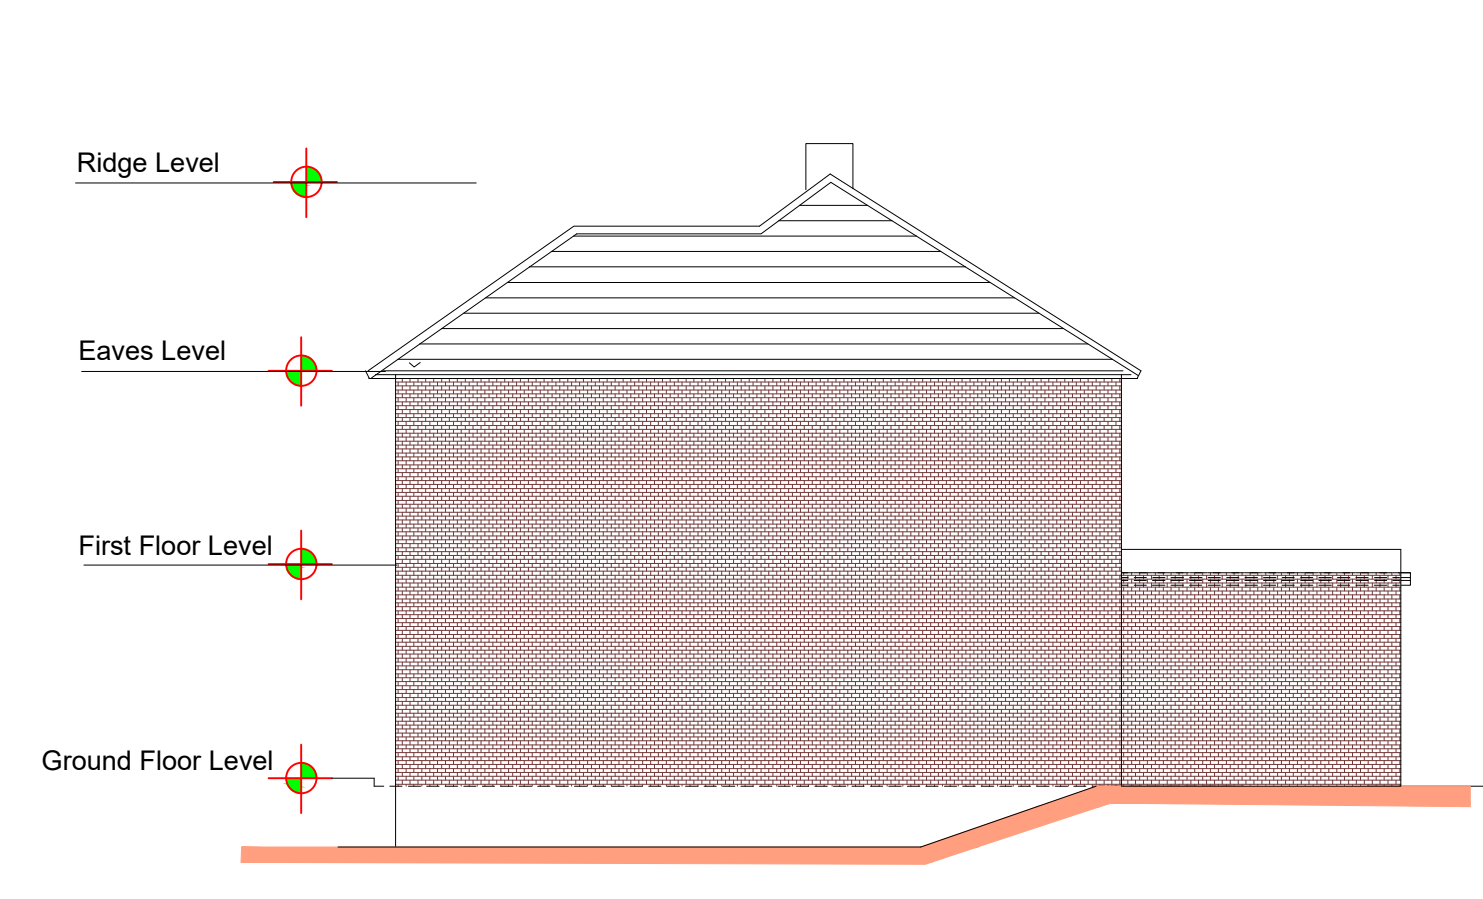



Existing Side Elevation

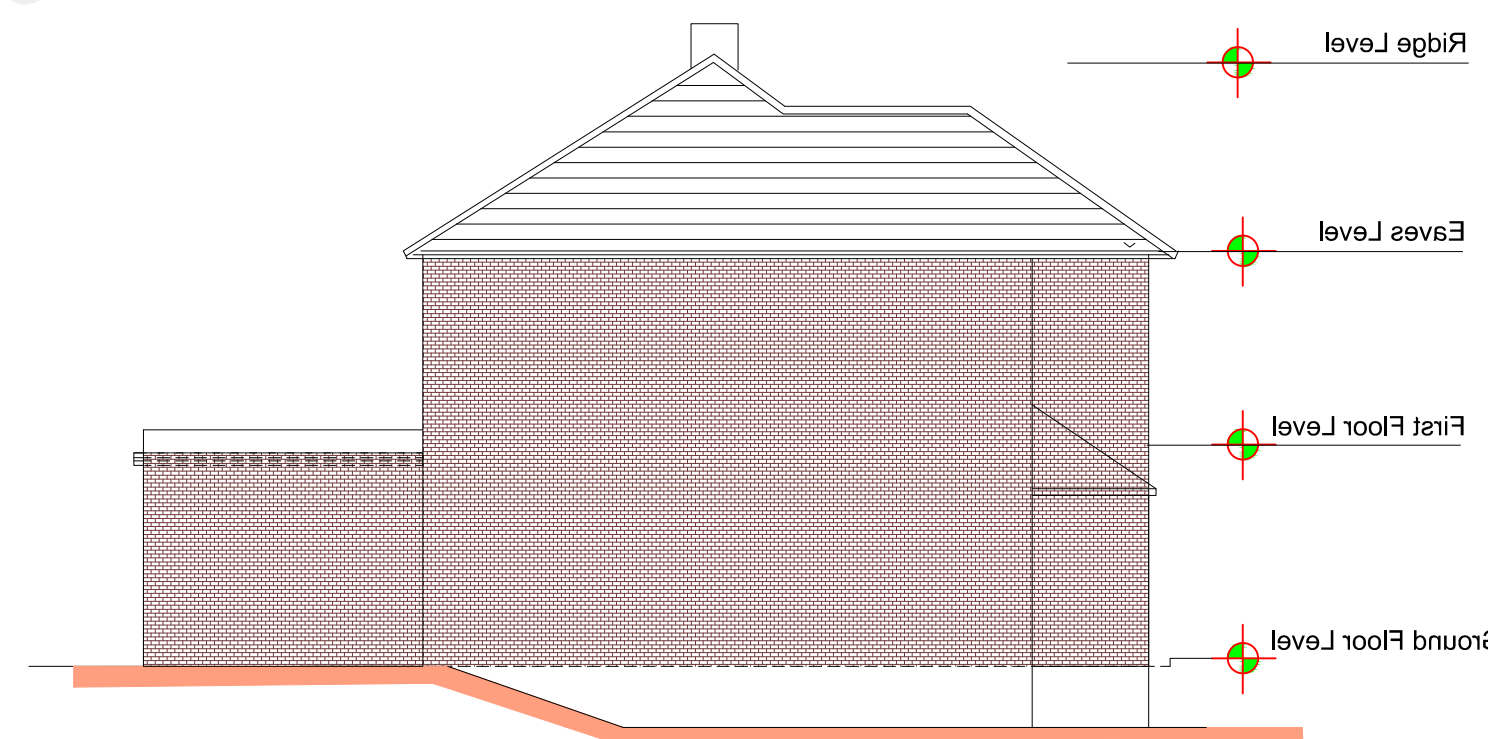

Existing Other Side Elevation

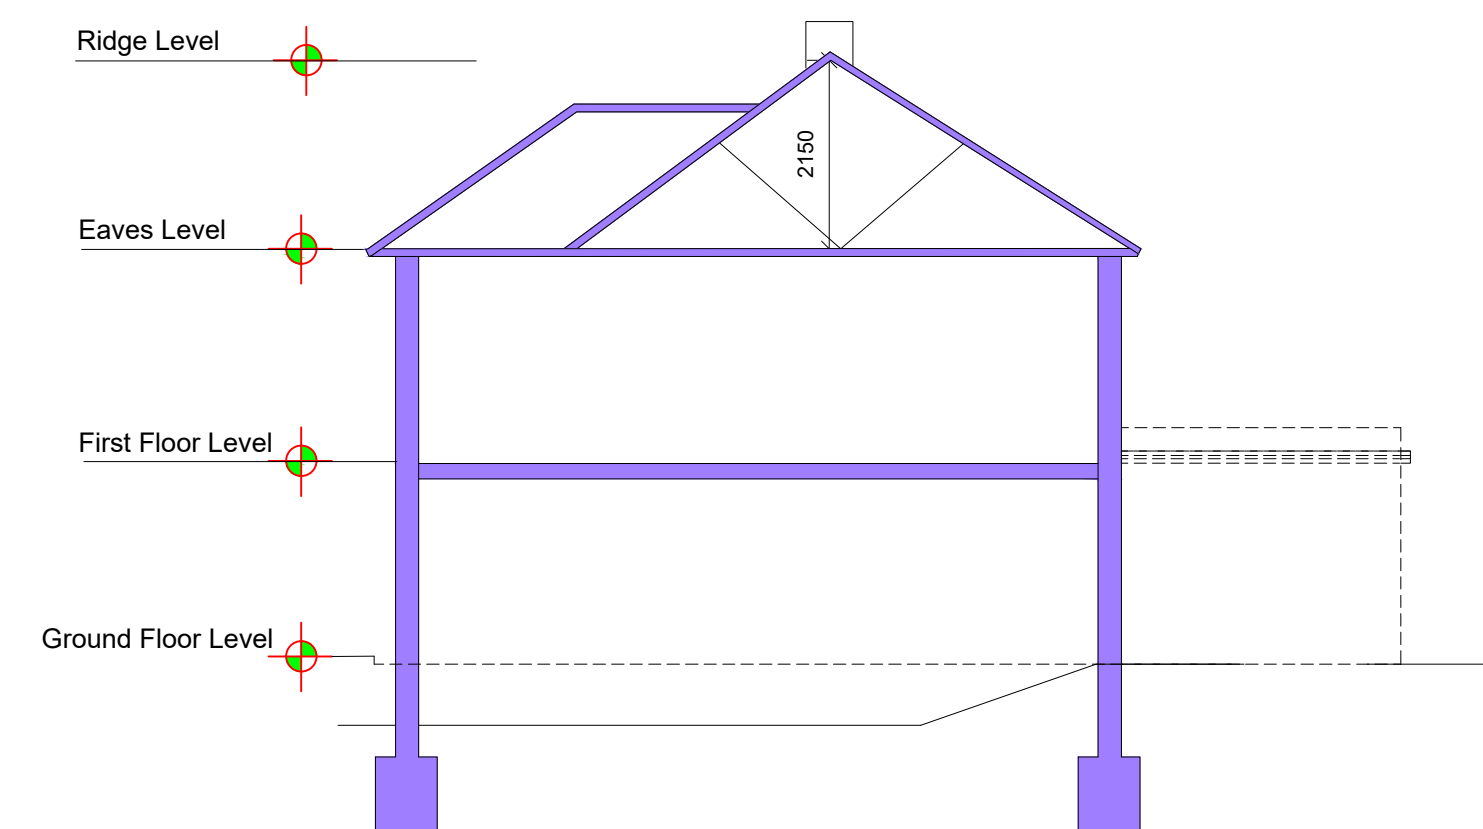

Existing Section A-A

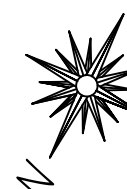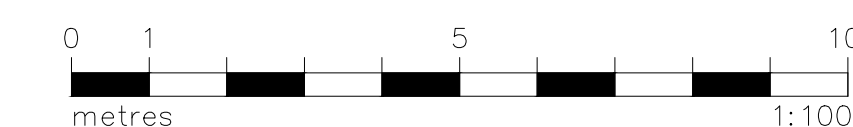

P1	ISSUED TO GRAVESHAM PLANNING	XX.03.22	MC	
Rev		Date	By	

DESIGNER PLANS LTD



Structural & Architectural Solutions
OFFICE 48, 95 WILTON ROAD, VICTORIA, LONDON, SW1V 1BZ
07940121222
www.designerplans.co.uk

Job Title
13 ST FRANCIS AVENUE
GRAVESEND KENT DA12 4SJ

Drawing Title
EXISTING PLANS

Scale As Shown @ A1	Date MAR '22	Drawn By MC	
Job No. 51-1000-989	Dwg No. S04	Rev P1	