



COUNCIL ROAD


BUILDERS MERCHANTS YARD

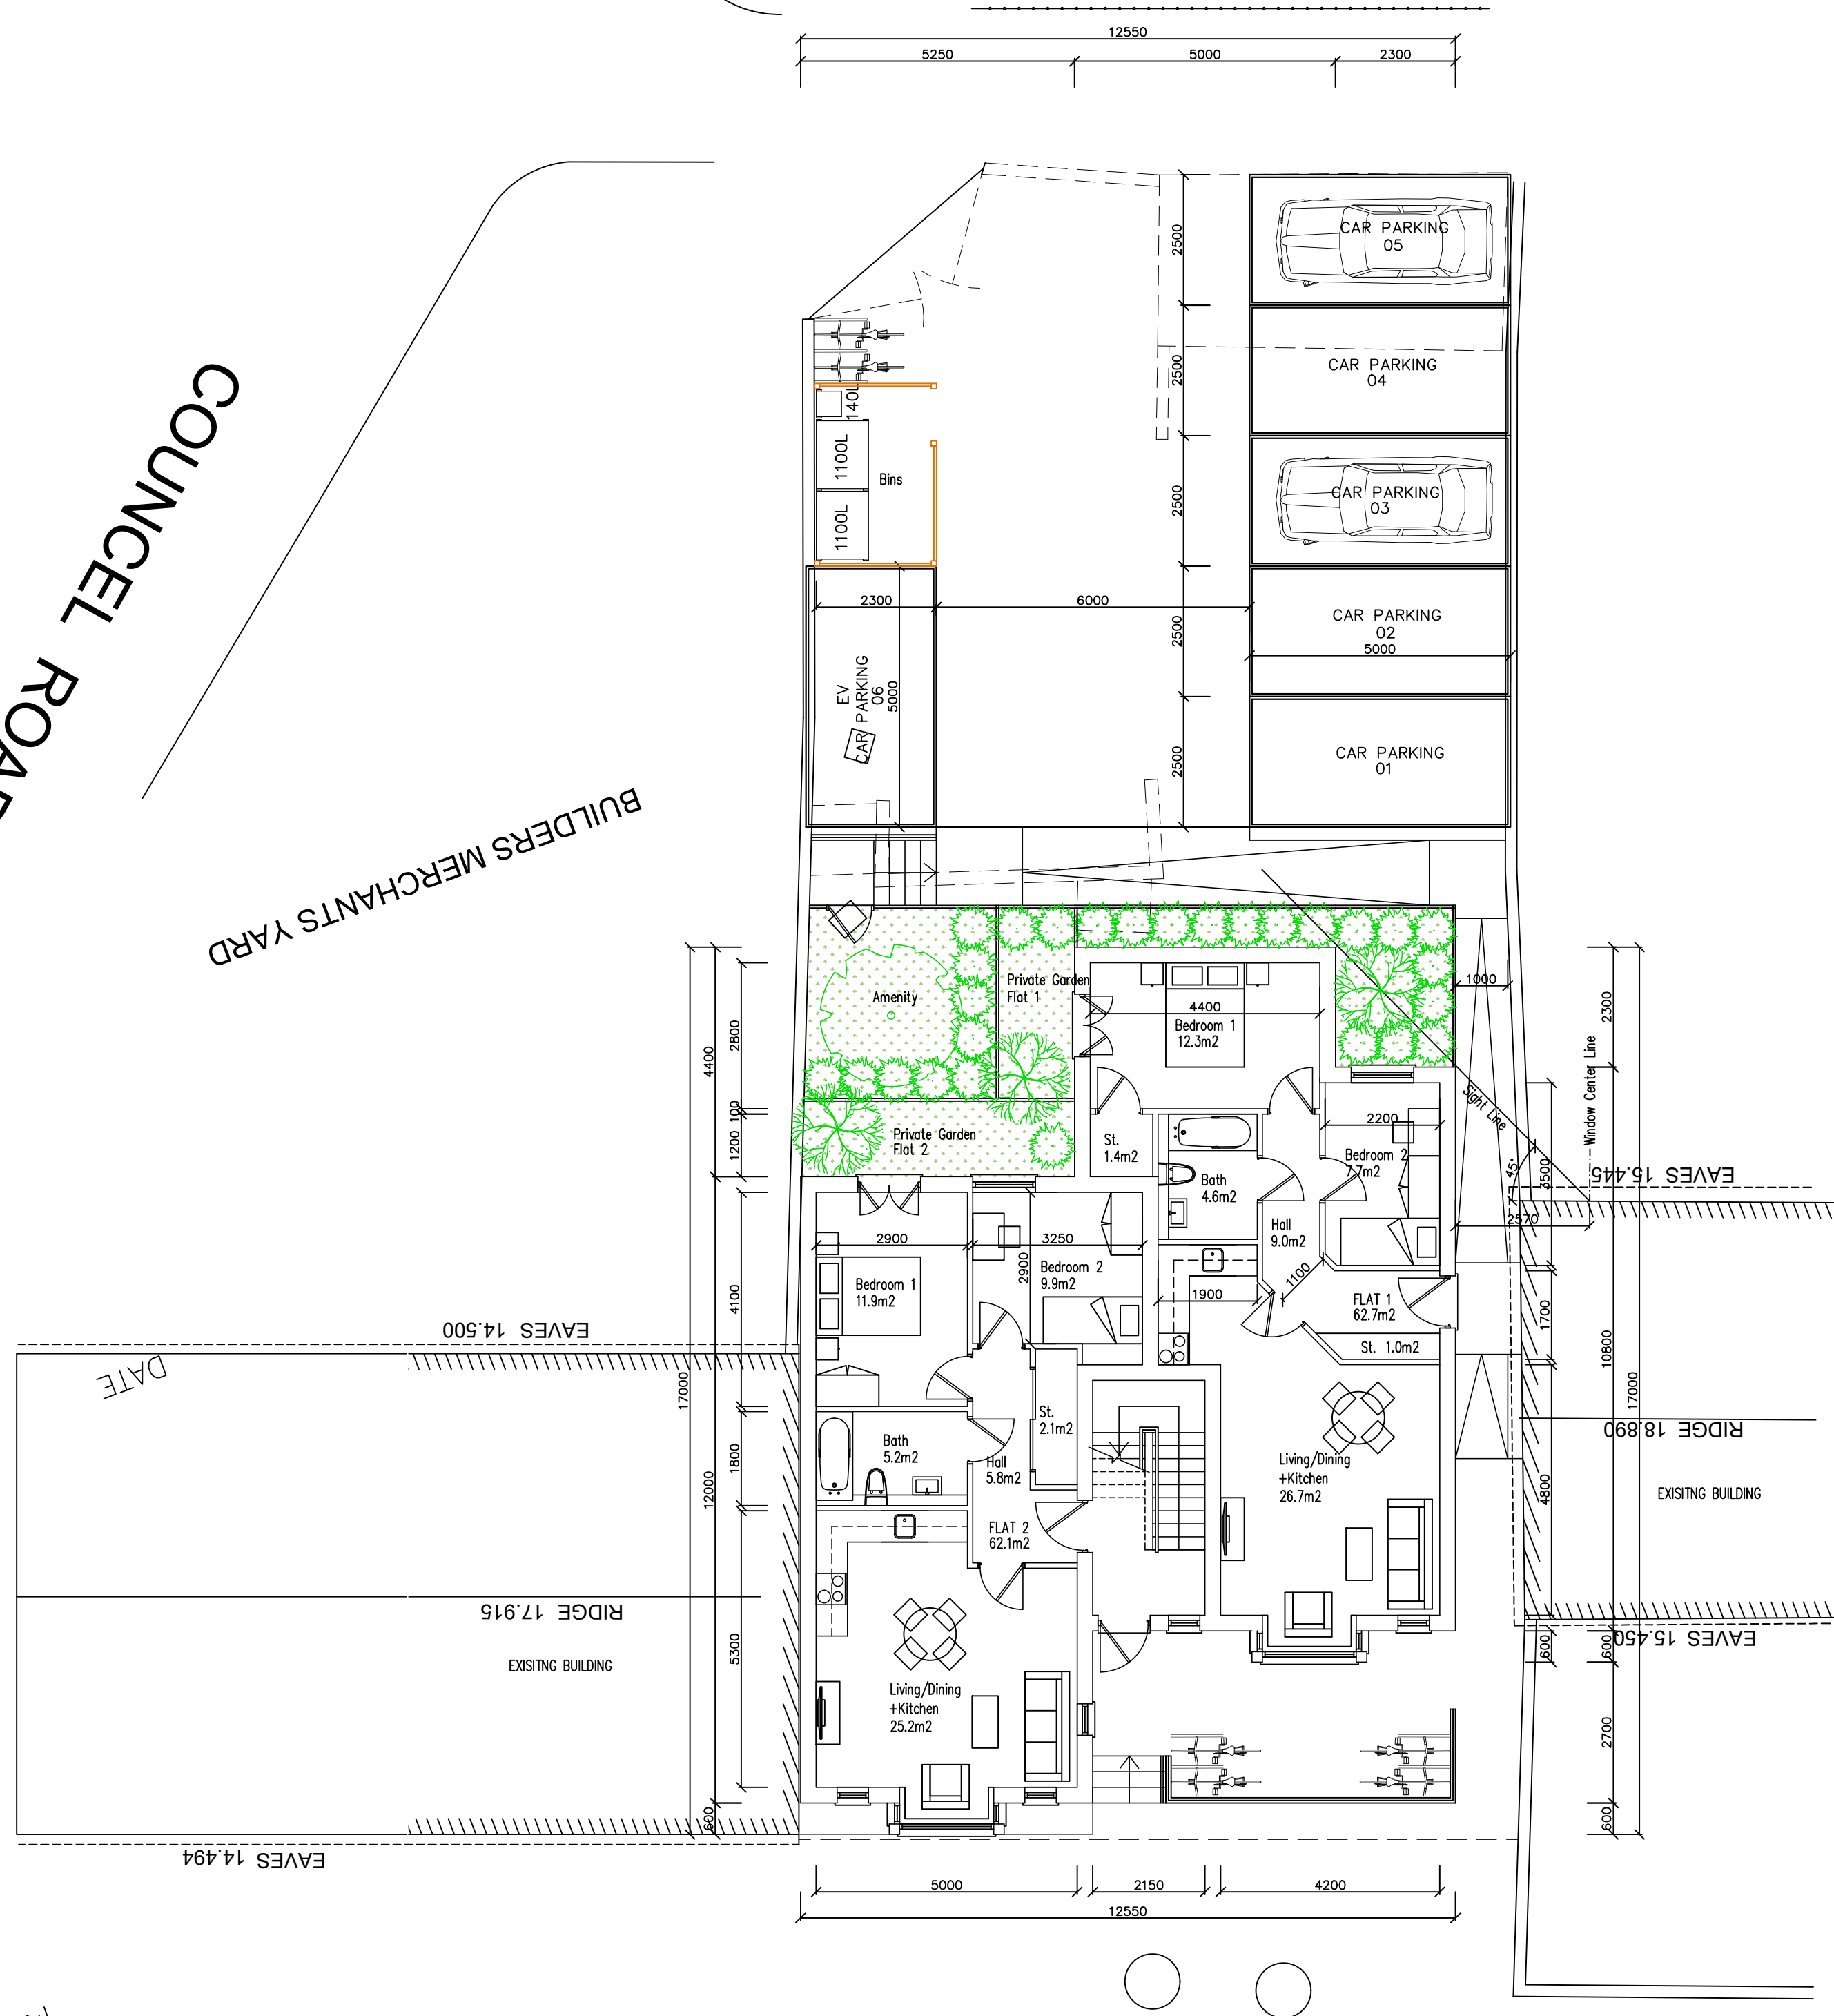


Proposed Ground Floor
Scale 1:100 @ A1

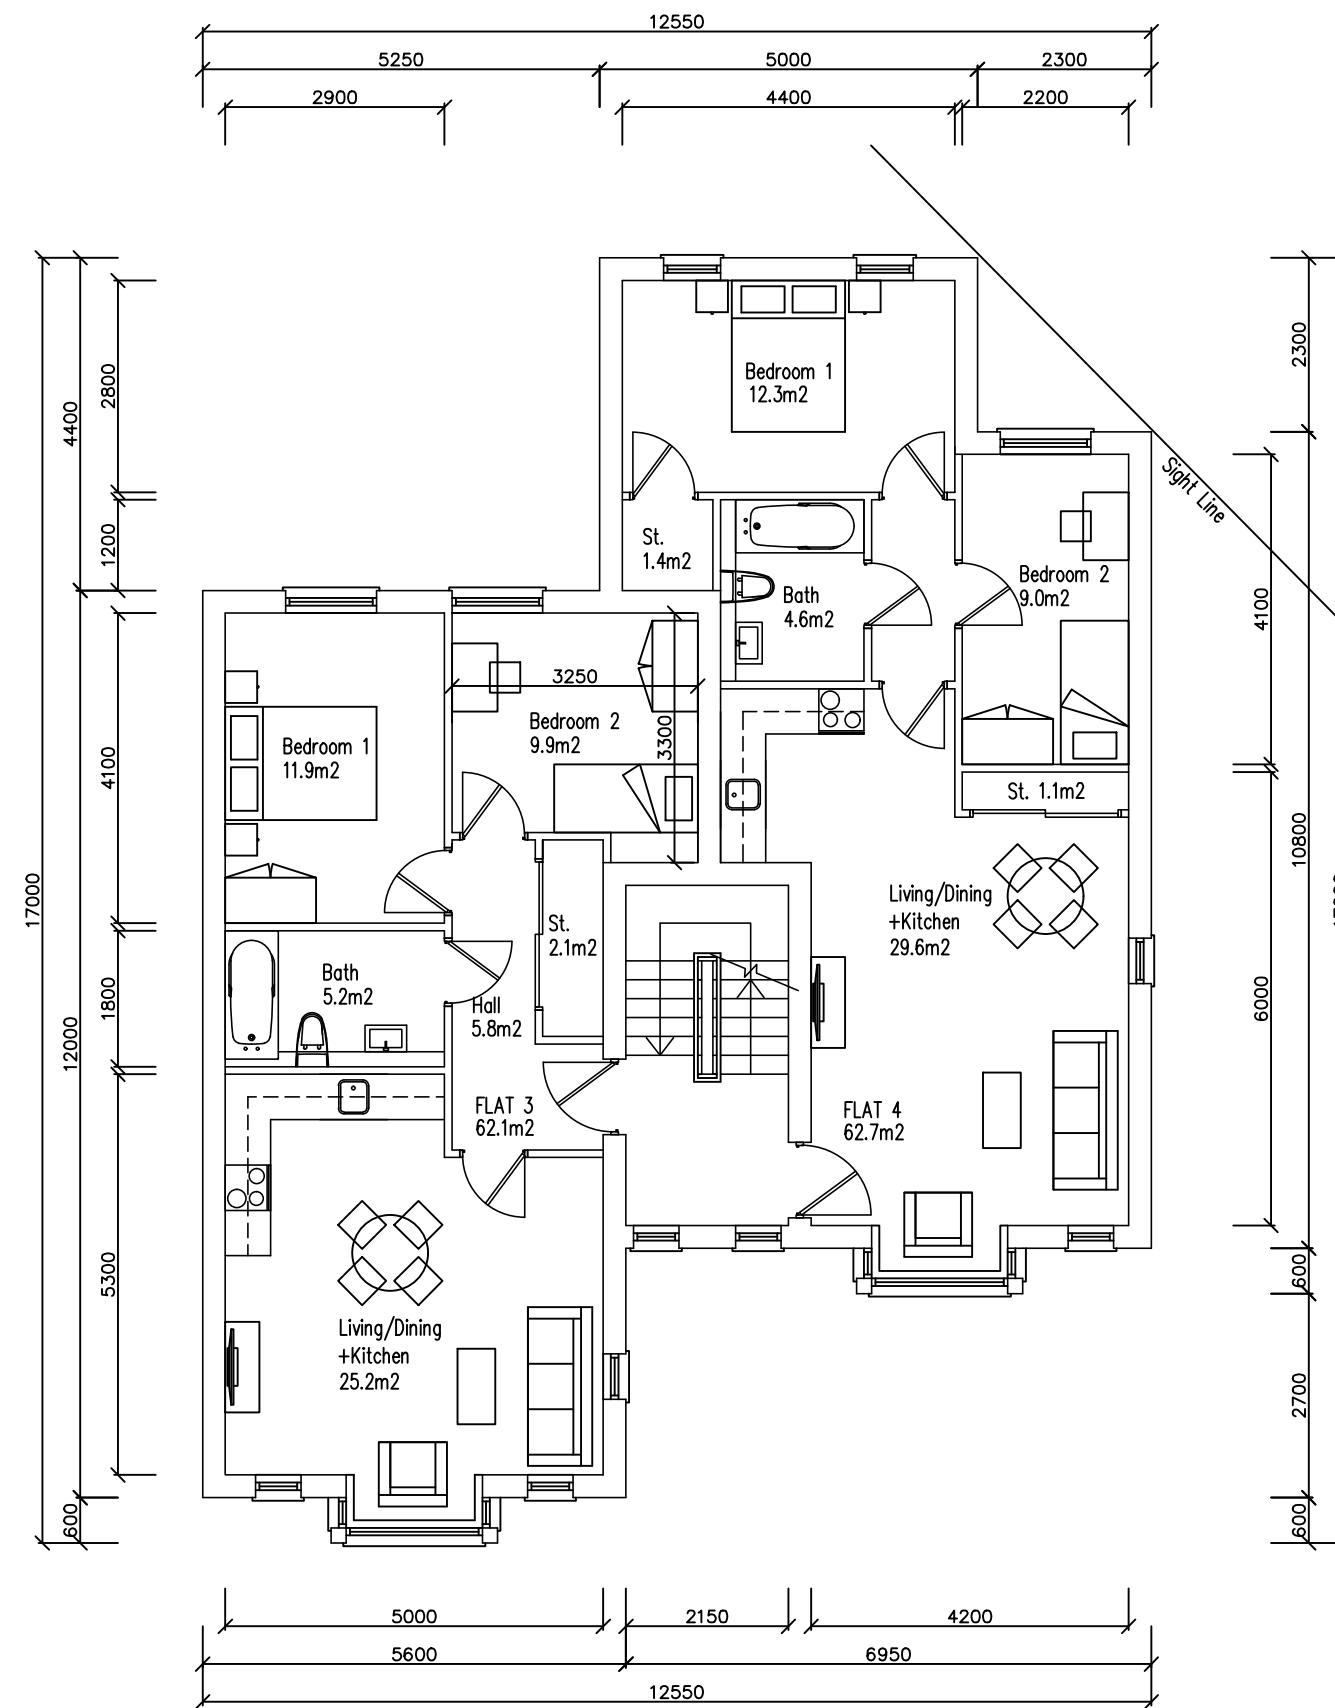


Proposed First Floor
Scale 1:100 @ A1

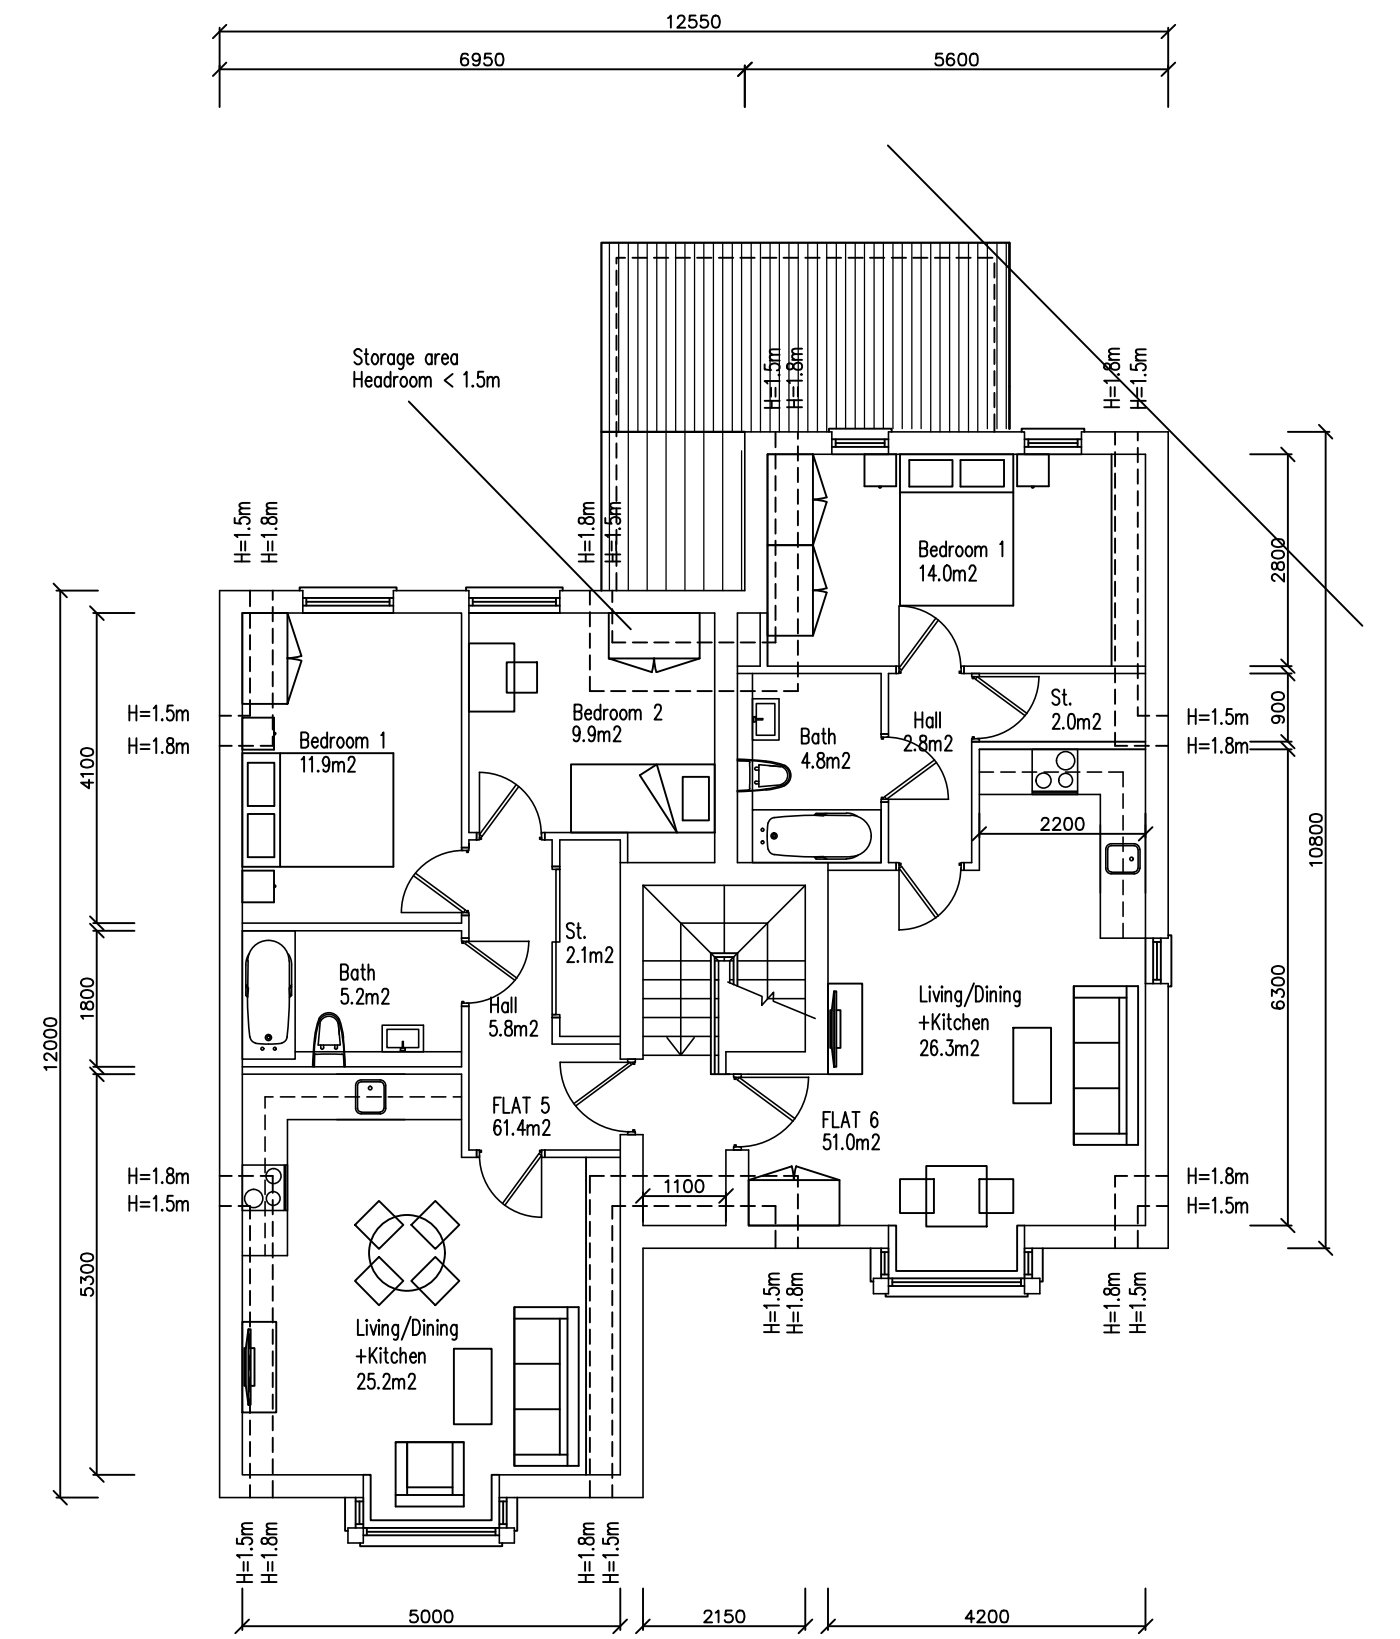

Proposed Second Floor
Scale 1:100 @ A1

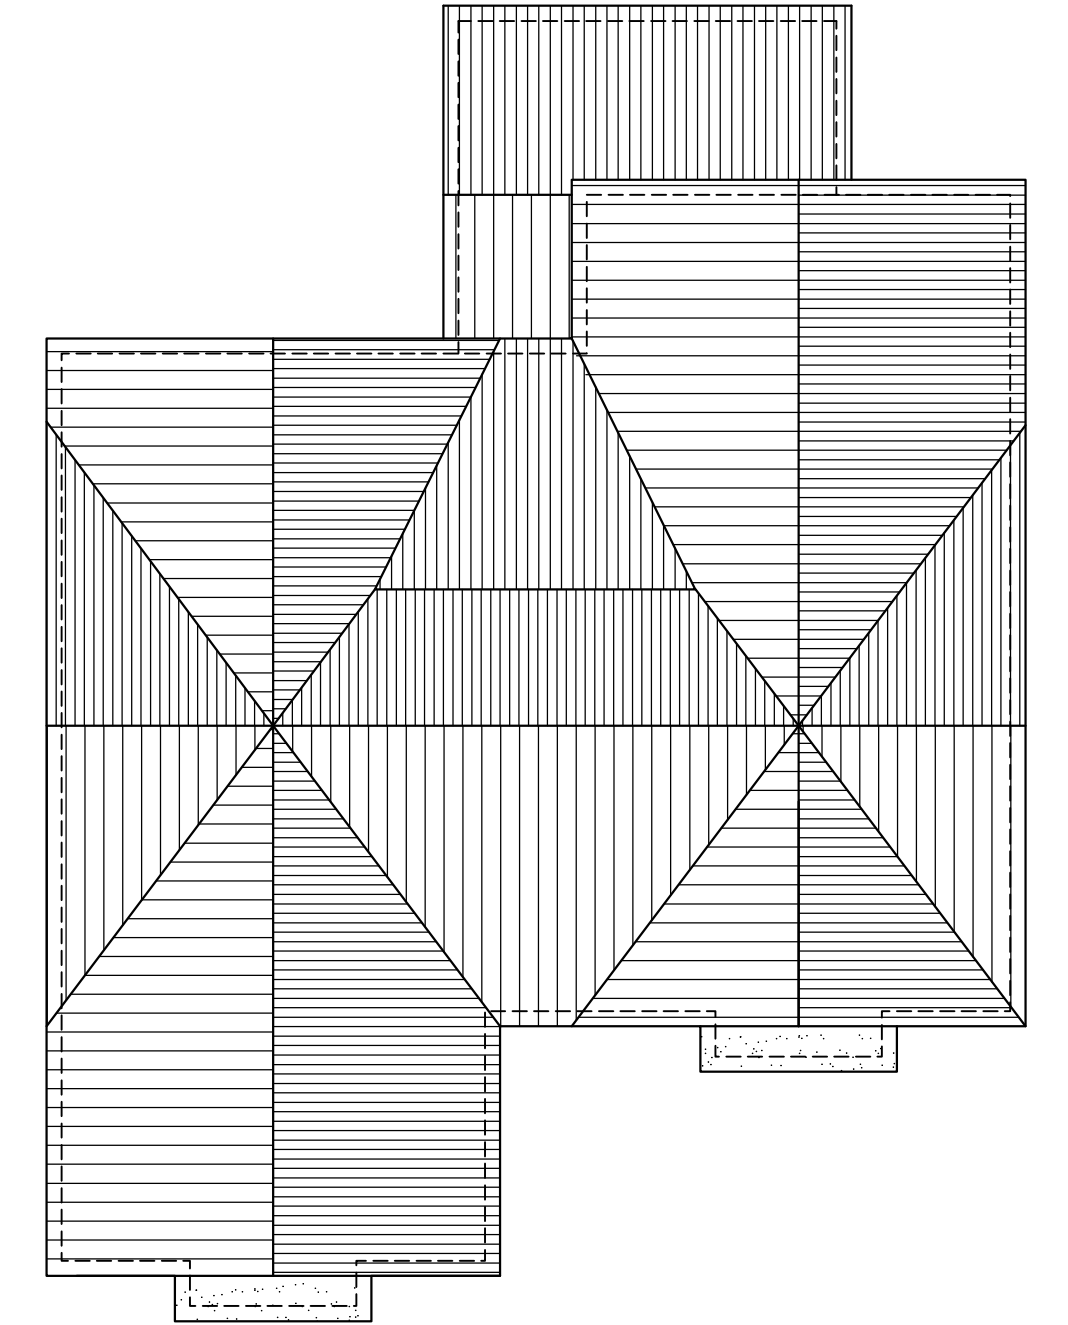

Proposed Roof Plan
Scale 1:100 @ A1

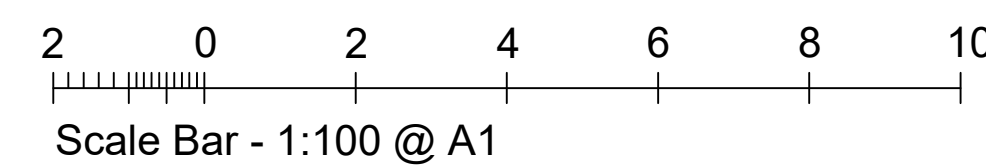

PROJECT: 17 High Street Northfleet DA11 9HJ		 BRELEY DESIGN LTD Breley Design Ltd, Harrier House Aviation Way, Southend on Sea Essex SS2 6UN, England. Telephone: +44 (0)1702 543300 Facsimile: +44 (0)1702 543123 Email: info@breleydesign.com
TITLE: Proposed Floor Plans		
SCALE: 1:100 @ A1	DATE: AUG 25	
Drawing No. 1587-02	REV. H	
Copyright of this drawing shall remain the property of Breley Design Limited. It may not be used in whole or part by any other parties for any other purpose without prior consent. All dimensions to be checked on site and any discrepancies reported to Breley Design Limited before work commences.		