





EXISTING SITE PLAN
(1:50)

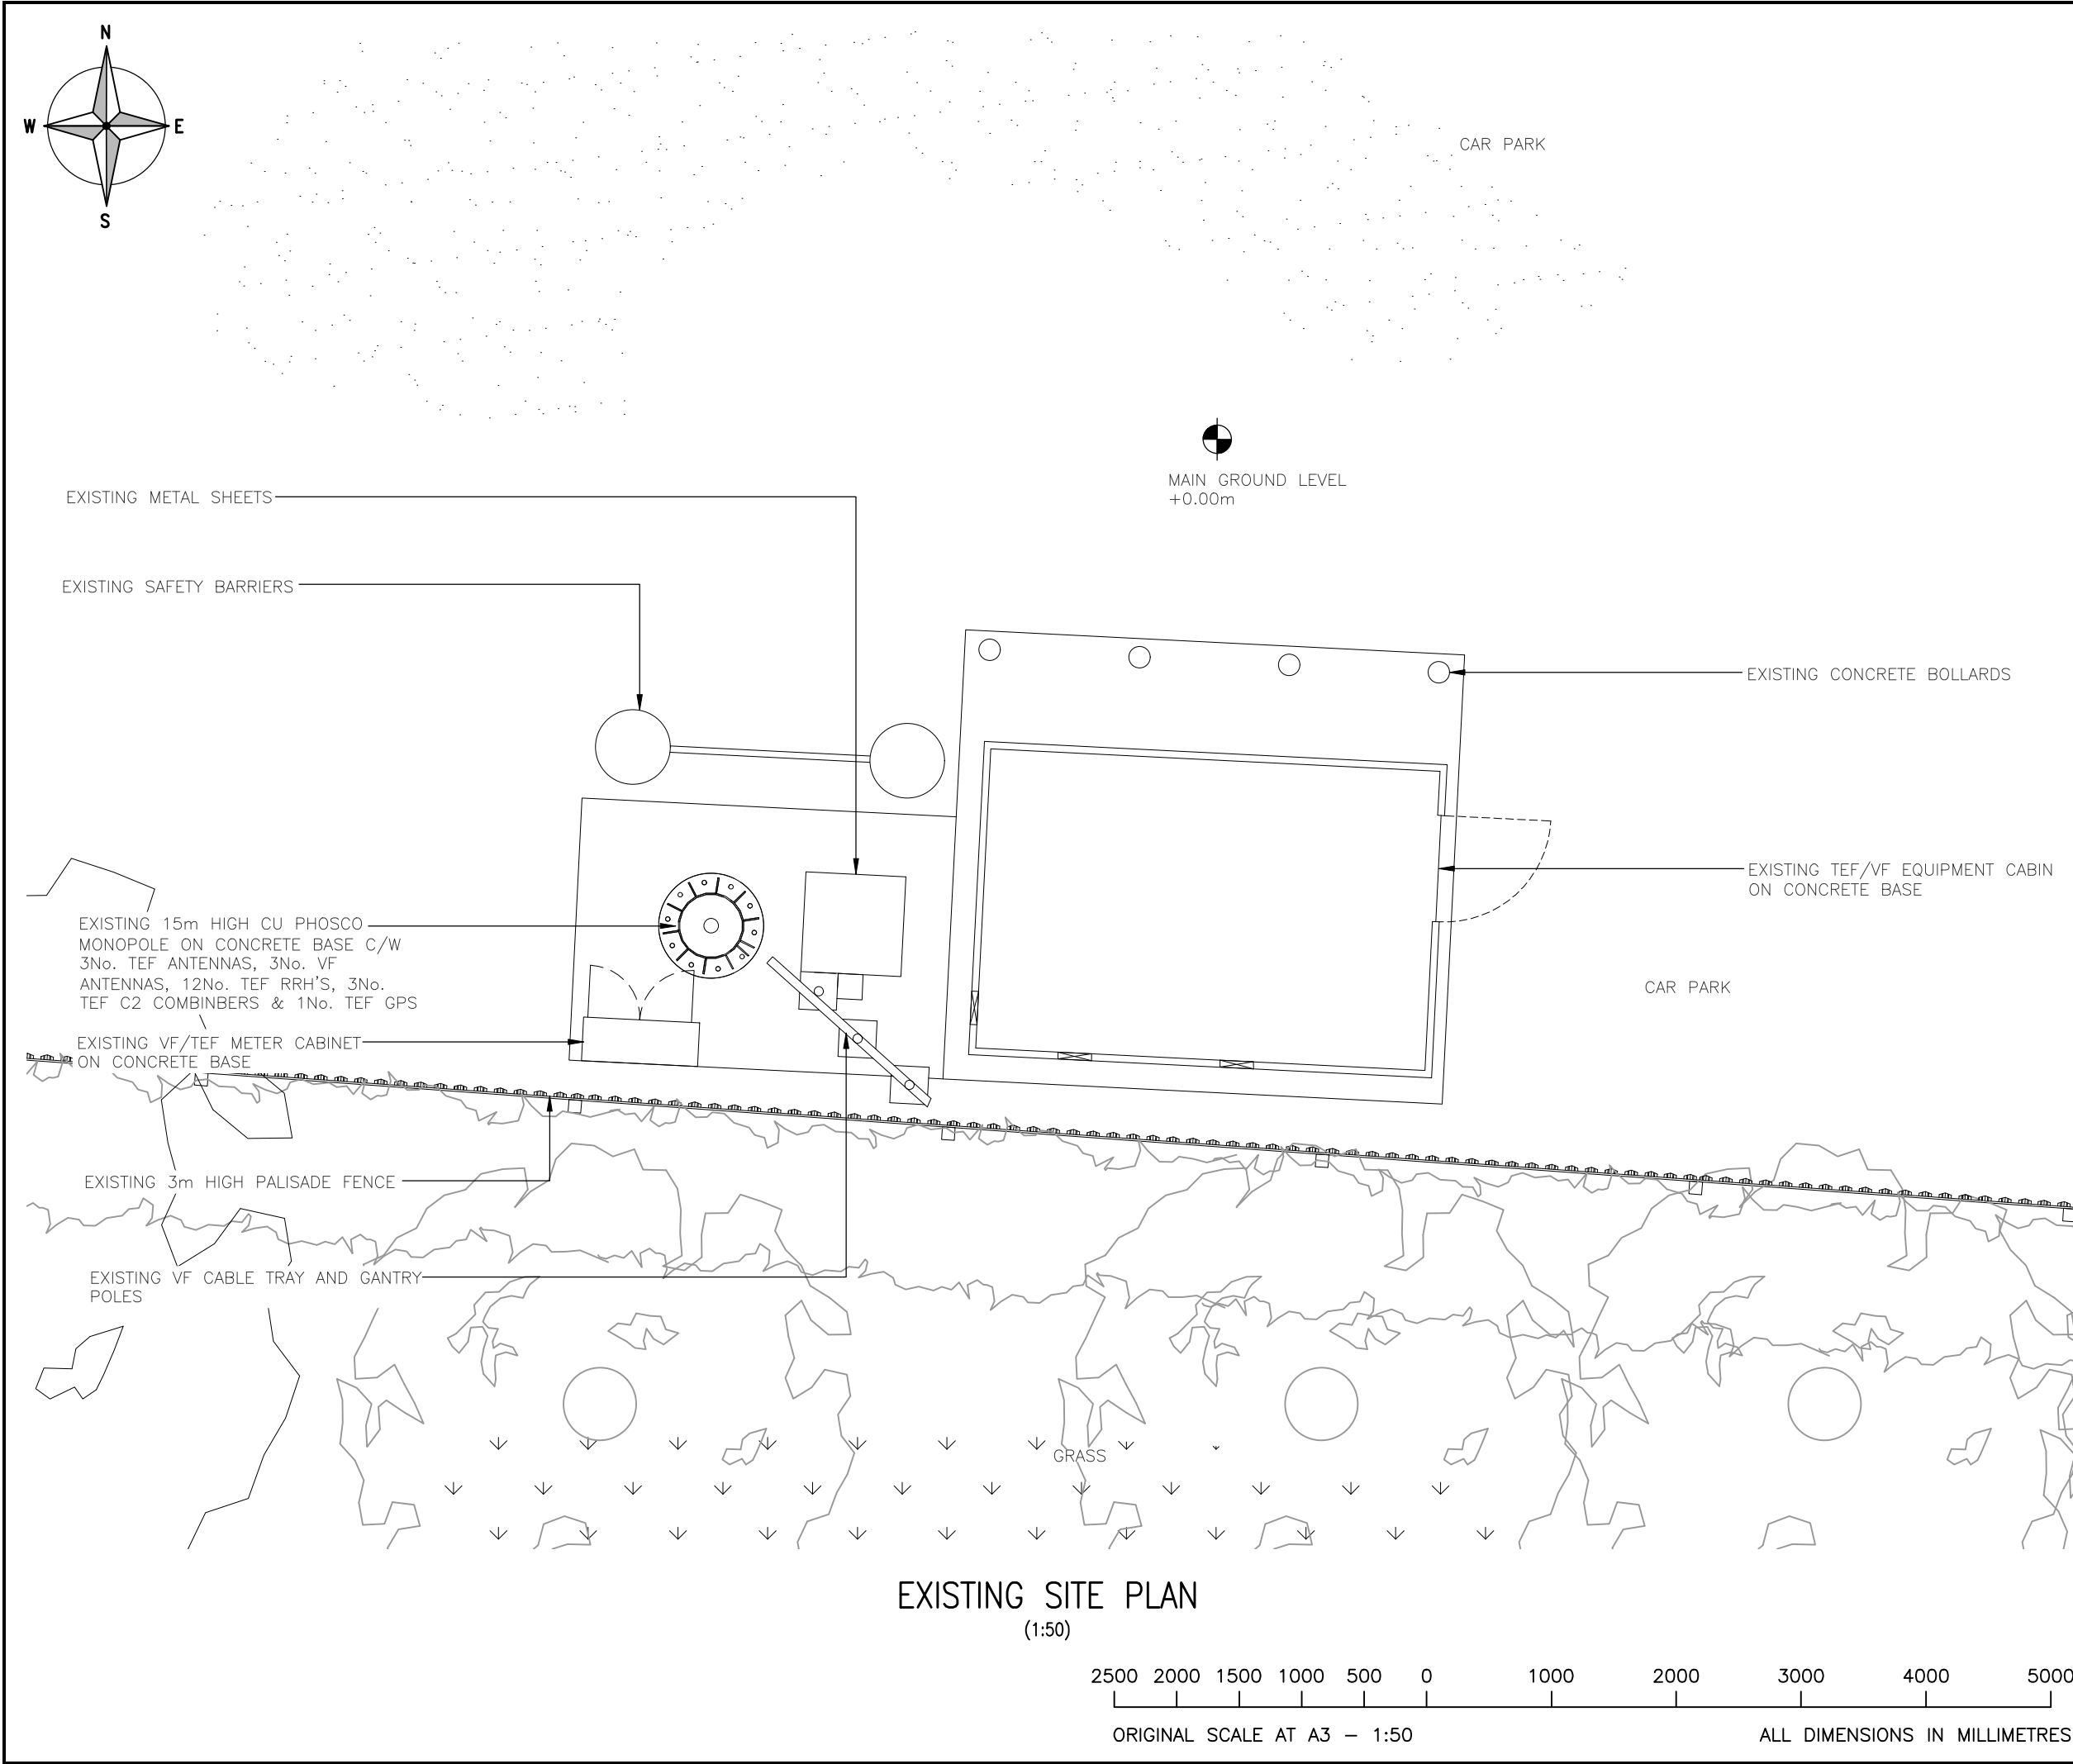

ALL DIMENSIONS ARE IN mm UNLESS NOTED OTHERWISE					
N.G.R		E: 563160		N: 173015	
NOTES:					
A	Issued for Approval			SBL	TR 06.04.23
REV	MODIFICATION			BY	CH DATE

 

Unit E, Madison Place, Northampton Road,
Manchester, M40 5AG
Tel: 0161 785 4500
Fax: 0161 785 4501
Web: www.clarke-telecom.com




CTIL - LONDON

Cell Name	Opt.
E&S COMMERCIAL	A

Cell ID No		
CTIL	TEF	VF
20036722	72563	5356

Site Address / Contact Details	
76 VALE ROAD NORTHFLEET KENT DA11 8BU	

Drawing Title:		EXISTING SITE PLAN	
Purpose of issue:		PLANNING	Dwg Rev:
Drawing Number:		200	A
Surveyed By:		RA	Original Sheet Size:
SBL		06.04.23	A3
Drawn:		Checked:	Pack Issue:
SBL		TR	A

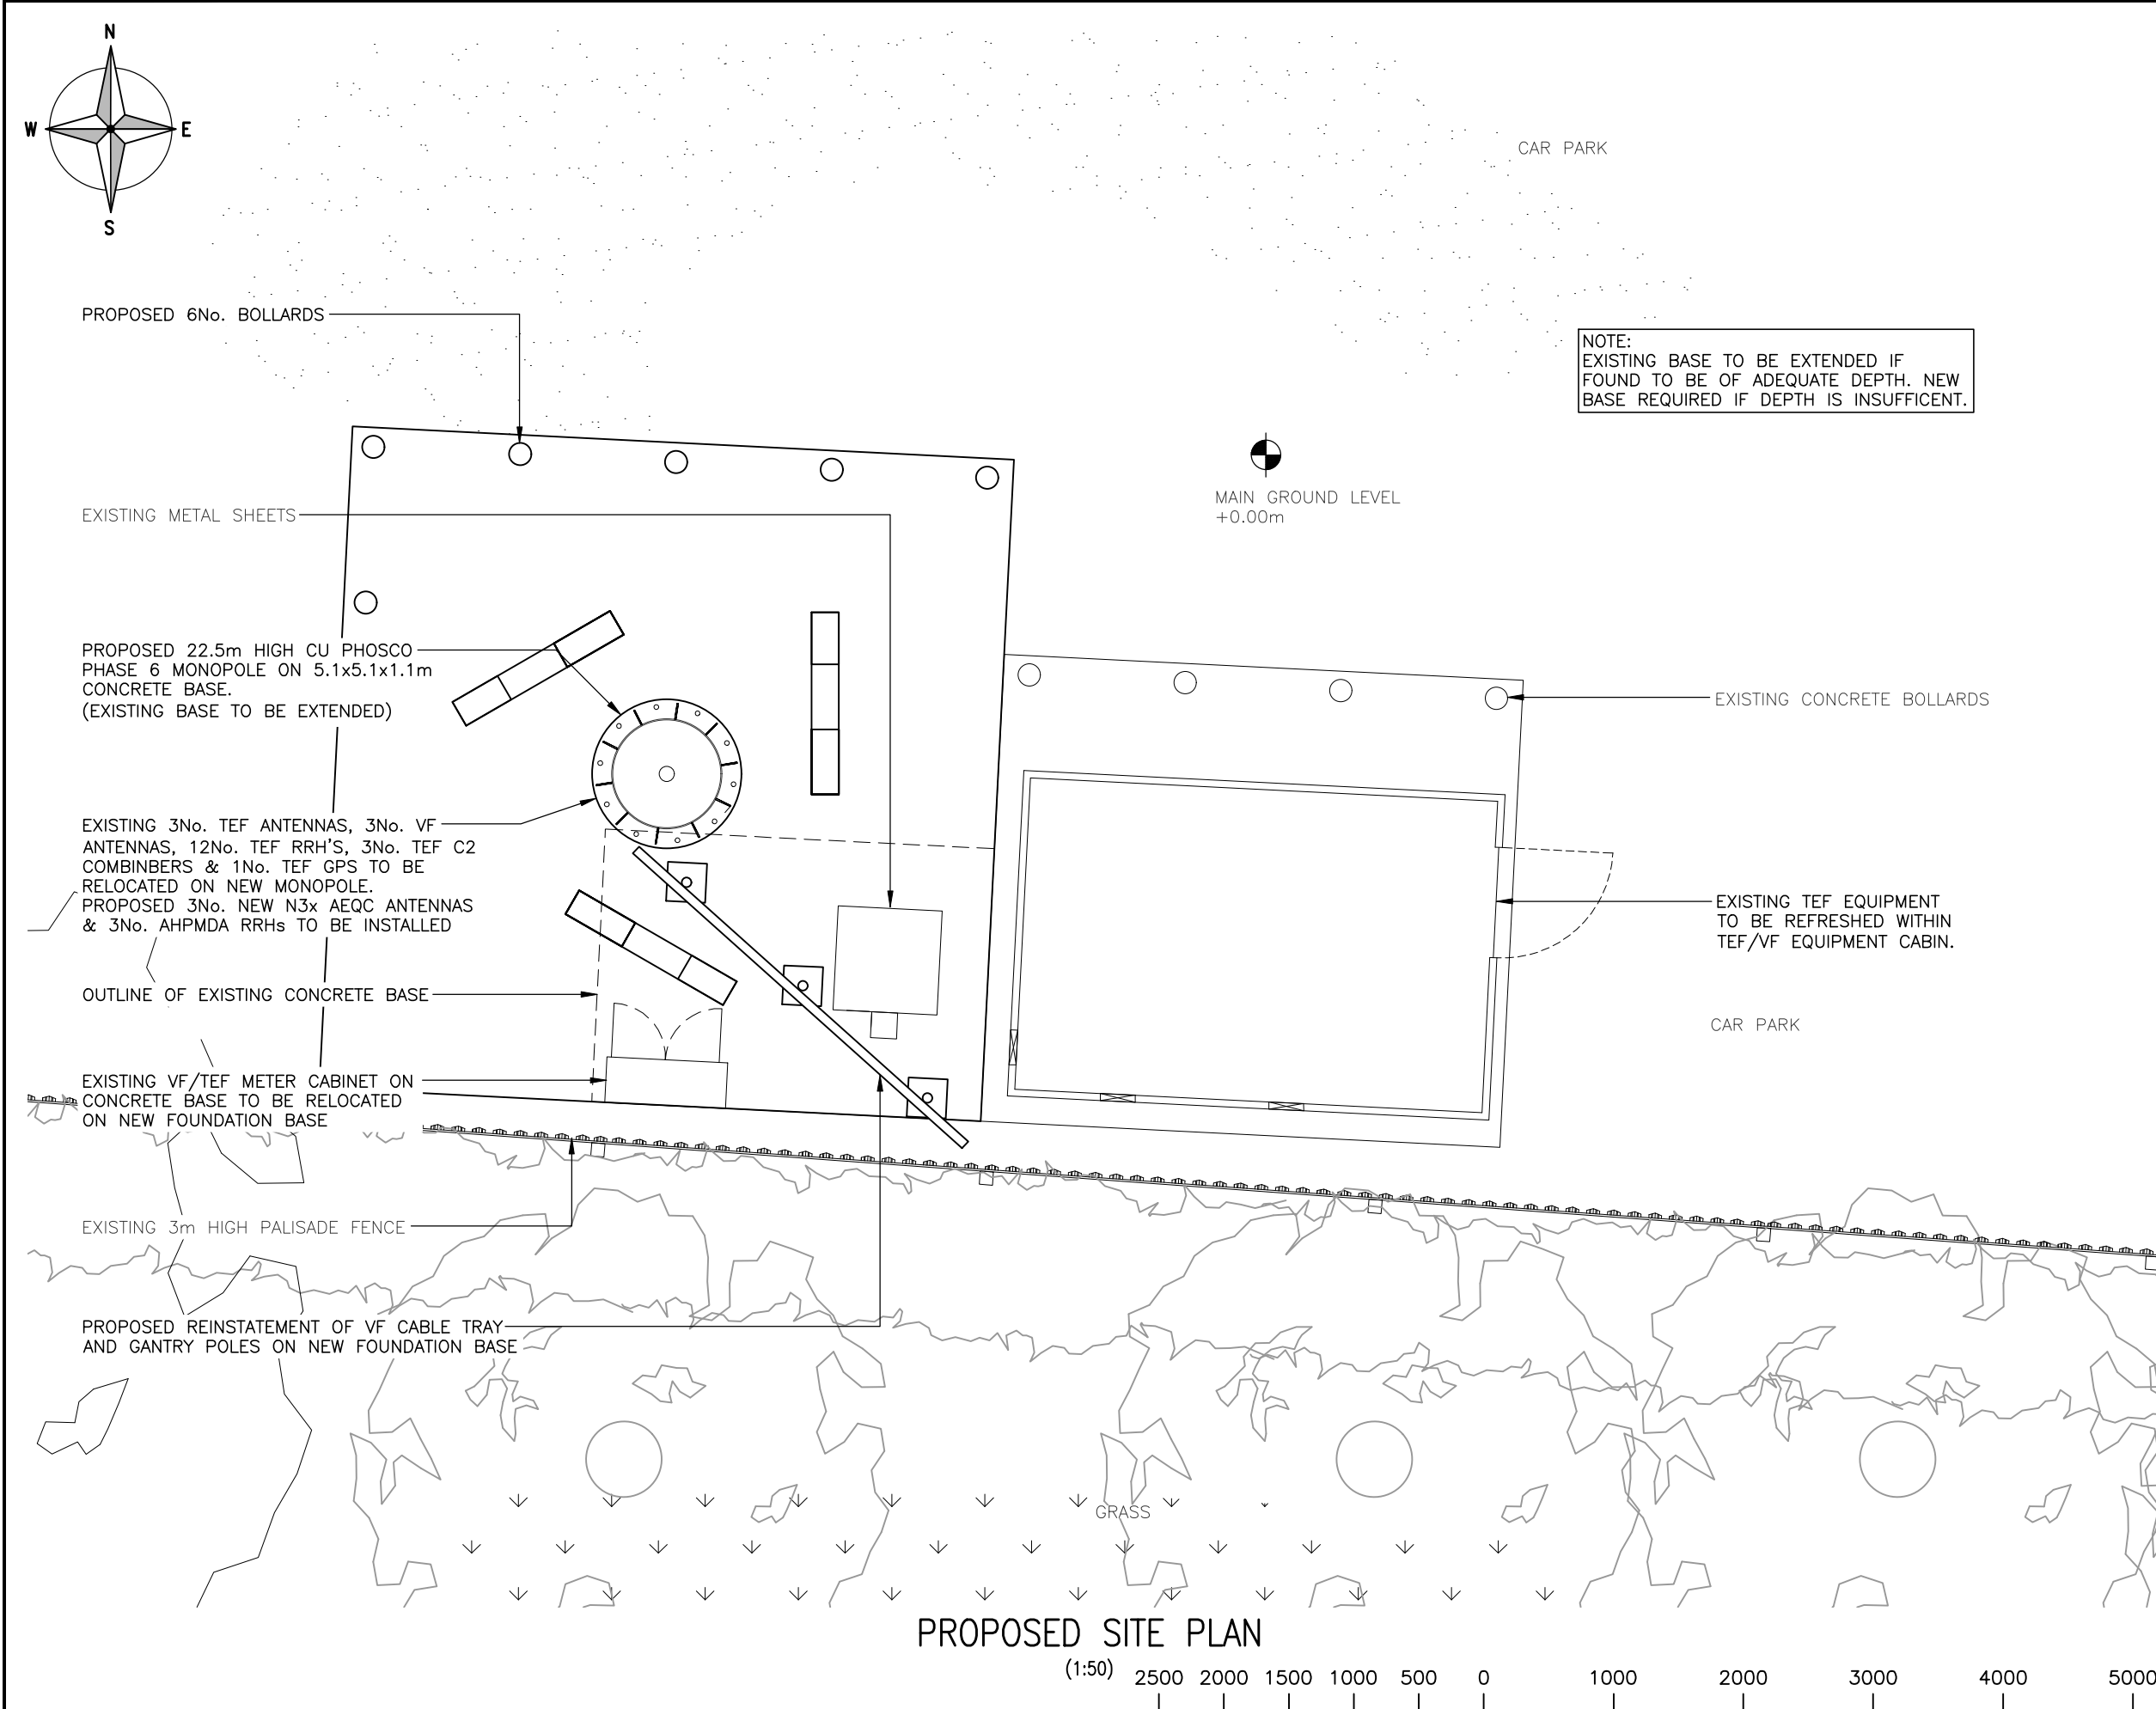

NOTE:
EXISTING BASE TO BE EXTENDED IF
FOUND TO BE OF ADEQUATE DEPTH. NEW
BASE REQUIRED IF DEPTH IS INSUFFICIENT.

ALL DIMENSIONS ARE IN mm UNLESS NOTED OTHERWISE

N.G.R E: 563160 N: 173015

NOTES:

A	Issued for Approval	SBL	TR	06.04.23
REV	MODIFICATION	BY	CH	DATE

Unit E, Madison Place, Northampton Road,
Manchester, M40 5AG
Tel: 0161 785 4500
Fax: 0161 785 4501
Web: www.clarke-telecom.com

CTIL - LONDON


Cell Name	Opt.
E&S COMMERCIAL	A

Cell ID No		
CTIL	TEF	VF
20036722	72563	5356

Site Address / Contact Details	
76 VALE ROAD NORTHFLEET KENT DA11 8BU	

Drawing Title: PROPOSED SITE PLAN	
Purpose of issue: PLANNING	Dwg Rev:
Drawing Number: 201	A
Surveyed By: RA	Original Sheet Size: A3
Drawn: SBL	Date: 06.04.23
Checked: TR	Date: 06.04.23
Pack Issue: A	

These drawings comply with VMO2 Non-Standard ICNIRP guidelines Designed in accordance with Cornerstone documents: SDN0007 & SDN0008	EMF ACTIVE CONCESSION	O2-CSN-01246	Non-Standard Reason 18 DEGREES TILT REQUIRED ON SECTOR 2
	APPROVED DATE	23/03/23	

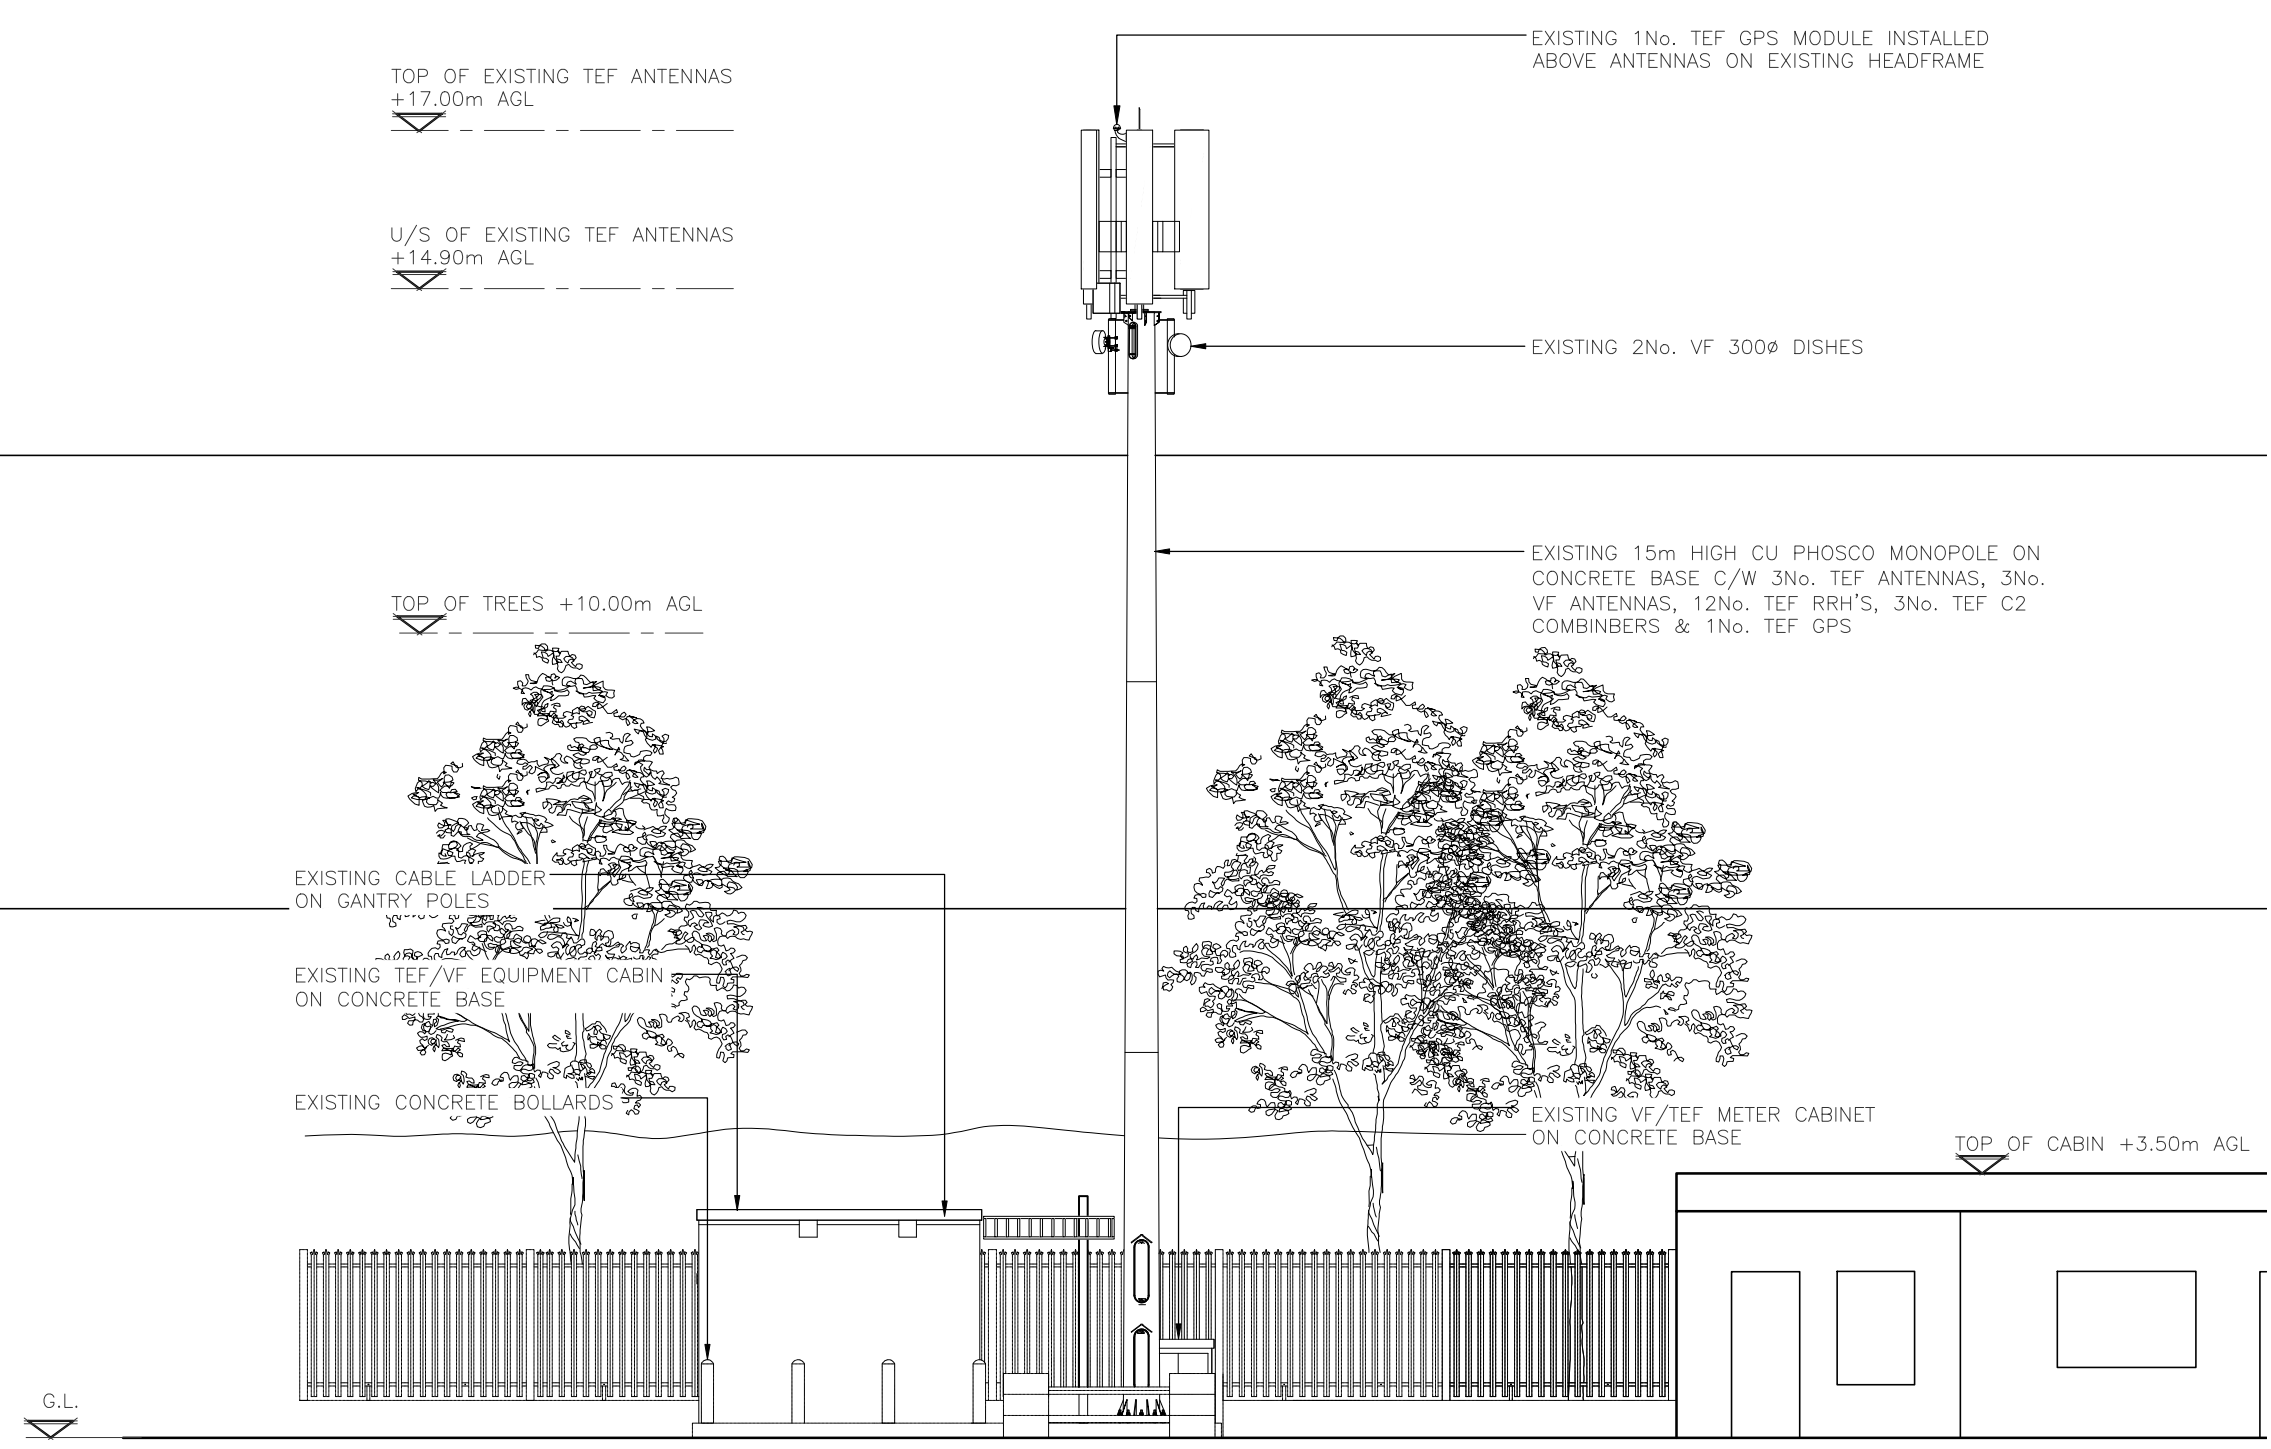

EXISTING NORTH ELEVATION
(1:100)

5000 0 5000 10000
ORIGINAL SCALE AT A3 – 1:100
ALL DIMENSIONS IN MILLIMETRES

ALL DIMENSIONS ARE IN mm UNLESS NOTED OTHERWISE

N.G.R

E: 563160 N: 173015

NOTES:

A	Issued for Approval	SBL	TR	06.04.23
REV	MODIFICATION	BY	CH	DATE

CLARKE
telecom

Unit E, Madison Place, Northampton Road,
Manchester, M40 5AG
Tel: 0161 785 4500
Fax: 0161 785 4501
Web: www.clarke-telecom.com

O₂

CTIL - LONDON

Cell Name			Opt.
E&S COMMERCIAL			A
Cell ID No			
CTIL	TEF	VF	
20036722	72563	5356	
Site Address / Contact Details			
76 VALE ROAD NORTHFLEET KENT DA11 8BU			

Drawing Title:
EXISTING SITE ELEVATION

Purpose of issue:		Dwg Rev:	
PLANNING		A	
Drawing Number:		300	
Surveyed By: RA		Original Sheet Size: A3	
Drawn: SBL	Date: 06.04.23	Checked: TR	Date: 06.04.23
		A	

