


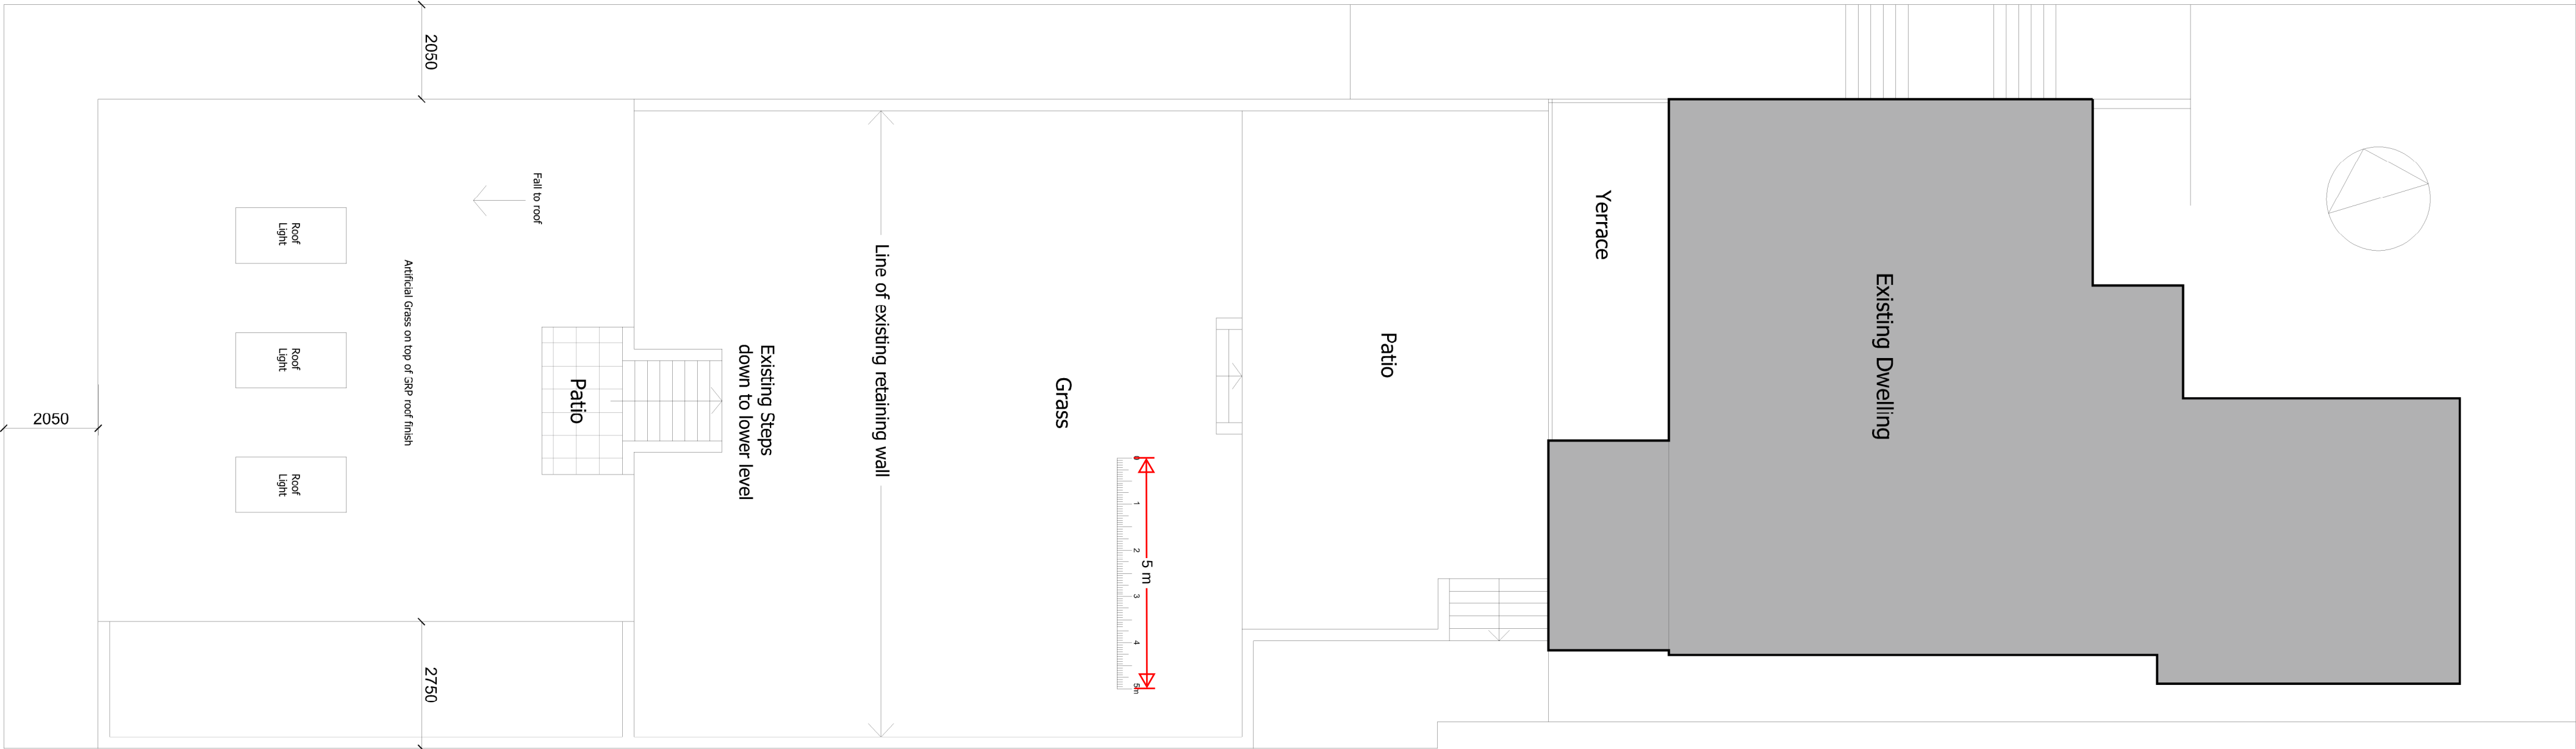


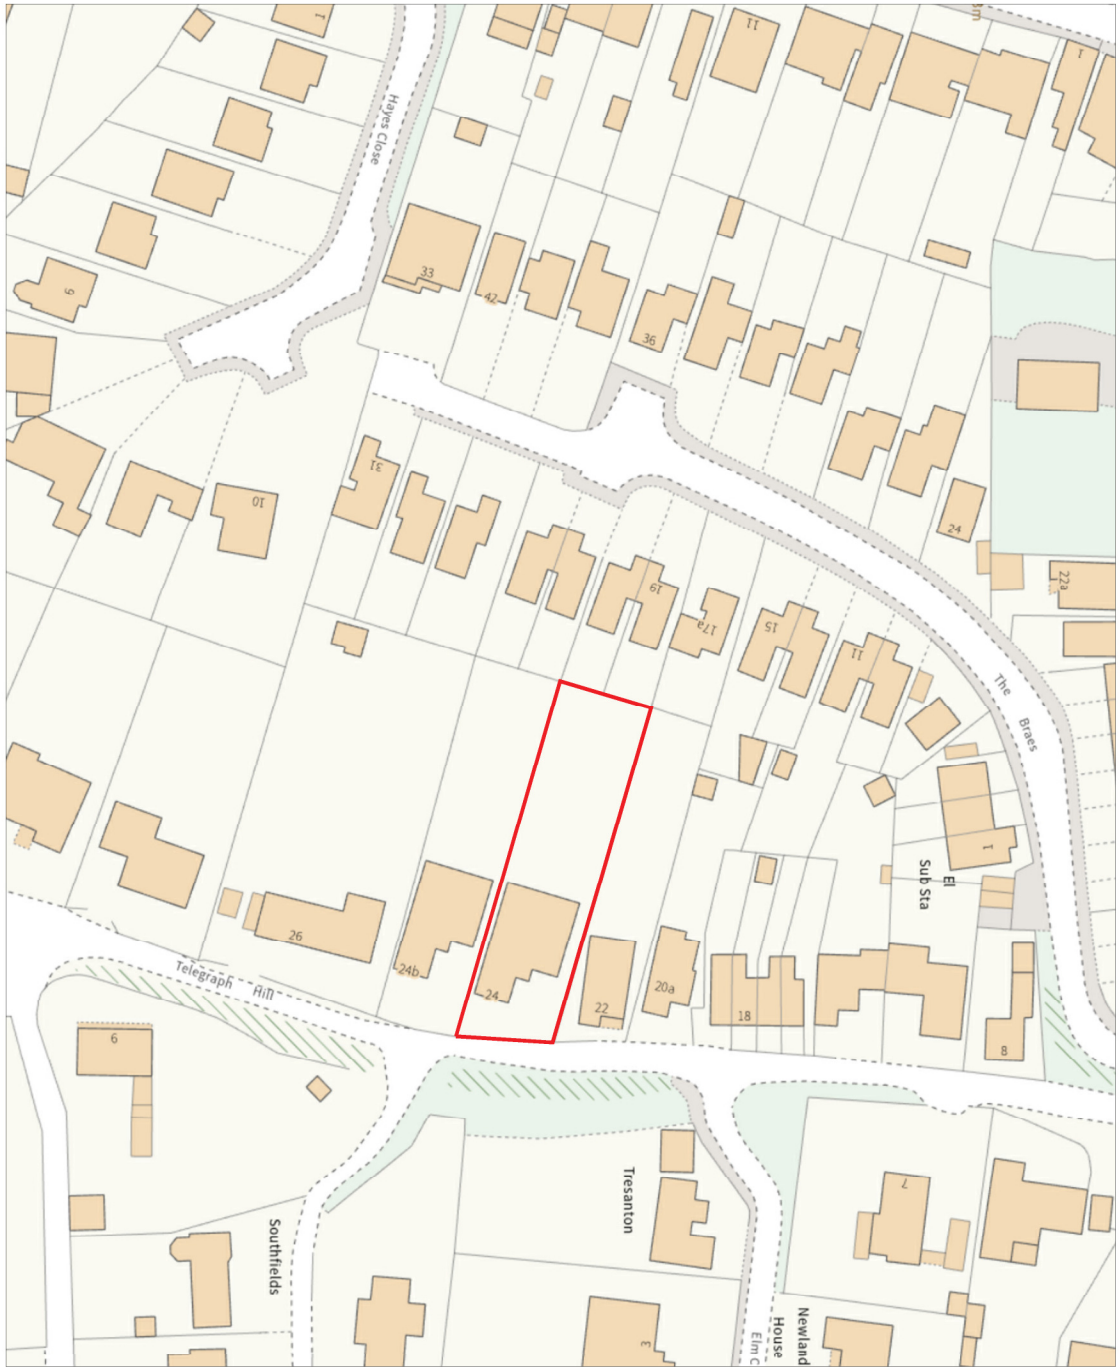

Existing Site Plan

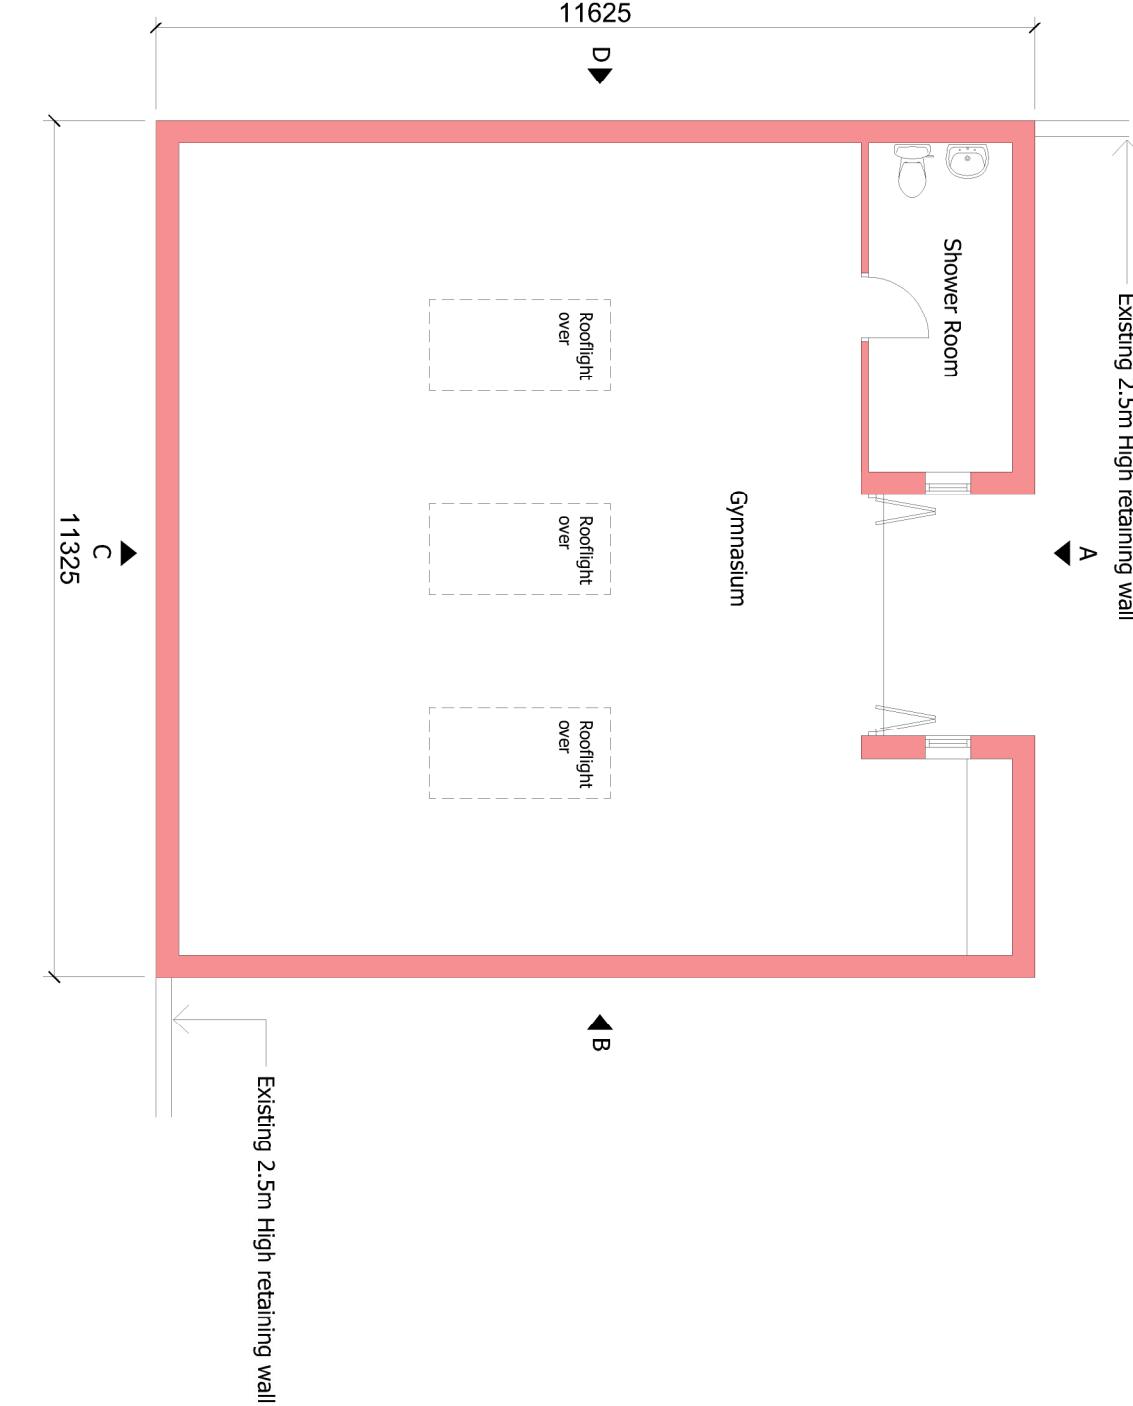

Proposed Site Plan

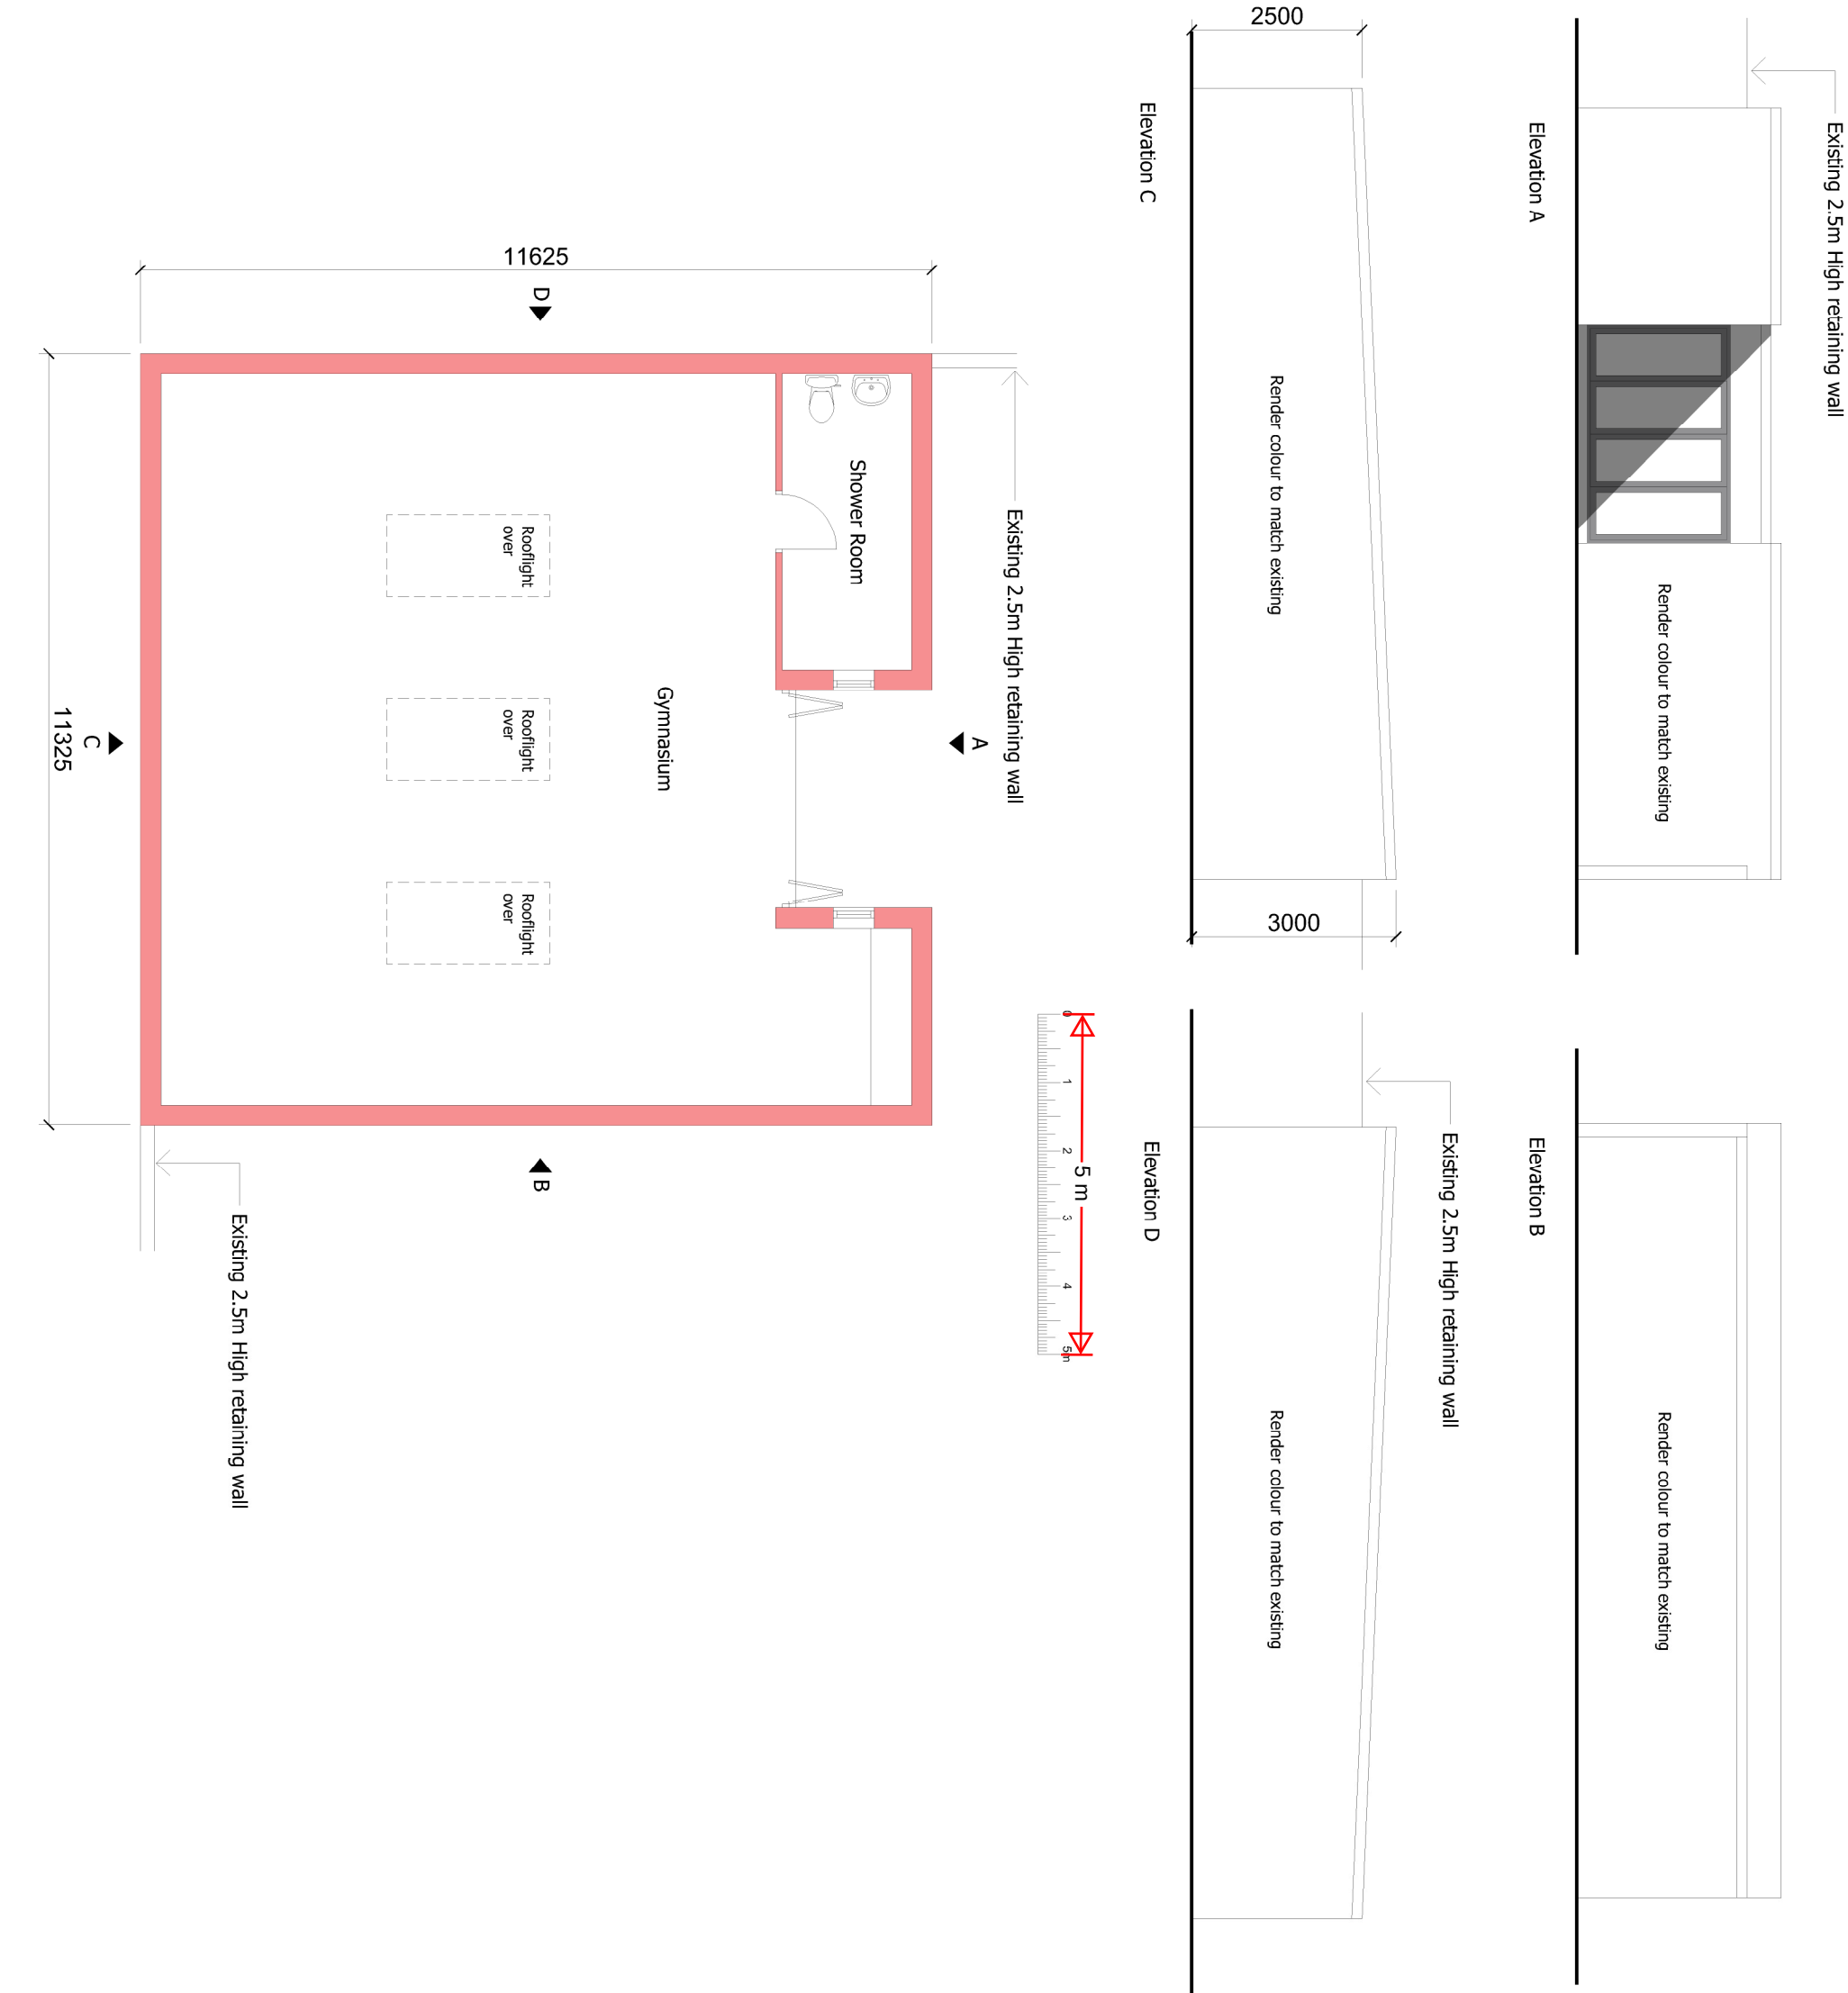

CLIENT
24 Telegraph Hill
Higham
Kent
ME3 7NW

PROJECT
Gymnasium in rear garden

DRAWING
Site Plans, Floor Plan and Elevations
Location Plan

SCALE	DRAWN BY	DATE
1:100@A1	MW	06.03.25
REV	DRAWING NO.	

250306-P-001