




Front Elevation

0m 1m 2m 3m 4m 5m


Scale bar

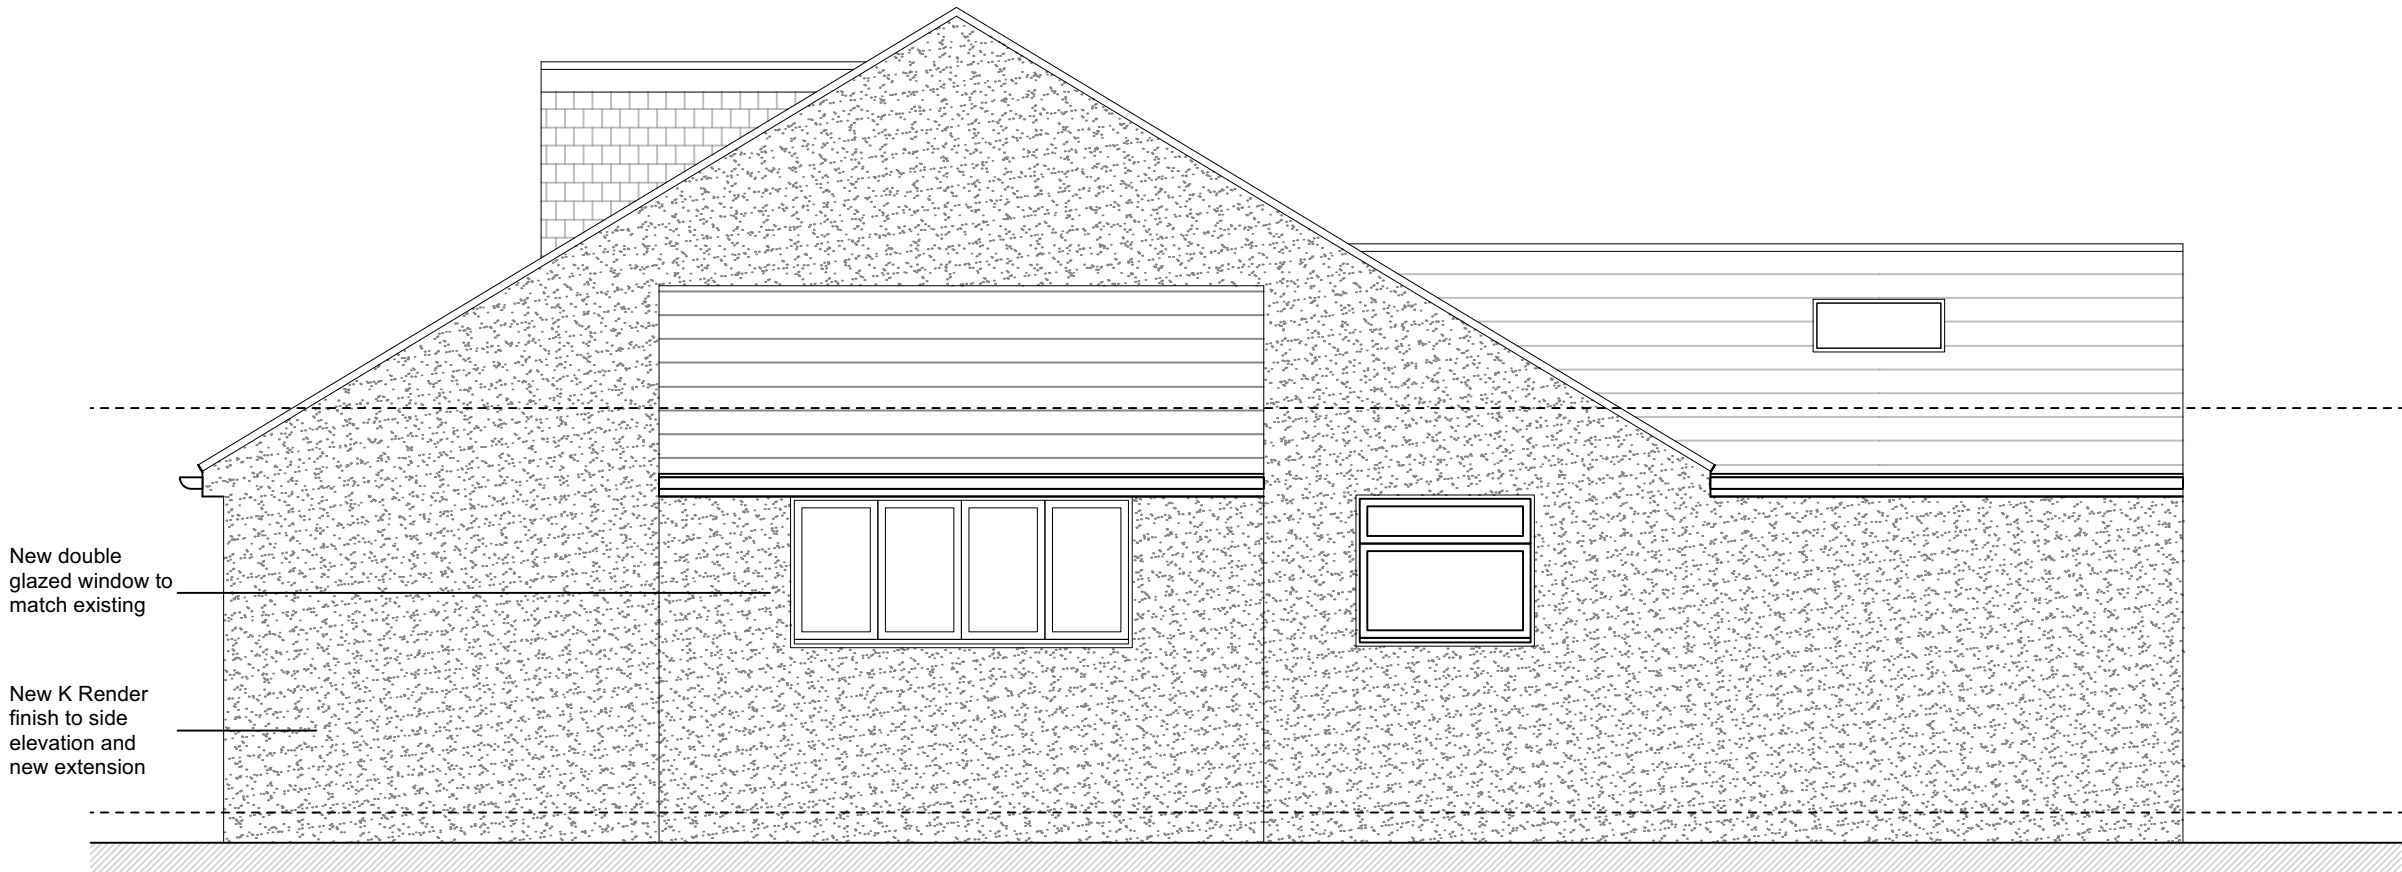

Side Elevation



Rear Elevation

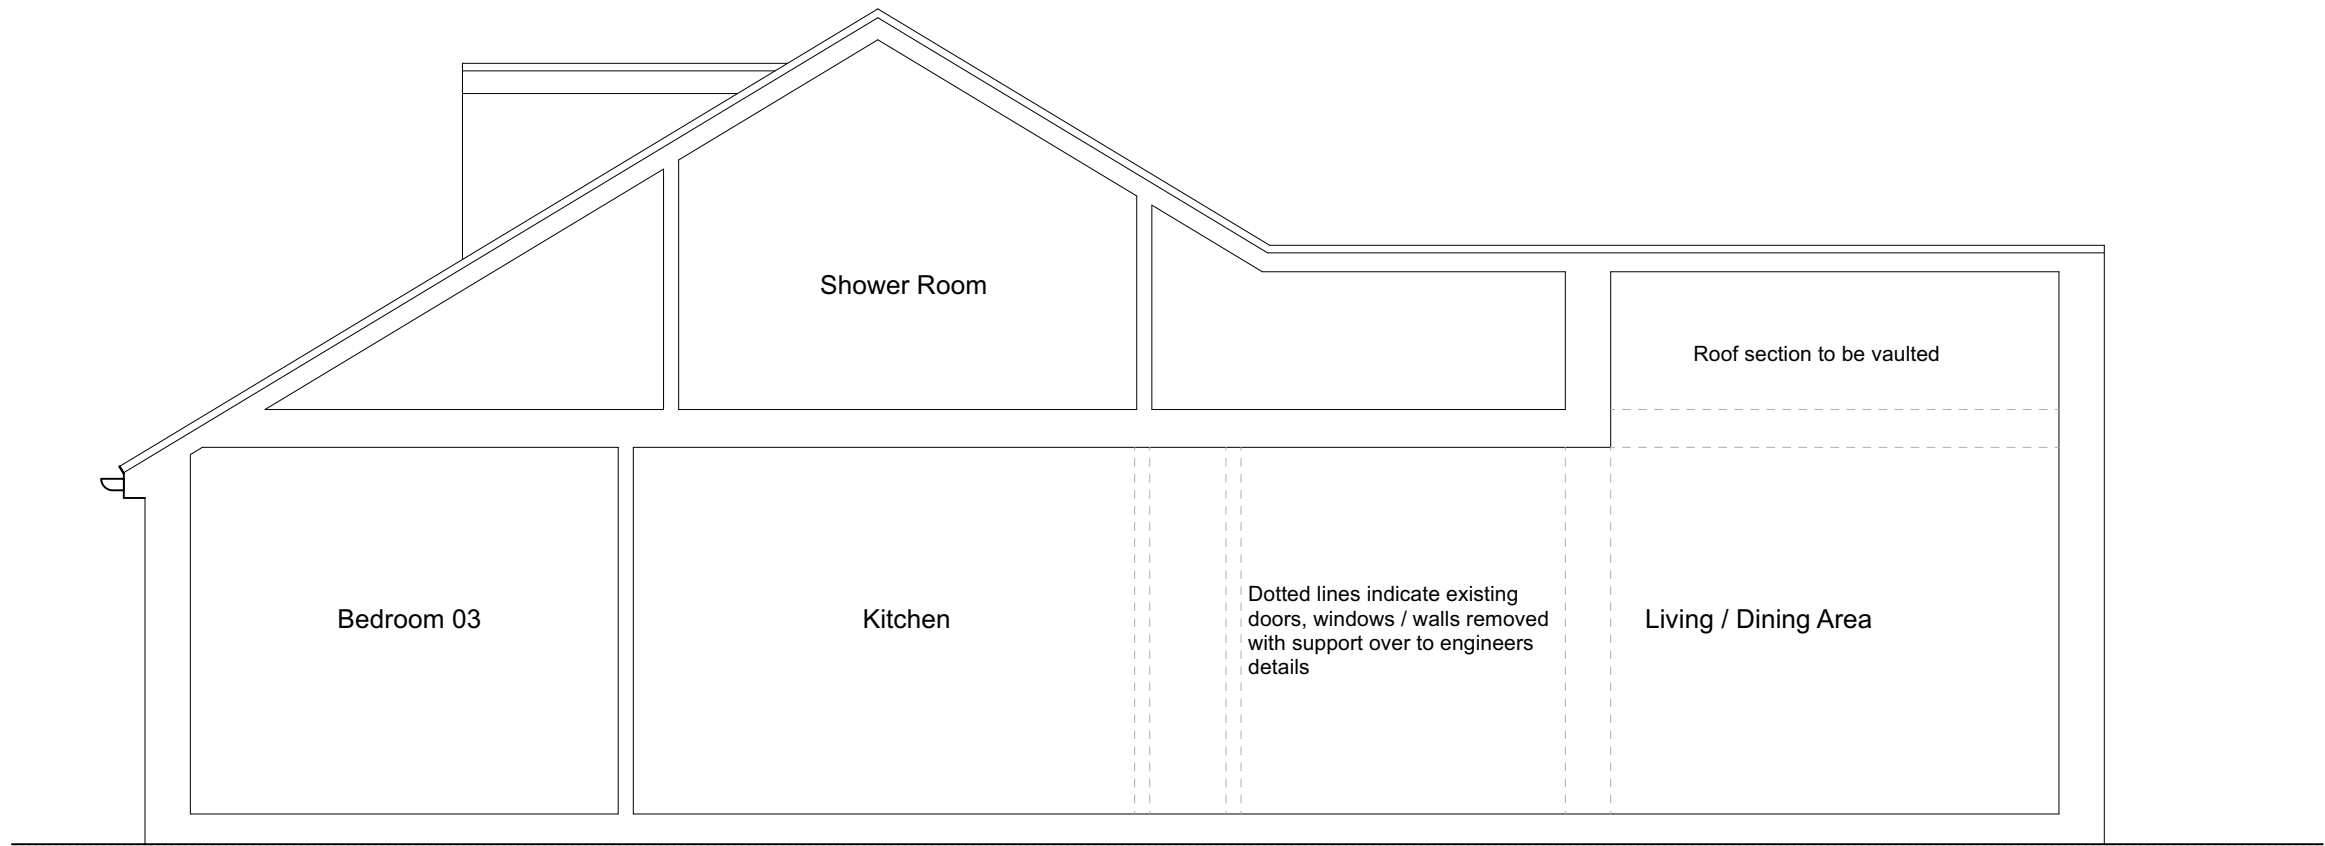

Section A-A

A	Updated following planner comment.	07/05/2025		
B	Updated following planner comment.	27/06/2025		
REV	DESCRIPTION	DATE	INIT	CHKD
STATUS	FOR INFORMATION			

Client
Mr & Mrs. Cook

Project
**10 Tradescant Drive, Meopham
Kent DA13 0EE**

Title
Proposed Elevations & Section

Scale	Date	Drawn	Checked
1:100 @ A3	12.04.2025	N/A	N/A
1:50 @ A1			
Project No:	Drawing No.	Revision	
2025-027	005	B	