


This drawing is copyright 2026 © and must not be reproduced in whole or part without obtaining written authority from KMDS GROUP.
This drawing is to be read in conjunction with all other relevant Architectural, Structural Engineer or third party drawings.
All dimensions are to be checked on site against site conditions and any discrepancy advised to the designer before any works commence.
DO NOT SCALE THIS DRAWING

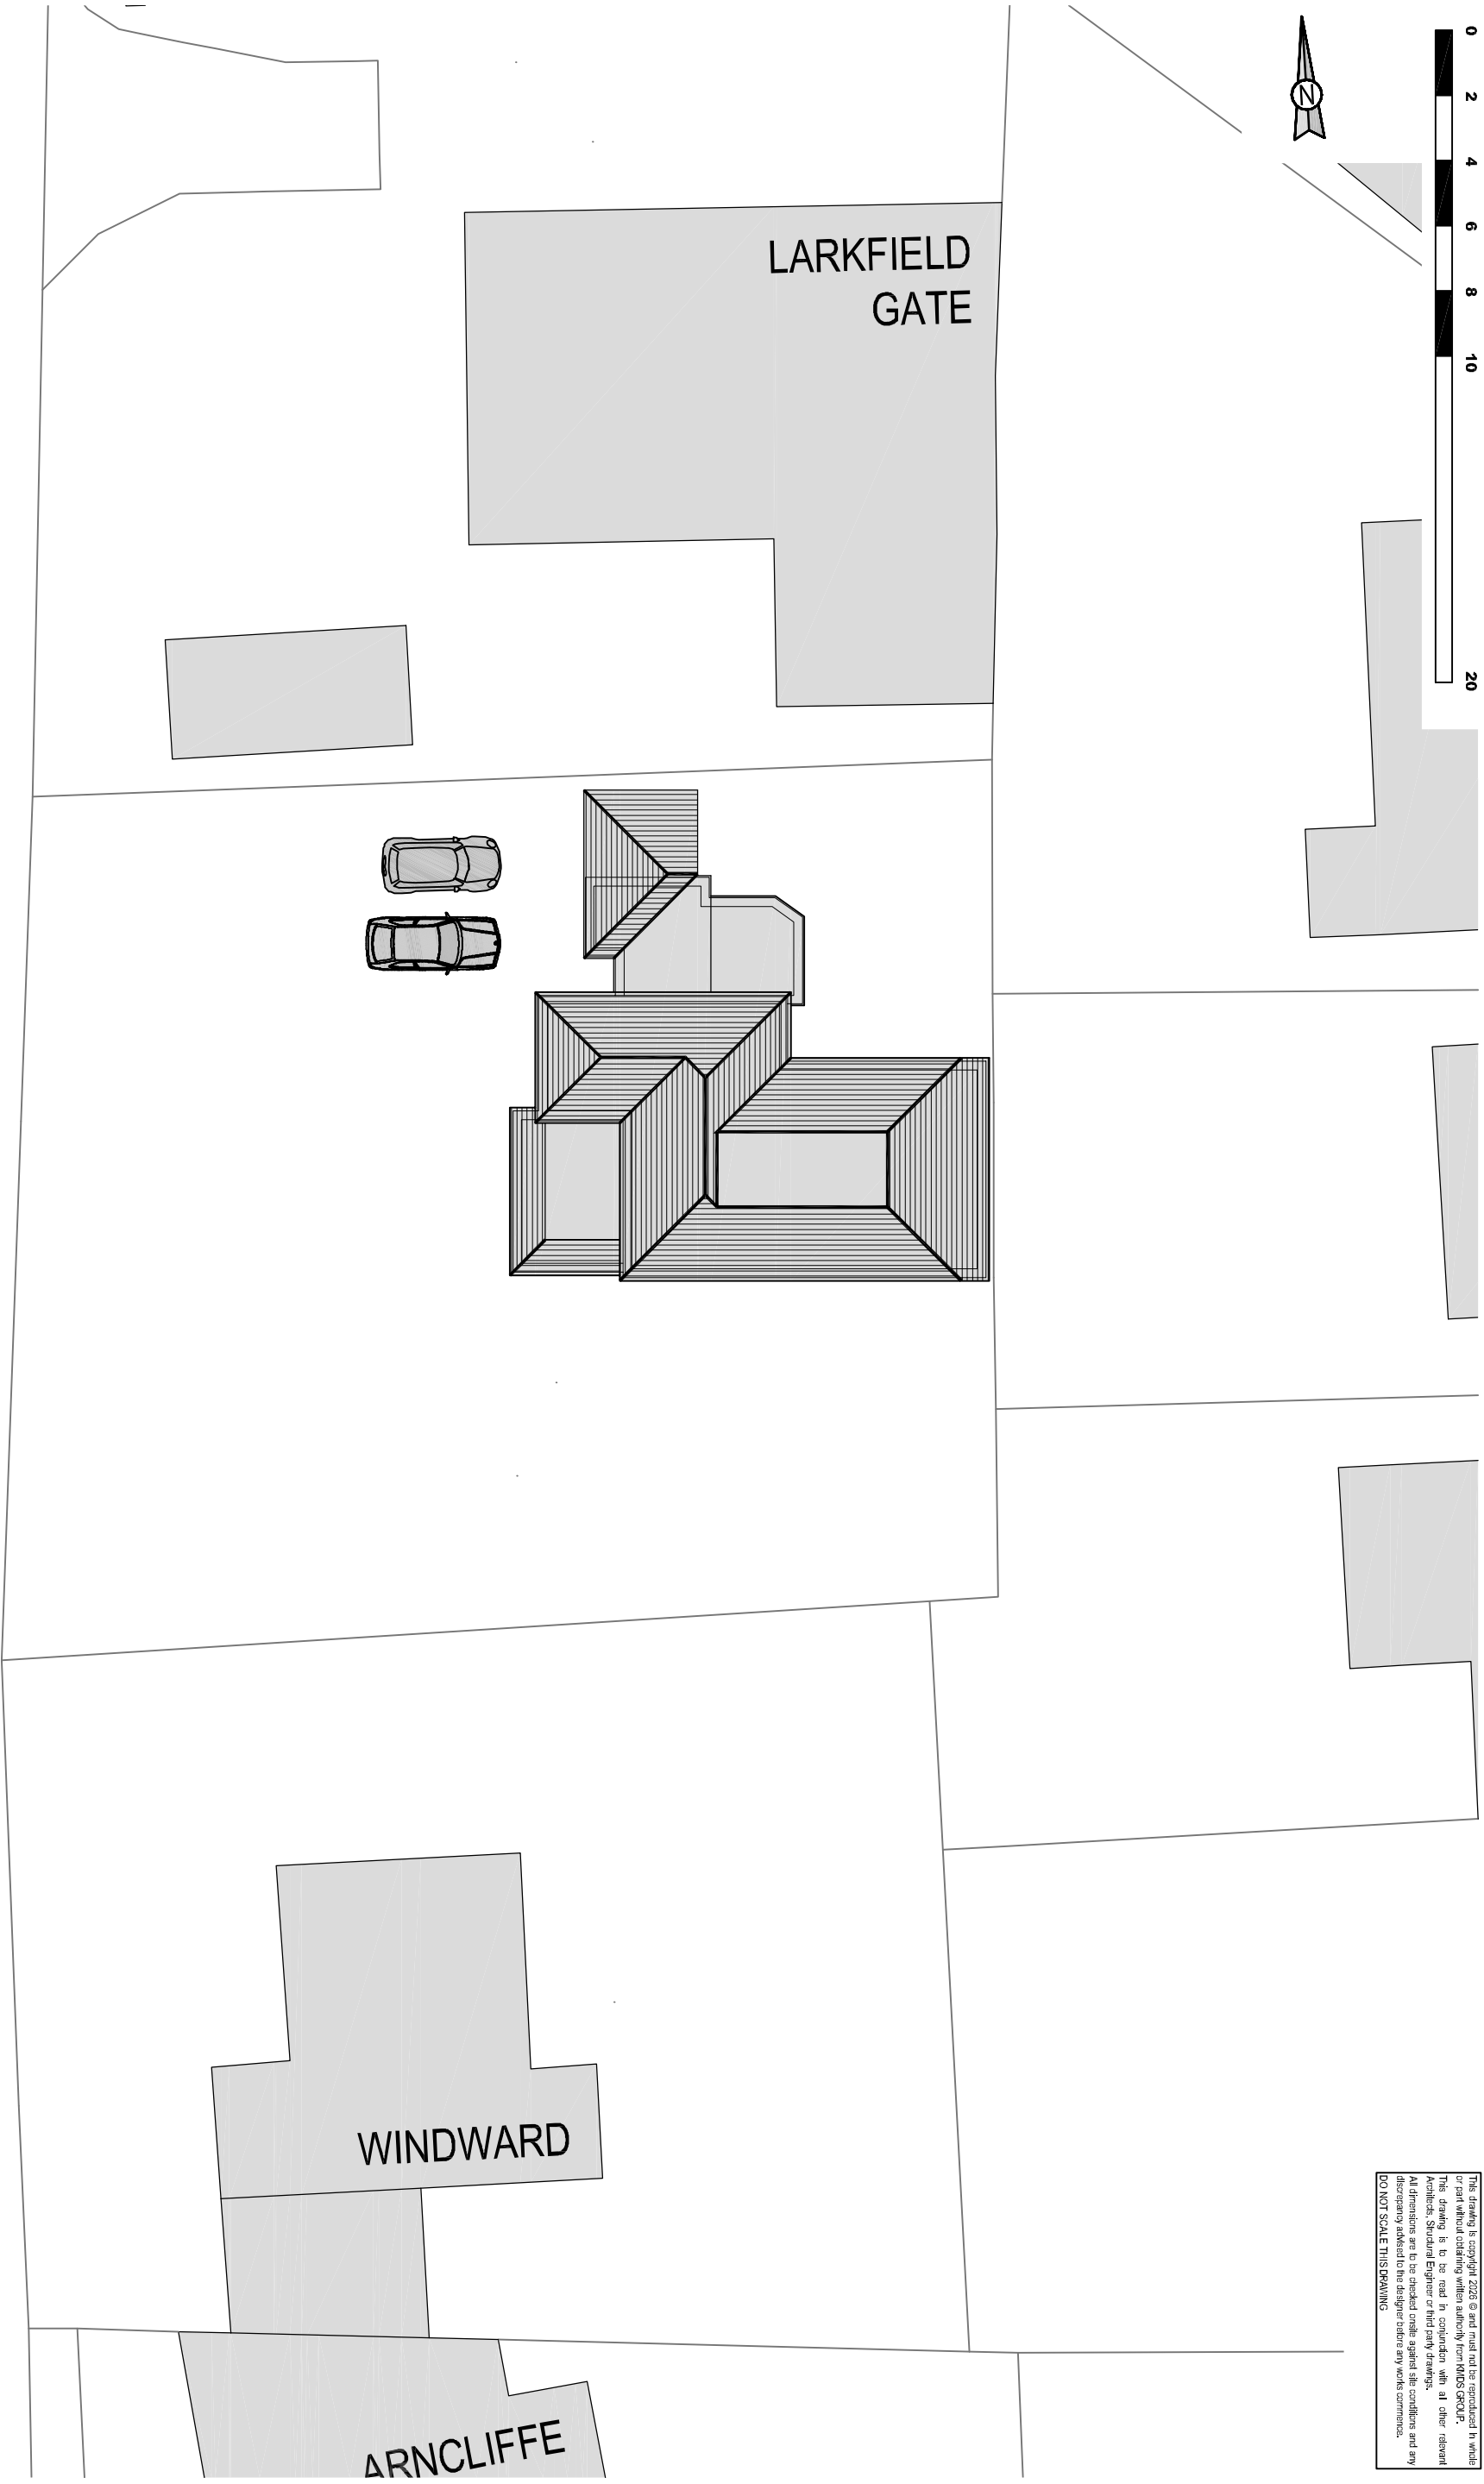

EXISTING SITE PLAN

DWG NO: PL-6410_02A - SCALE: 1/200 @ A3 - DATE: APR 2026

LITTLE ORCHARD, CRUTCHES LANE, HIGHAM, ME2 3UH



KMDS DESIGNS
PLANNING & BUILDING SERVICES
www.kmstdesigns.co.uk