
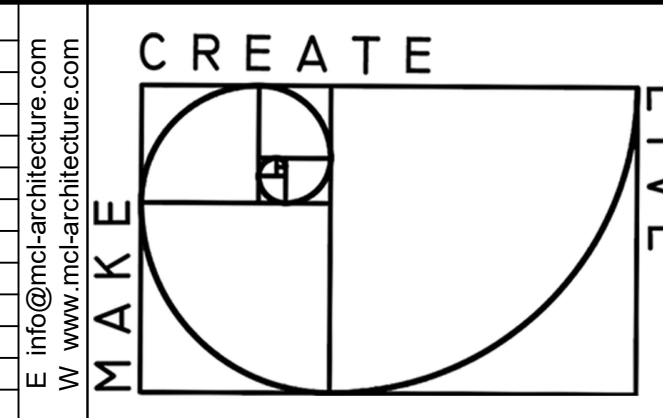
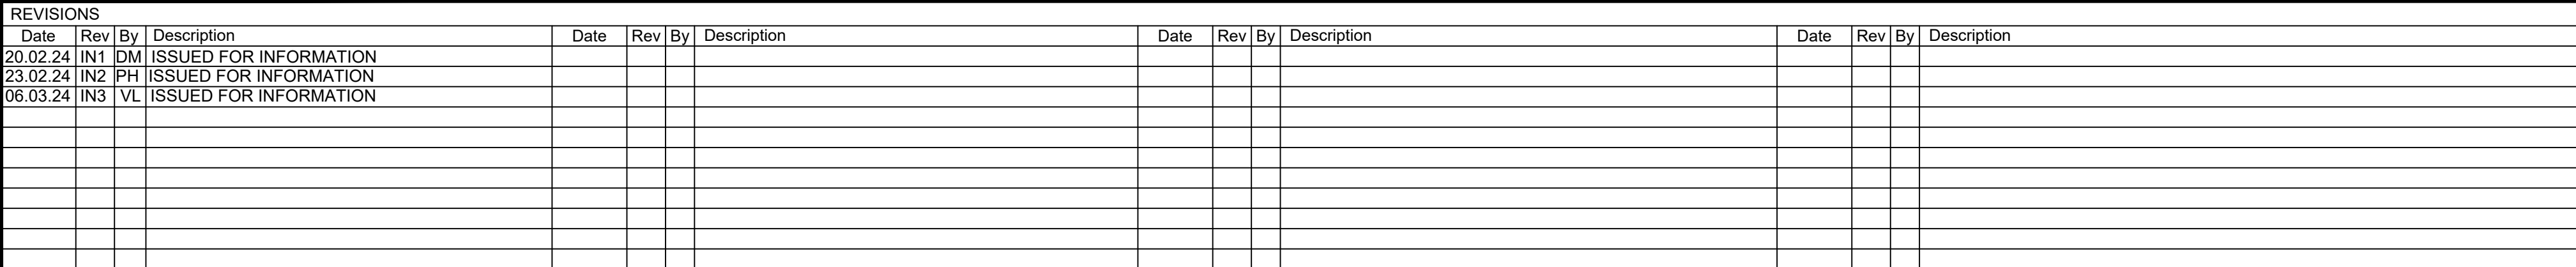


- All dimensions to be verified on site and is in mm.
- Builder to verify all dimensions, heights and levels prior to commencement of work.
- All documents shall be checked to ensure that they are compatible by the contractor before construction commences. In the event of apparent ambiguity or contradiction between the drawings and the contract documents, the contractor shall notify the Engineer immediately.
- The contractor in preparing his estimate shall visit the site and acquaint himself with the problems involved.
- The contractor shall issue all statutory notices to the local Authority during progress and completion of works.

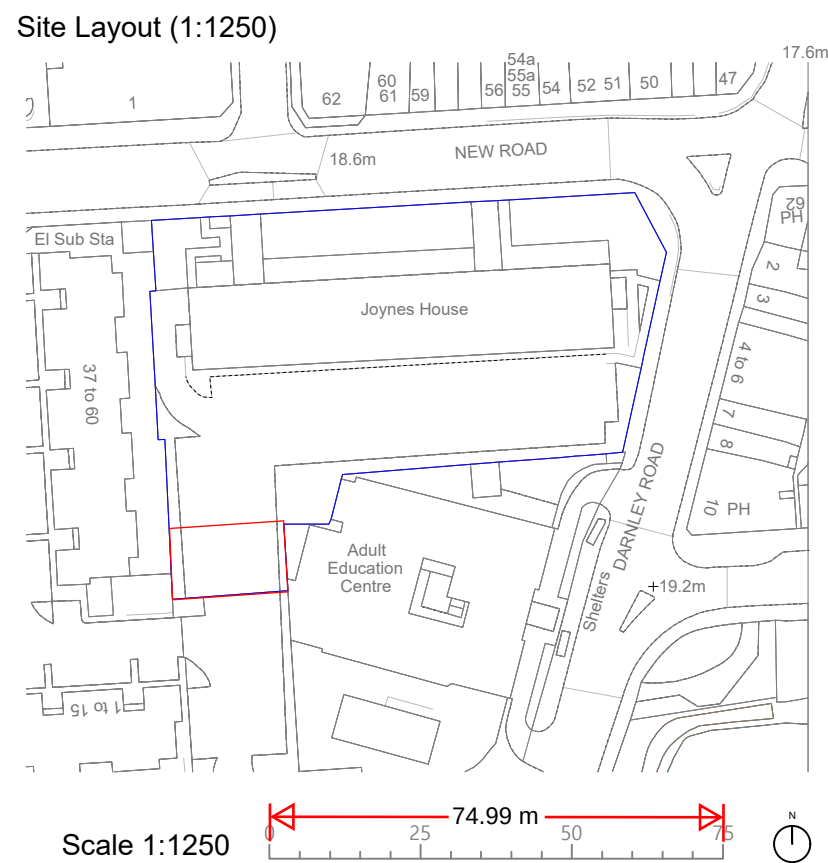

Job Title		JOYNES HOUSE							
Drawing Title		Client							
EXISTING SITE PLAN		GROVE CONSTRUCTION							
Scale	Date	Drawn	<table><tr><td>Project No.</td><td>Sheet Number</td><td>Rev</td></tr><tr><td>2316</td><td>JH-C-00-0G-01-01</td><td>IN4</td></tr></table>	Project No.	Sheet Number	Rev	2316	JH-C-00-0G-01-01	IN4
Project No.	Sheet Number	Rev							
2316	JH-C-00-0G-01-01	IN4							
1:150@A1	12.08.24	VL							

GENERAL ARRANGEMENT