
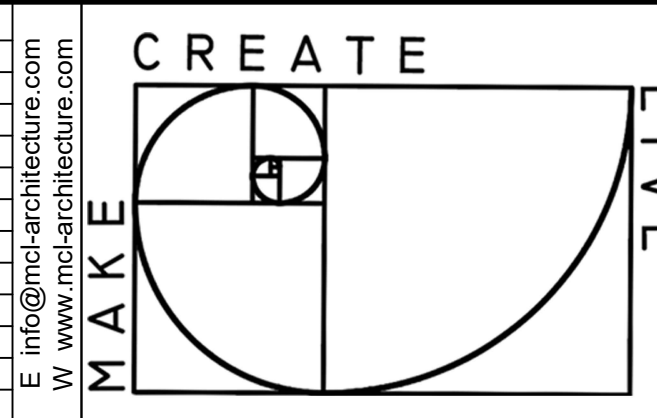
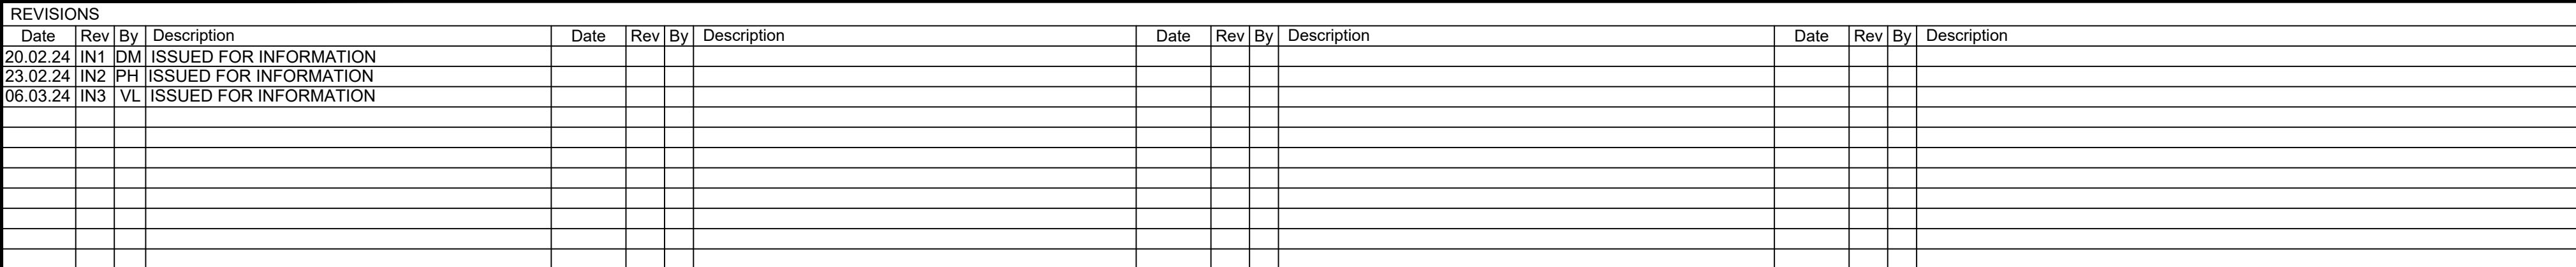


- All dimensions to be verified on site and in mm.
- Builder to verify all dimensions, heights and levels prior to commencement of work.
- All documents shall be checked to ensure that they are compatible by the contractor before construction commences. In the event of apparent ambiguity or contradiction the engineer and/or architect shall be notified immediately.
- The contractor in preparing his estimate shall visit the site and acquaint himself with the problems involved.
- The contractor shall issue all statutory notices to the local Authority during progress and completion of works.

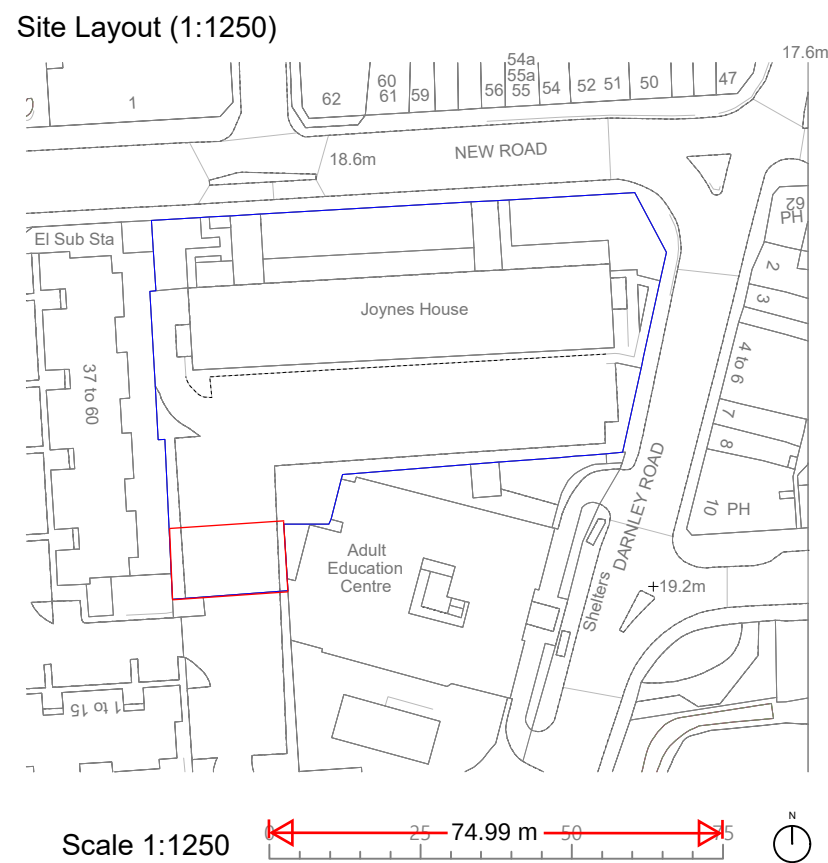

|               |                  |                    |   |             |              |     |      |                  |    |
|---------------|------------------|--------------------|---|-------------|--------------|-----|------|------------------|----|
| Job Title     |                  | JOYNES HOUSE       |   |             |              |     |      |                  |    |
| Drawing Title |                  | Client             |   |             |              |     |      |                  |    |
| SITE PLAN     |                  | GROVE CONSTRUCTION |   |             |              |     |      |                  |    |
| Scale         | Date             | Drawn              | <table><tr><td>Project No.</td><td>Sheet Number</td><td>Rev</td></tr><tr><td>2316</td><td>JH-C-00-0G-01-01</td><td>C1</td></tr></table> | Project No. | Sheet Number | Rev | 2316 | JH-C-00-0G-01-01 | C1 |
| Project No.   | Sheet Number     | Rev                |   |             |              |     |      |                  |    |
| 2316          | JH-C-00-0G-01-01 | C1                 |   |             |              |     |      |                  |    |
| 1:150@A1      | 06.07.24         | VL                 |   |             |              |     |      |                  |    |

## GENERAL ARRANGEMENT