
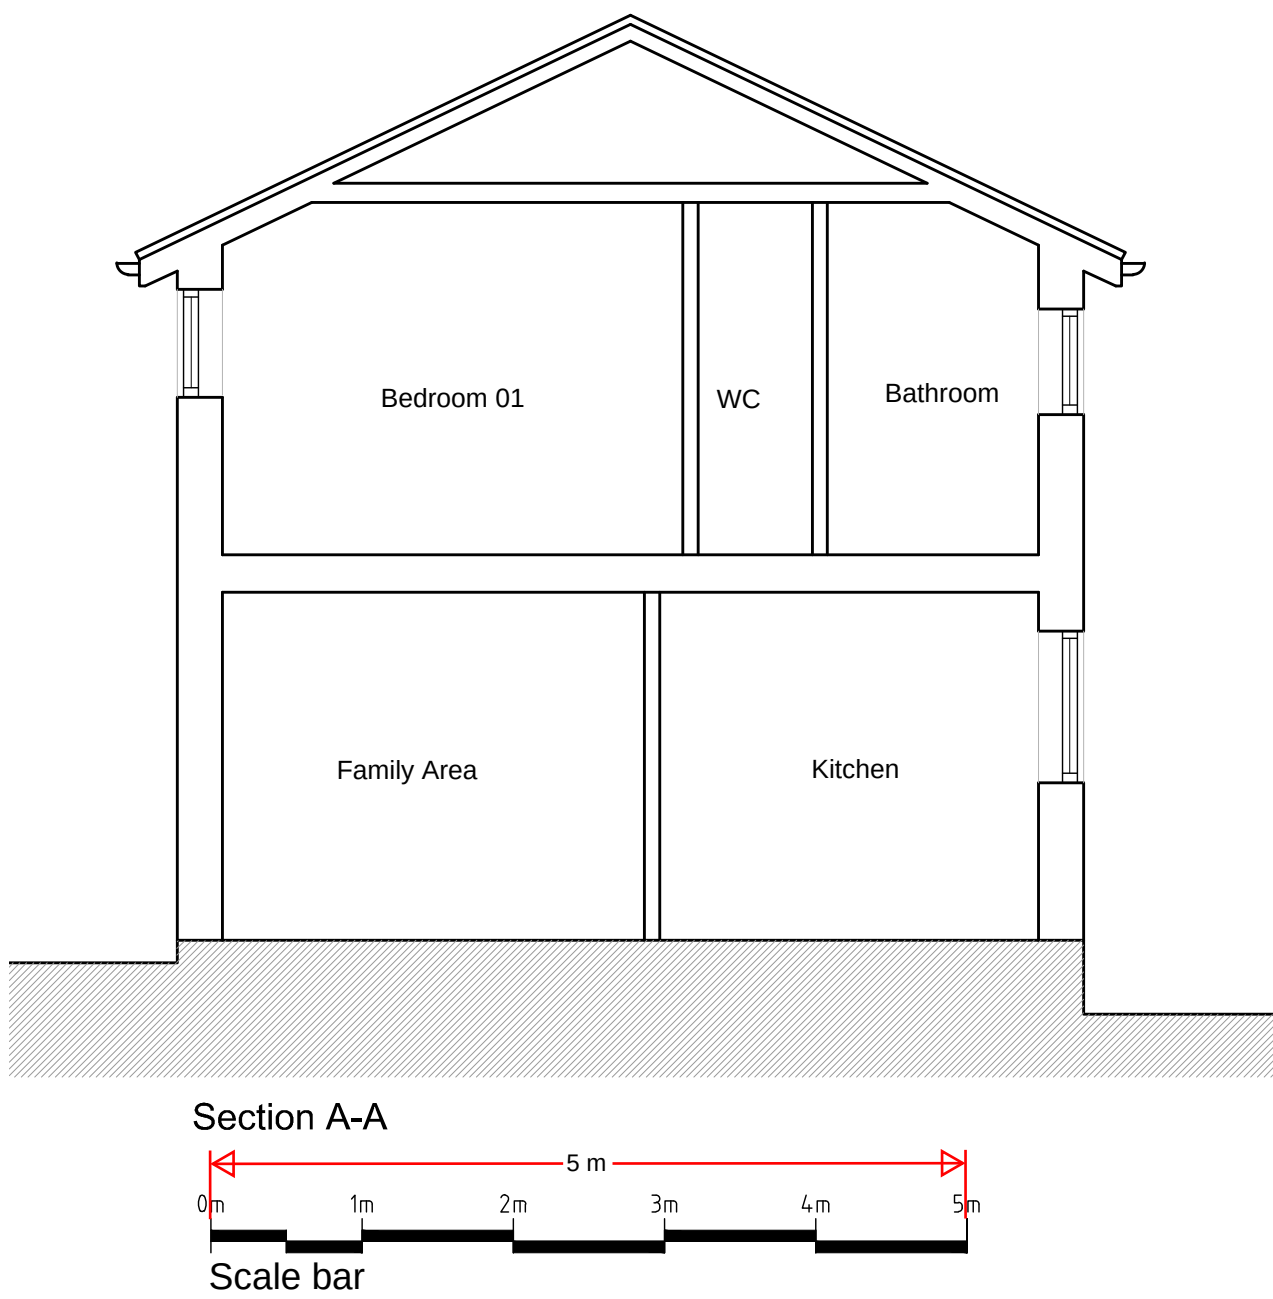
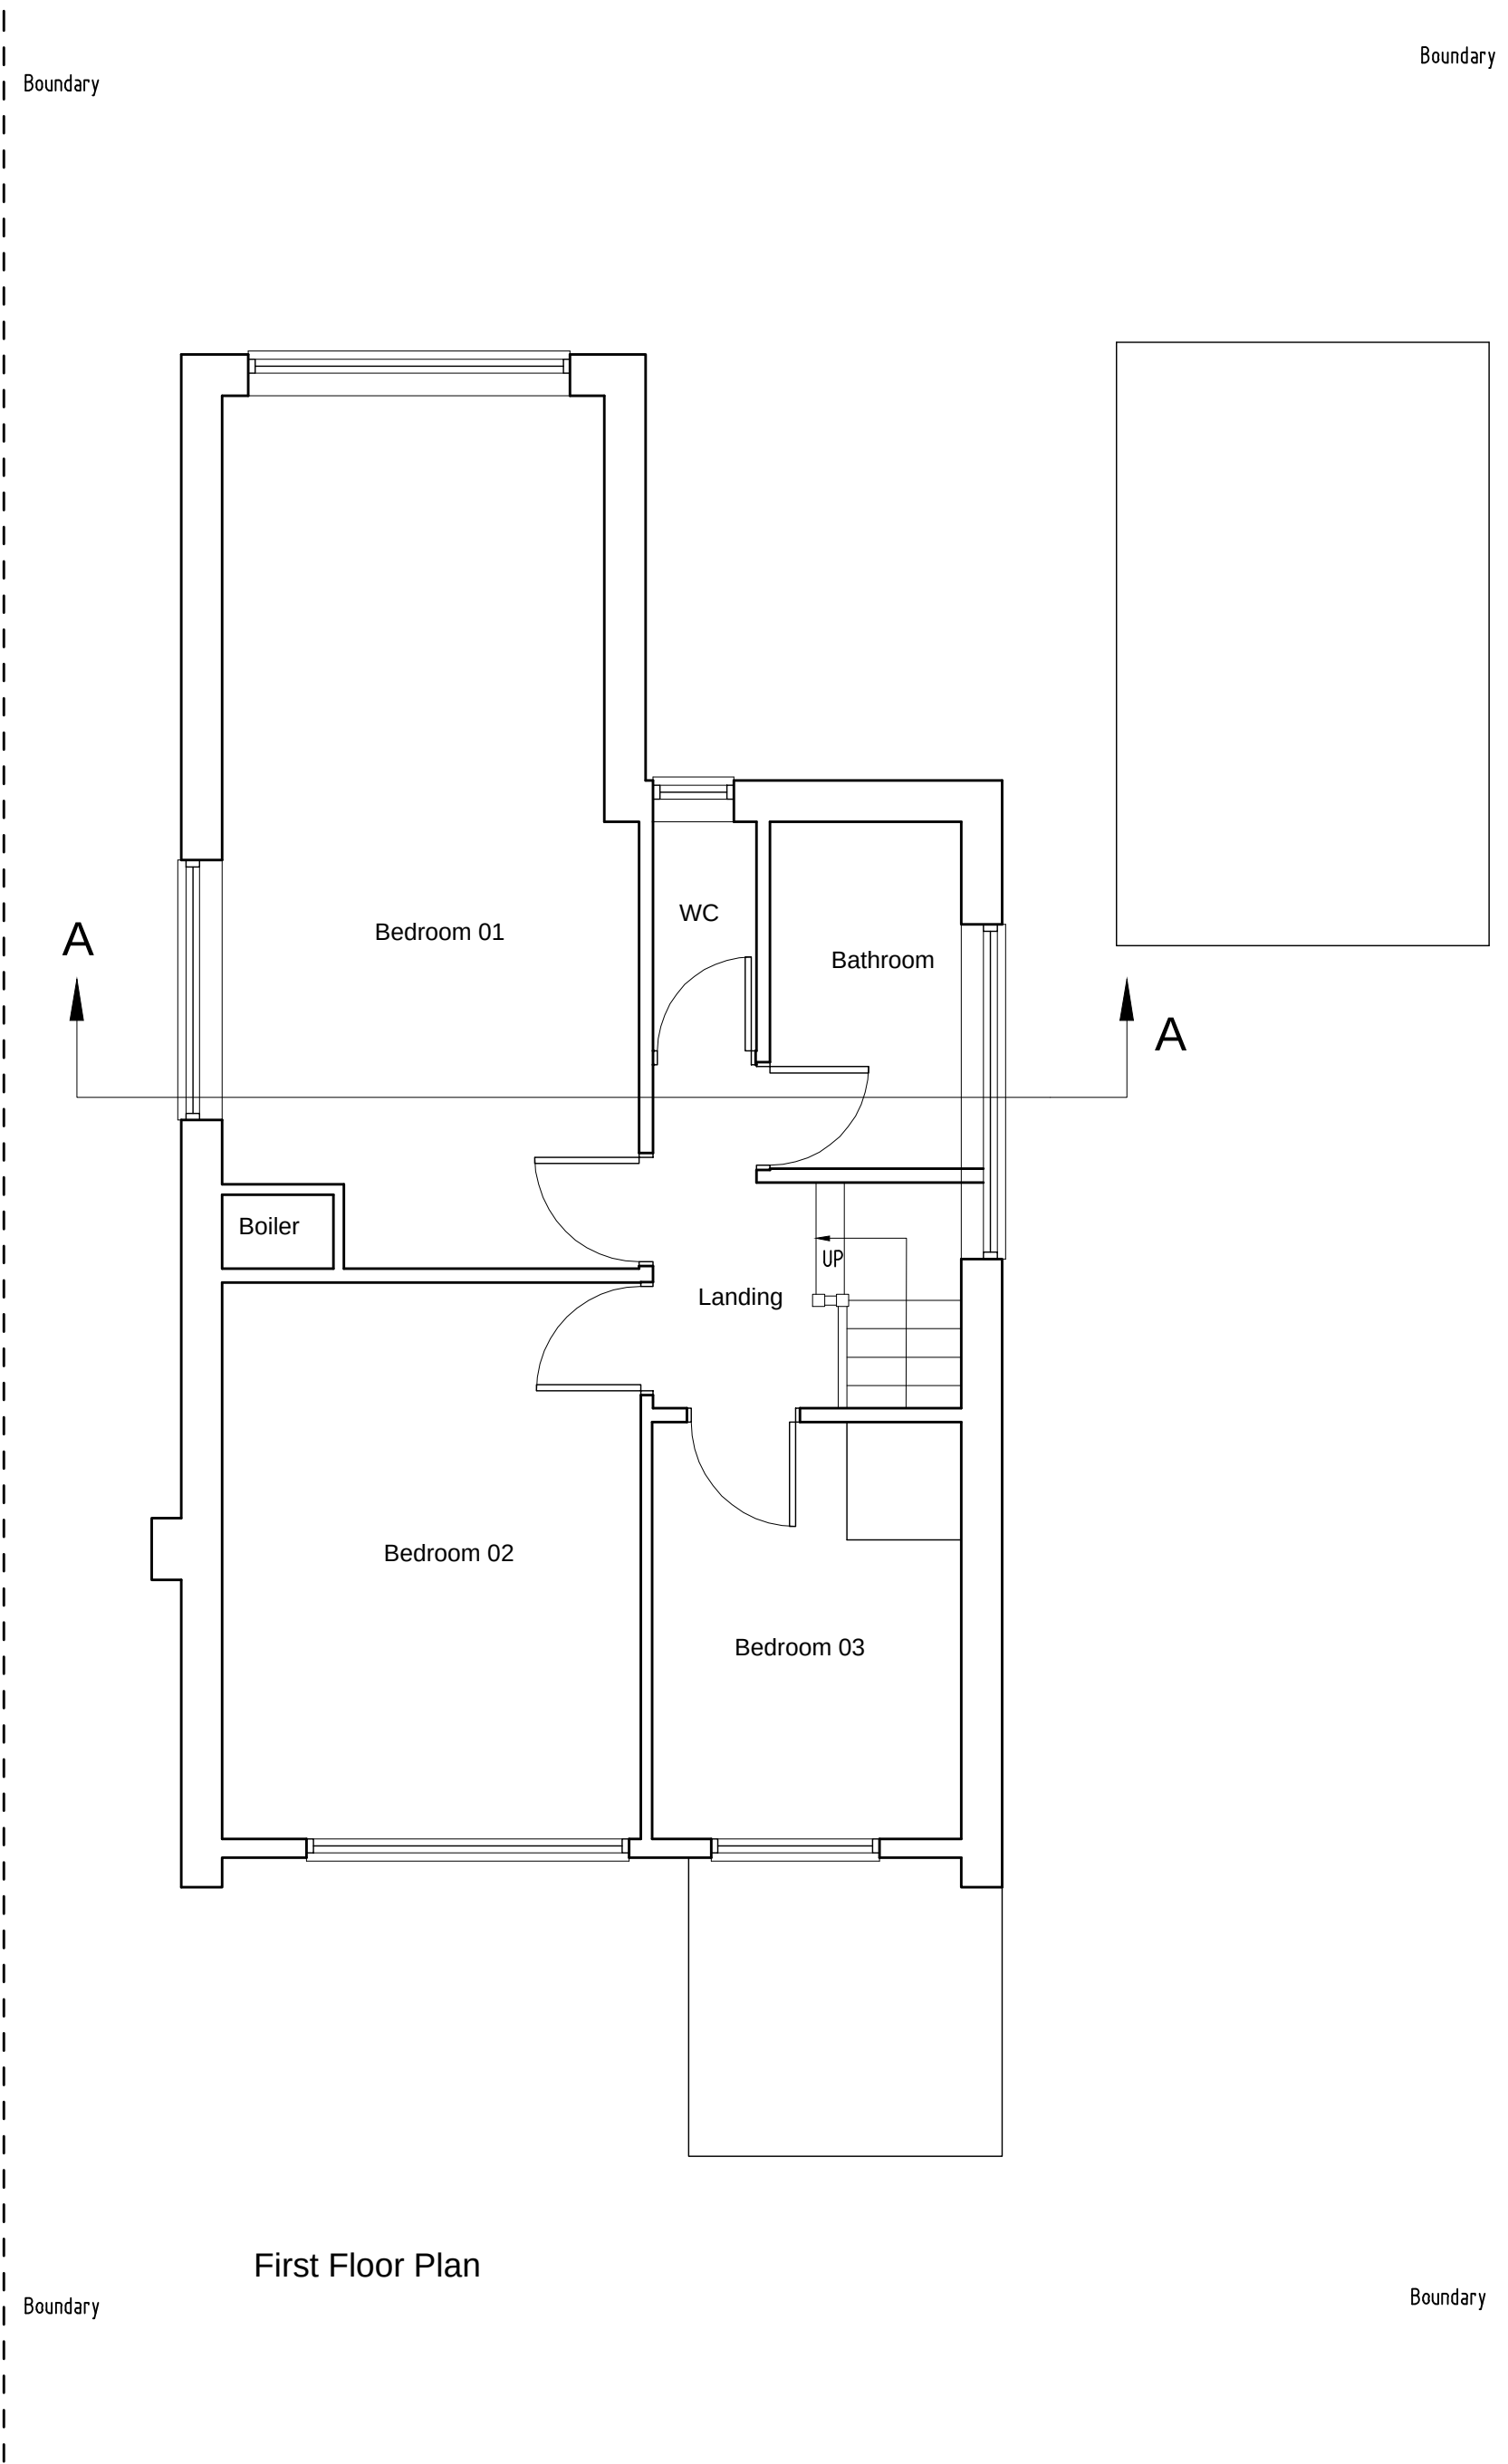


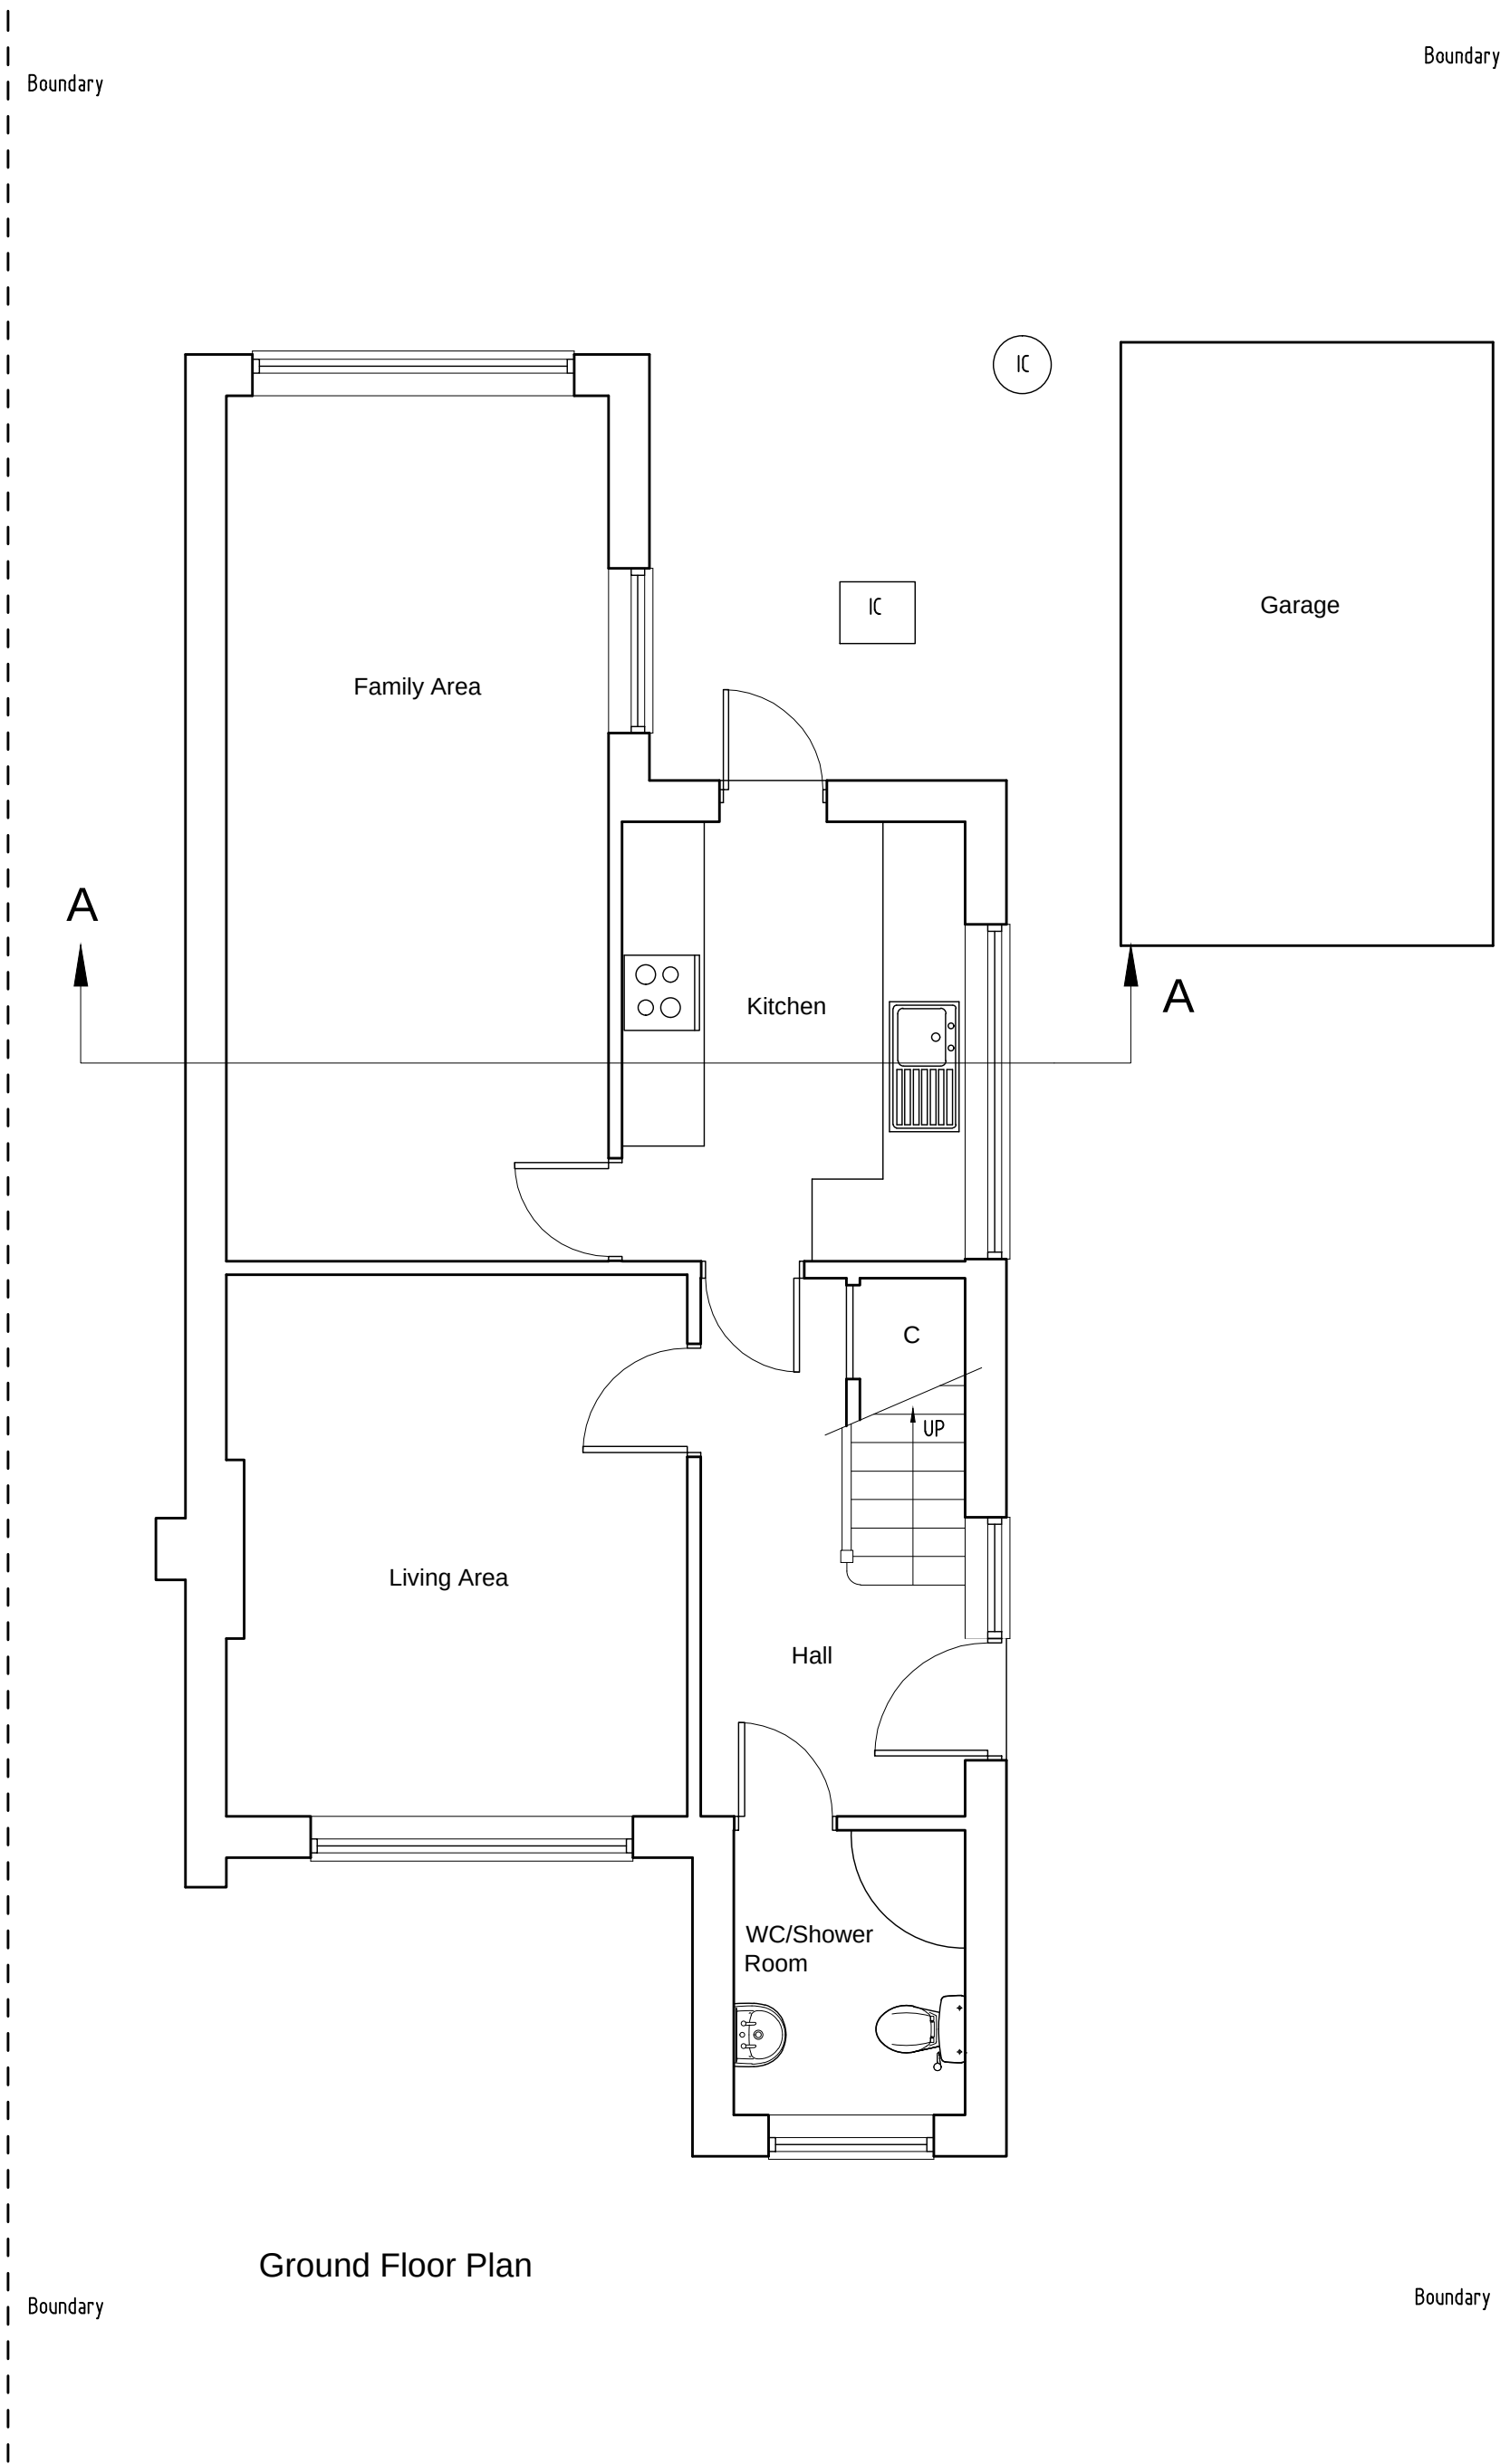

REV	DESCRIPTION	DATE	INT	CHKD
STATUS	FOR INFORMATION			

Client
Mr J Clarke & Miss N King

Project
12 Pepper Hill, Gravesend,
Kent. DA11 8EX

Title
Existing Floor Plans & Section

Scale 1:50@A1	Date 13/12/2021	Drawn N/A	Checked N/A
Project No: 2021/258	Drawing No. 002	Revision ~	